




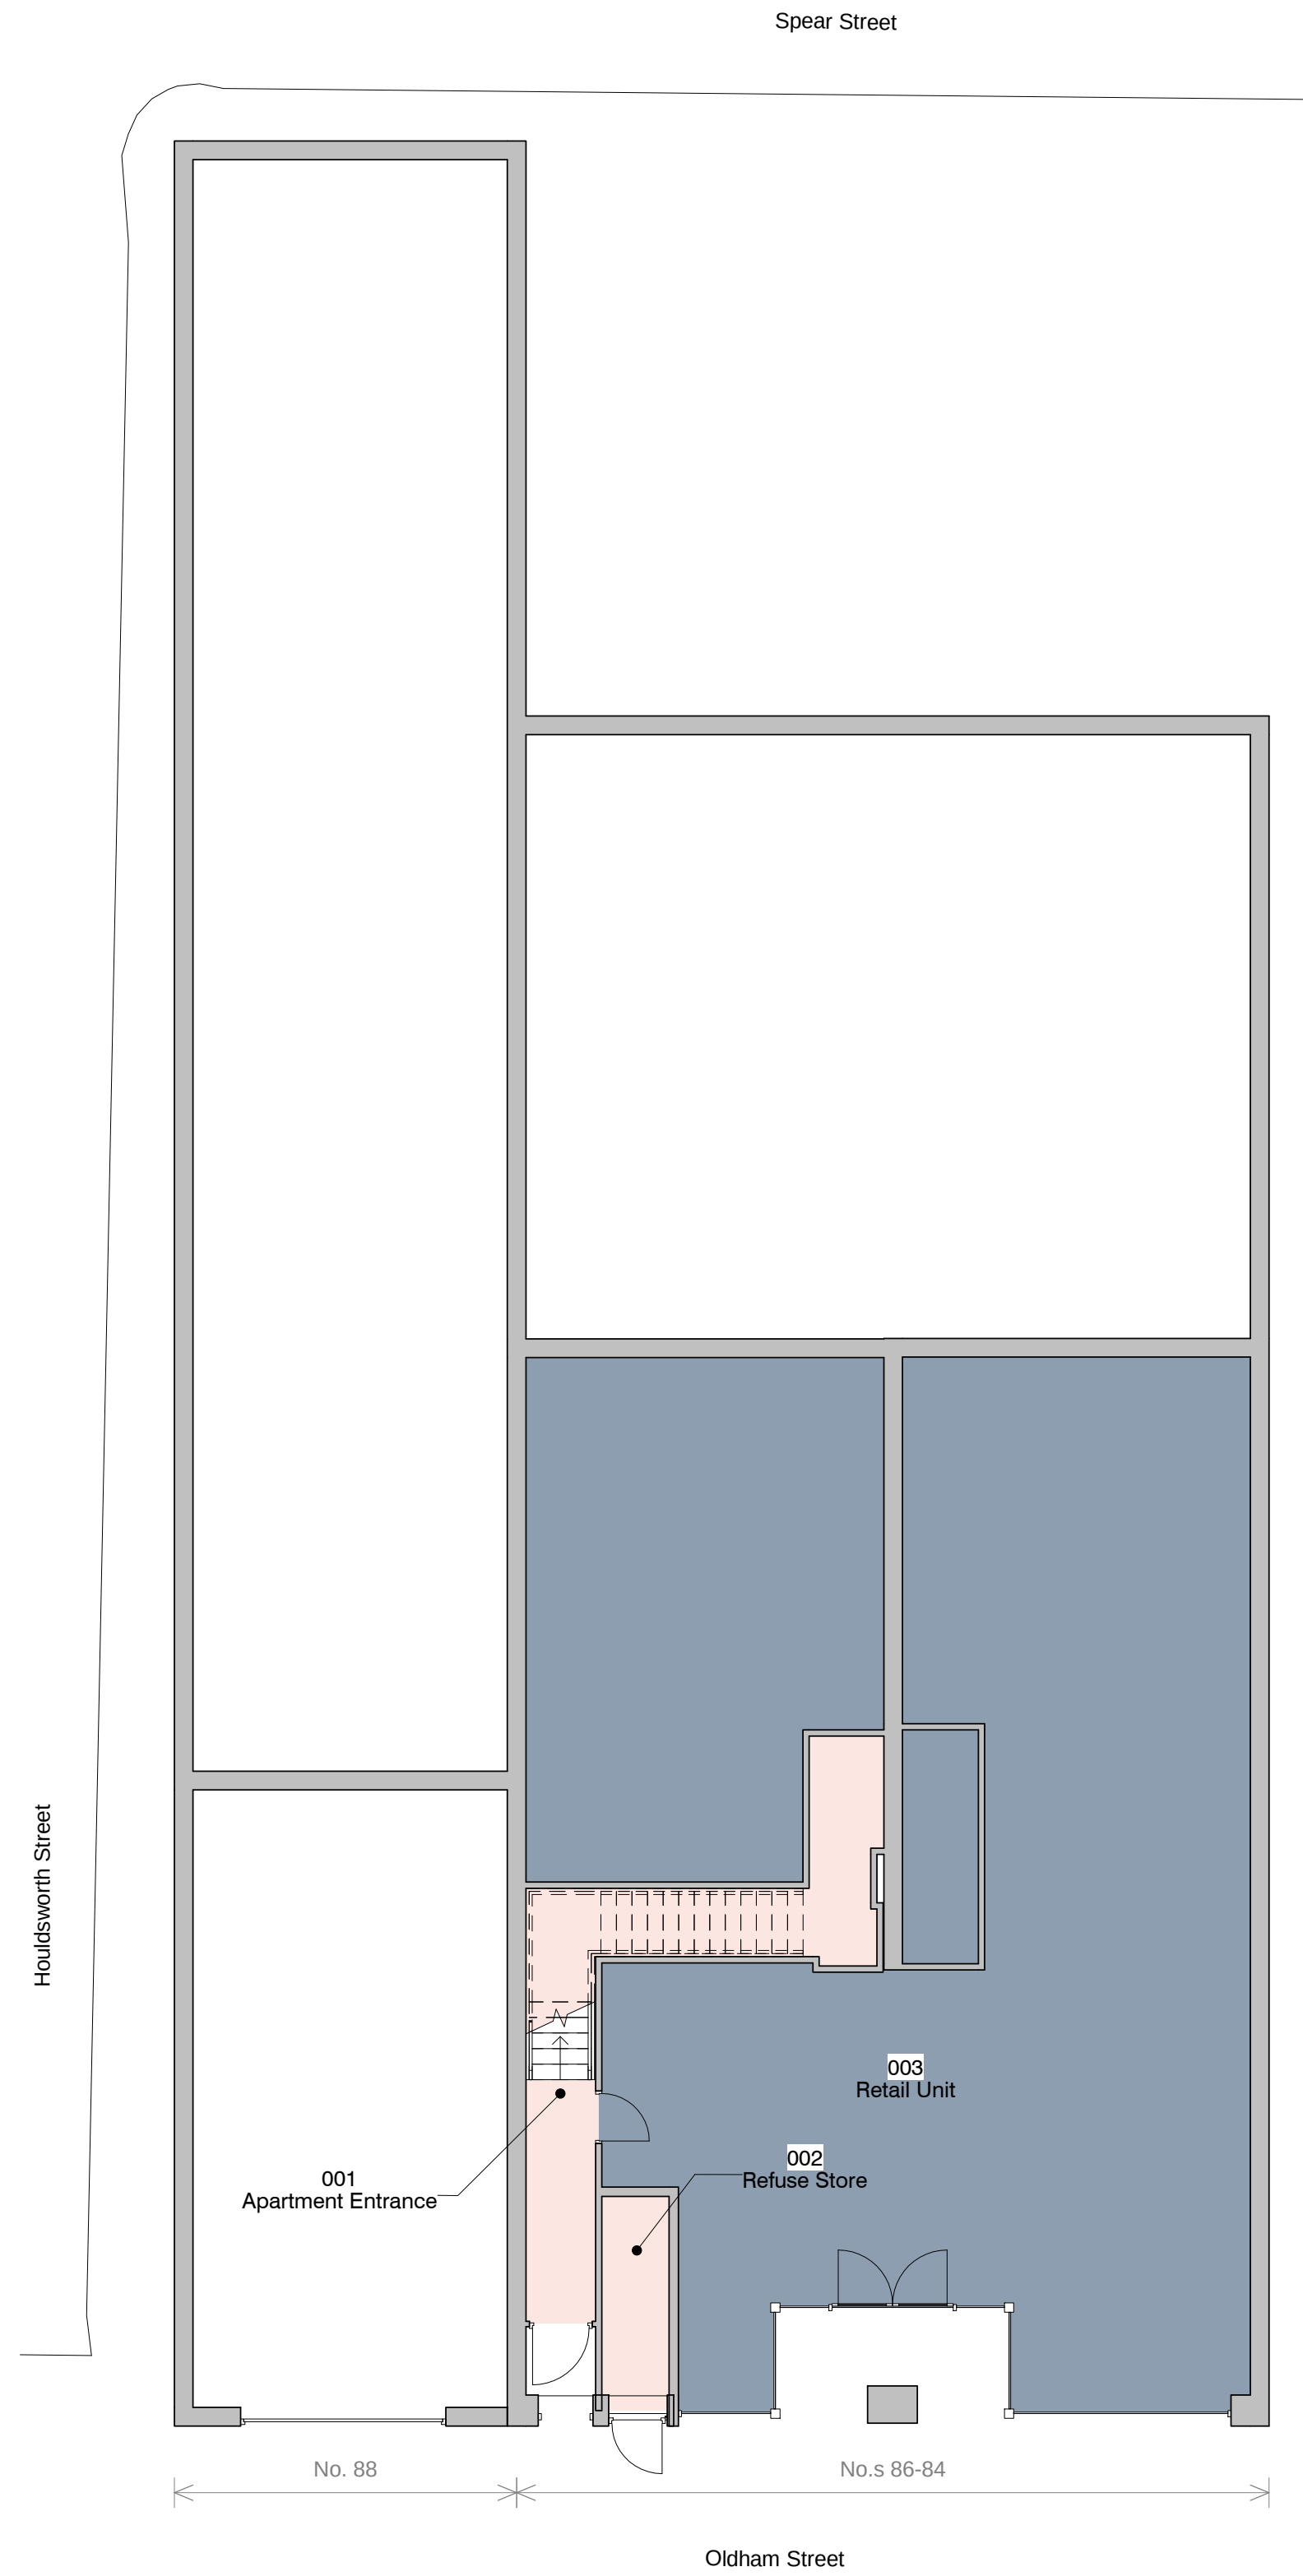


1. Level 0 - GA Existing  
1 : 100

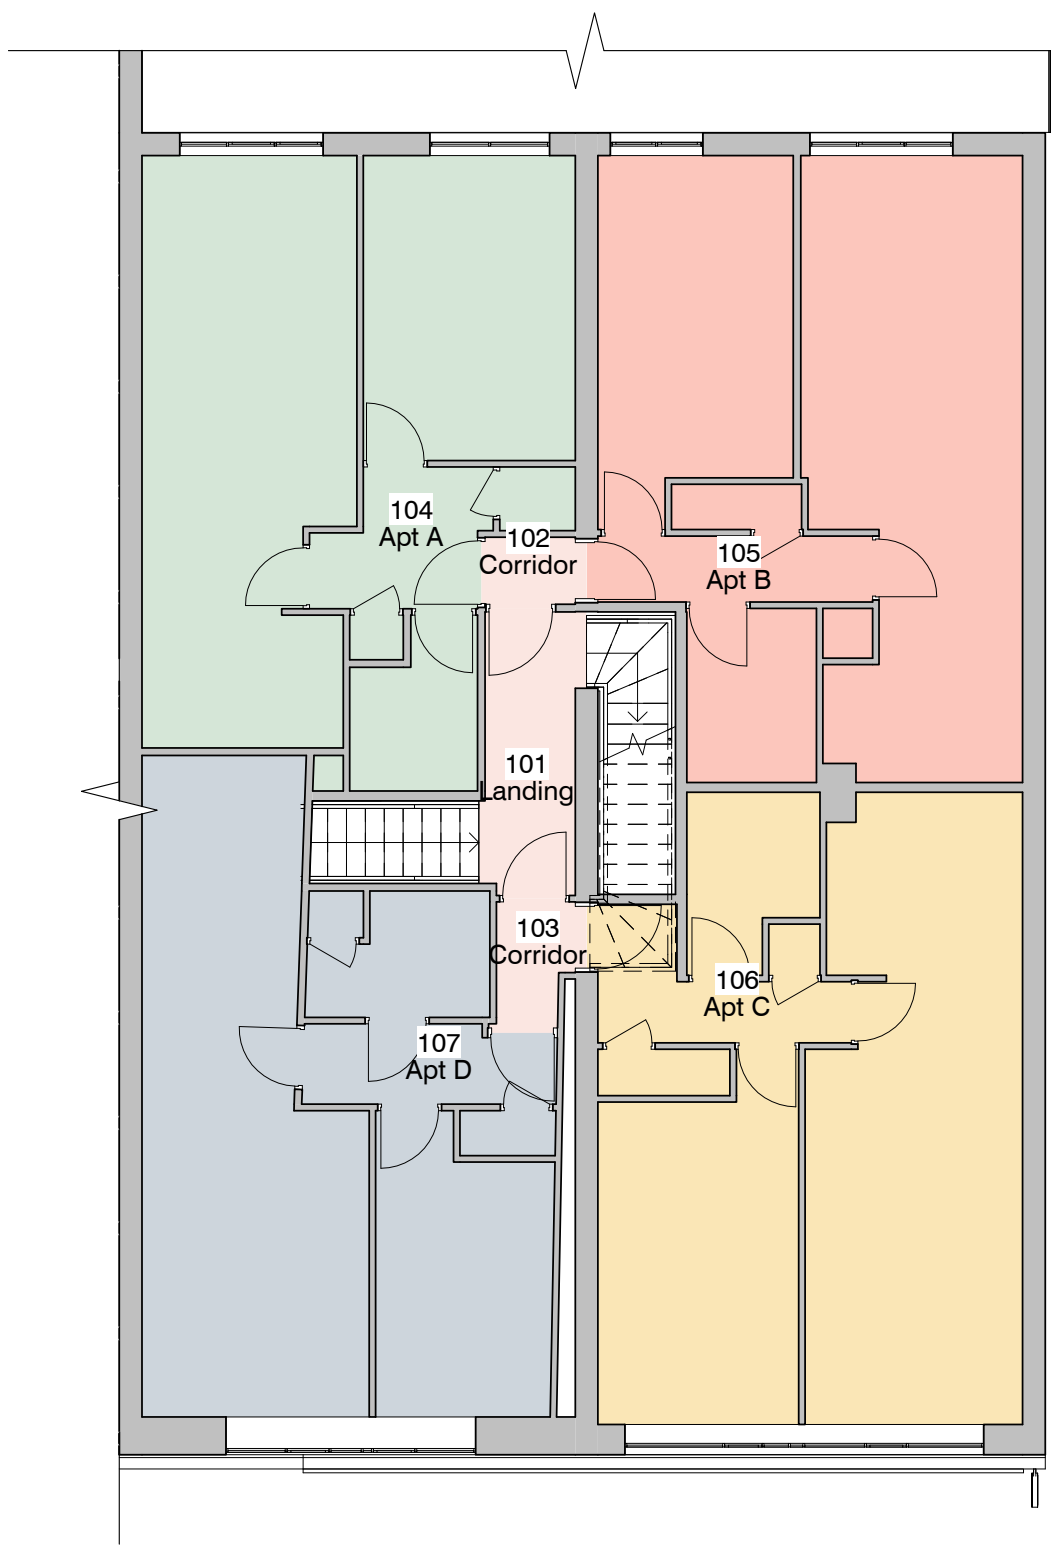


2. Level 1 - GA Existing  
1 : 100

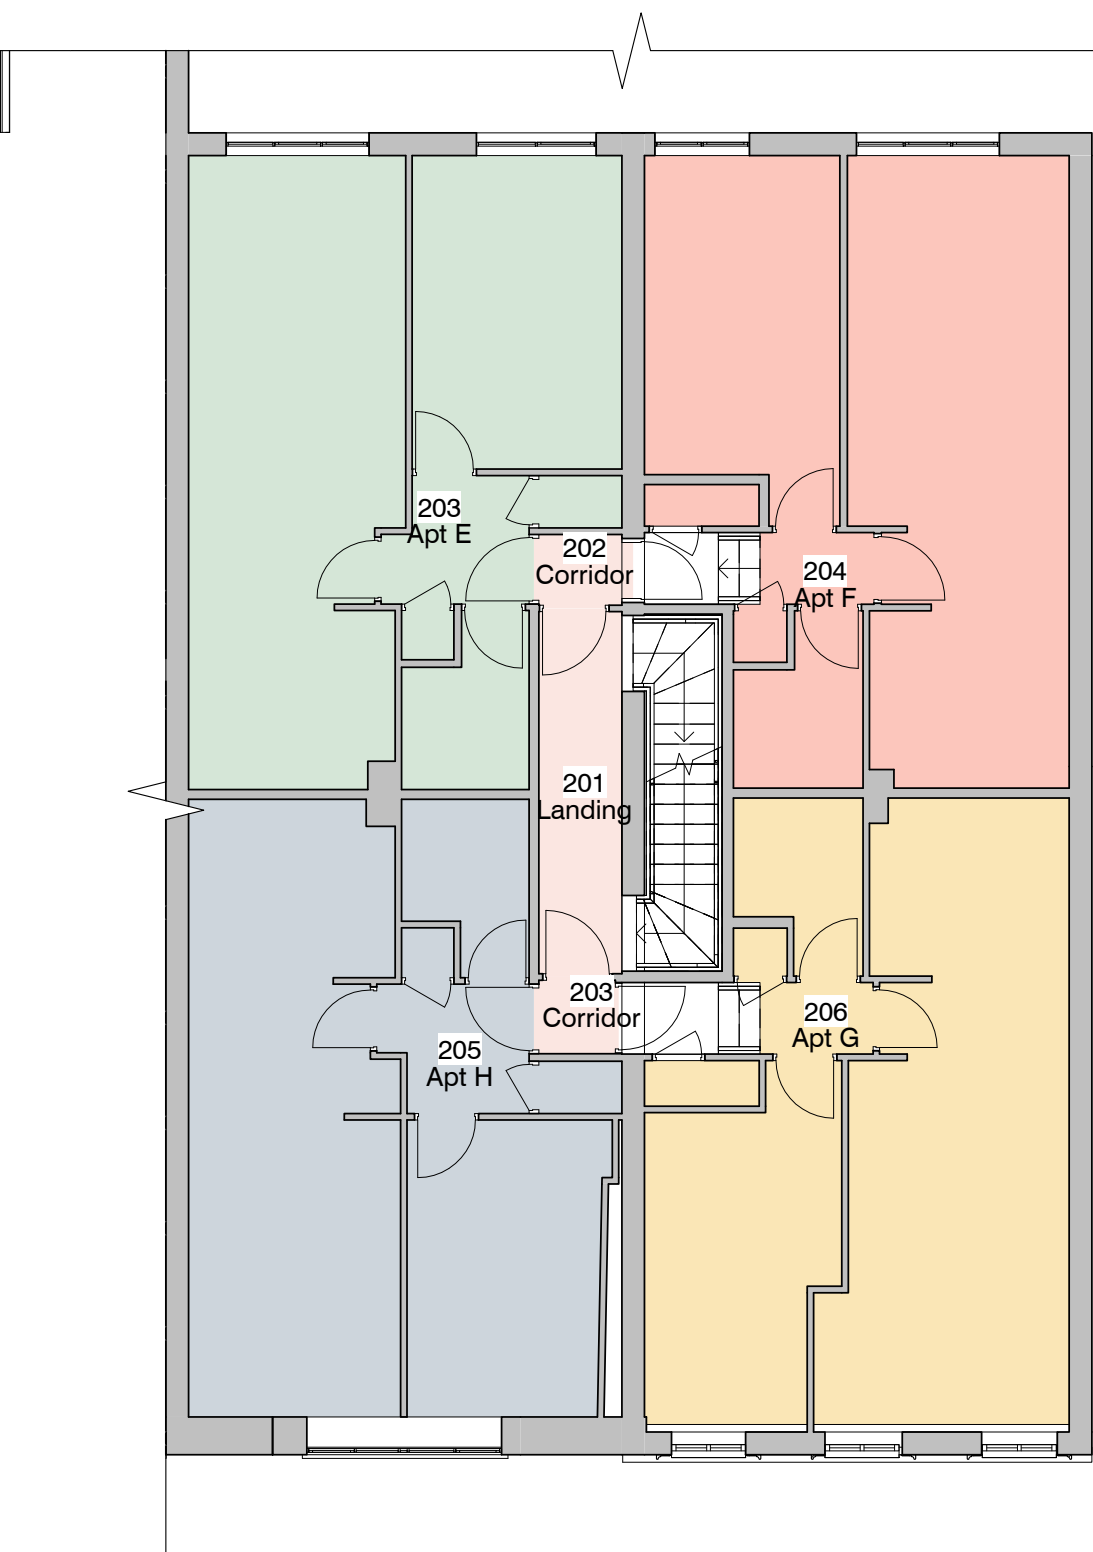


3. Level 2 - GA Existing  
1 : 100

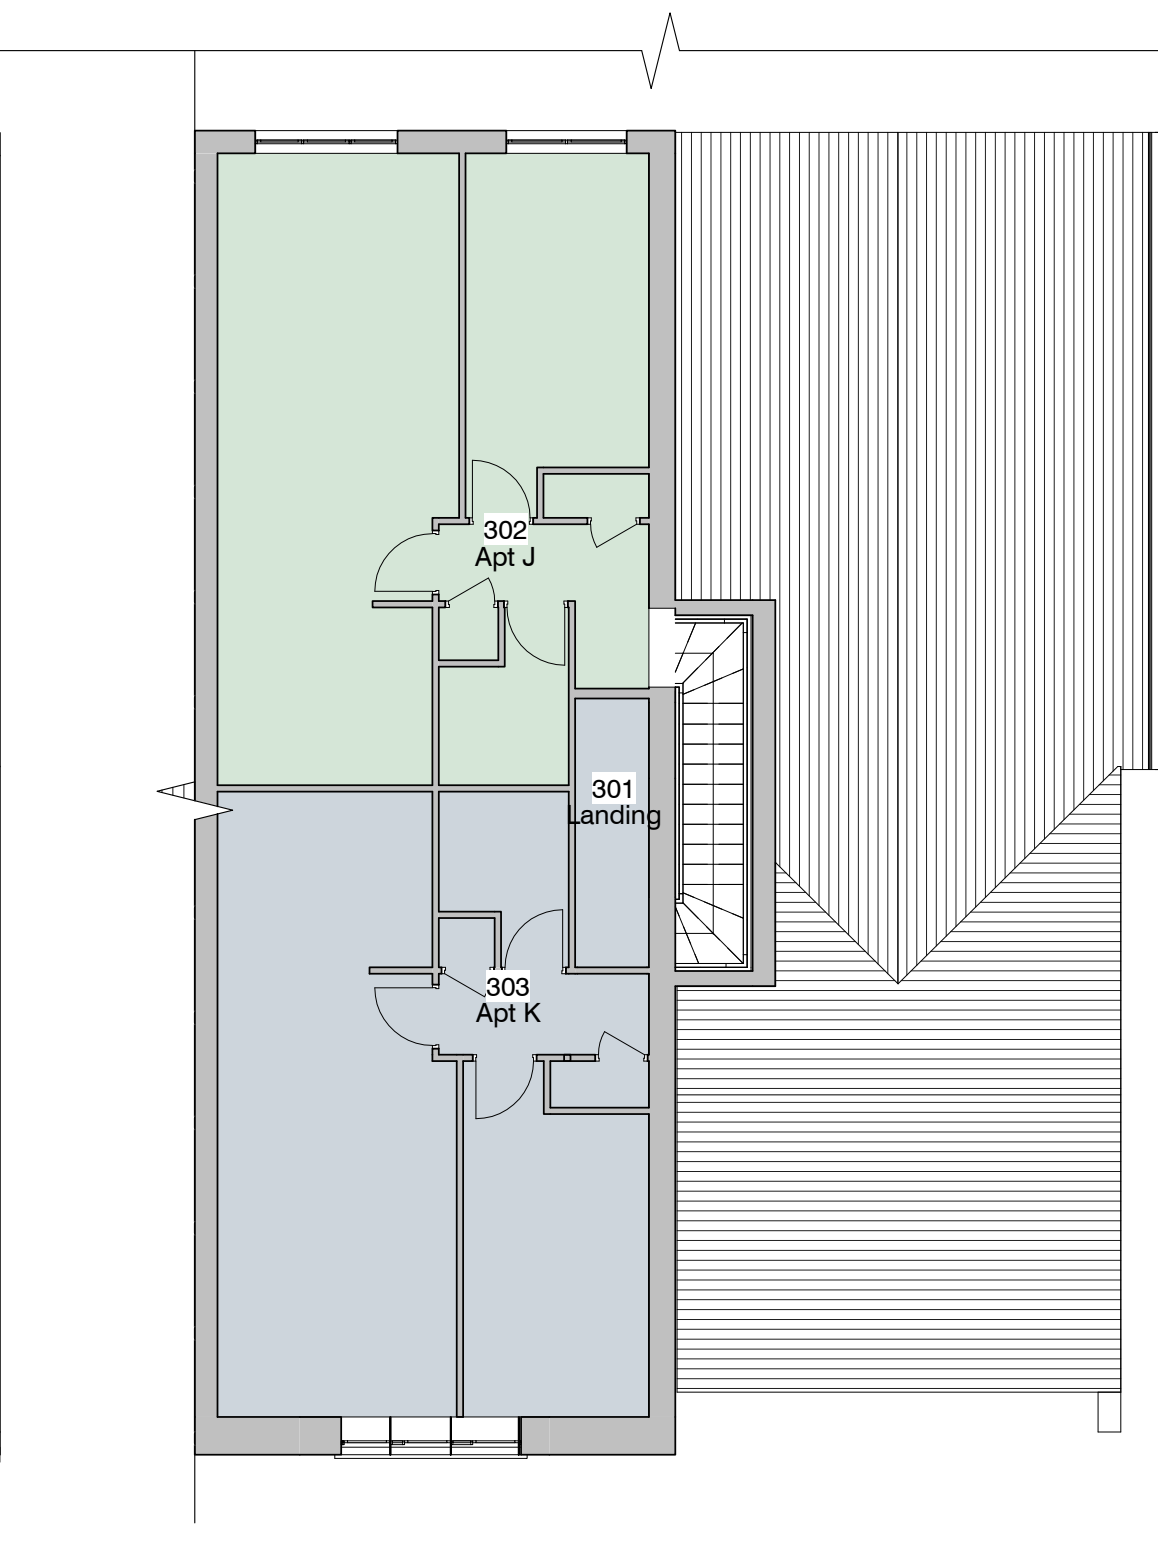

4. Level 3 - GA Existing  
1 : 100

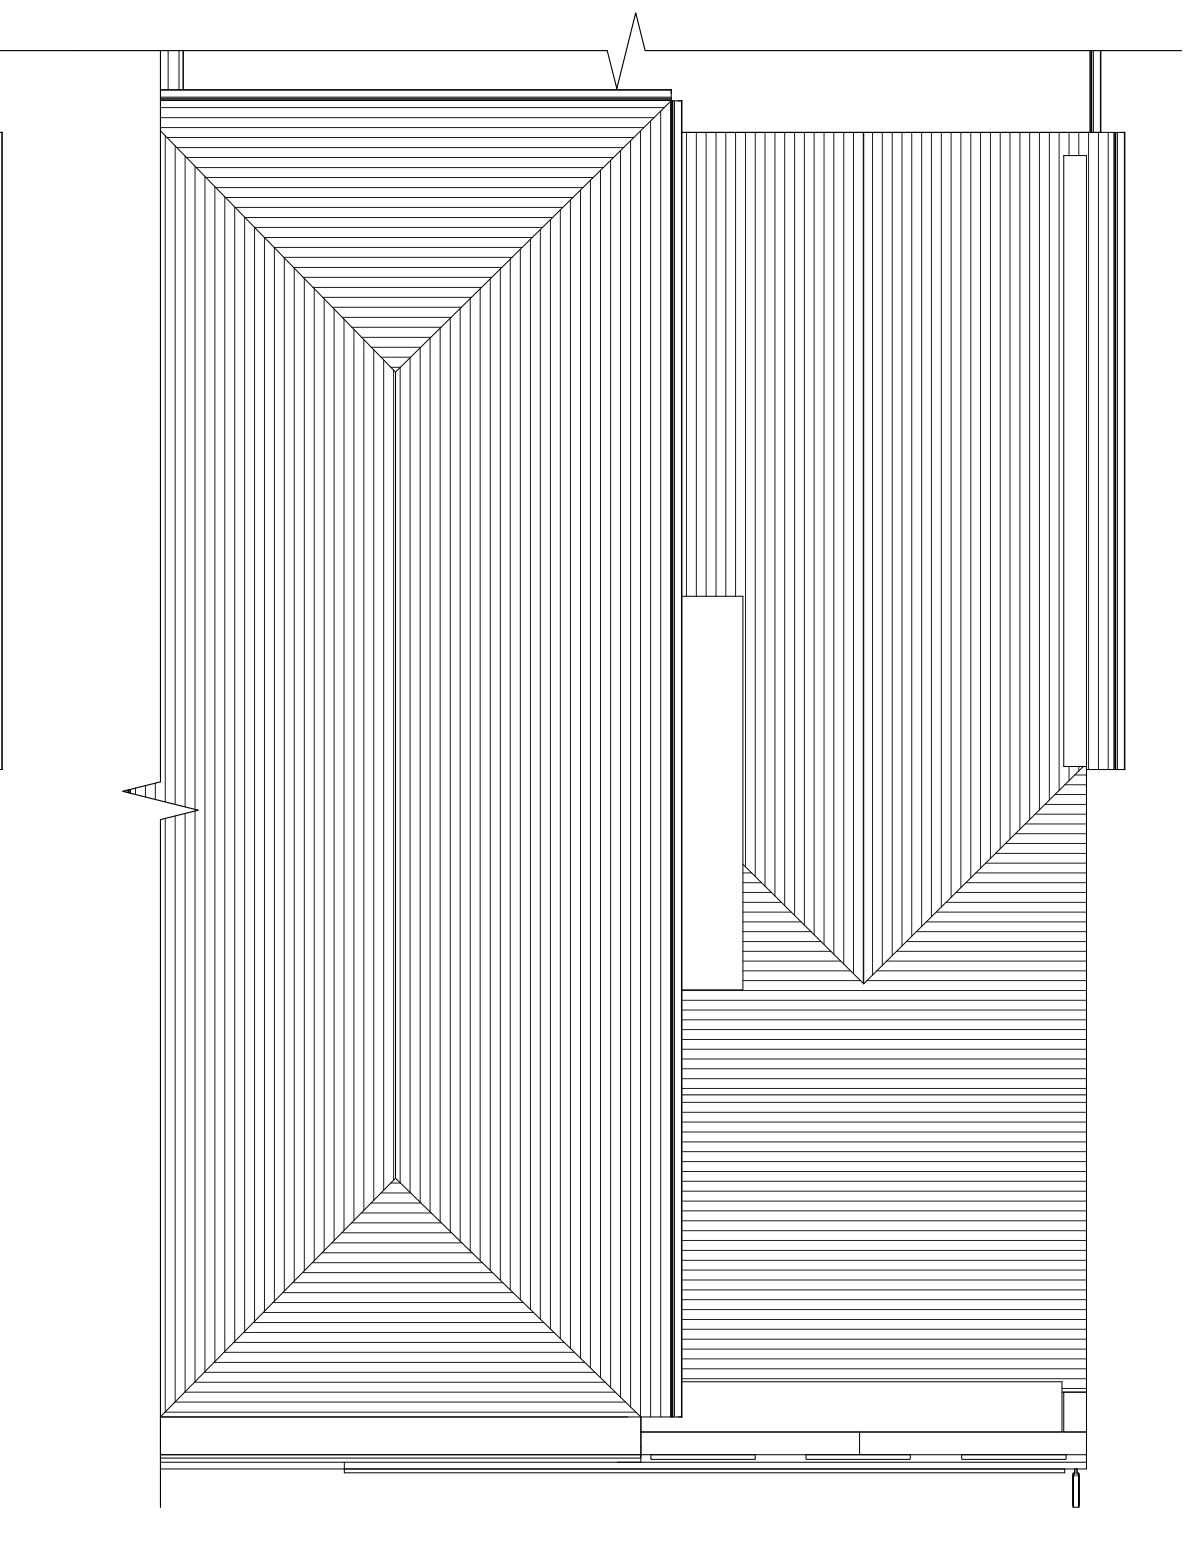

5. Level Roof - GA Existing  
1 : 100

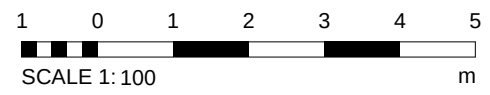

|         |                        |
|---------|------------------------|
| PROJECT | 84-86 Oldham Street    |
| CLIENT  | Millerbrook Properties |
| TITLE   | Existing GA Plans      |

|             |             |          |      |
|-------------|-------------|----------|------|
| REV         | DESCRIPTION | BY       | DATE |
| SCALE @ AS  | DATE        | DRAWN BY | SP   |
| 1 : 100     | 06 Aug 2018 |          |      |
| STATUS      | Planning    |          |      |
| PROJECT NO. | DRAWING NO. | REV      |      |
|             |             |          |      |

DA18078.5. 002.

NOTES  
THIS DRAWING MUST NOT BE REPRODUCED WITHOUT THE WRITTEN CONSENT OF DEBTAL | ARCHITECTURE. ANY REPRODUCTION OR ALTERATION TO THE DRAWING WITHOUT THE WRITTEN CONSENT OF DEBTAL | ARCHITECTURE IS STRICTLY PROHIBITED. ANY DISCREPANCY TO BE REPORTED TO THE DESIGNER PRIOR TO THE COMMENCEMENT OF ANY WORK. ALL WORK IS INTENDED TO BE IN ACCORDANCE WITH CURRENT BUILDING REGULATIONS, RELEVANT STANDARDS, PRACTICE AND BRITISH STANDARDS. ALL DIMENSIONS ON THIS DRAWING ARE IN MILLIMETRES UNLESS OTHERWISE STATED.