
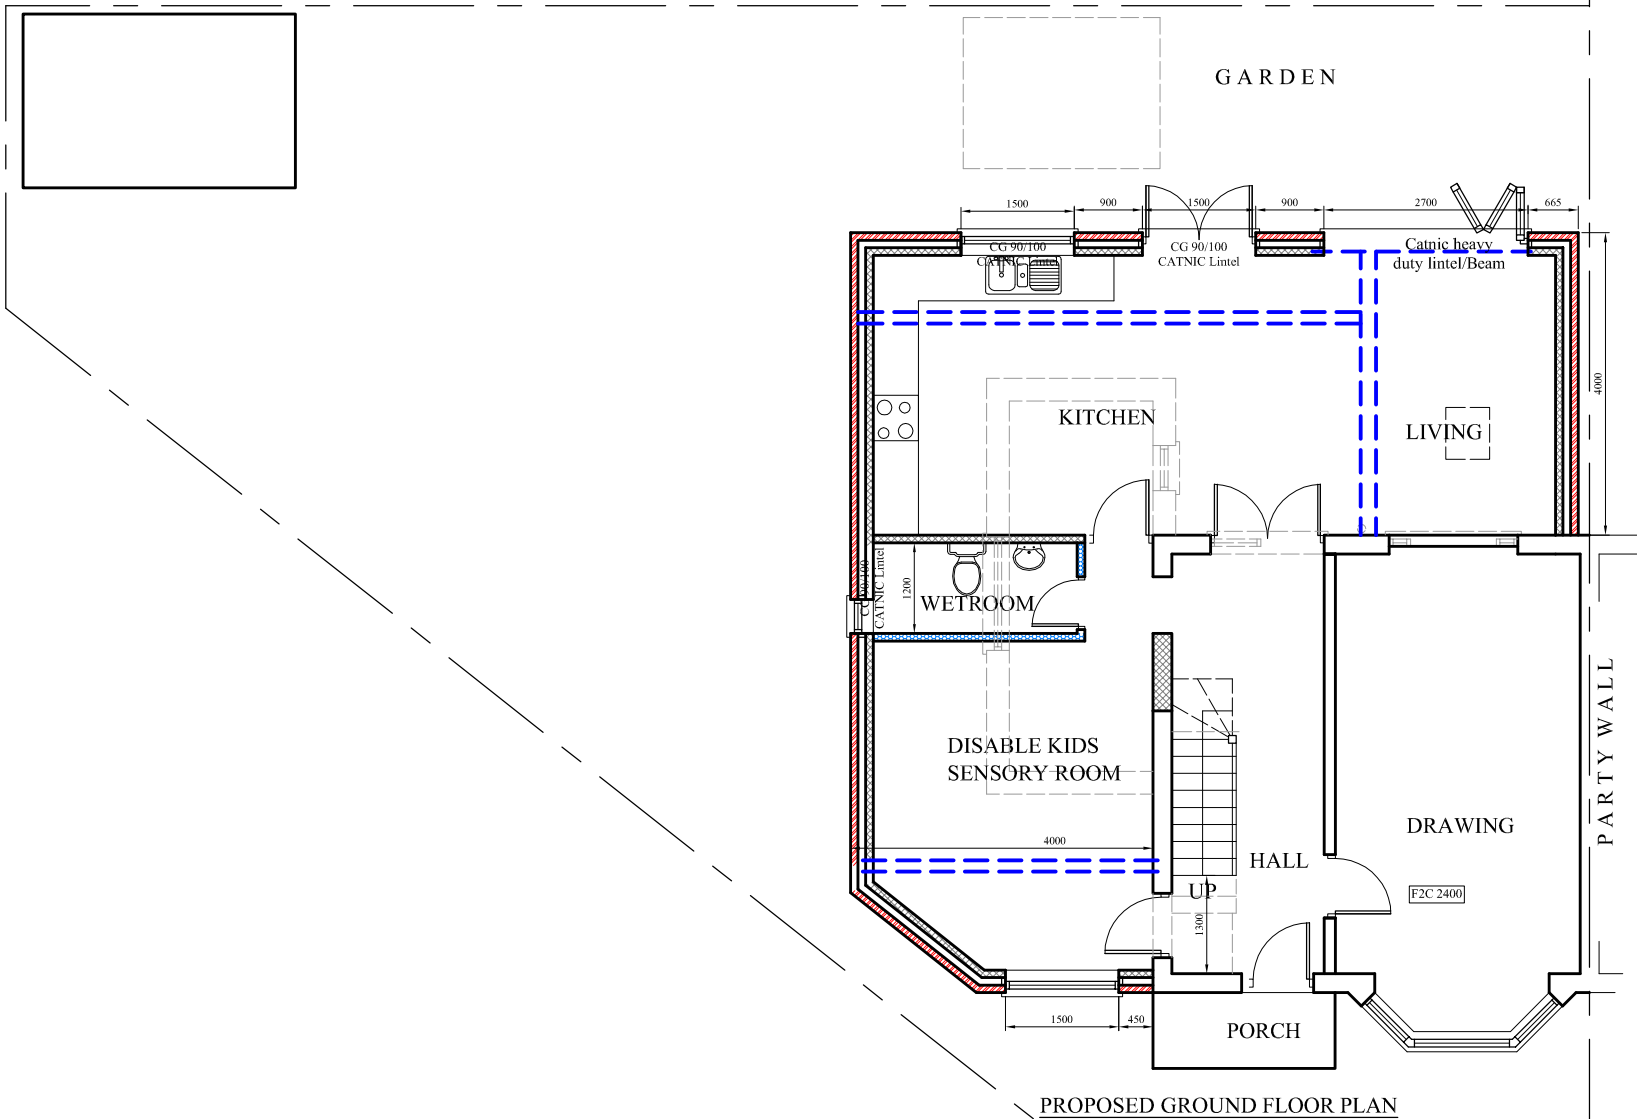


Do not scale from this drawing. All information should be checked by the contractor on site before commencing work. Any discrepancies should be reported to the architect immediately. All rights are reserved and are not transferable. Unauthorised reproductions of this drawing are not permitted.

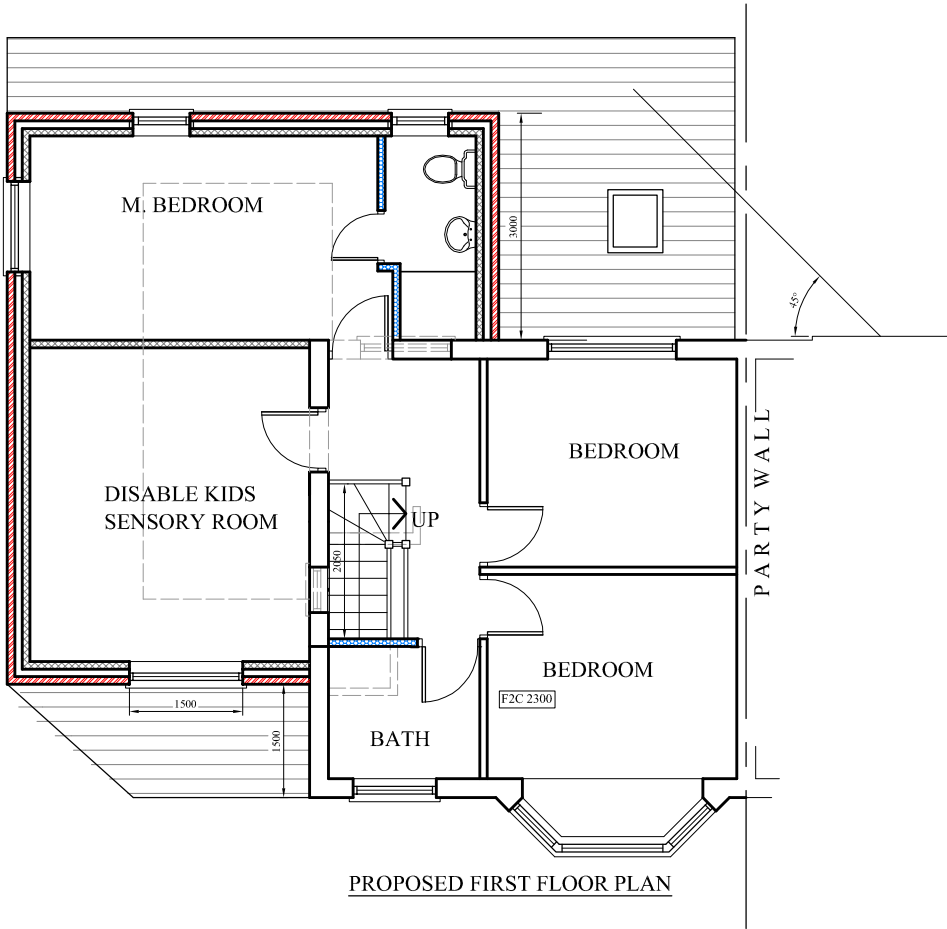

PROJECT

12 Hinstock Crescent,
Gorton

CLIENT

Mr. M Abdullah Bajwa

DRAWING TITLE

Proposed Plan

JOB No

-

SCALE

1:100@A3

DATE

Nov. 2022

REVISION

-

DRAWN

NA

CHECKED BY

-

t: 0782 895 3405

e: niamat@hotmail.co.uk

DRAWING No

NA-P02

na
design