




ELEVATION VIEW A
SCALE 1:50

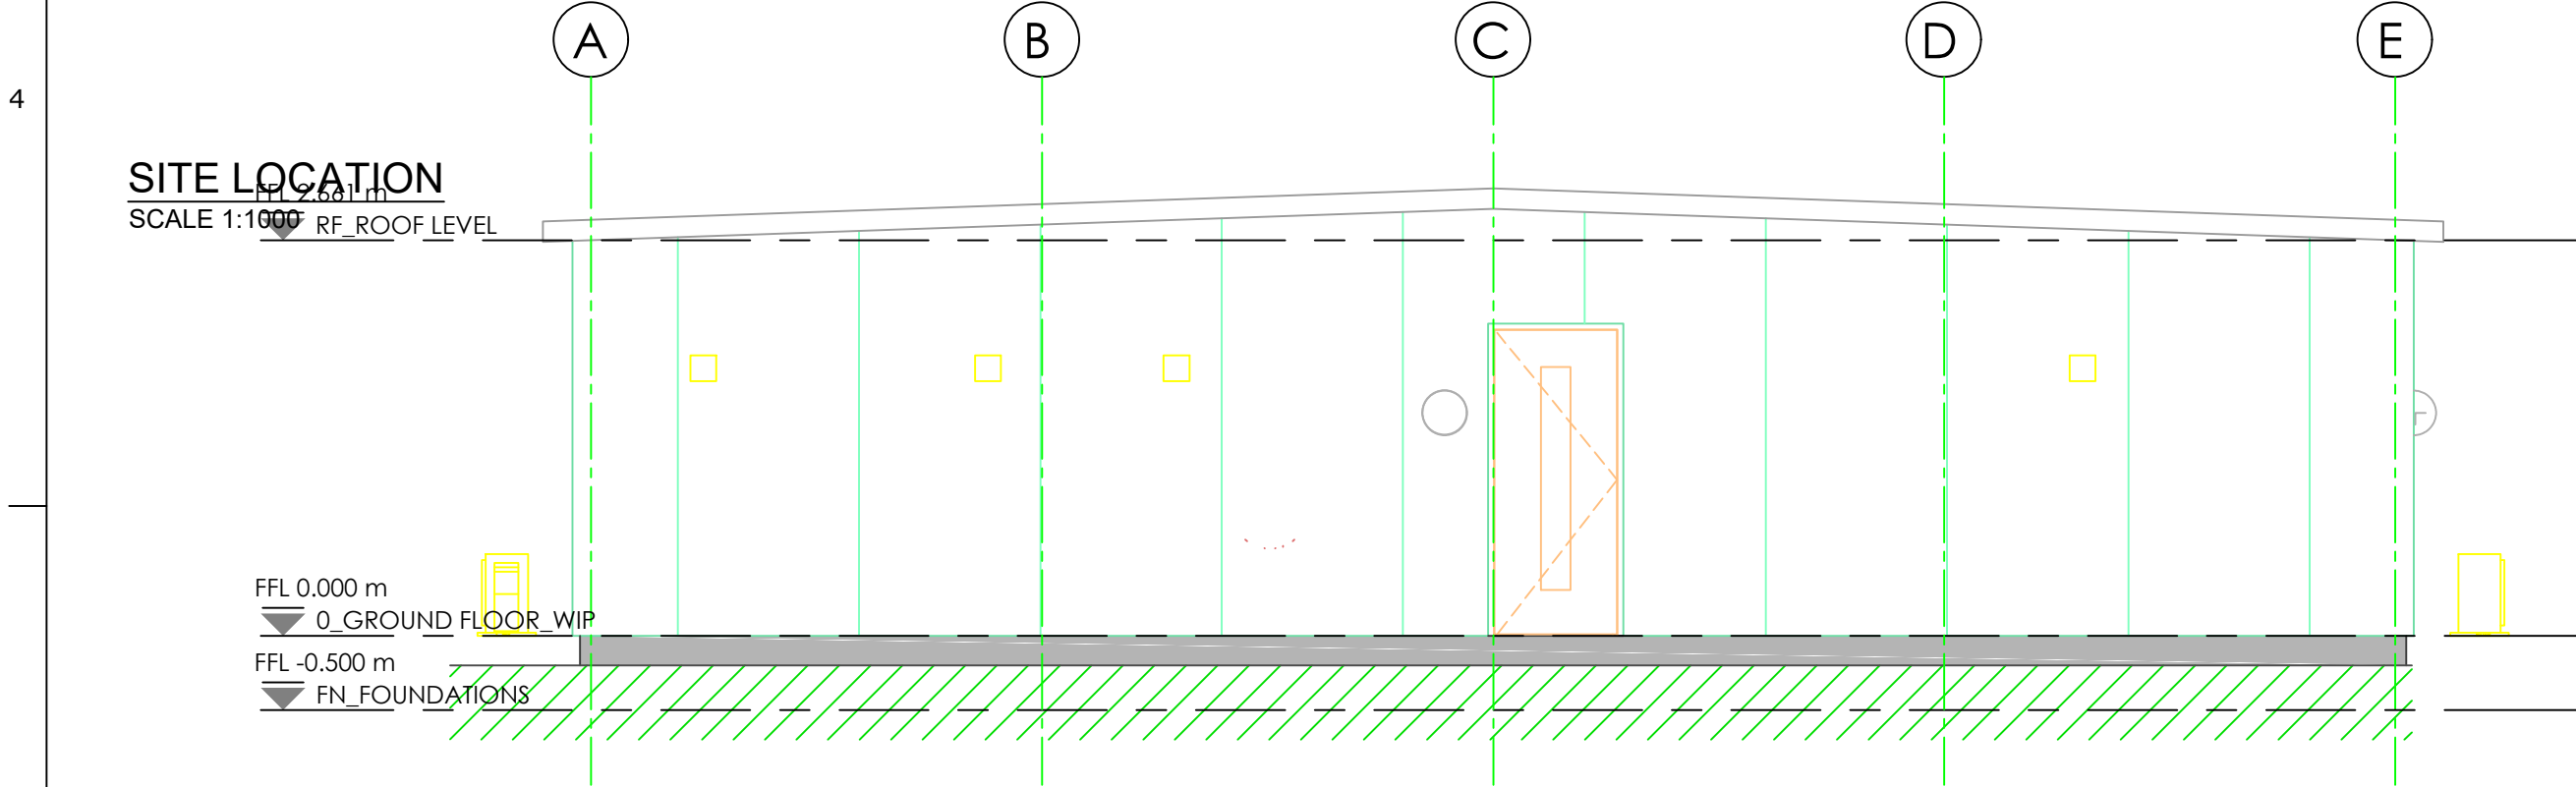


ELEVATION VIEW B
SCALE 1:50

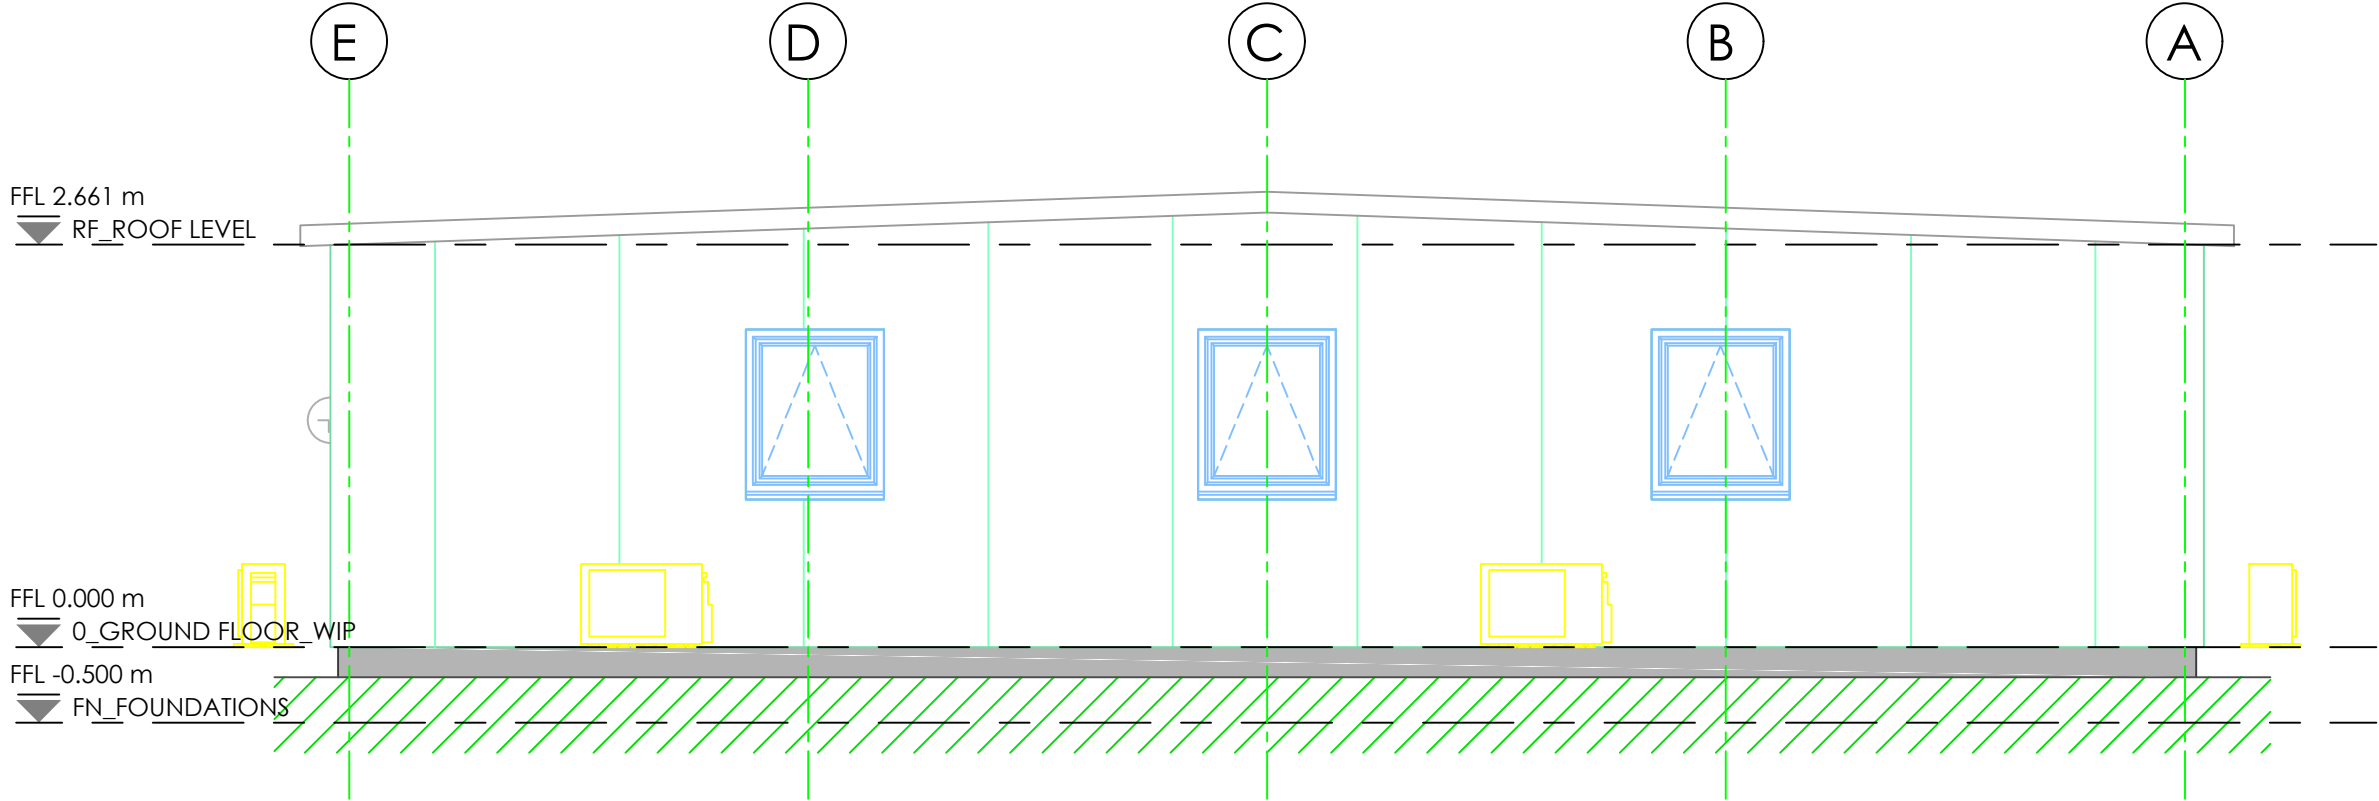

ELEVATION VIEW C
SCALE 1:50

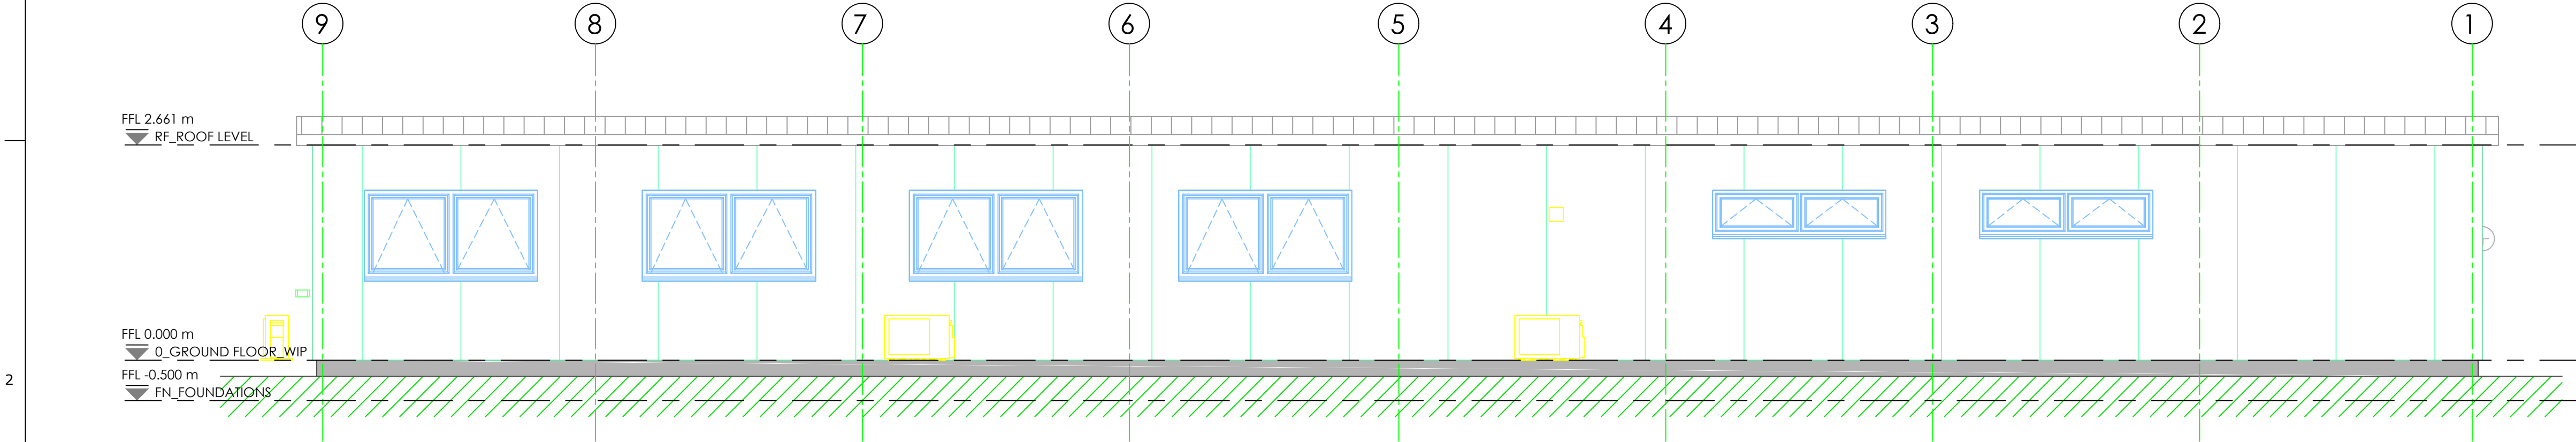

ELEVATION VIEW D
SCALE 1:50

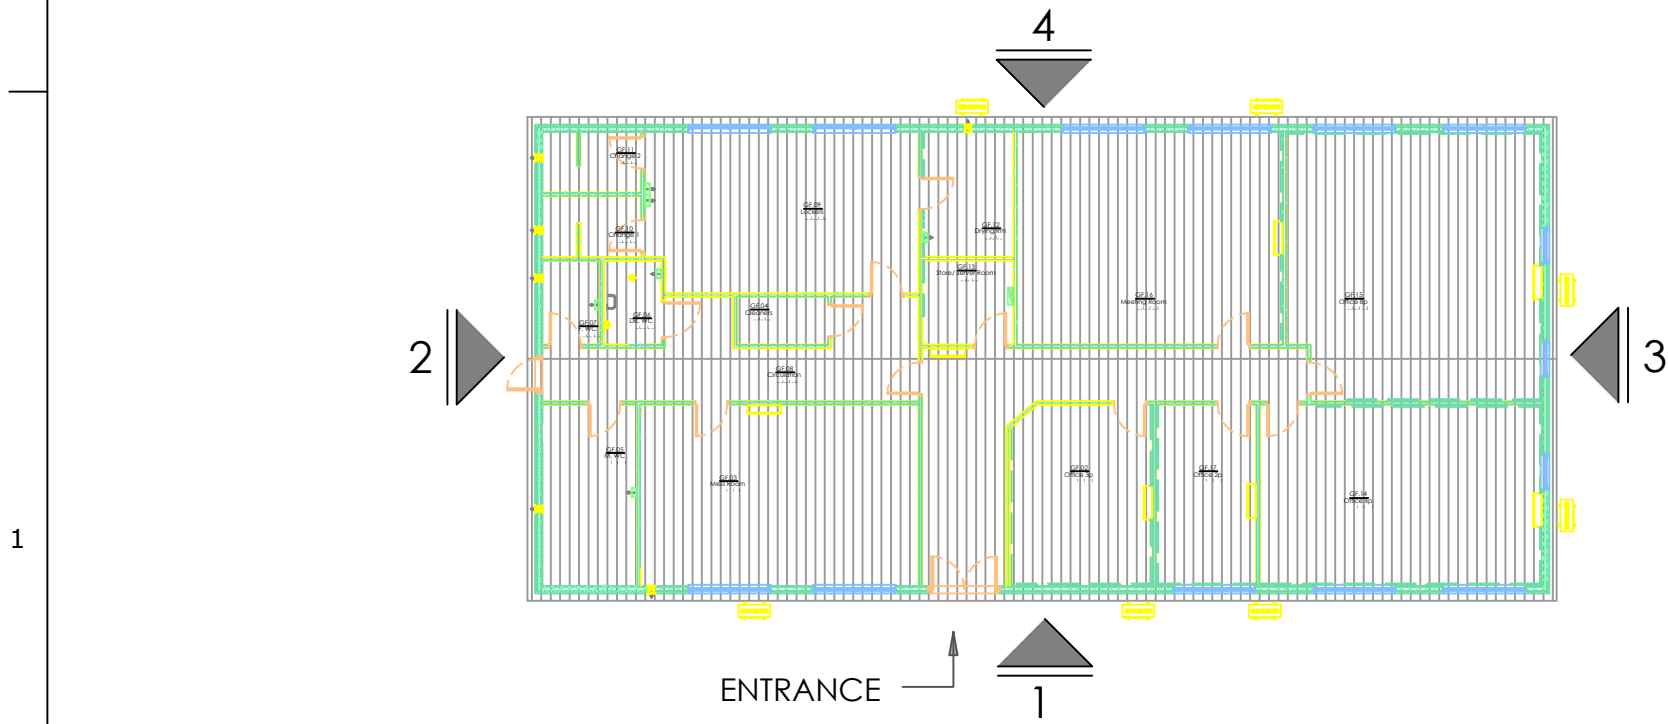

ELEVATION VIEW PLAN
SCALE 1:200

All changes to this CAD generated drawing MUST be made via the master CAD file.

- NOTES
- DO NOT SCALE OF THIS DRAWING.
 - ALL DIMENSIONS IN MILLIMETRES (mm) UNLESS STATED OTHERWISE.
 - THIS DRAWING IS TO BE READ IN CONJUNCTION WITH THE SCHEME DRAWINGS AND DOCUMENTS.

LEGEND

REV	DATE	DESCRIPTION	BY	CHK	APP
-----	------	-------------	----	-----	-----

CAIRNCROSS

EPSILON DESIGN ENGINEERS LTD
1 Cadman Court, Morley, LS27 0RX
+44 (0)113 284 2415
info@epsilondesign.uk.com
www.epsilondesign.uk.com

ALSTOM

Client
ALSTOM
MANCHESTER TRINCARE
CENTRE

Drawing Title
TEMPORARY BUILDING
GENERAL ARRANGEMENT

	Name	Signed	Date	Scale	AS SHOWN	Sheet Size
Drawn	KD		20.02.24			A1
Designed	LJB		20.02.24			
Checked	X		X			
Approved	X		X			

DRAWING No.
P6406-103

REVISION
A01