


All dimensions are in millimetres unless stated otherwise. No dimensions to be scaled from drawings. All dimensions to be checked on site prior to manufacture.

Any discrepancies between drawings and site conditions are to be reported to the contract manager.

This drawing is to be read in conjunction with all relevant Structural Engineers and Mechanical & Electrical Engineers drawings and specification.

© COPYRIGHT
The copyright in this drawing is vested in OBI Property Ltd and no licence or assignment of any kind has been, or is, granted to any third party whether by provision of copies or originals of the drawings or otherwise unless otherwise agreed in writing.

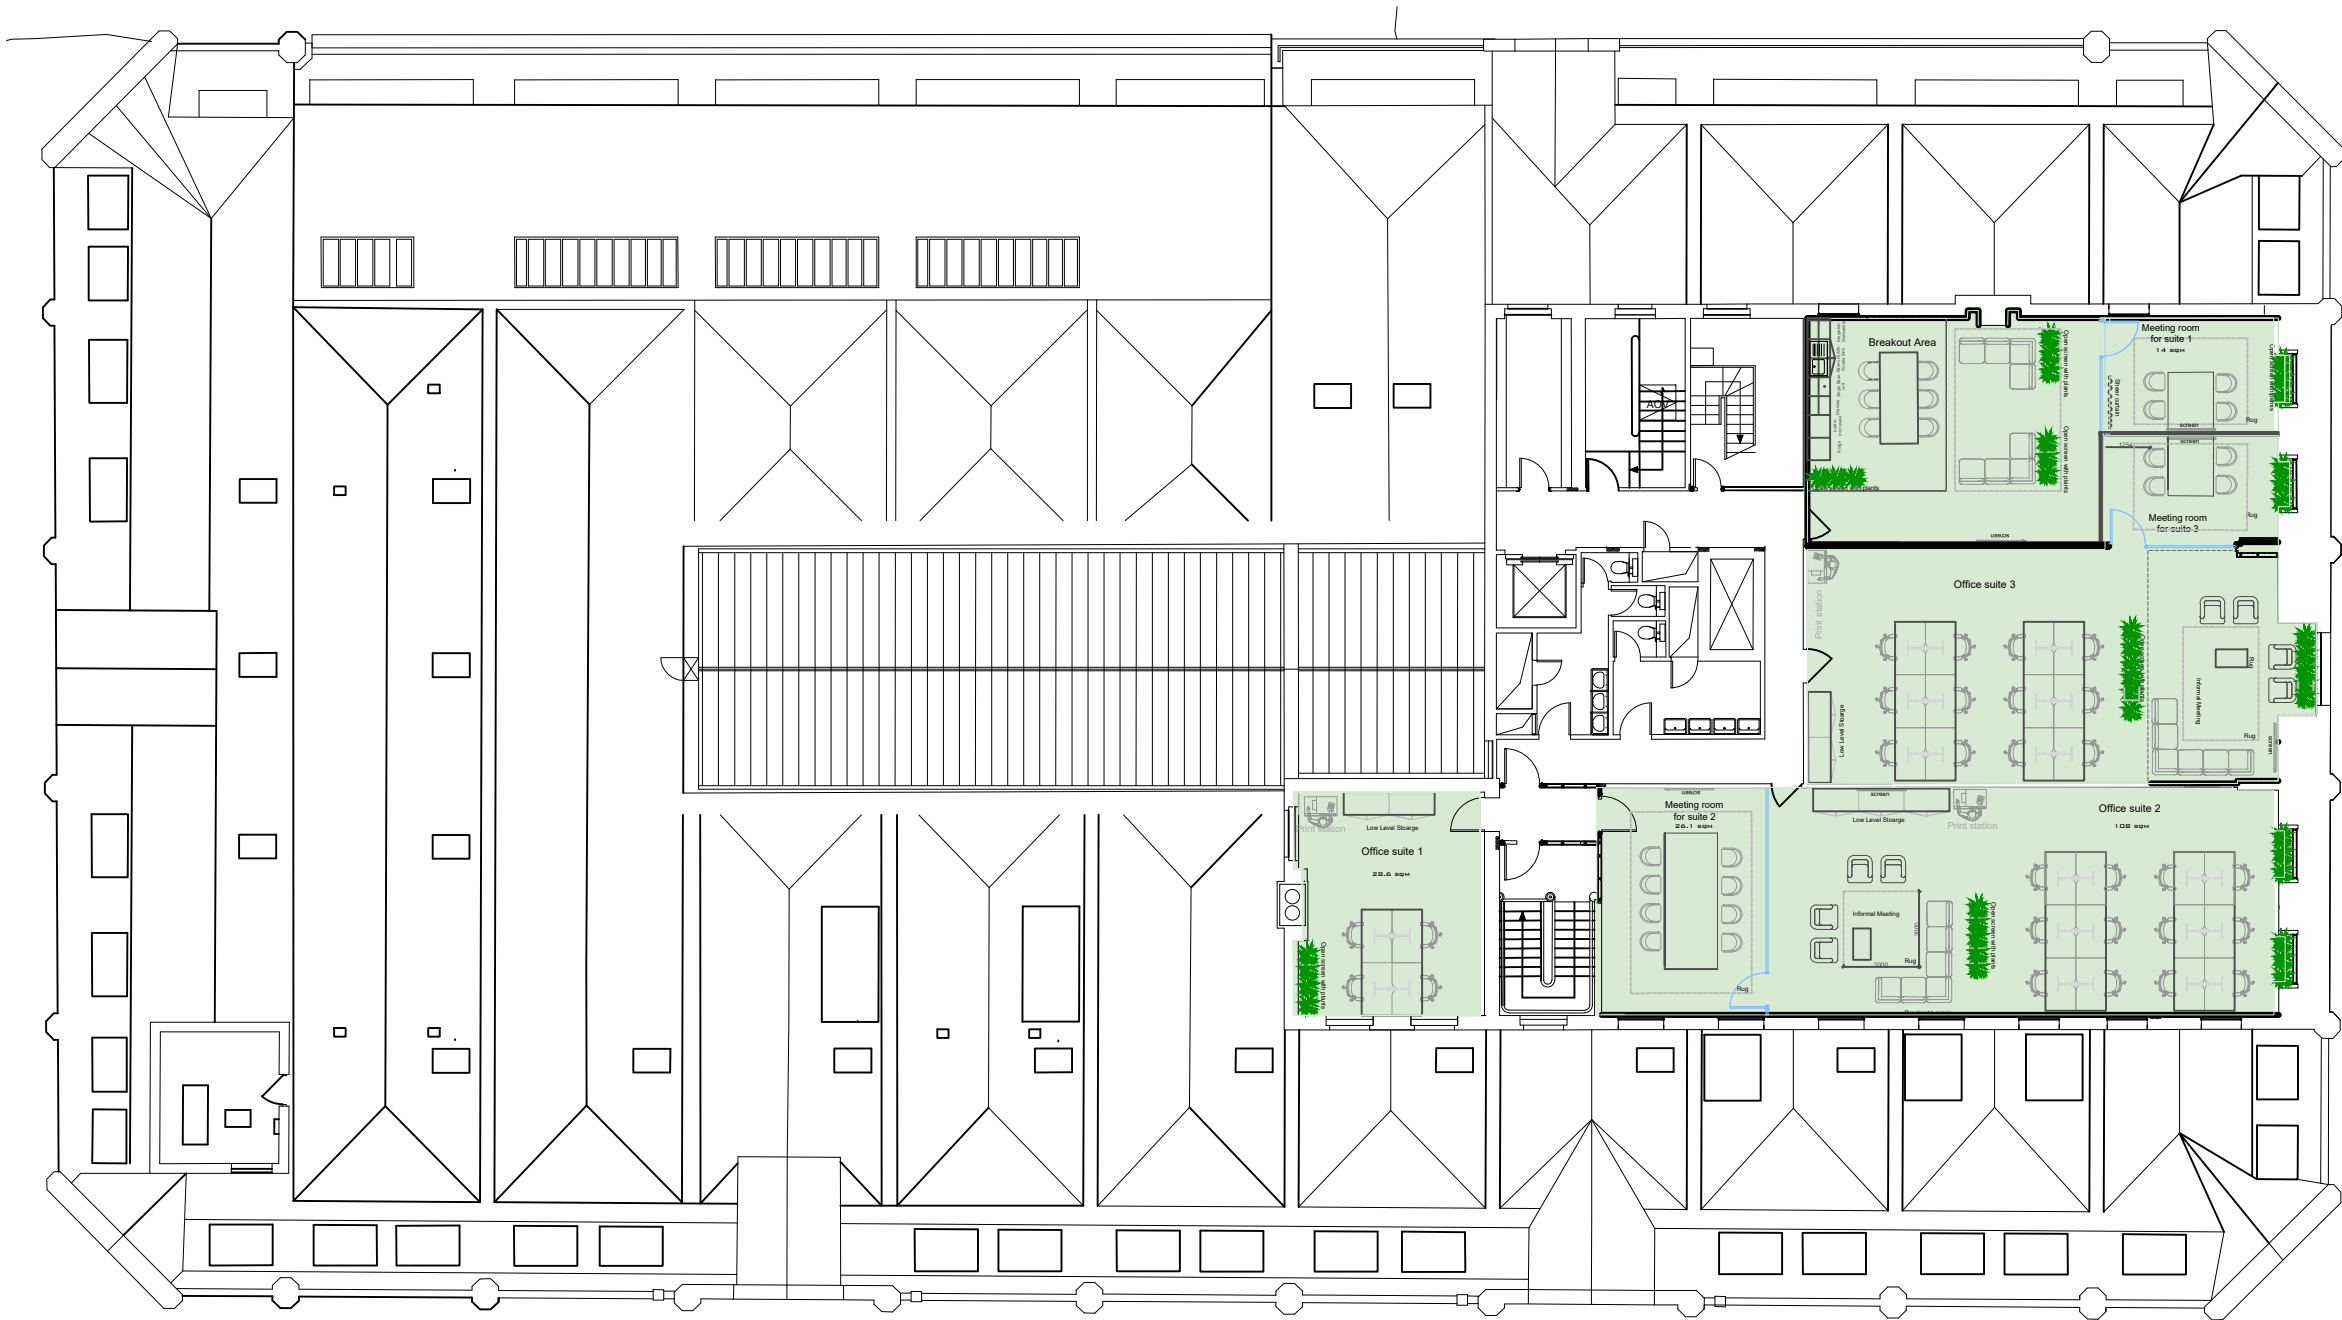

F	06/08/23	RG
E	21/07/23	RG
D	24/06/23	RG
C	24/06/23	RG
B	24/06/23	RG
A	24/06/23	RG
-	28/04/23	RG
First issue		
REV	DESCRIPTION	DATE BY CHK
CLIENT NAME		
Philip J Davies Holdings plc		
PROJECT NAME		
Sevendale House		
DWG TITLE:		
Fifth Floor - Proposed GA		
DWG NO: 10_500		
REVISION: -		
SCALE 1 : 200 @A3		
DRAWN: RG		
DWG STATUS:		
TENDER		
© OBI Property Limited 80 Mosley Street, Manchester, M2 3FX t: 0161 237 1717 e: info@obiproperty.co.uk		
OBI		