


Pld Stamp: C:\Users\ntessj\OneDrive - The University of Manchester\8529 Academic Campus - boundary walls 2022-23\05 Drawings & Specifications\3 Proposed\Building\GA031AA-F000.dwg

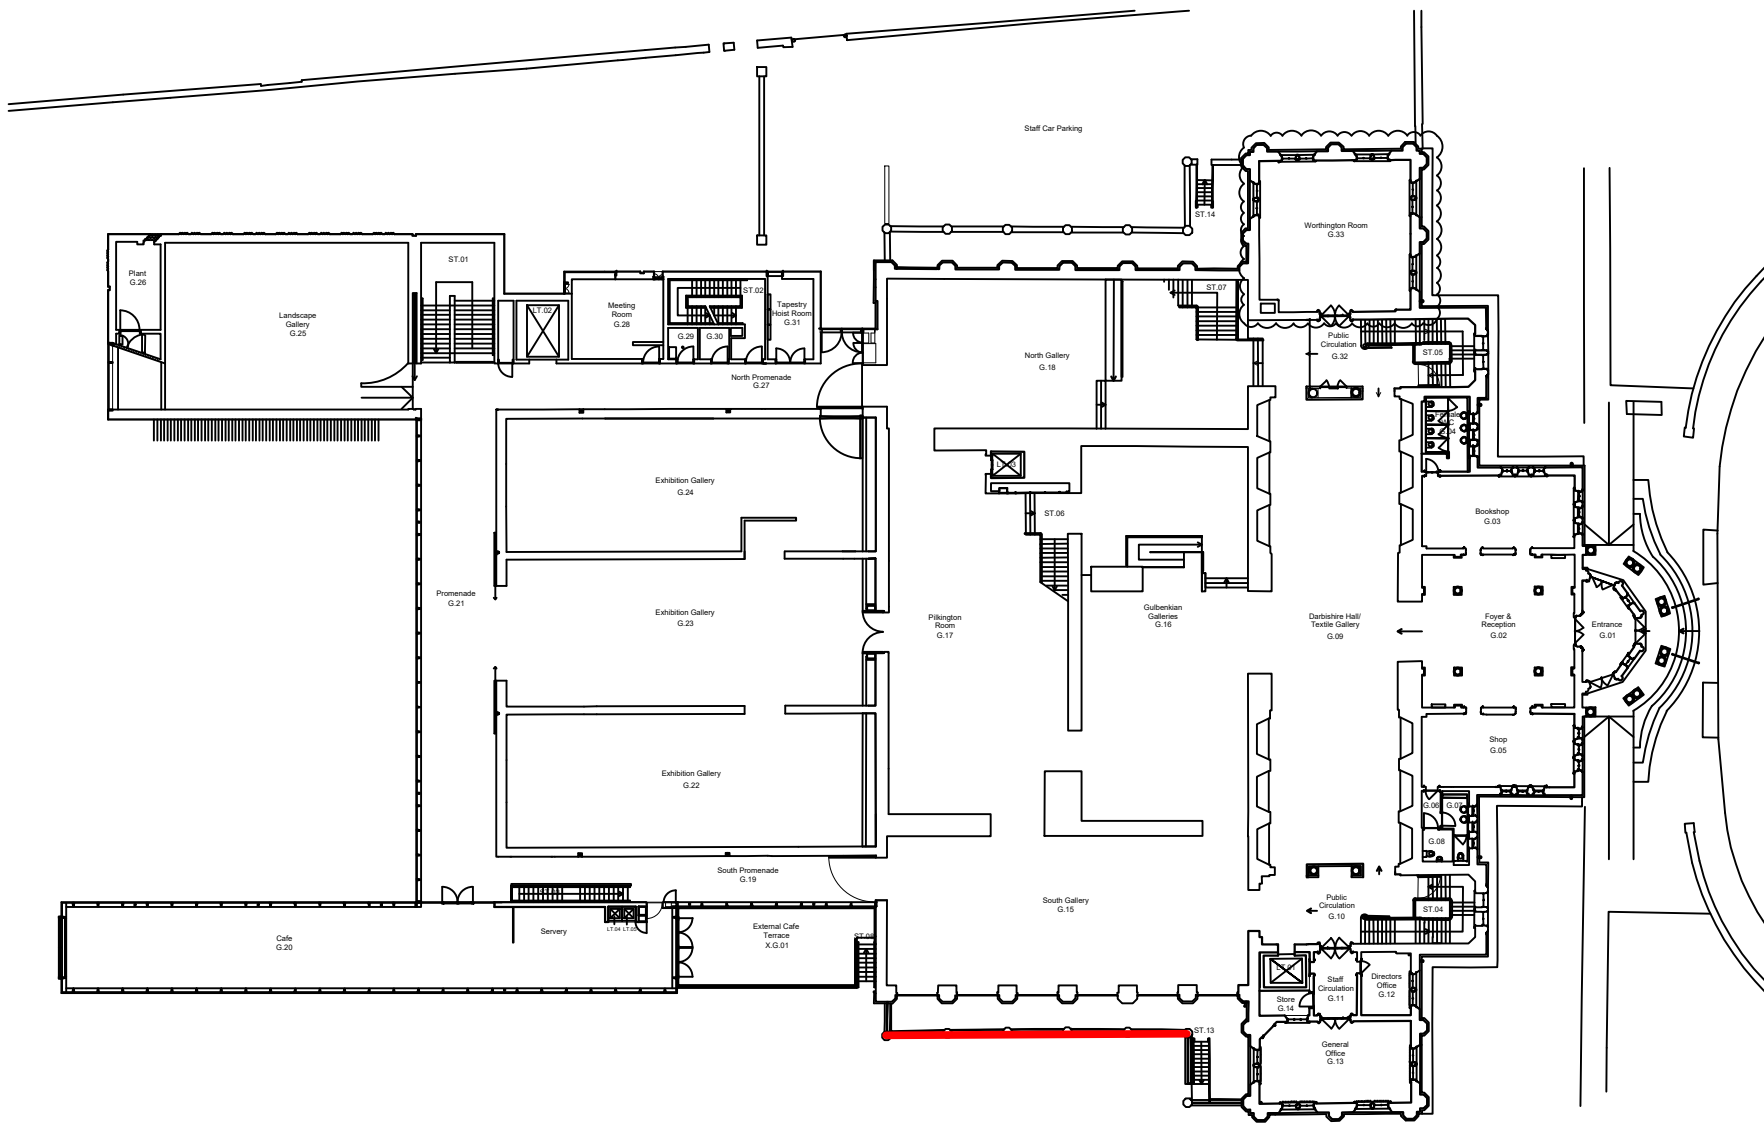

- NOTES
1. DO NOT SCALE FROM THIS DRAWING.
 2. ALL MEASUREMENTS ARE IN MILLIMETERS UNLESS STATED OTHERWISE.
 3. THIS DRAWING IS TO BE READ IN CONJUNCTION WITH THE SPECIFICATION AND ALL RELEVANT ARCHITECTURAL, ELECTRICAL, MECHANICAL AND STRUCTURAL DRAWINGS.
 4. © UNIVERSITY OF MANCHESTER. THIS DRAWING MUST NOT BE REPRODUCED WITHOUT PERMISSION.
 5. DIRECTORATE OF ESTATES AND FACILITIES TO BE NOTIFIED OF ANY DISCREPANCIES.

Rev	Description	Rev	By	Chk'd	Auth
-----	-------------	-----	----	-------	------



The University of Manchester

Directorate of Estates and Facilities
Beyer Building
The University of Manchester
Oxford Road
Manchester
M13 9PL

Drawing Status	
PLANNING	
Project PN 8529 - ACADEMIC CAMPUS BOUNDARY WALLS	
Building Name THE WHITWORTH	Building No. 031AA
Site Name OXFORD ROAD	
Sub Site Name -	
Drawing Title DRAWING SHOWING LOCATION OF DAMAGED RETAINING WALL	
PM JW	Drawn 30-08-23
Scale @ A3 1:500	Checked -
Date -	Authorised -
Date -	Date -
Drawing No. 031AA-8529-A102	Revision -