FINISHES AND EQUIPMENT REFERENCE CHART

REF	SPECIFICATION/APPLICATION	SUPPLIER/FINISH
FF1	BRICK PAVERS	SEE FINISHES SCHEDULE: 223-YOU-XX-XX-SH-I-4001
GA9	FIXED BENCH	SEE FINISHES SCHEDULE: 223-YOU-XX-XX-SH-I-4001
EX03	RAL FINISH	SEE FINISHES SCHEDULE: 223-YOU-XX-XX-SH-I-4001
EX05	RENDERED WALL FINSH	SEE FINISHES SCHEDULE: 223-YOU-XX-XX-SH-I-4001
L22	RECESSED FLOOR LIGHT	SEE FINISHES SCHEDULE: 223-YOU-XX-XX-SH-I-4001
L23	RECESSED LINEAR WALL LIGHT	SEE FINISHES SCHEDULE: 223-YOU-XX-XX-SH-I-4001


NOTES:

01 ENTRANCE LANDSCAPE FORMED IN BRICK PAVERS (FF1) WITH BROKEN PATTERNATION TO CREATE PLANTER AS PER REFERENCE IMAGE WITH INTERGRATED RECESSED LIGHTING (L22 /L23) WITHIN PLANTING. LIGHTING DESIGNER TO DETERMINE LIGHTING STRATEGY.
YOUTH TO BRIEF LANDSCAPE DESIGNER/SUPPLIER PRIOR TO INSTALL.


02 LARGE FEATURE TREE TO BE INSTALLED WITHIN LANDSCAPING AND POSITIONED CENTRAL FIXED SEATING (GA9).

03 NEW EXTERIOR FEATURE WALL TO BE FORMED IN BLOCKWORK AND RENDER FINISHED IN (EX05) TO ACHIEVE FLOATED TEXTURE FINISH. SEE REFERENCE IMAGE C.


04 ALL NEW PROPOSED PERIMETER FENCING TO BE FINISHED (EX03)

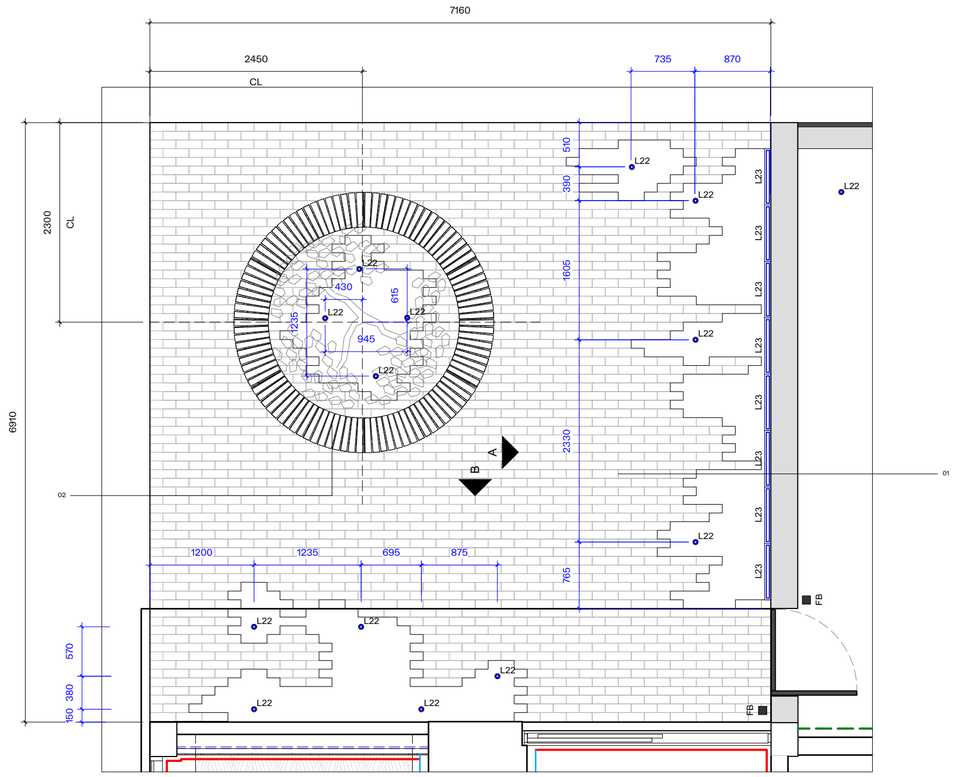

1 PLAN
Scale: 1:50

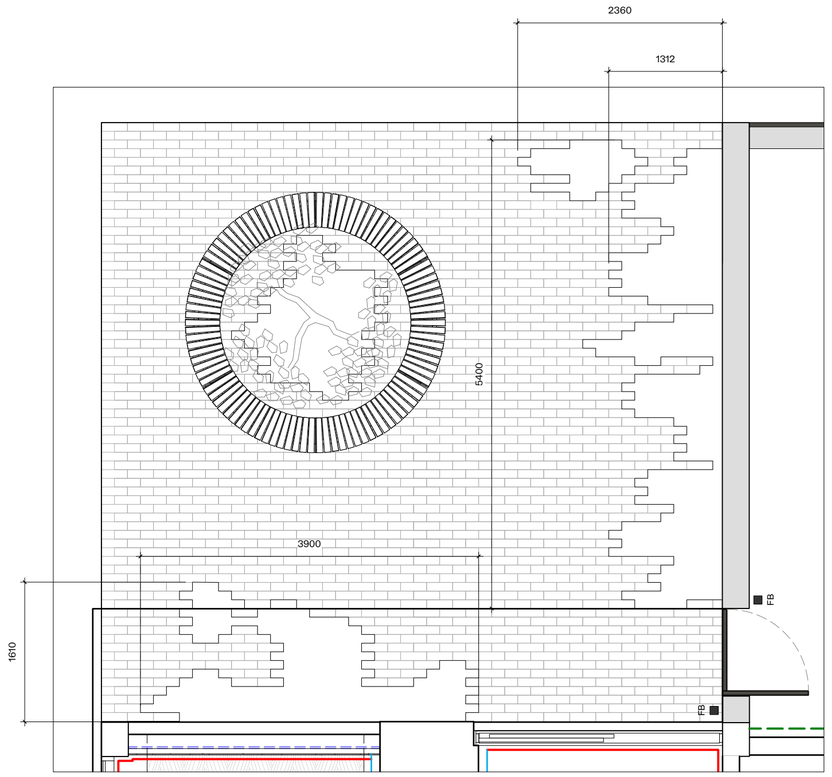

2 PLANTING LAYOUT
Scale: 1:50

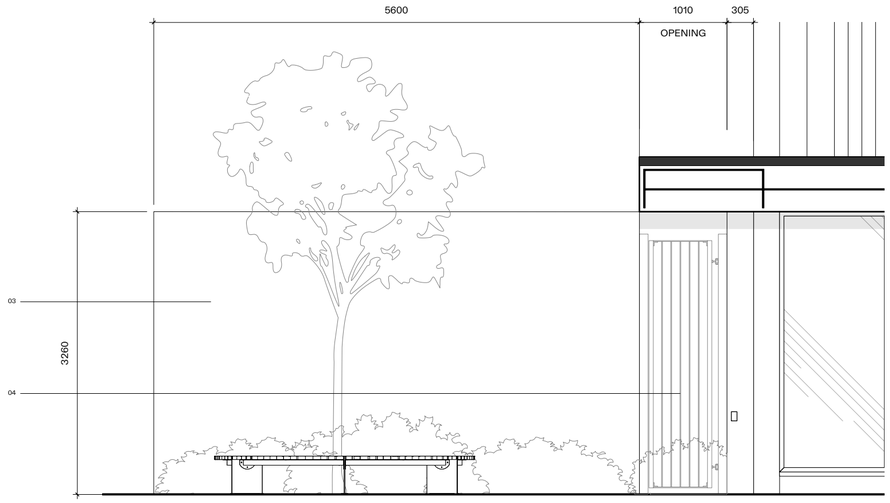

3 ELEVATION A
Scale: 1:50



REFERENCE A -

BRICK PAVERS IRREGULAR PATTERN WITH FOLIAGE INFILL



REFERENCE B -

FEATURE TREE SURROUNDED BY CIRCULAR BENCH



REFERENCE C -

BACKDROP WALL WITH TEXTURE FINISH UPLIT



REFERENCE D -

FLAT IRON FENCING DESIGN TO FROM ACCESS GATE

GENERAL NOTES:
THIS WORK IS THE INTELLECTUAL PROPERTY OF YOUTH AND MAY NOT BE REPRODUCED, COPIED OR REPLICATED, IN ANY FORM, WITHOUT THE WRITTEN PERMISSION, OR CONSENT.
ALL DIMENSIONS ARE INDICATIVE AND TO BE VERIFIED ON SITE BY THE SELECTED CONTRACTOR - YOUTH CANNOT BE HELD LIABLE FOR ANY INACCURACIES.
SPECIFIED MATERIALS AND EQUIPMENT, ARE TO BE INSTALLED TO MANUFACTURERS REQUIREMENTS. PRIOR TO ANY INSTALLATION, THE CONTRACTOR IS REQUIRED TO LIASE WITH THE MANUFACTURER, ON RECOMMENDED CONSTRUCTION METHODS.
CONTRACTORS TO PROVIDE DRAWINGS FOR SIGN OFF.
DRAWINGS TO BE READ IN CONJUNCTION WITH YOUTH ASSOCIATED SCHEDULES OR REFERENCES.

WWW.YOUTH.STUDIO
+44 (0) 161 7060 467
3 STEVENSON SQUARE, NORTHERN QUARTER, MANCHESTER, M1 1DN

NO.	DATE	ISSUE NOTES
P01	02/12/2022	ISSUED FOR TENDER

PROJECT ID.
YS-233

PROJECT TITLE.
ARTHUR HOUSE

CHORLTON STREET,
MANCHESTER, M1 3FH

CLIENT.
SIXTEEN REAL ESTATE

ARCHITECT / PROJECT MANAGER
–

DATE DRAWN.
31/11/22

DRAWN BY
AS

APPROVED BY.
LM

SCALE.
A2

DRAWING TITLE.
ENTRANCE LANDSCAPING

REVISION
P01

DRAWING NO.
223-YOU-XX-00-DR-I-9020

YOUTH