





Ground Floor Plan 1: 50

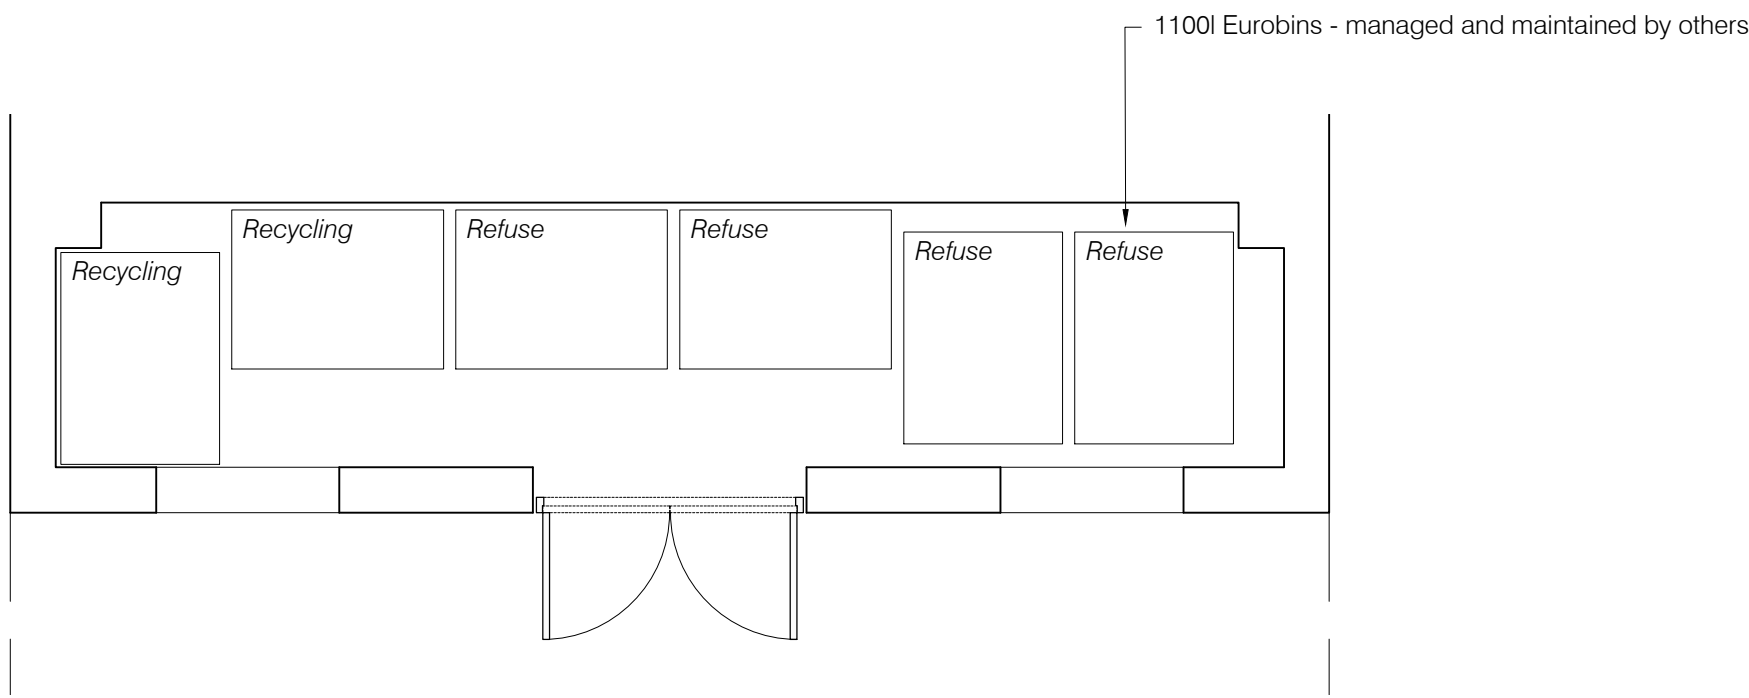

Refuse/ recycling store 1: 50



Block Plan 1: 200

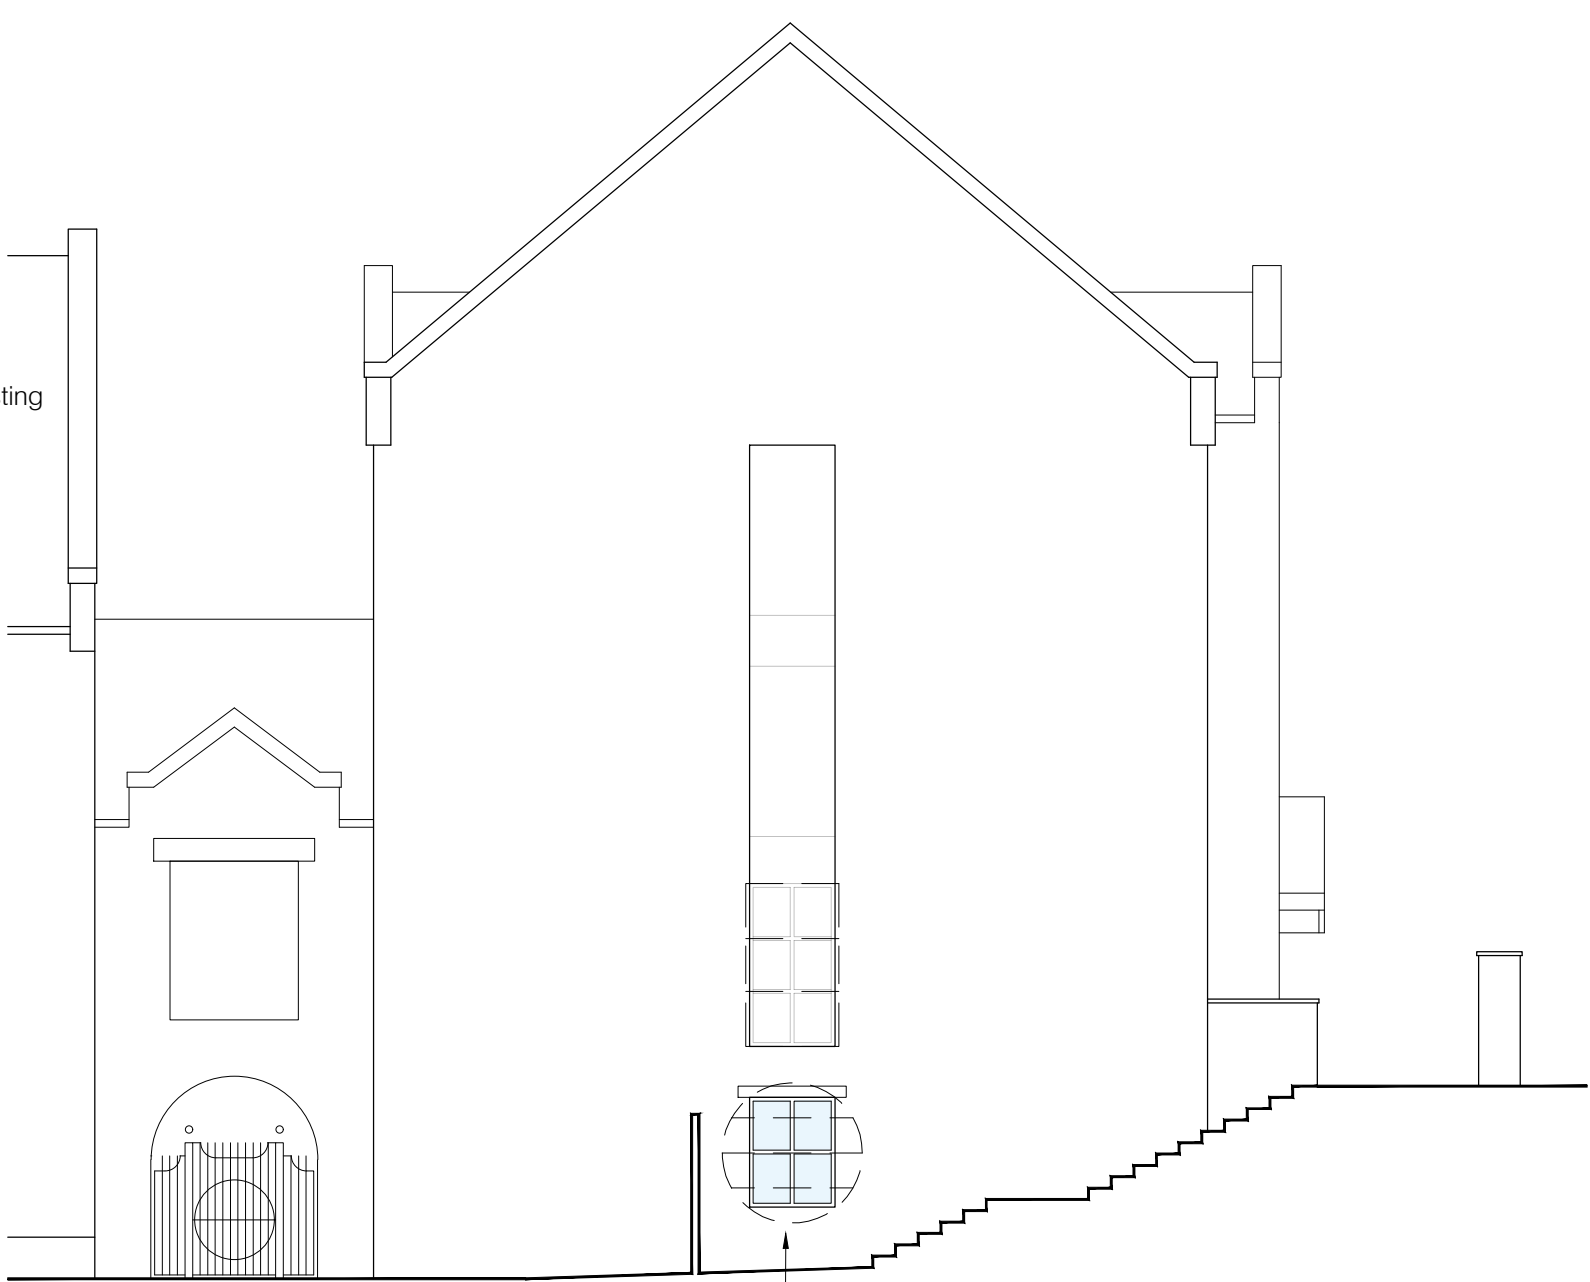

Canal Elevation 1: 100

Existing glass blocks and security grille removed from ground floor opening, new window inserted to match existing



Courtyard Elevation 1: 100

Window inserted into existing door opening to match
Existing security grilles removed from ground floor windows