


[illegible]

PROPOSED PLAN 1:20

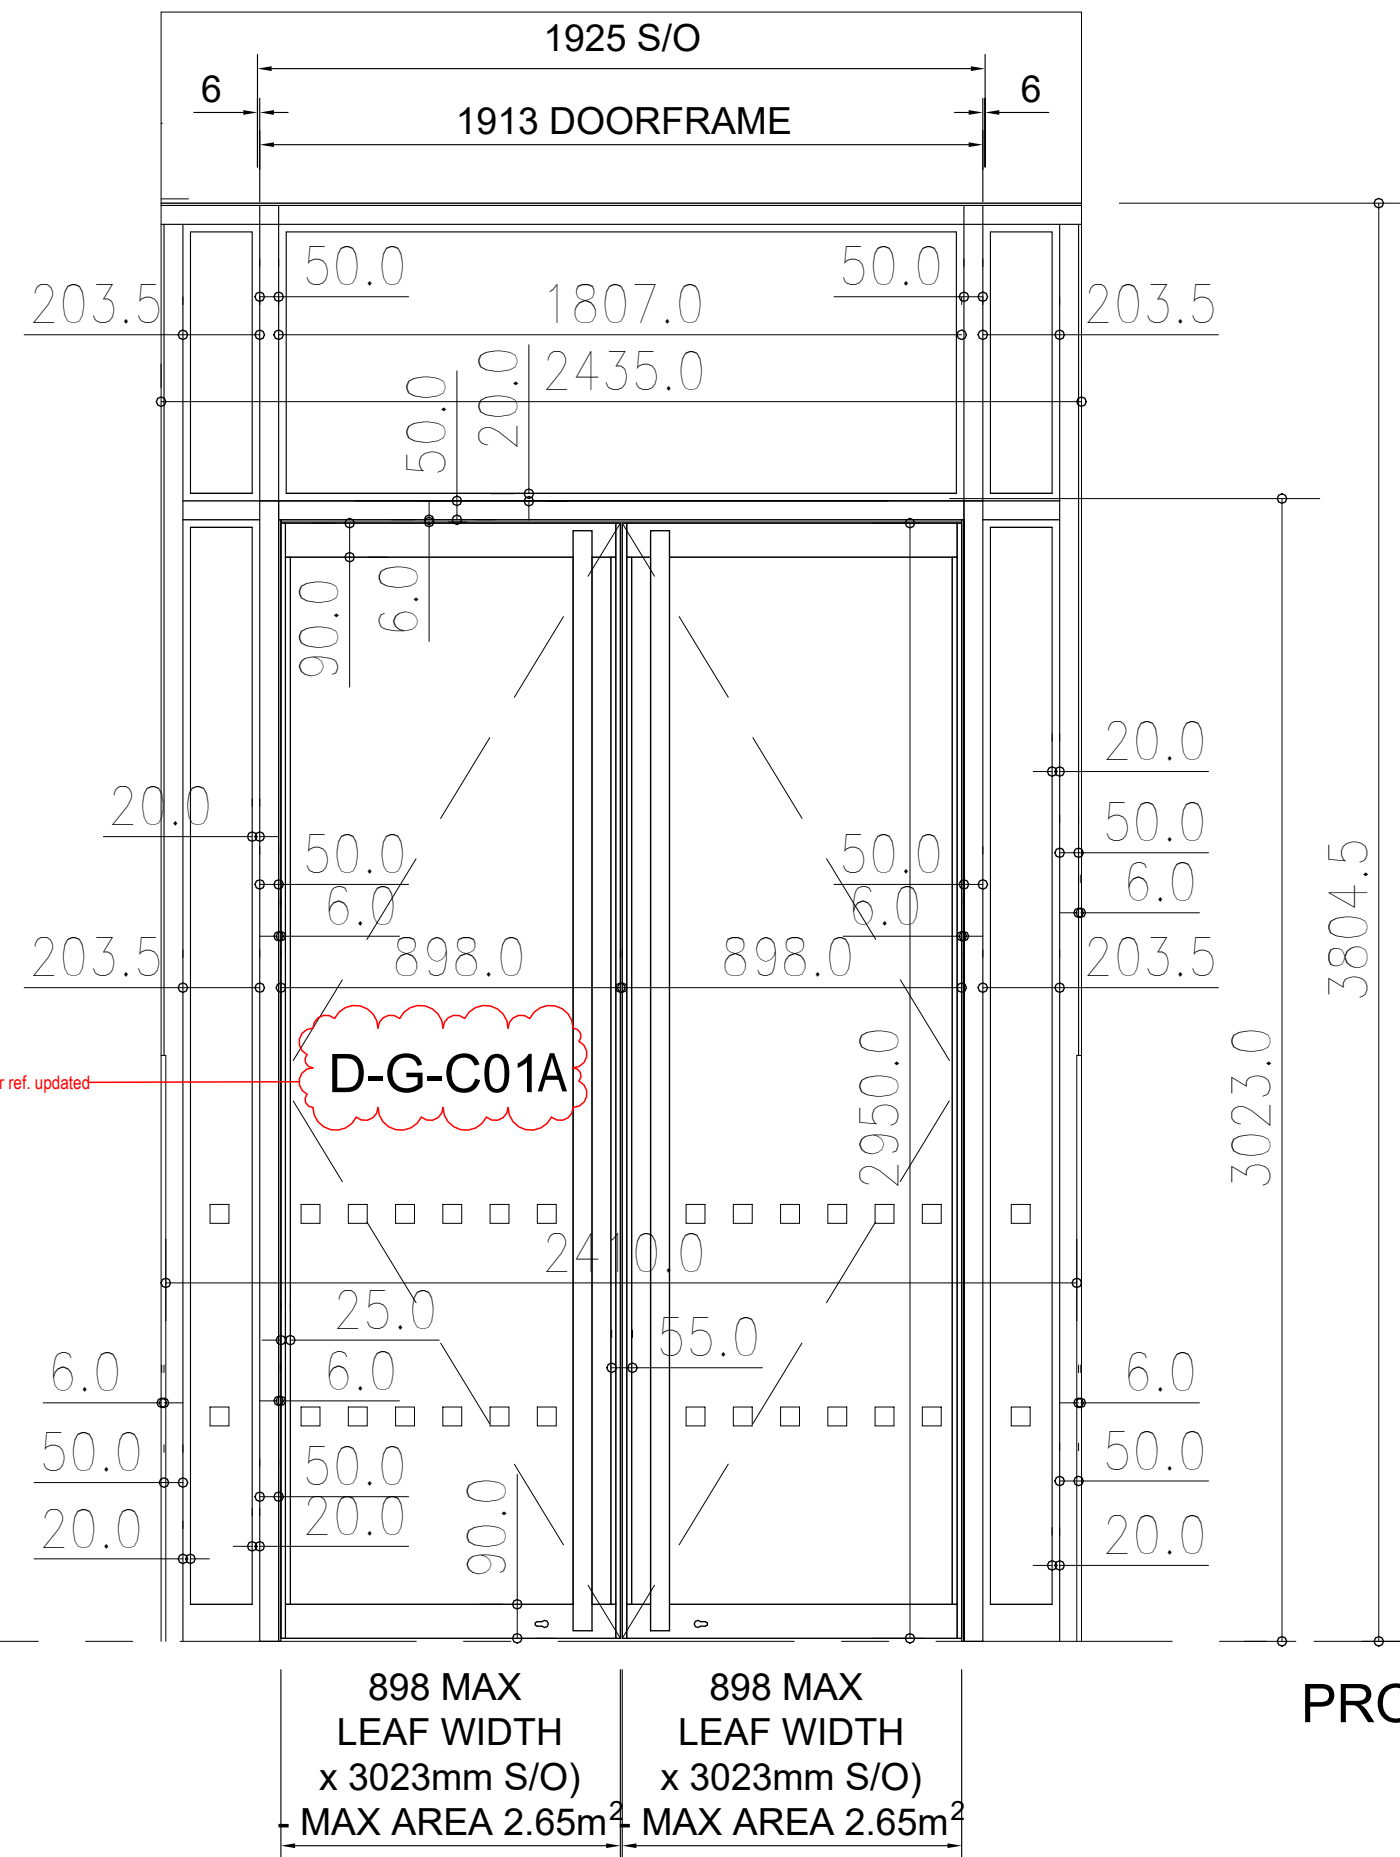

PROPOSED ELEVATION 1:20

