
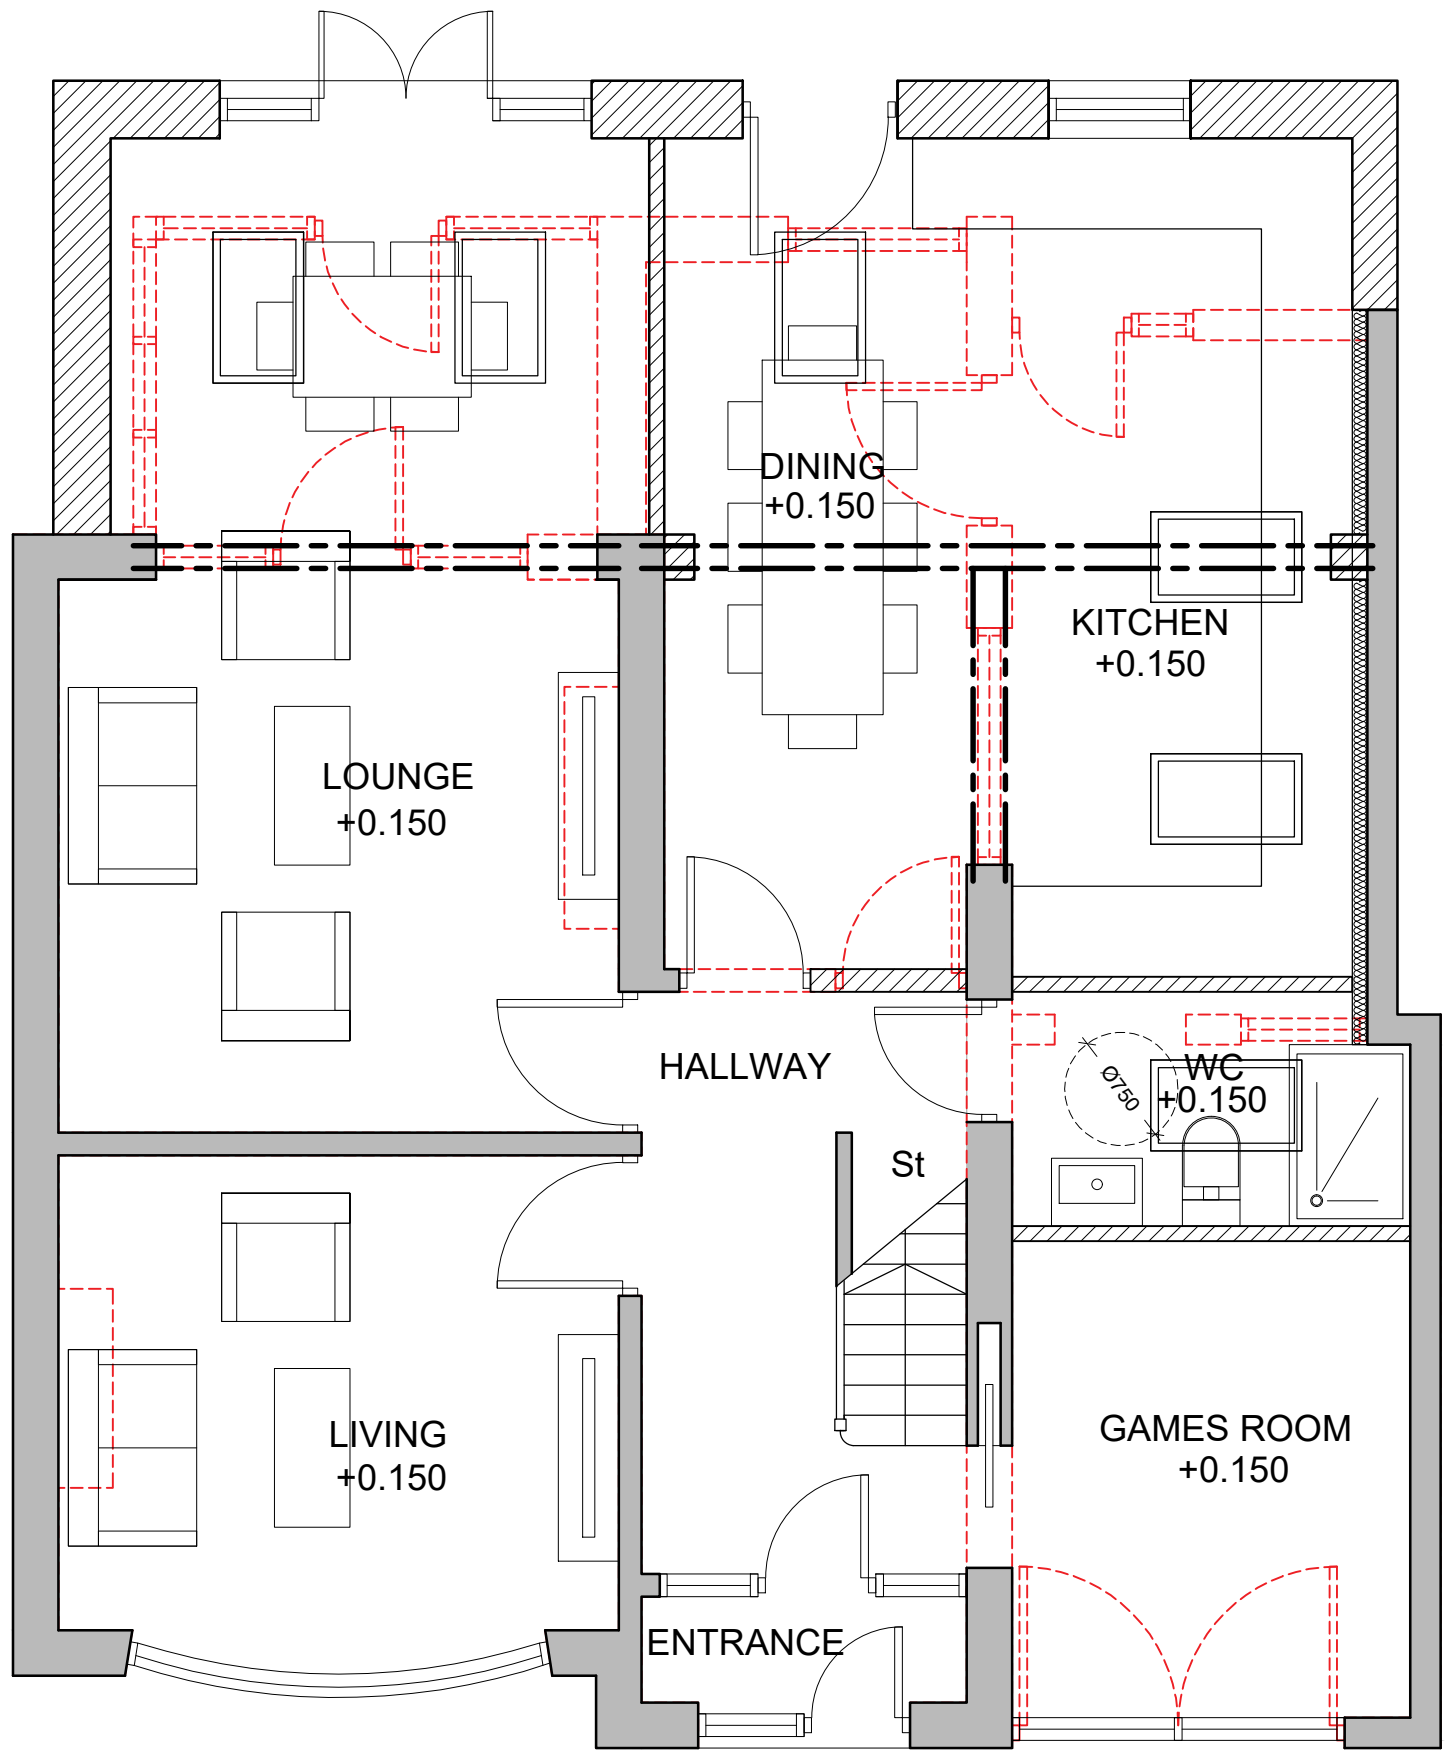
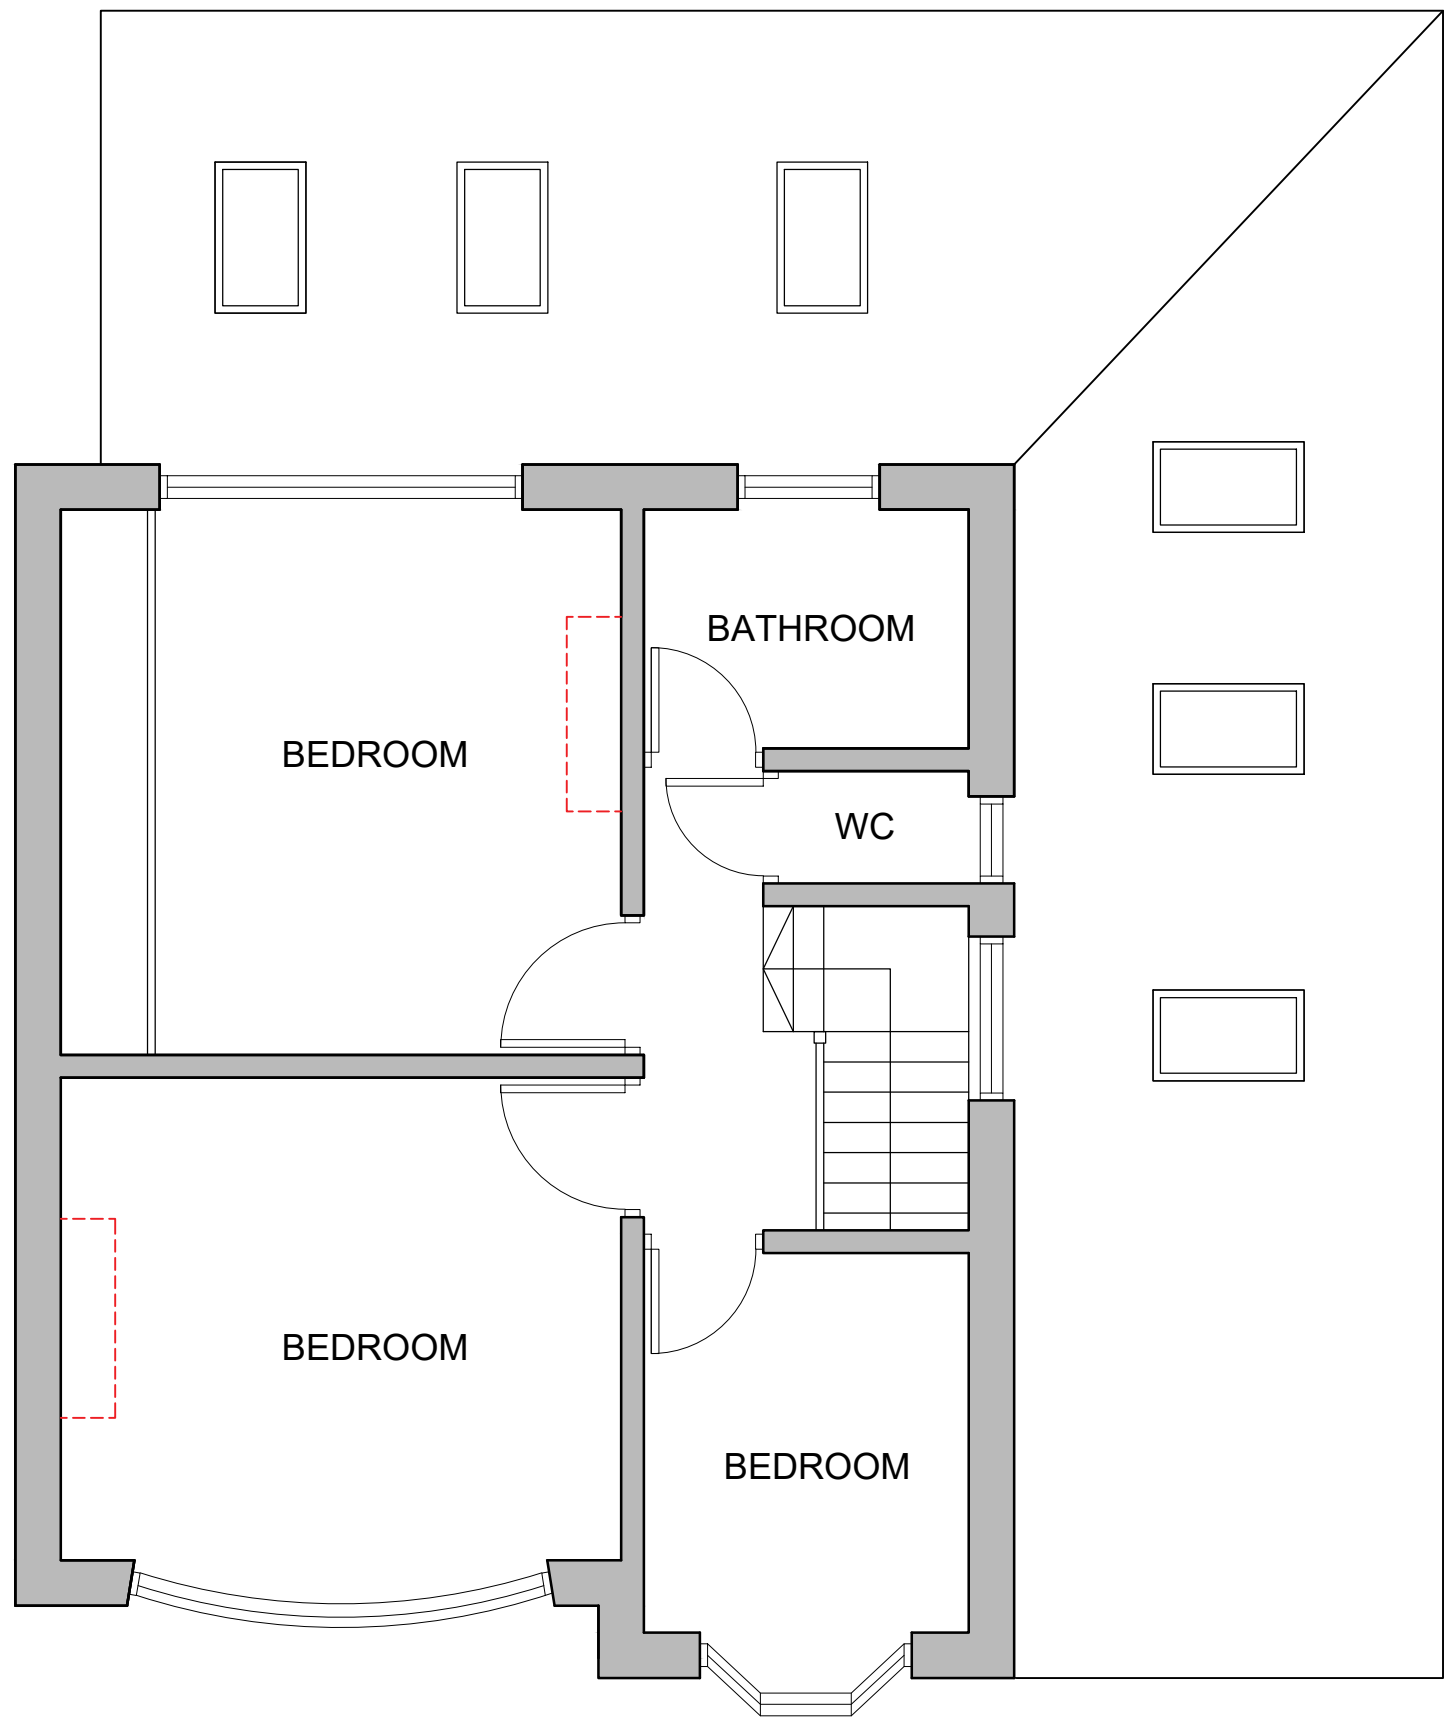



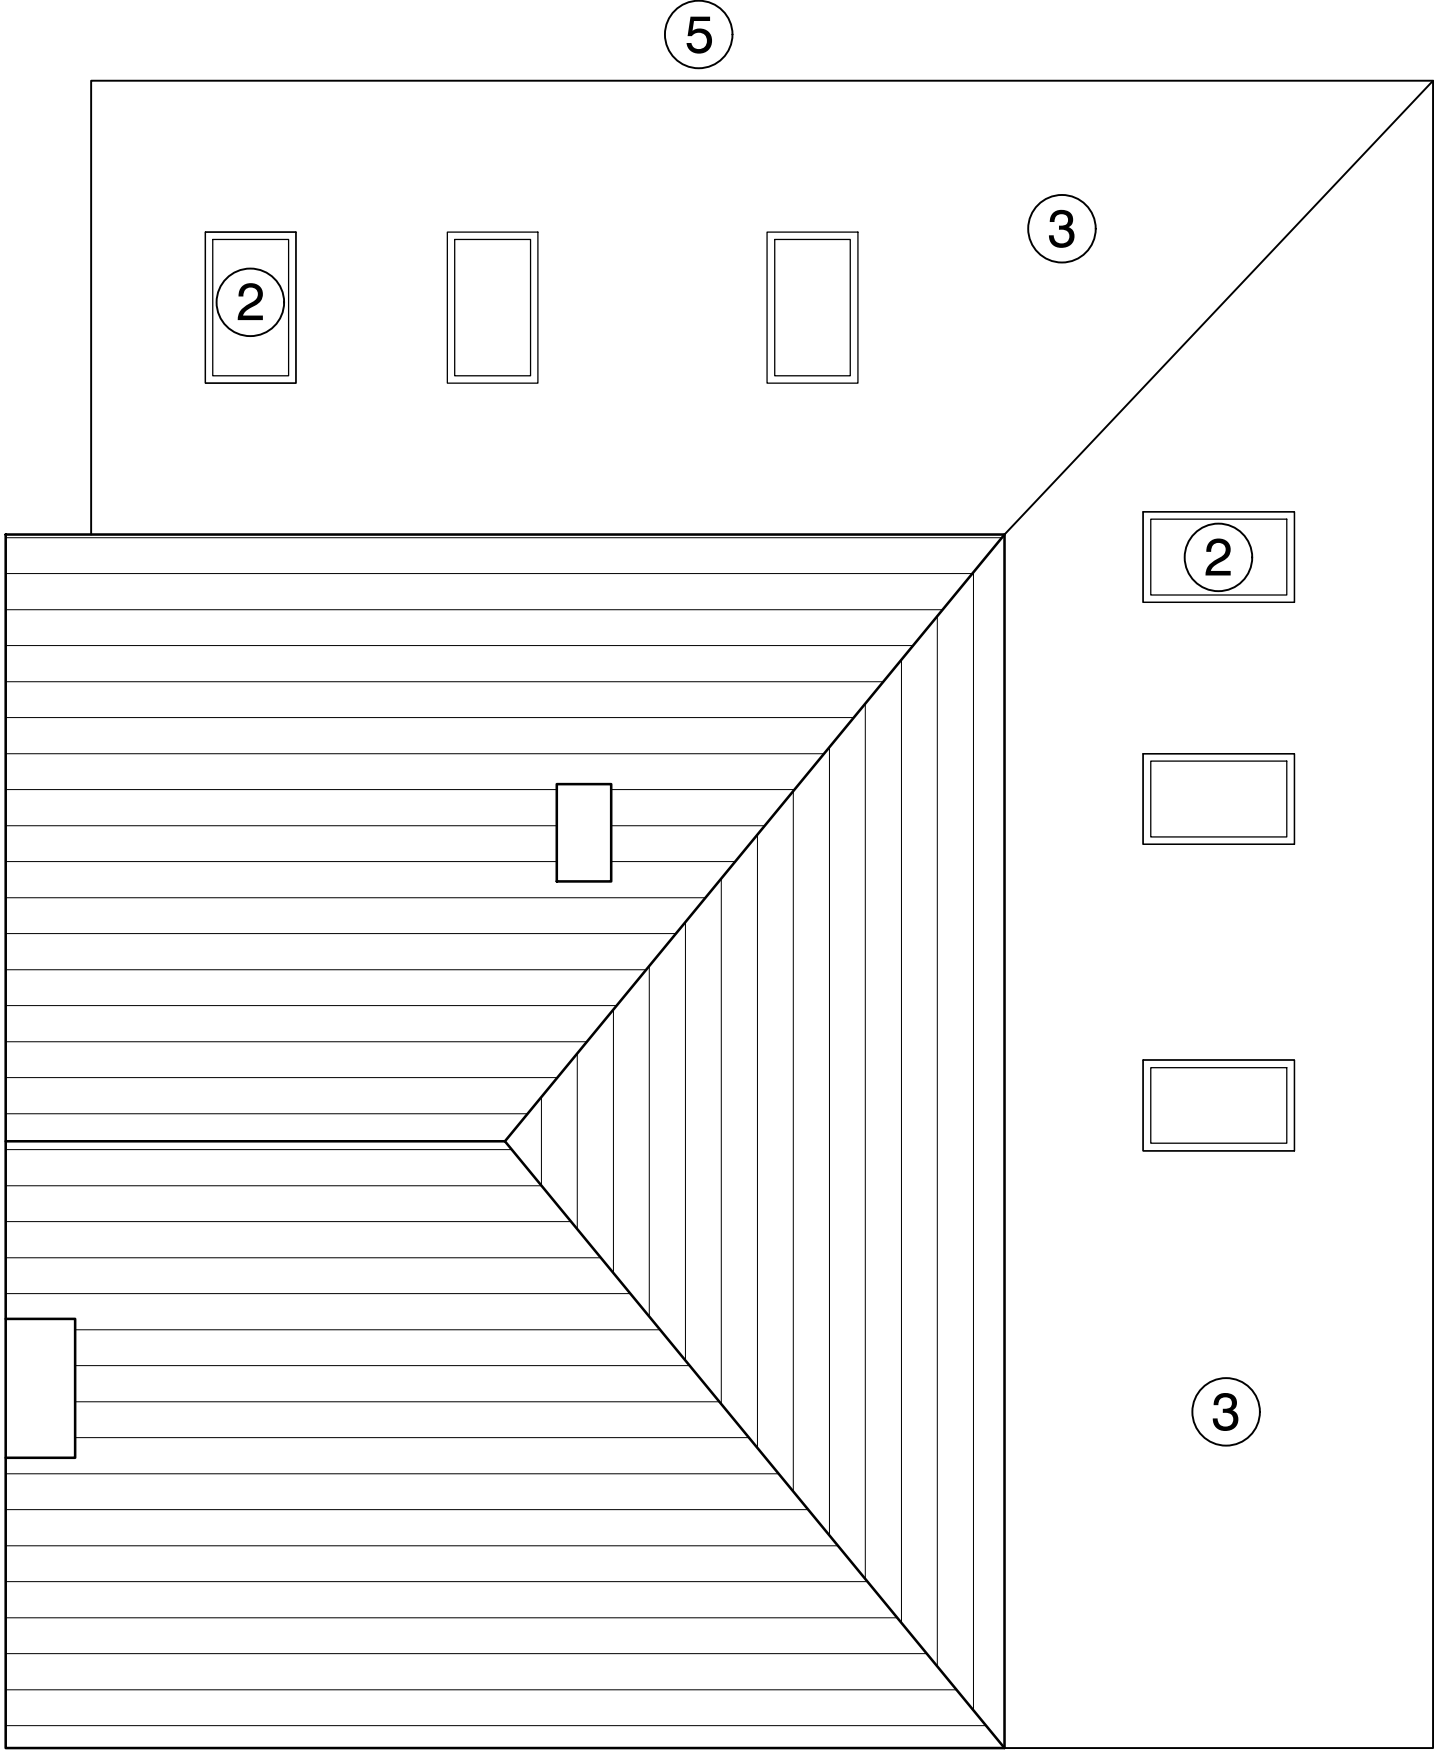


- 1 Red Brickwork to match existing
 - 2 White UPVC double glazed window/door/ rooflight assemblies to match existing
 - 3 Interlocking roof tiles to match existing
 - 4 Black UPVC fascia board to match existing
 - 5 Black UPVC rainwater & soil goods
- EXISTING
- PROPOSAL
- DEMOLITION

PROPOSED GROUND FLOOR PLAN

PROPOSED FIRST FLOOR PLAN

PROPOSED ROOF PLAN

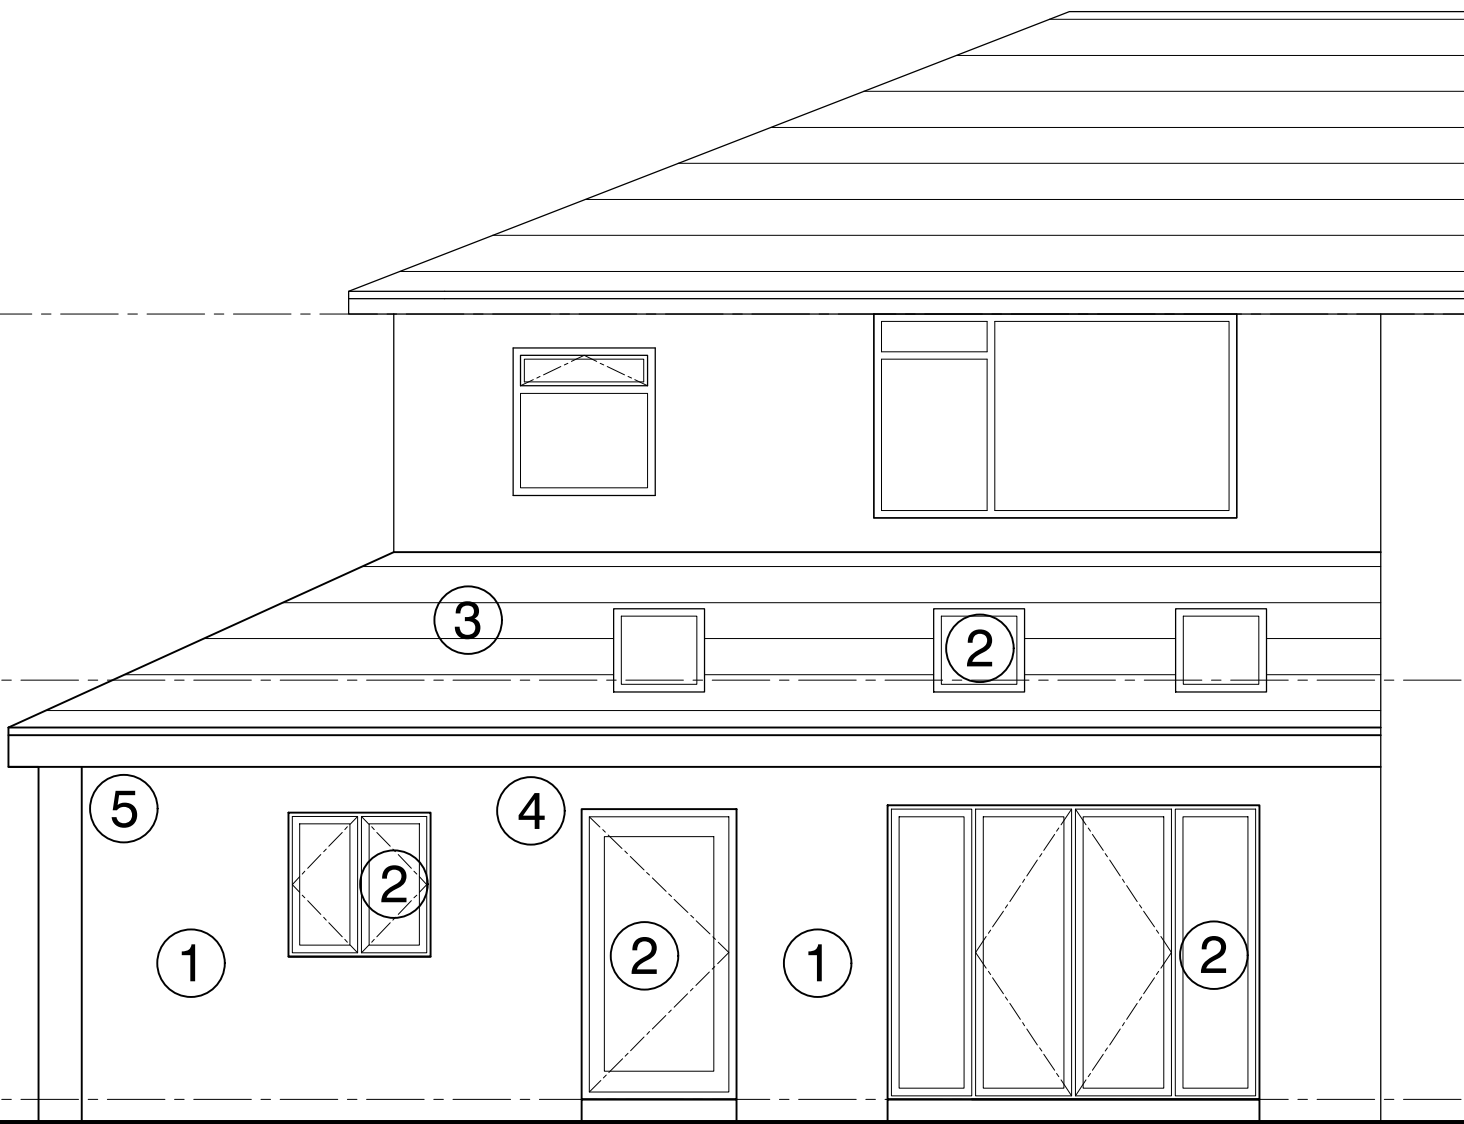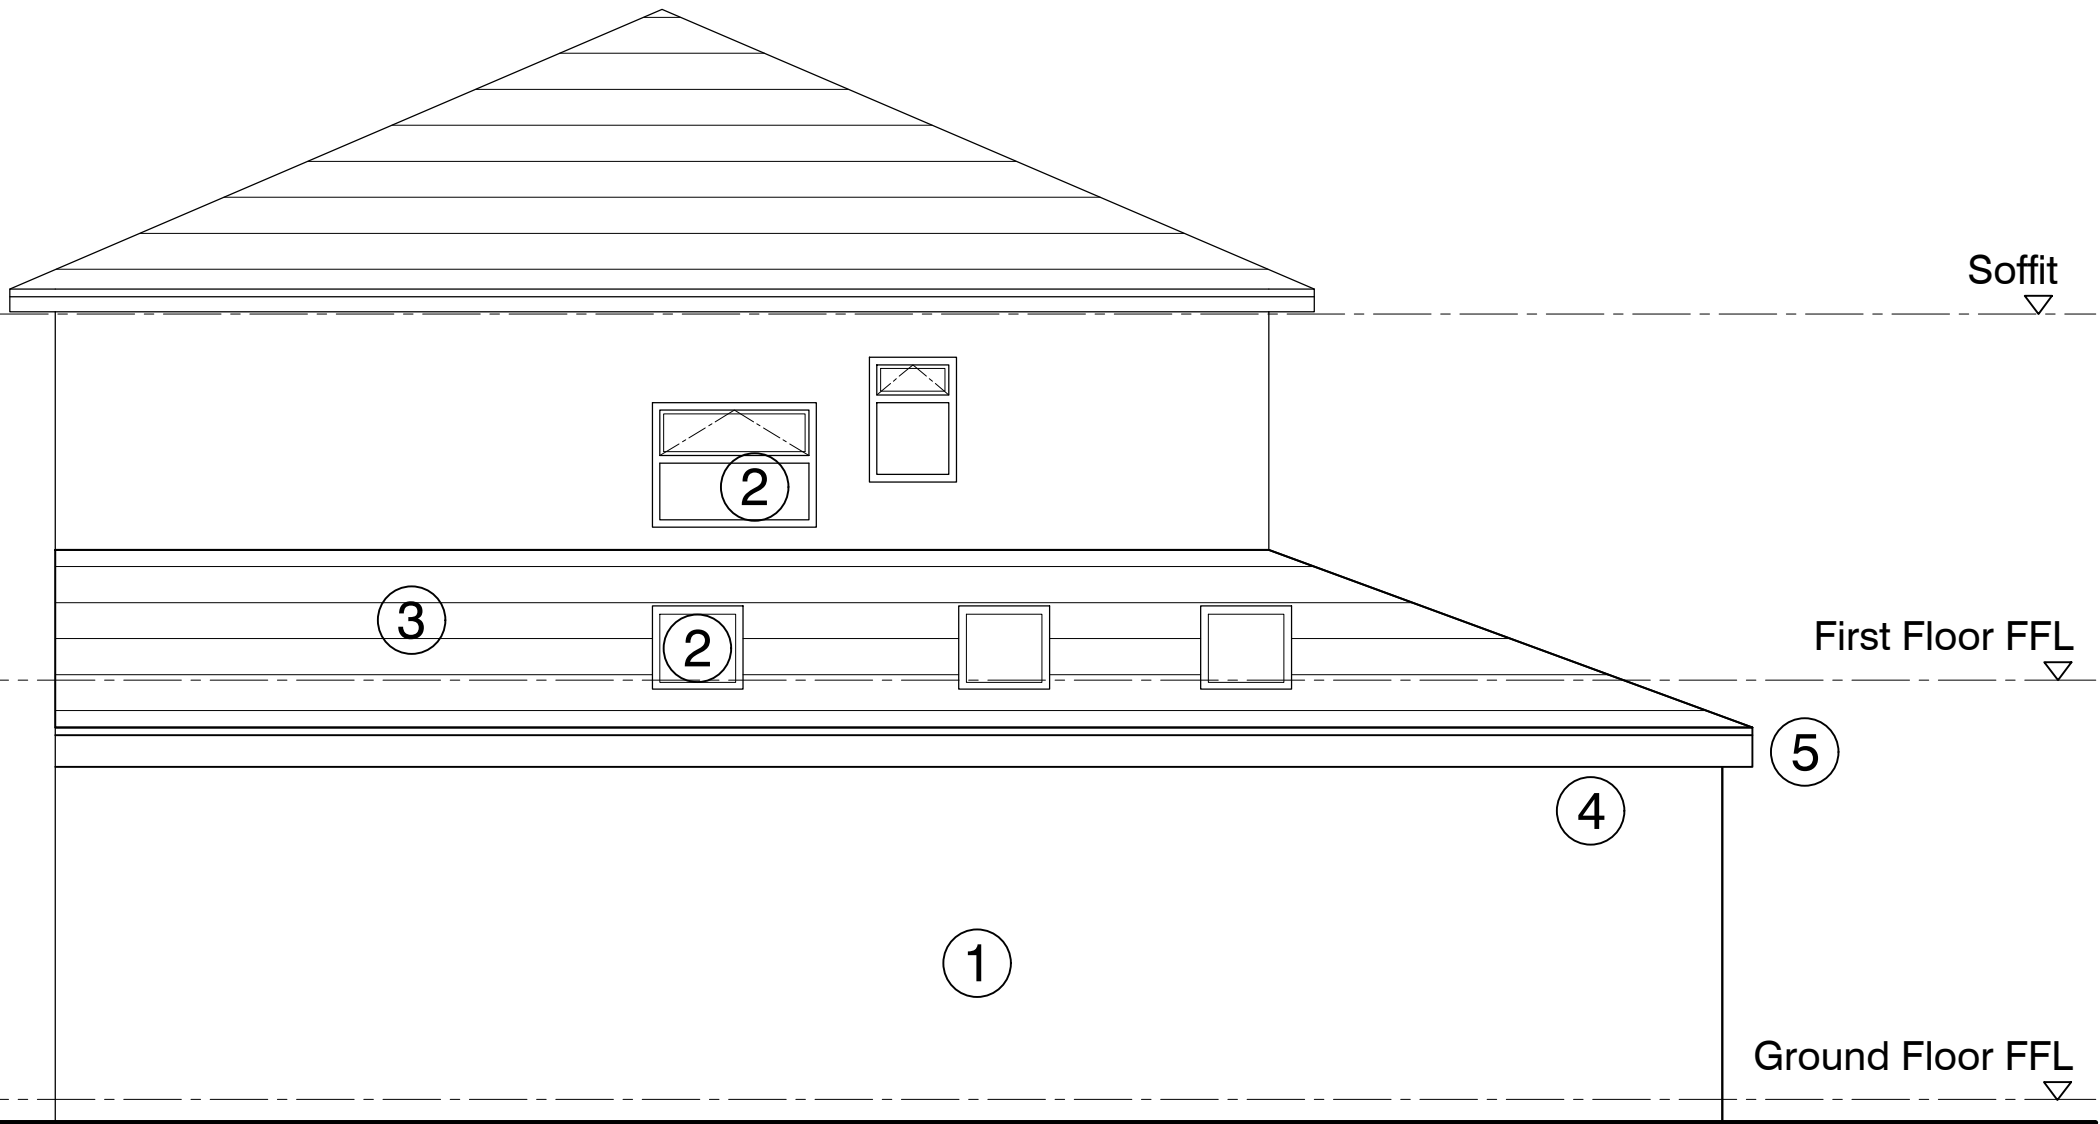

PROPOSED FRONT ELEVATION

PROPOSED REAR ELEVATION

PROPOSED GABLE ELEVATION