




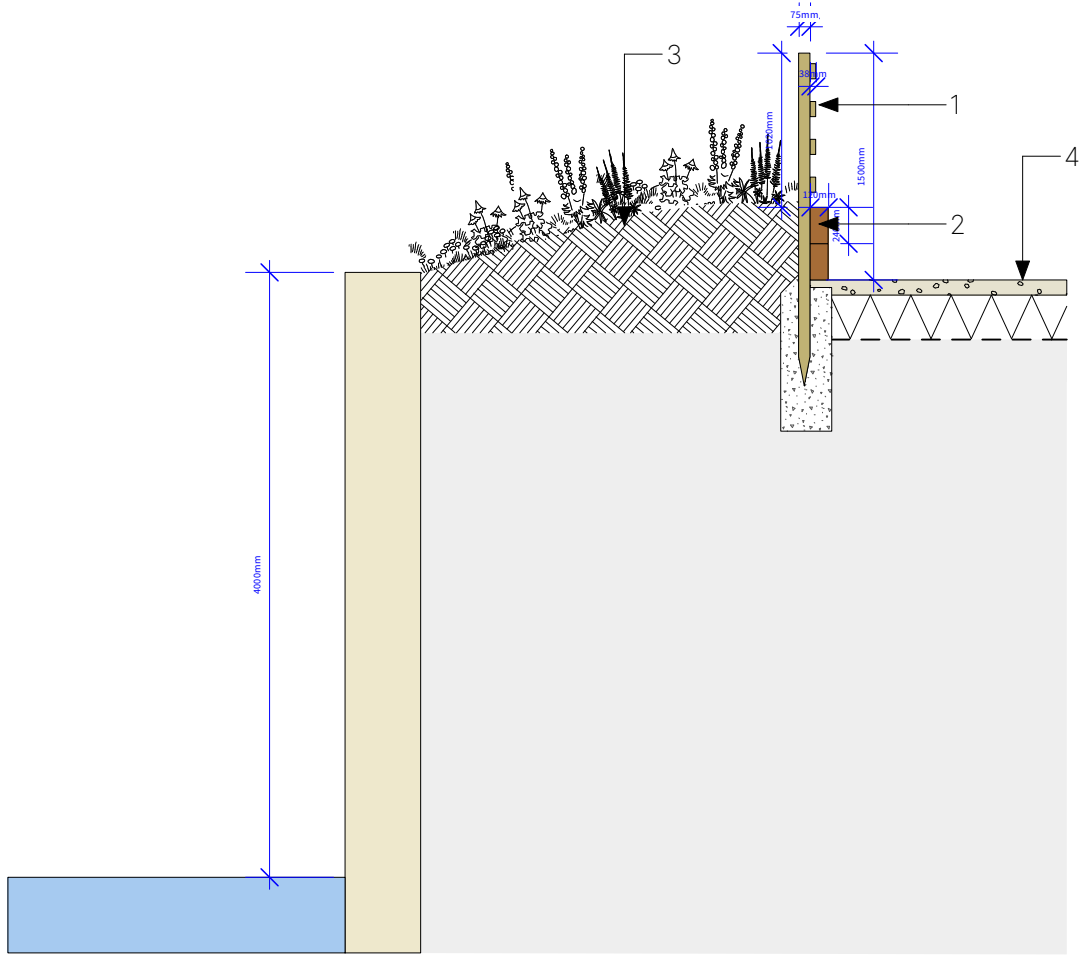

1 Typical E3 Post and Rail Fence Section
Scale: 1:50

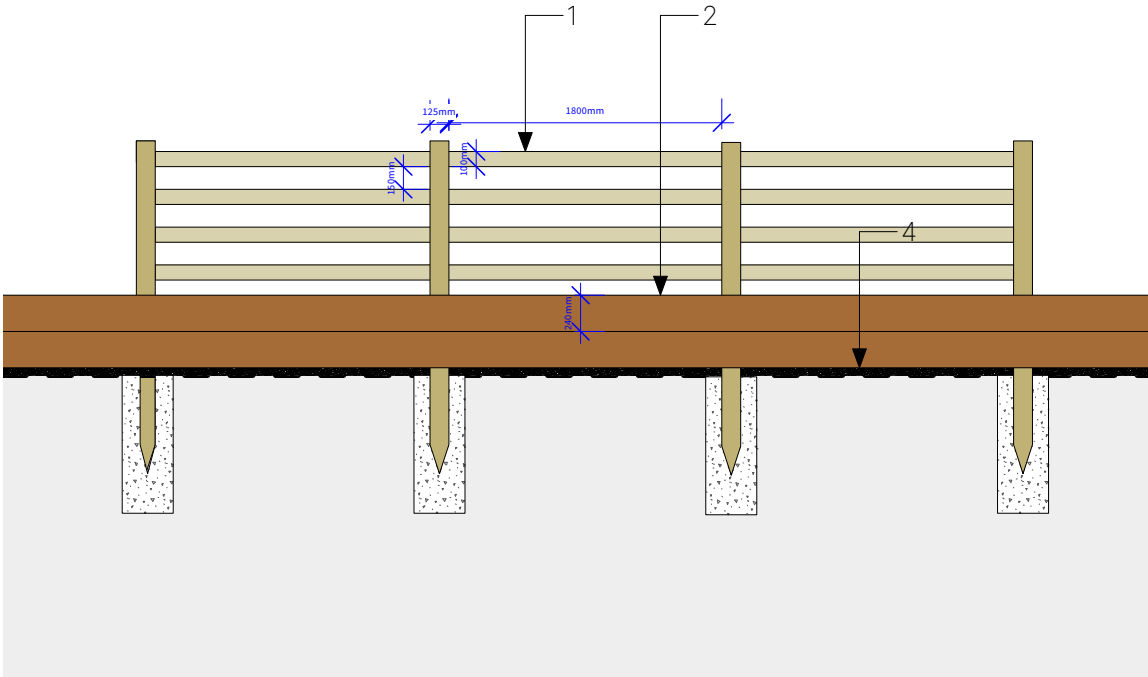

2 Typical E3 Post and Rail Fence Elevation
Scale: 1:50

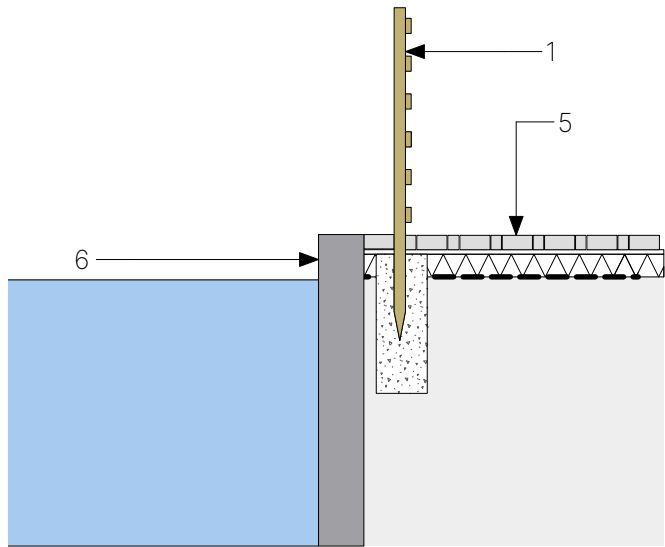

3 Typical E3 Post and Rail Fence on Hard Section
Scale: 1:50

1. Timber Post and Rail
Product: Morticed Post And Rail Fencing
Timber post: 1800(L) x 125(W) x 75 (D) mm
Timber board: 3000(L) x 100mm(W) x 38(D) mm
Finish: Tanalised Timber

2. Railway Sleepers
Size: 240 x 120mm
Notes: Total height depends on the cut through soil

3. Propsoed planting on existing soil

4. Self Binding Gravel

5. Clay Paving
Product: Novoton DF
Sizes: 65mm(W) x 200mm(L) x 85mm(D)
Colour/Finish: Standard
Laid: Herringbone pattern
Bedding and sub base to engineers details and specification.
Supplier: Hardscape

6. Existing Concrete Edge

Please refer to drawing 2596-PLA-XX-XX-DR-L-1002 for location

NOTES:
1. Do not scale from this drawing.
2. Always work to noted dimensions.
3. All dimensions are in millimetres unless otherwise stated.
4. All setting out, levels and dimensions to be agreed on site.
5. The dimensions of all materials must be checked on site before being laid out.
6. This drawing must be read with the relevant specification clauses and detail drawings.
7. Order of construction and setting out to be agreed on site.

LOCATION PLAN

KEY

P01	04/08/23	Stage 4 Draft Issue	EKH	KR
Revision	Date	Description	Drawn	Apprvd.

Planit I.E. Limited
Manchester | London | Liverpool | Leeds | Standish
E: info@planit-ie.com W: planit-ie.com

MANCHESTER
2 Back Grafton St
Altrincham
WA14 1DY
T: 0161 928 9281

Client Embassy

Project Embassy Village

Drg Title Fence Detail

Created on 14-07-23 **Created by** EKH **Approved by** KR

Scale	Size	Workstage	Status
1:500	A3	4	

Drg No.	Suitability	Revision
2596-PLA-XX-XX-DR-L-5002	S3	P01