


ST VINCENT STREET

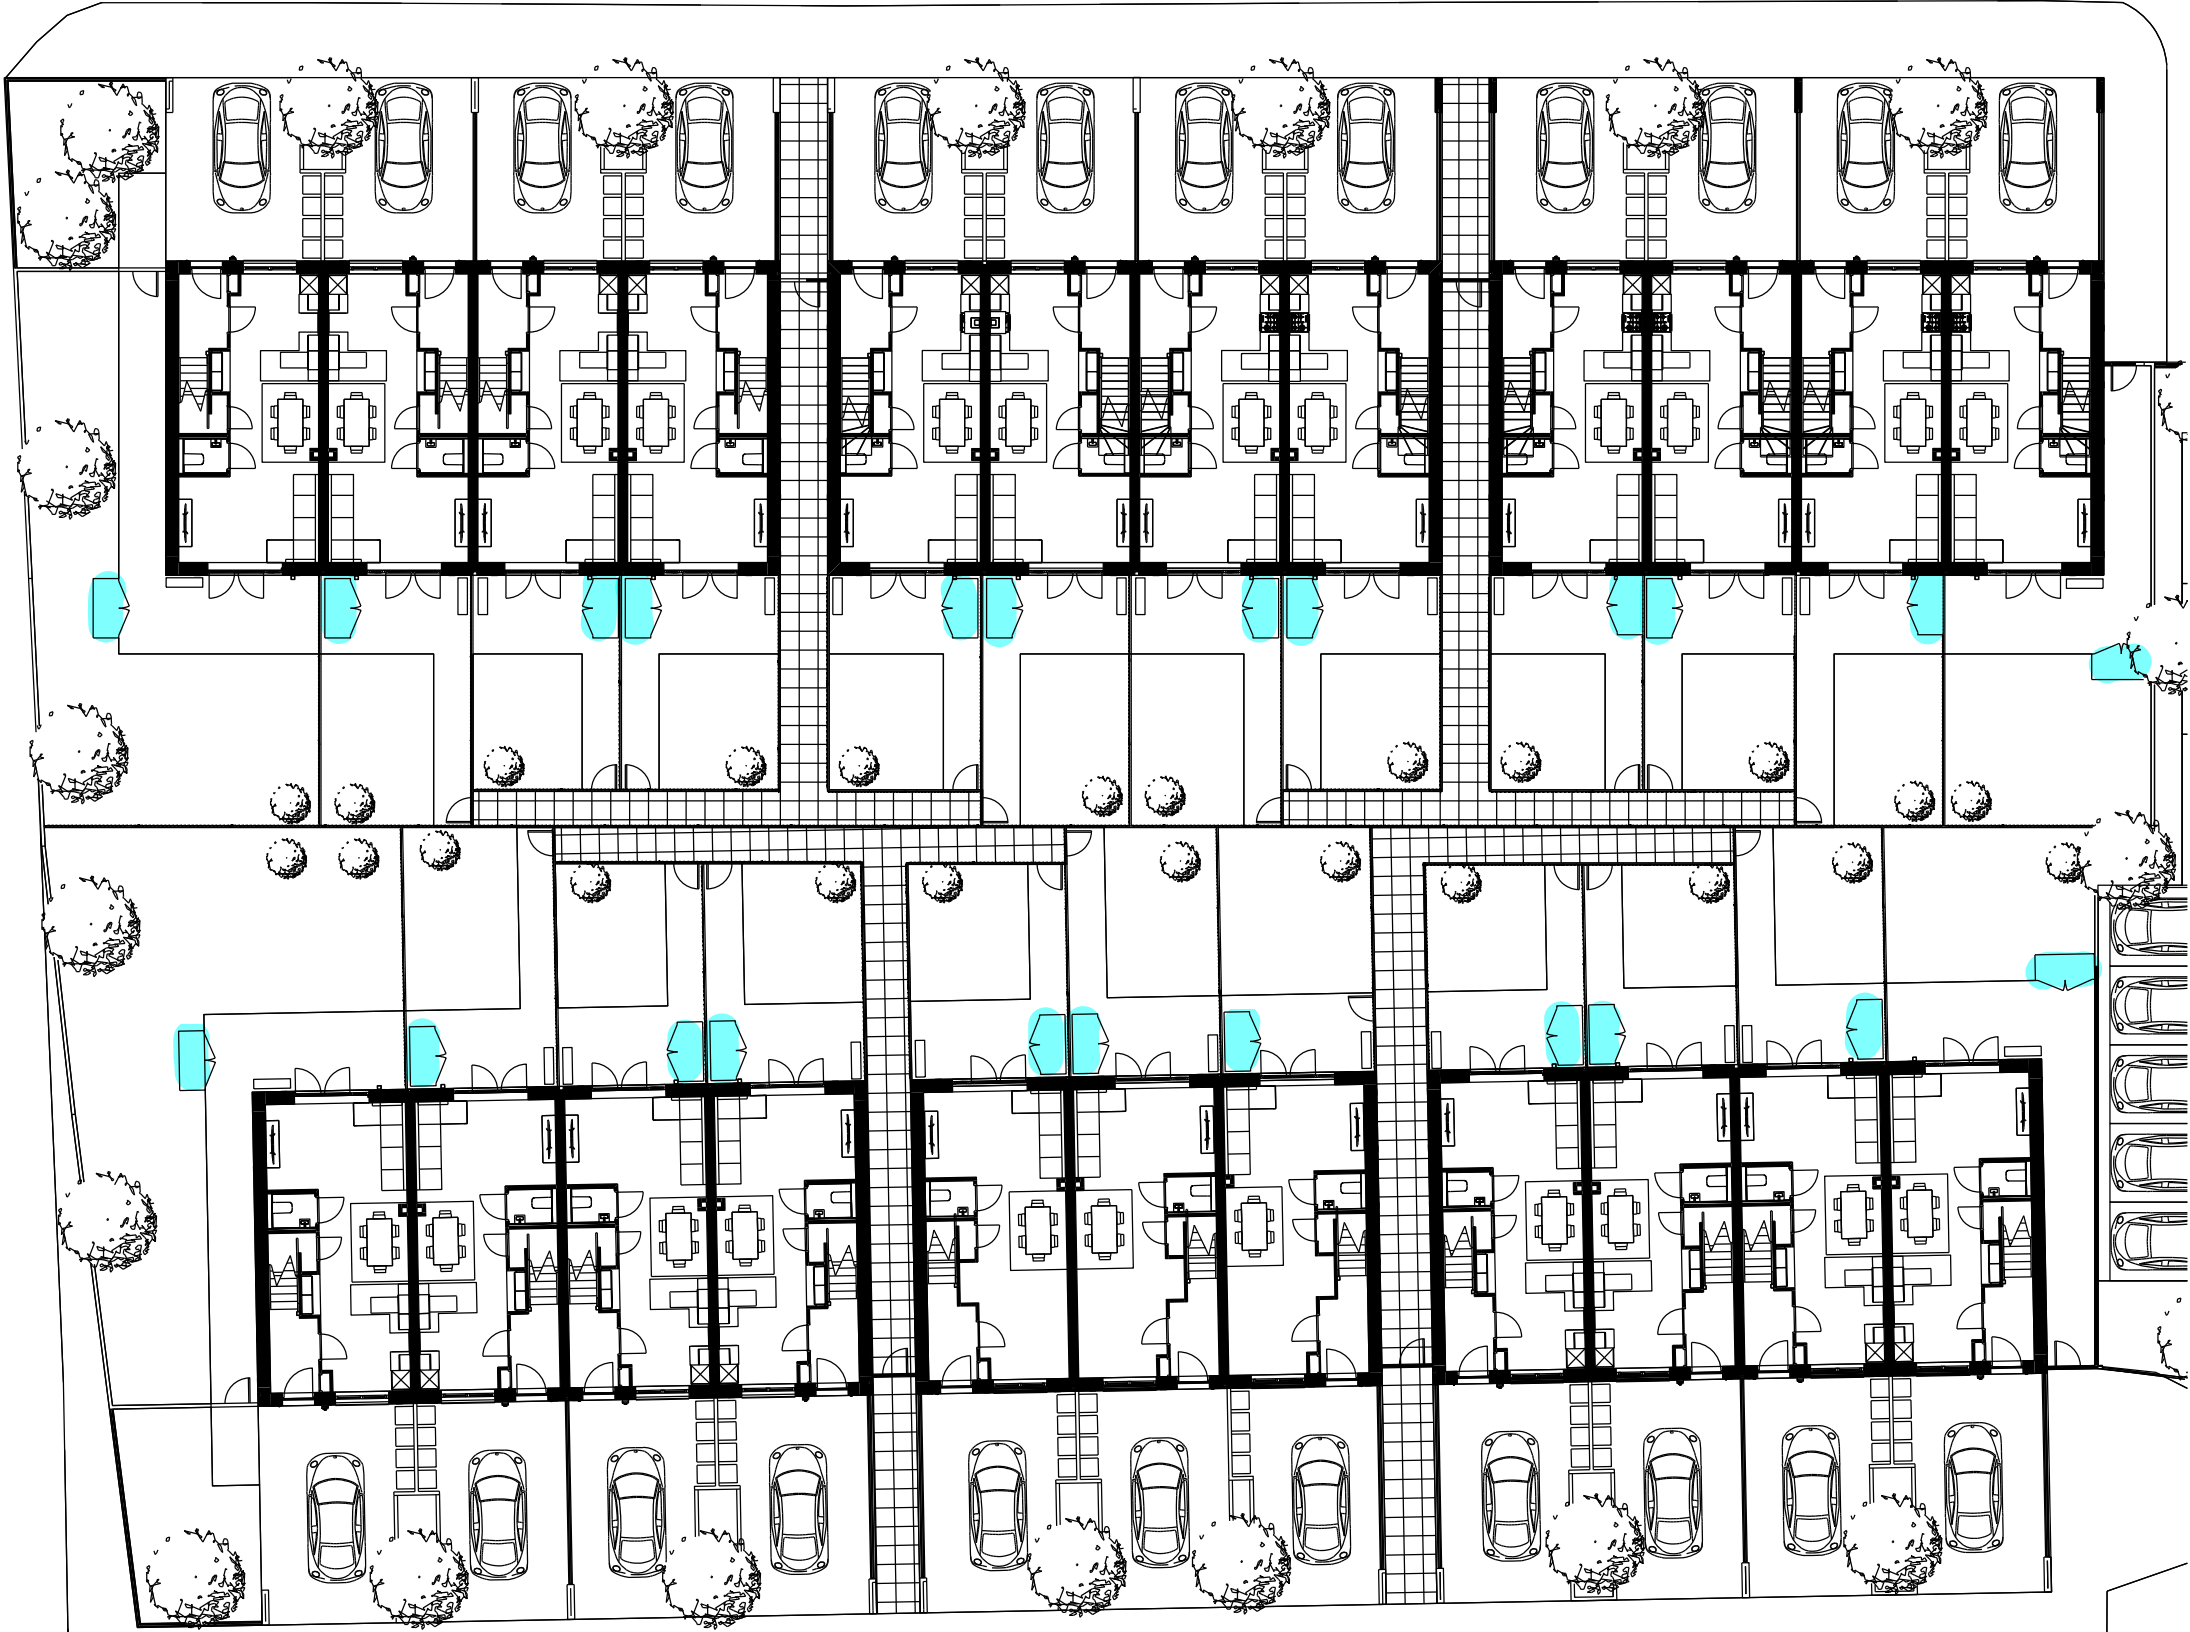

cycle storage sheds

LAC