


PROPOSED FRONT LAYOUT

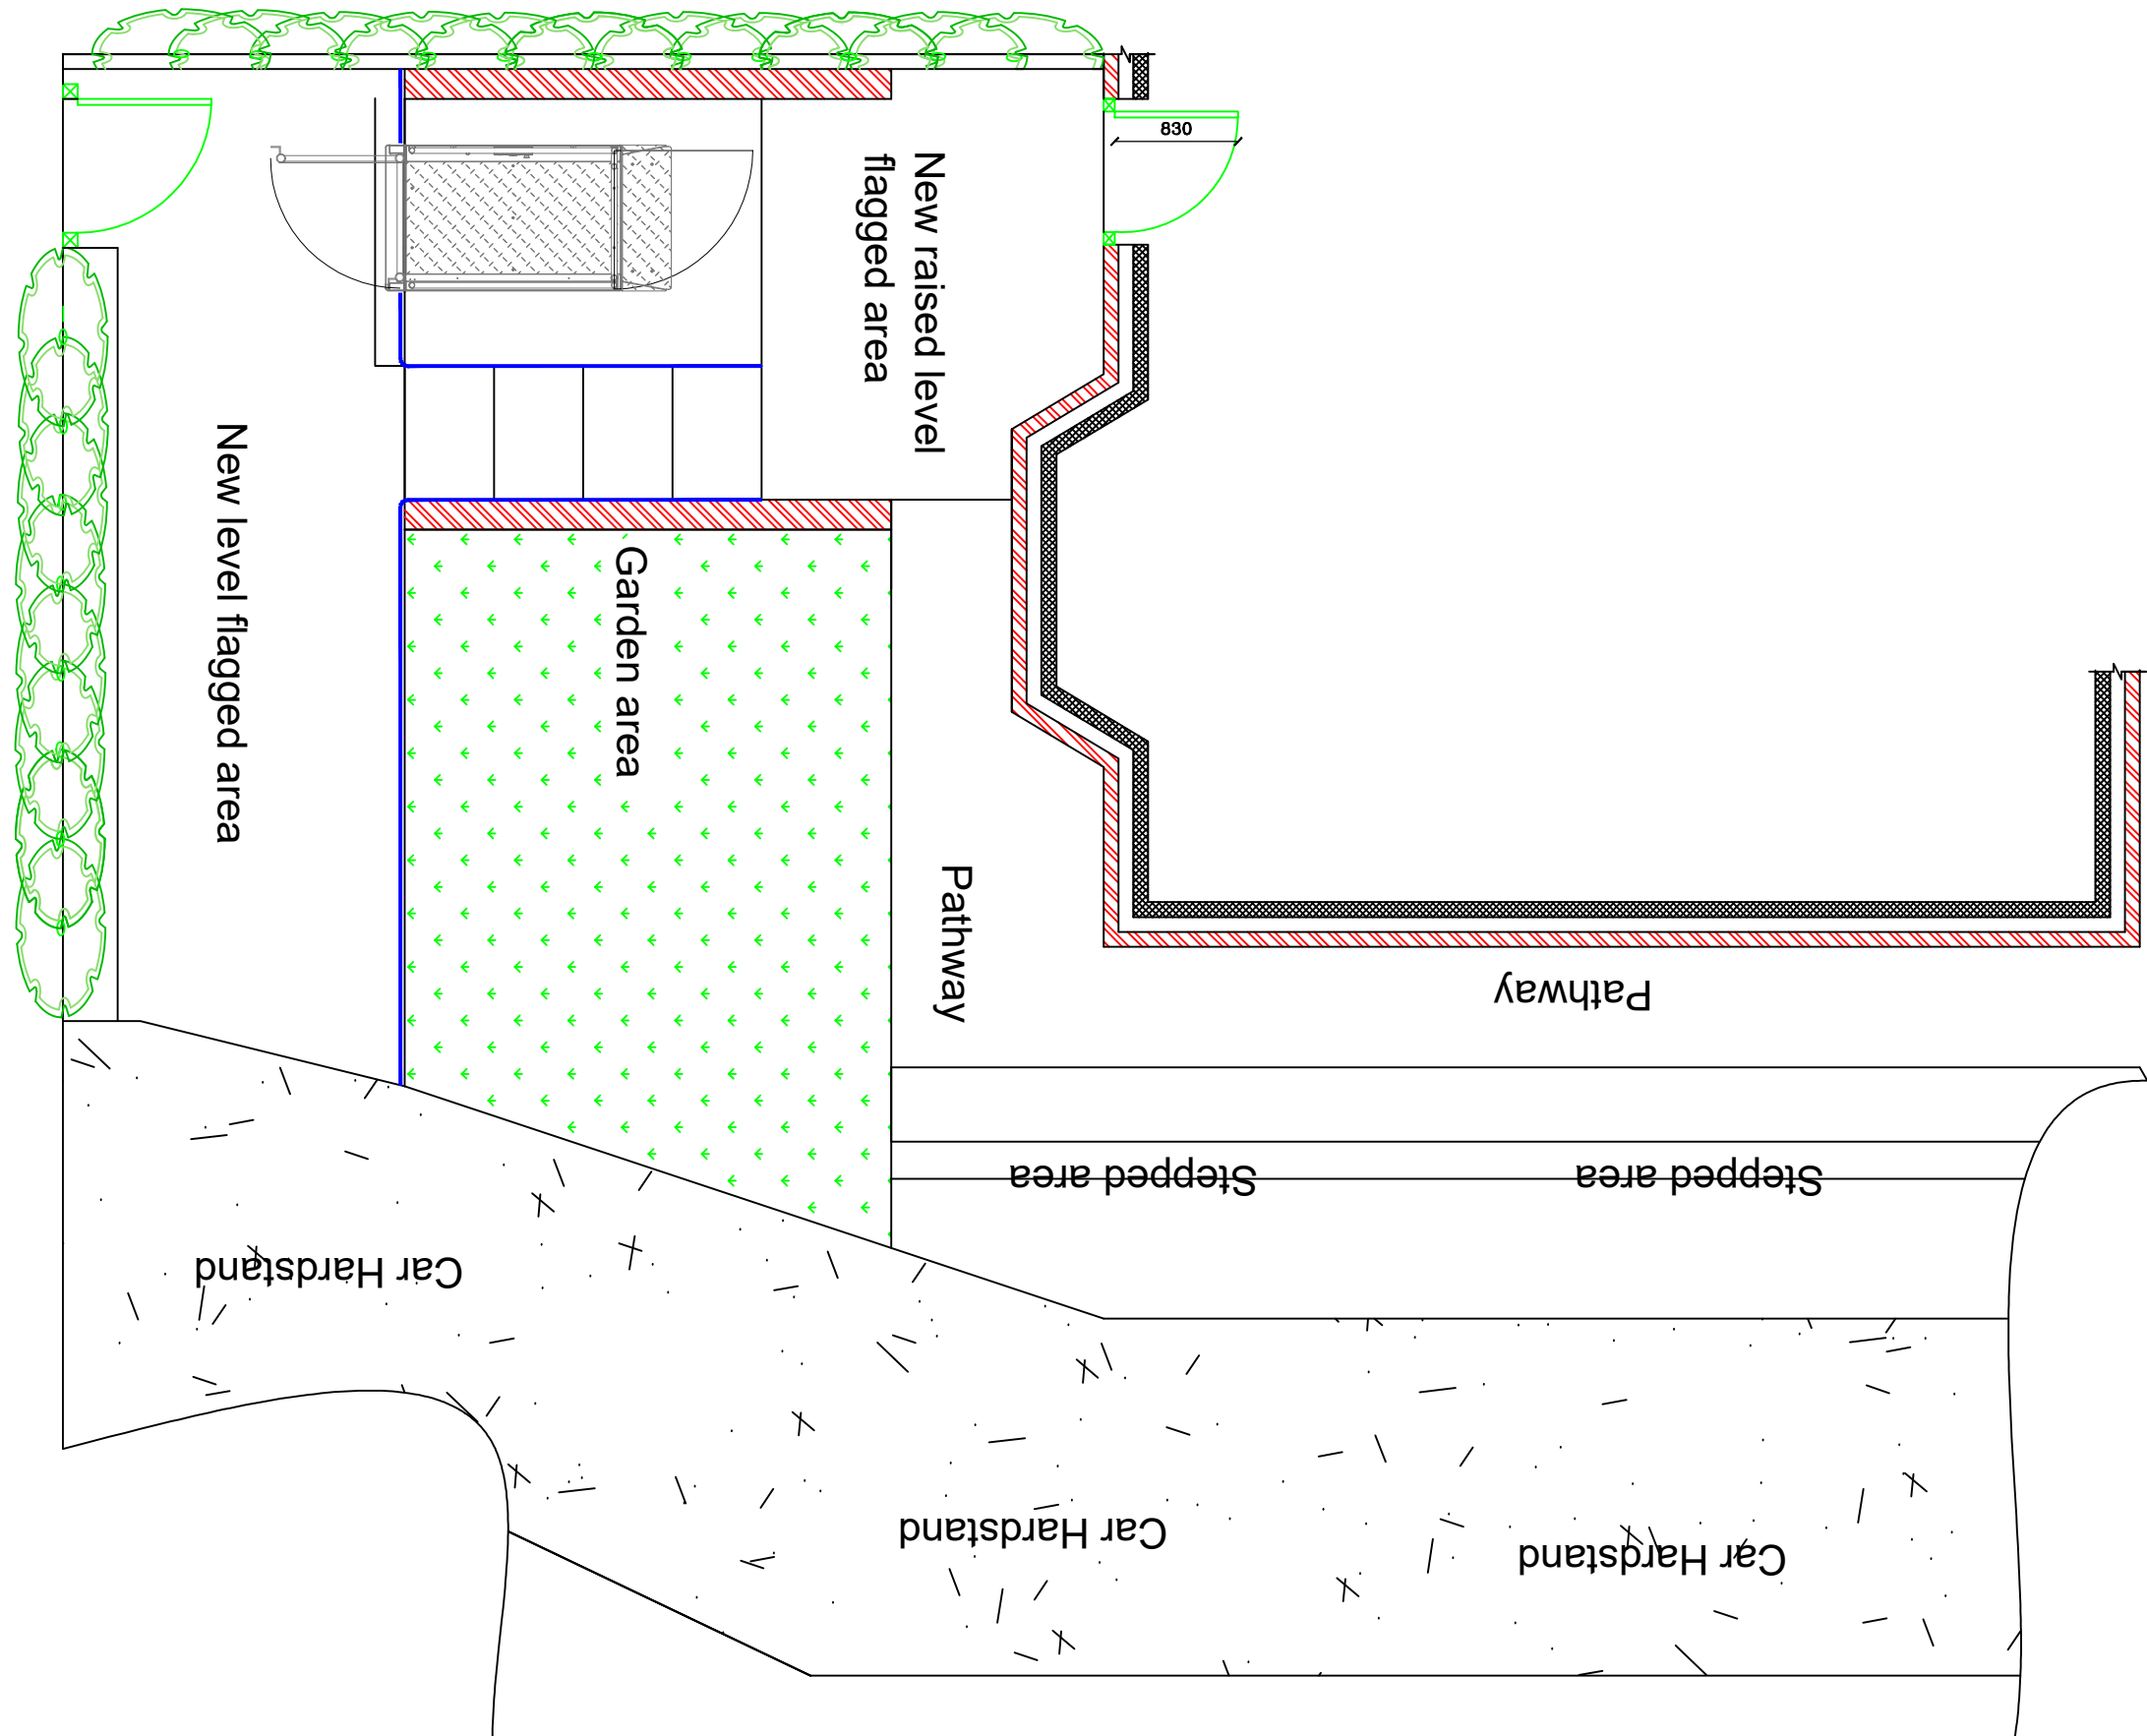

Richard Harris - Technical Officer
Manchester Equipment & Adaptation Partnership
Directorate for Children and Families
Manchester Local Care Organisation

Phillips Park Rd
Bradford
Manchester M11 3FU
Office Tel : 0161 277 1704
Mobile No : 07944 483 766

Project : Steplift to front of property

Olga & Lascelles Brown
31 Benchill Rd
Wythenshawe
Manchester
M22 8FJ

Drawn By :

R.H.

Scale :

1:50

Date :

26/02/2024

Paper Size :

A3



Manchester
Equipment &
Adaptations
Partnership