


DESIGN NOTES

- INTERLOCKING HEX GRID OF GALVANISED STEEL INSERTS
- EMBEDDED WITHIN TARMAC PATHWAY / SUBSTRATE TO SIT FLUSH WITH FINISHED SURFACE
- DESIGN TO FIT COMMERCIALY AVAILABLE HEX CONCRETE PAVER
- TO BE REPLACED WITH CUSTOM CAST UNITS WITH HAND PRINTS /TEXT OR SIMILAR
- CUSTOM CAST PAVERS TO BE TEXTURED AND CHECKED FOR SLIP RESISTANCE / DEPTH OF DEBOSSED TO BE CONTROLLED

MAY BE STAKED WITH
STEEL ROAD FORM
PINS

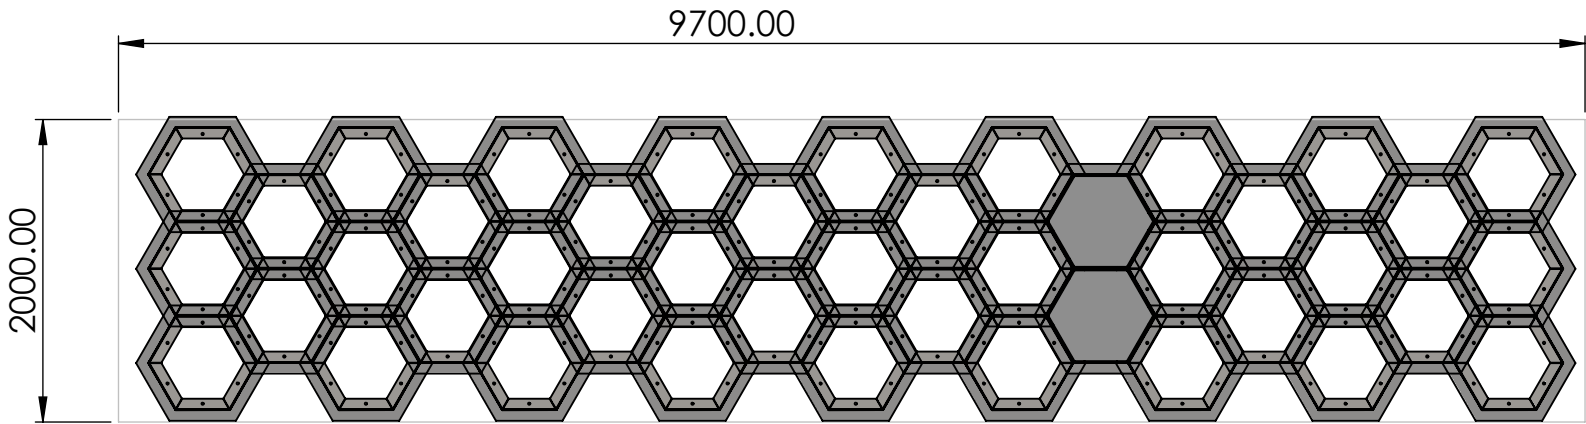


DRAWN	MIKES	UNLESS OTHERWISE SPECIFIED: DIMENSIONS ARE IN MILLIMETERS		PROJECT:	CO-OP LIVE WALKING TRAIL	DRAWING TITLE:	CWT_008 INDICATIVE DESIGN DETAILS
APPROVED	MIKES	NOTES	DO NOT SCALE IF IN DOUBT ASK	CLIENT / VENUE:	OWG - HOLT TOWN, MANCHESTER, M40 7YQ	SUB-TITLE:	CONCEPT
DATE	01/02/2024	NOT FOR CONSTRUCTION		PROJECT NUMBER:	NS2328	DRAWING NUMBER:	NS2328_CWT_008_02_001

SHEET SCALE:	1:100
REVISION NUMBER:	A
REVISION DATE:	

NEWSUBSTANCE LTD

This drawing is the property of
NEWSUBSTANCE Ltd
It may not be reproduced in whole or part
without the prior written consent of the company.



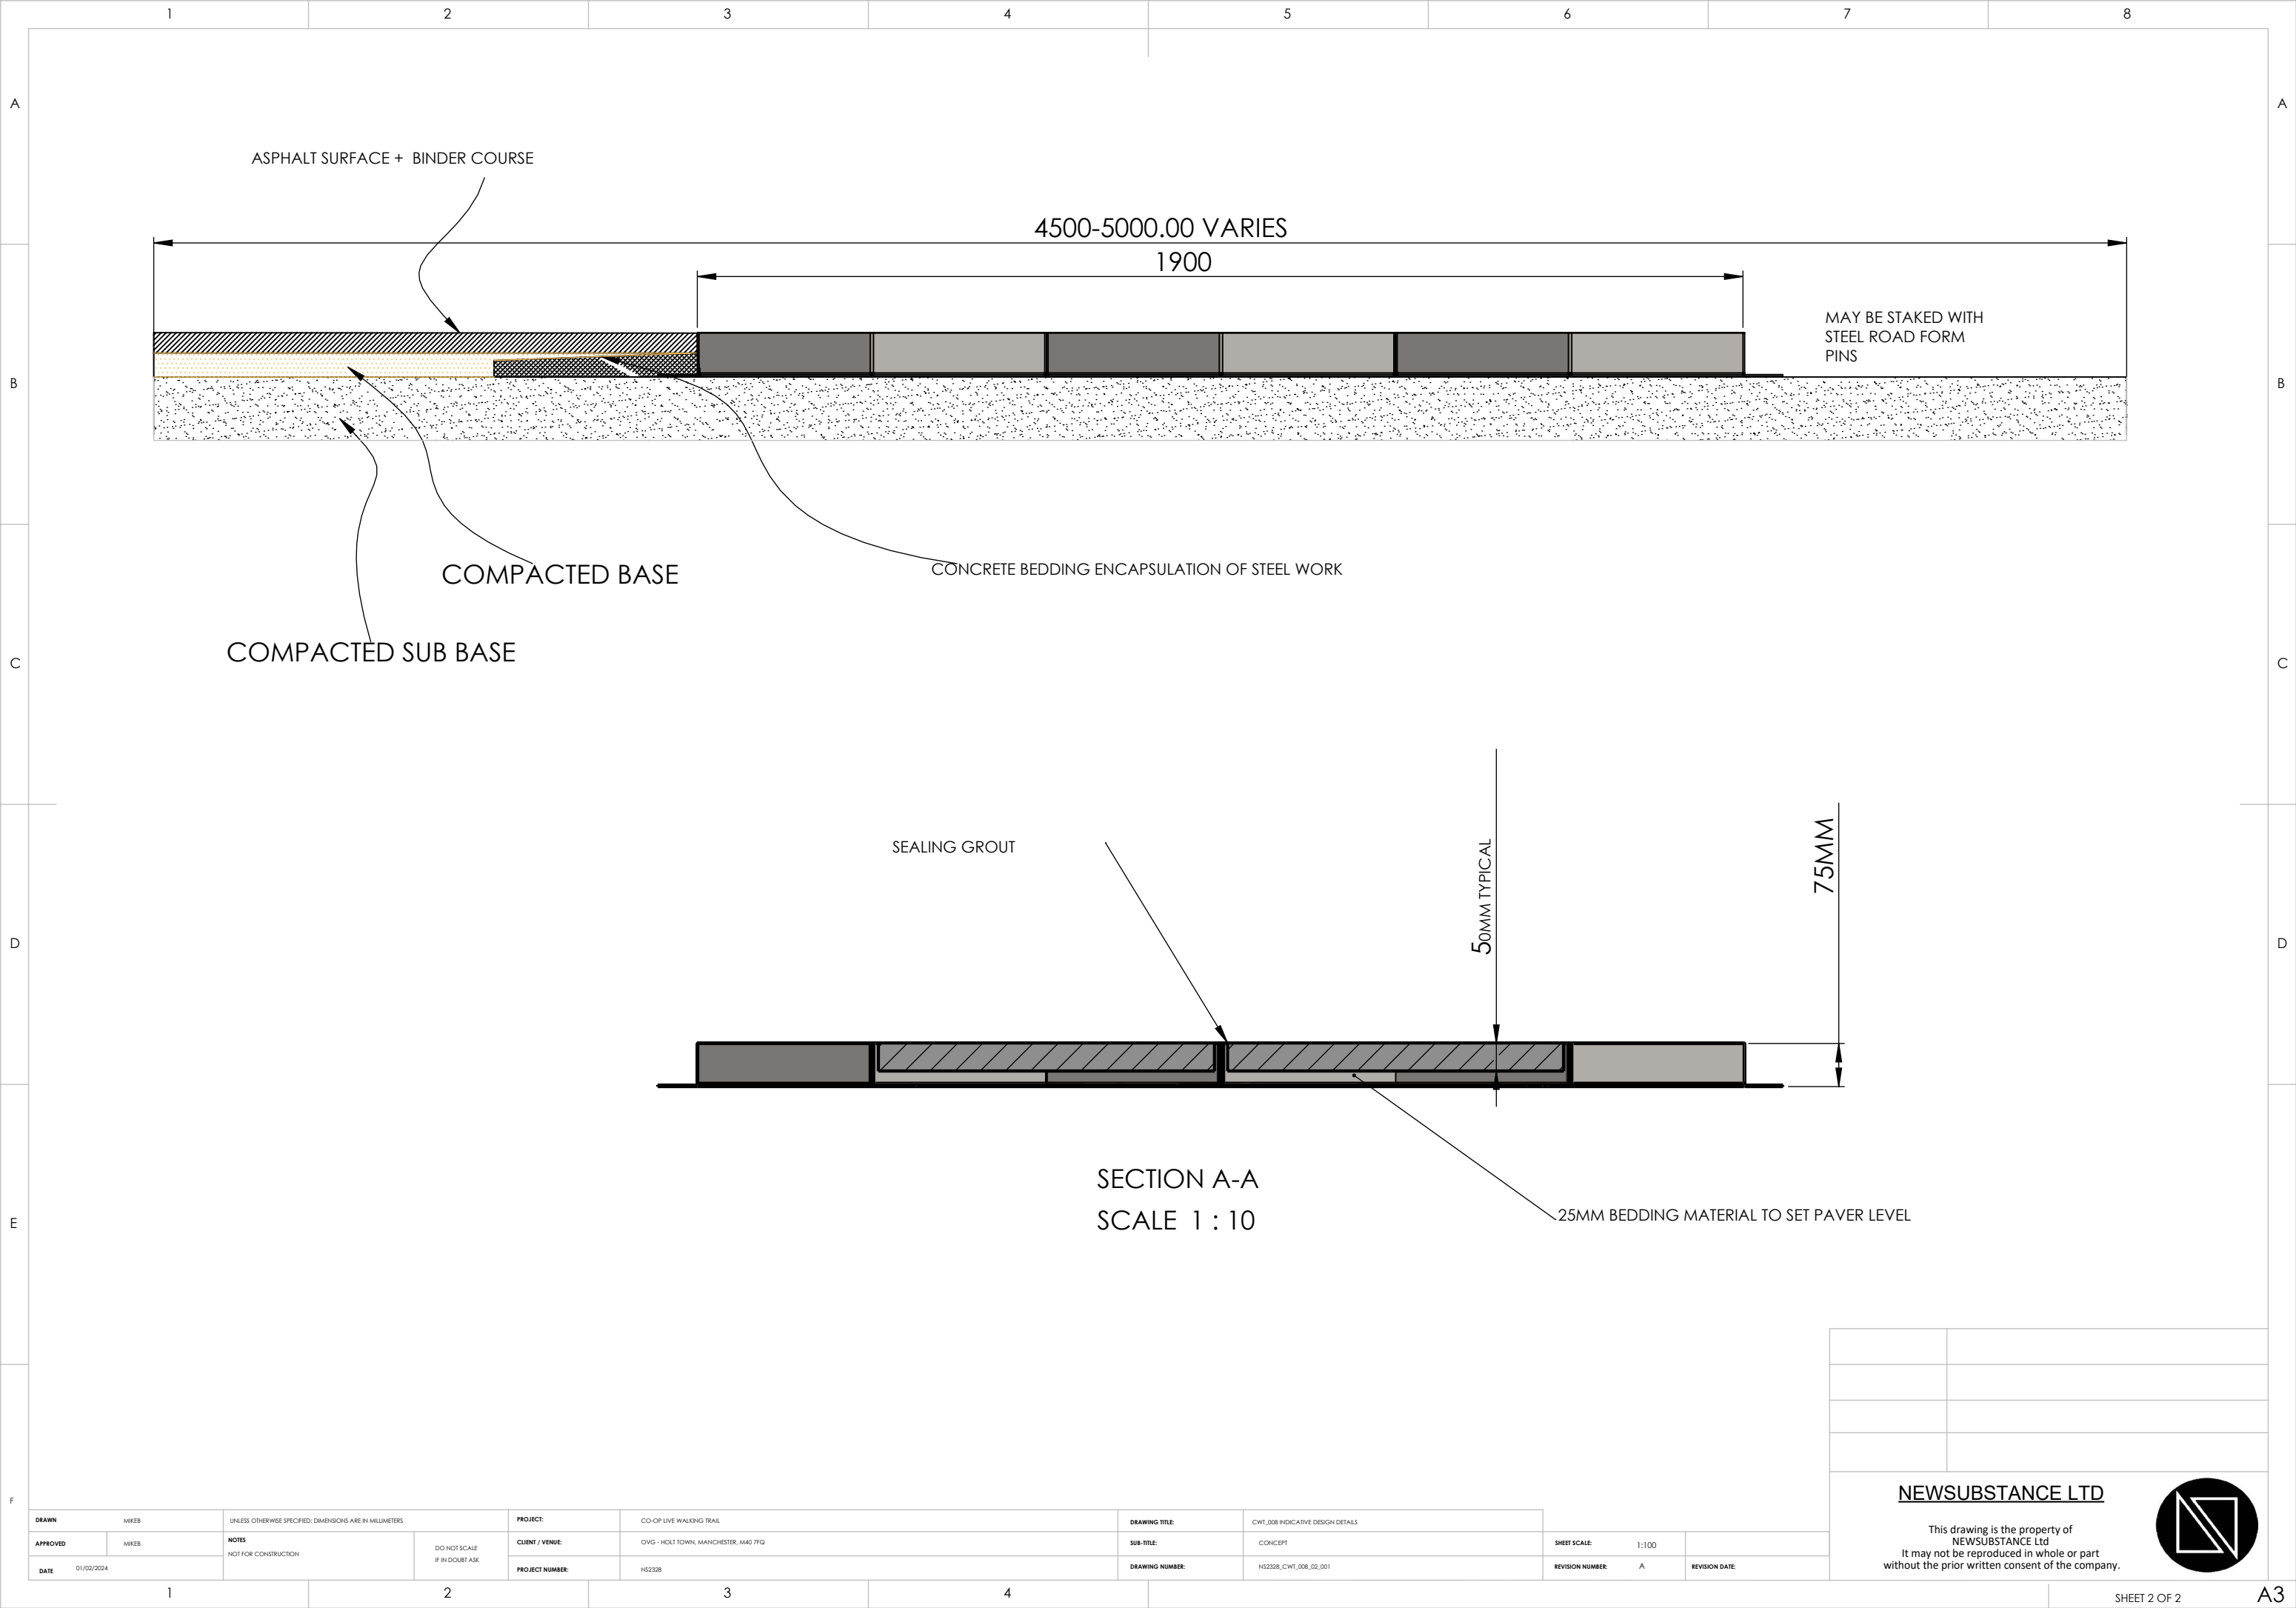

DRAWN		MIKEB	UNLESS OTHERWISE SPECIFIED: DIMENSIONS ARE IN MILLIMETERS		PROJECT:	CO-OP LIVE WALKING TRAIL		DRAWING TITLE:	CWT_008 INDICATIVE DESIGN DETAILS		
APPROVED		MIKEB	NOTES	DO NOT SCALE IF IN DOUBT ASK	CLIENT / VENUE:	OVG - HOLT TOWN, MANCHESTER, M40 7YQ		SUB-TITLE:	CONCEPT		
DATE	01/02/2024		NOT FOR CONSTRUCTION		PROJECT NUMBER:	NS2328		DRAWING NUMBER:	NS2328_CWT_008_02_001		
								SHEET SCALE:	1:100		
								REVISION NUMBER:	A	REVISION DATE:	

NEWSUBSTANCE LTD

This drawing is the property of
NEWSUBSTANCE Ltd
It may not be reproduced in whole or part
without the prior written consent of the company.

