



PROPOSED EAST - FRONT ELEVATION

12 Polruan Road Chorlton M21 9NR  
1:50@A3-MCPRPL01A Dimensions  
to be checked on site by contractor

AMENDMENT A Front Elevations  
Render Changed from Grey to  
White

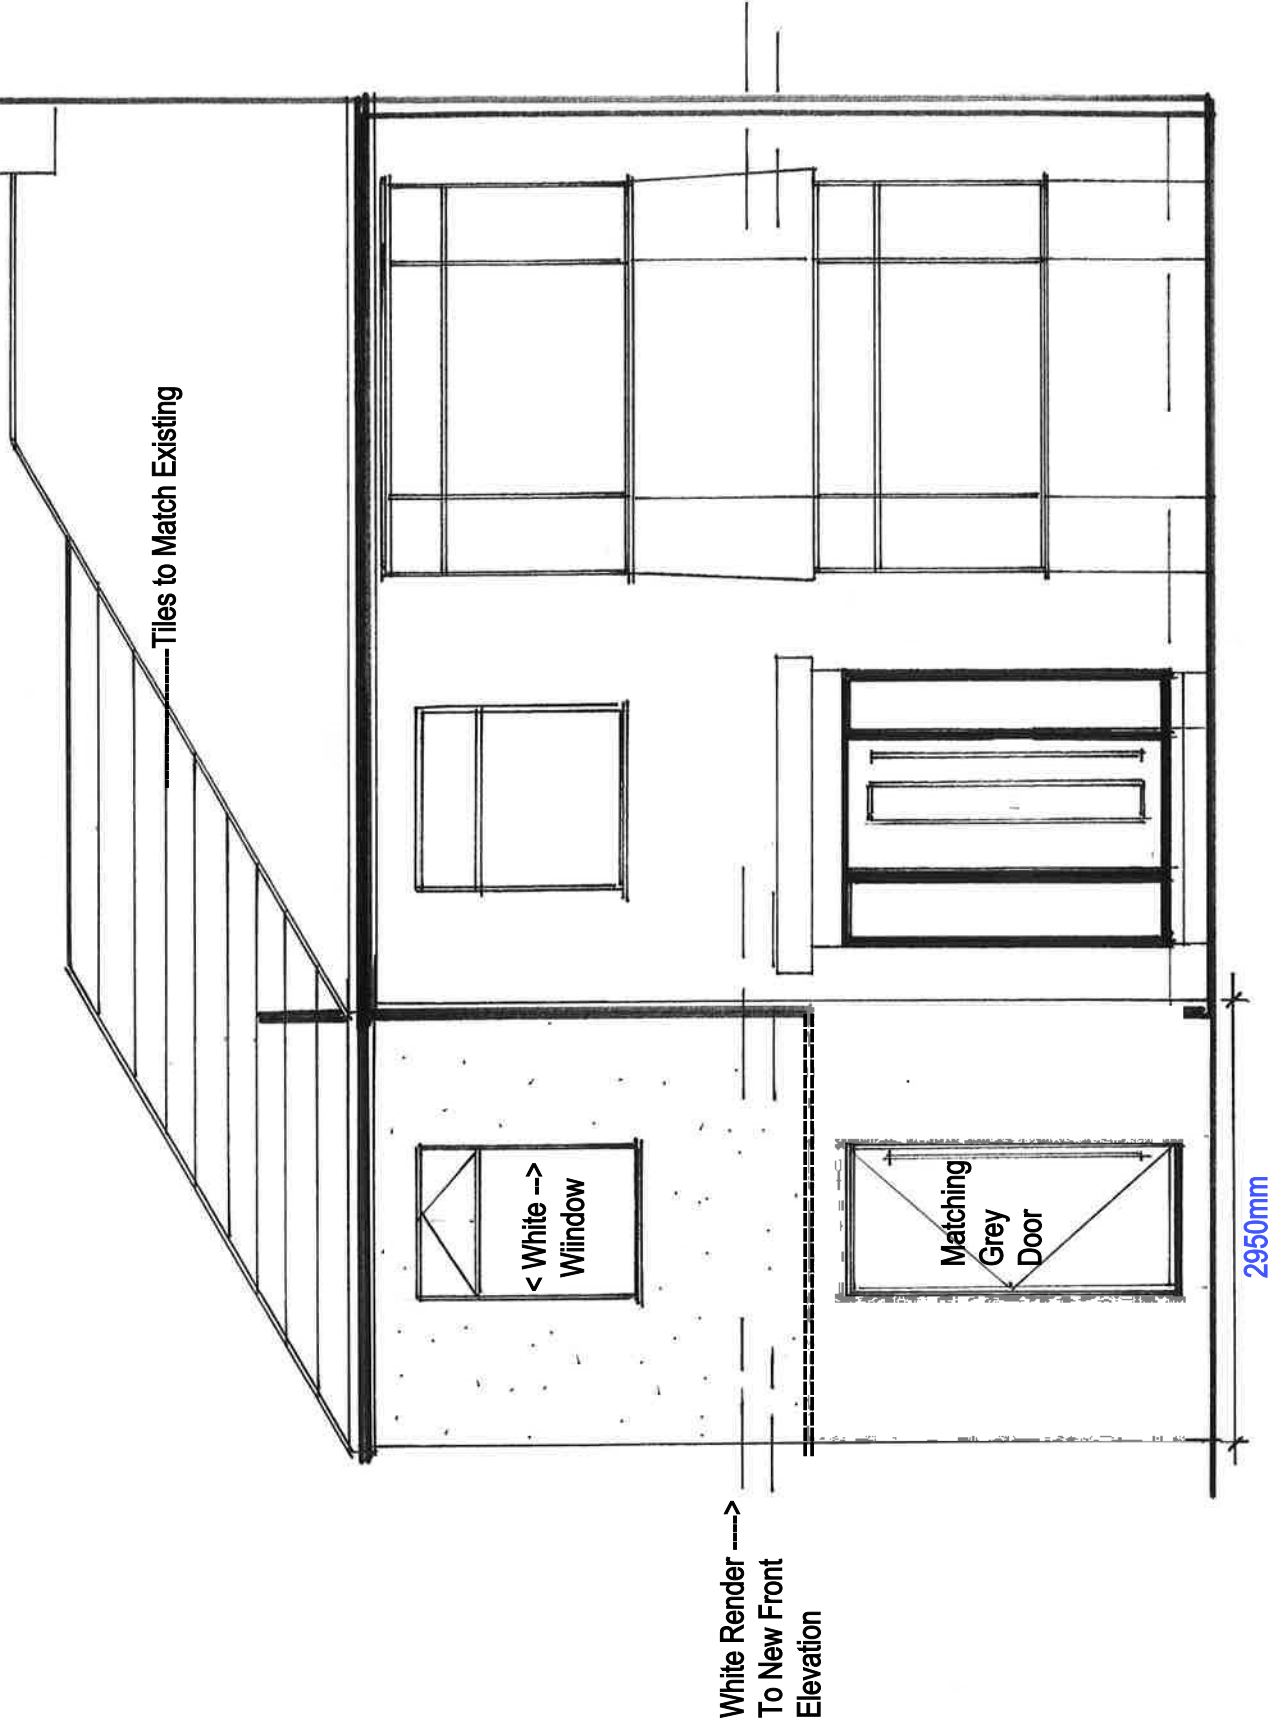


PROPOSED WEST - REAR ELEVATION

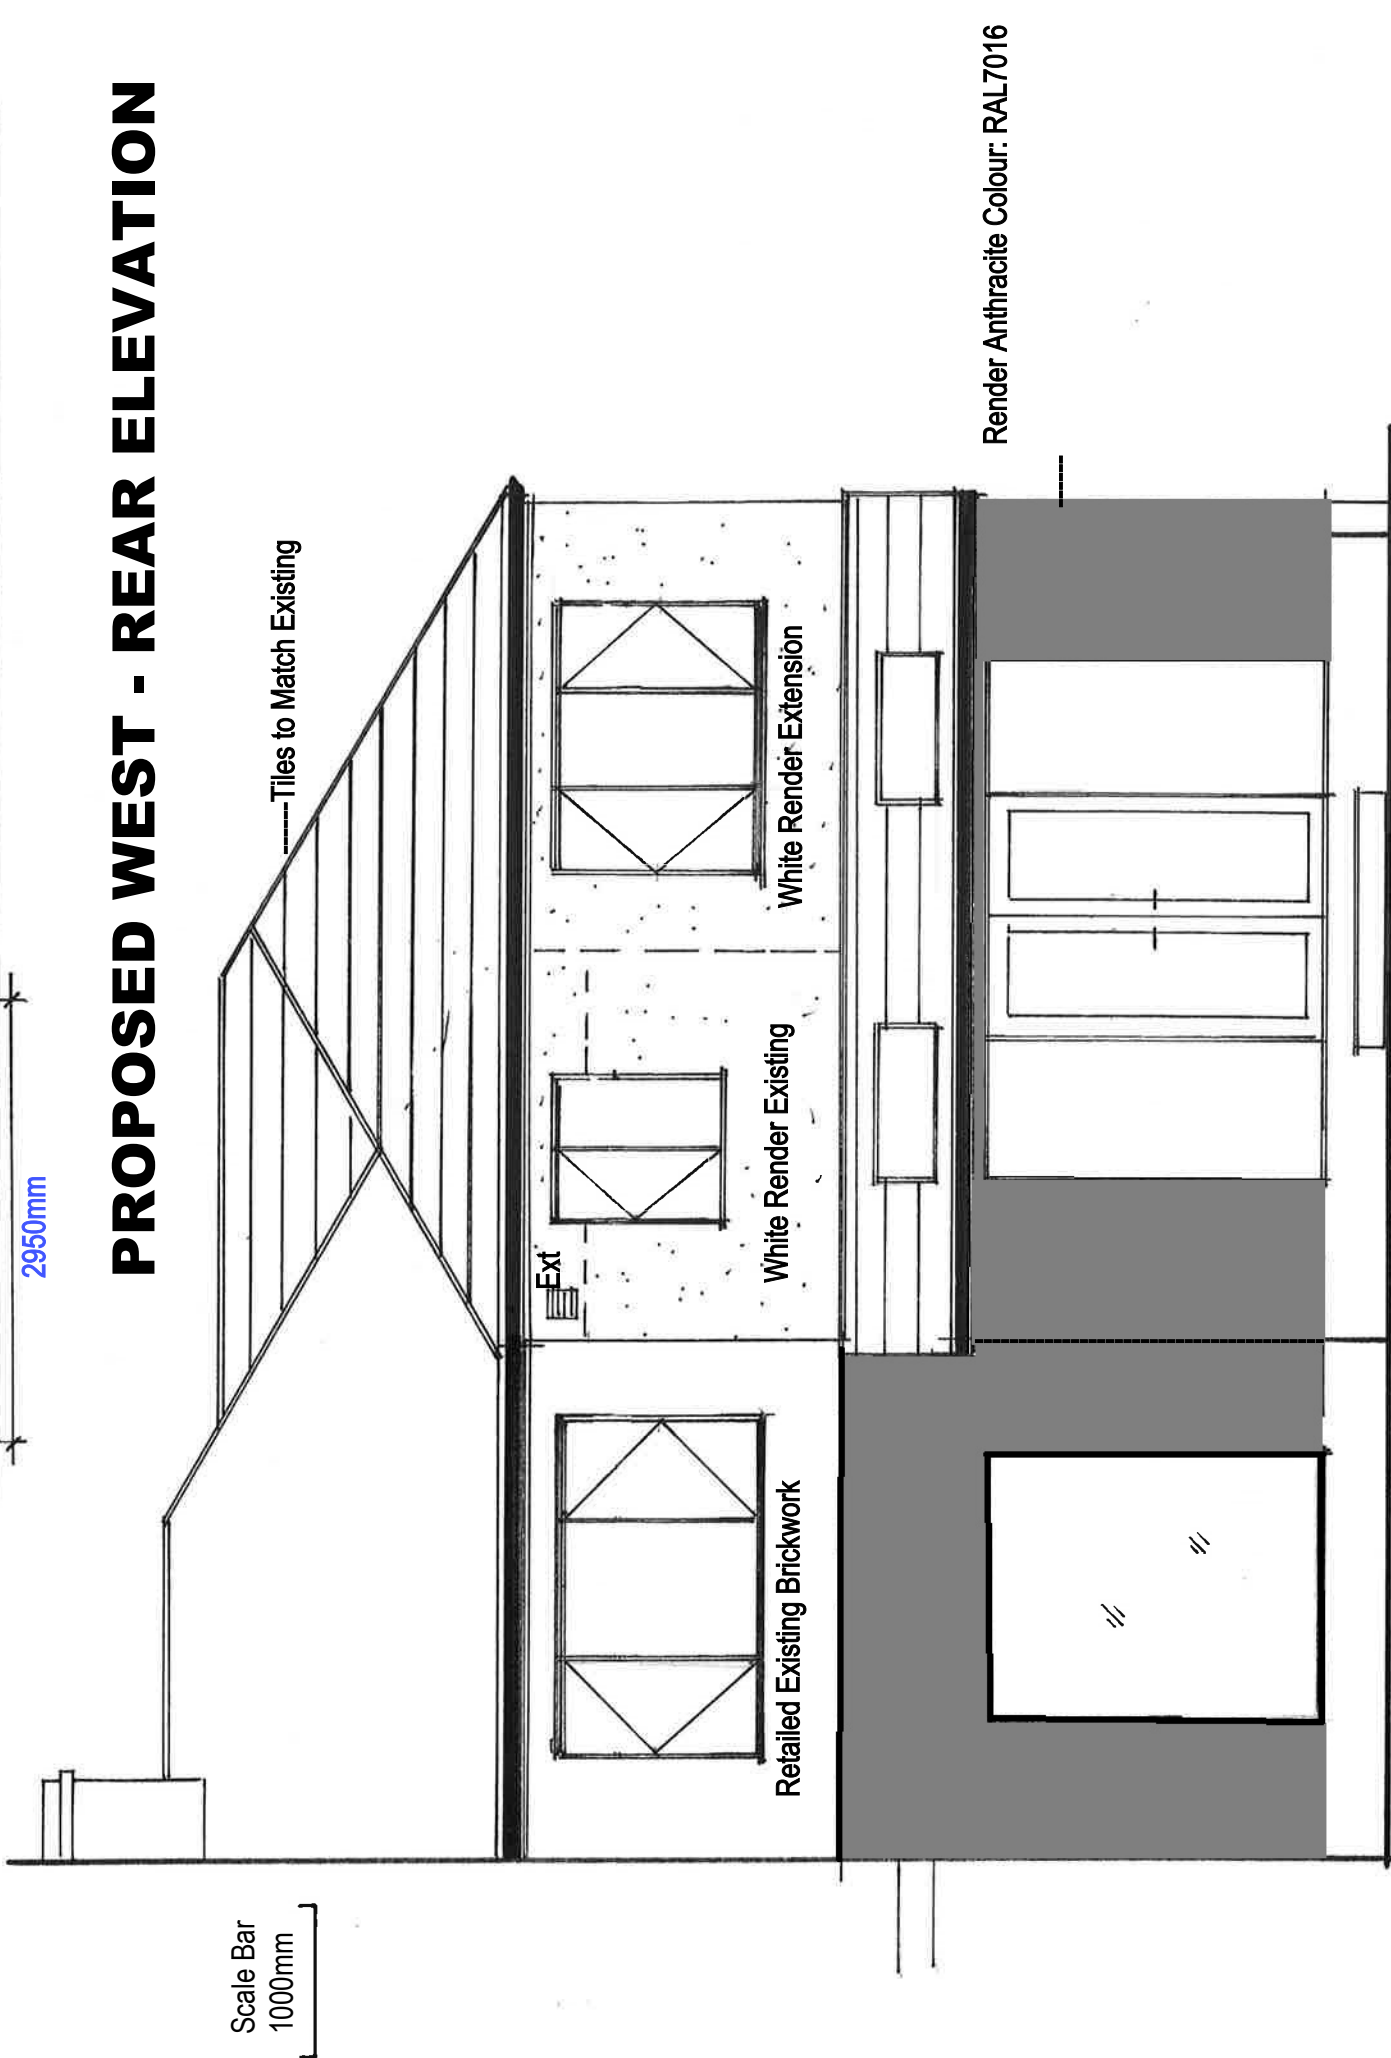

# PROPOSED SIDE - SOUTH ELEVATION

12 Polruan Road Chorlton M21 9NR  
1:50@A3-MCPRPL02A  
Dimensions to be checked on site  
by contractor

AMENDMENT A Front Elevations  
Render Changed from Grey to White

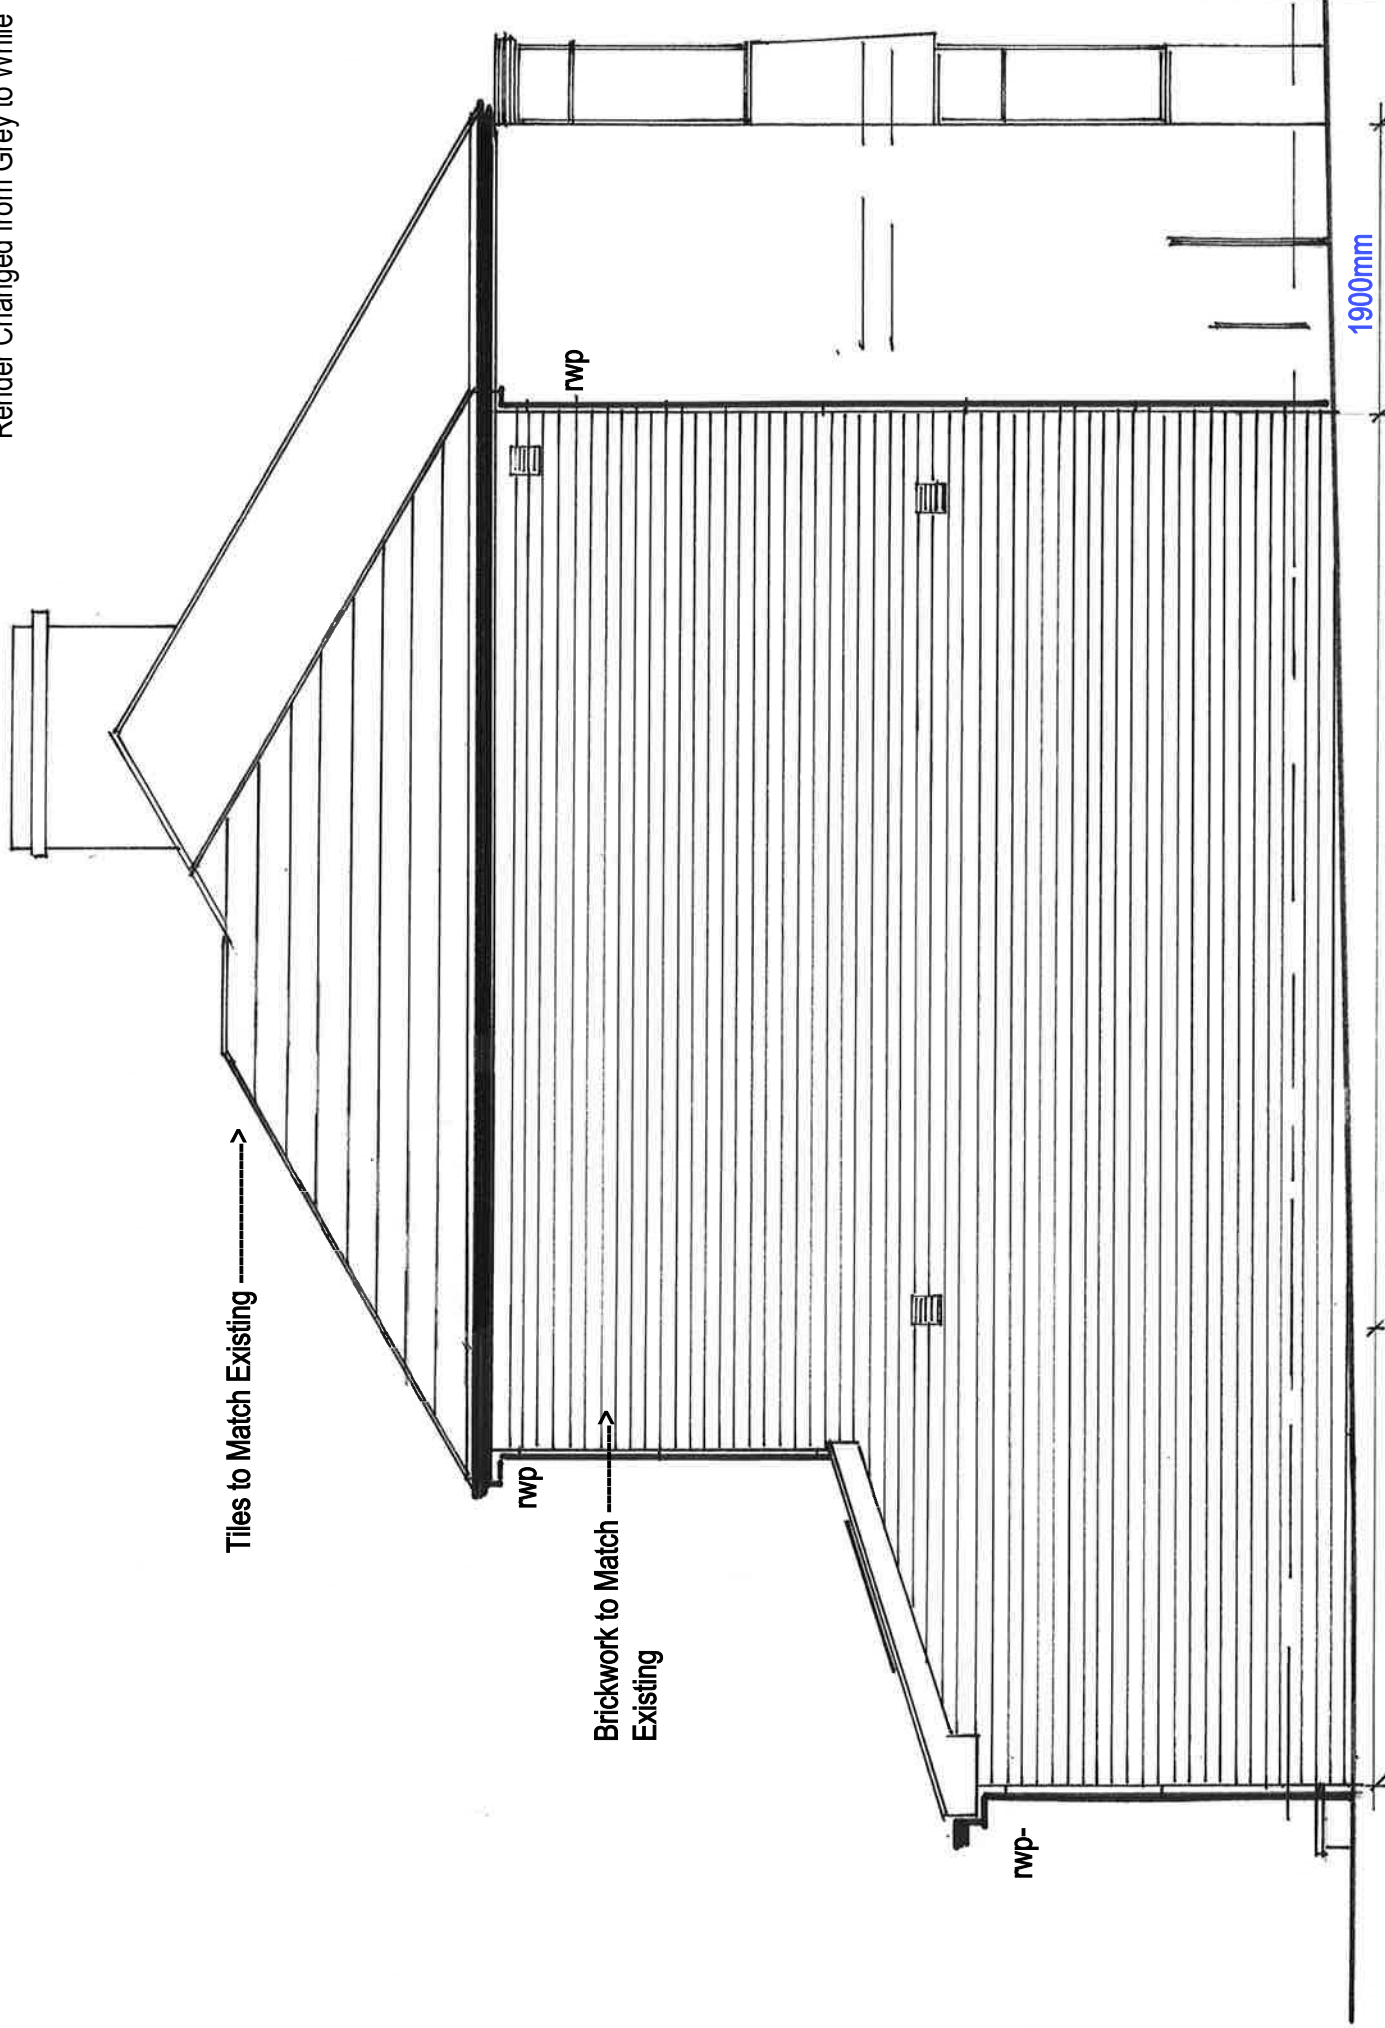

## PROPOSED SIDE - NORTH ELEVATION

Scale Bar  
1000mm




**CONDRON DESIGN CONSULTANTS**

Specialist in Planning, Design and Building Regulation Submissions

Mobile: 07734 669651

Email: condrondesignconsultants@outlook.com

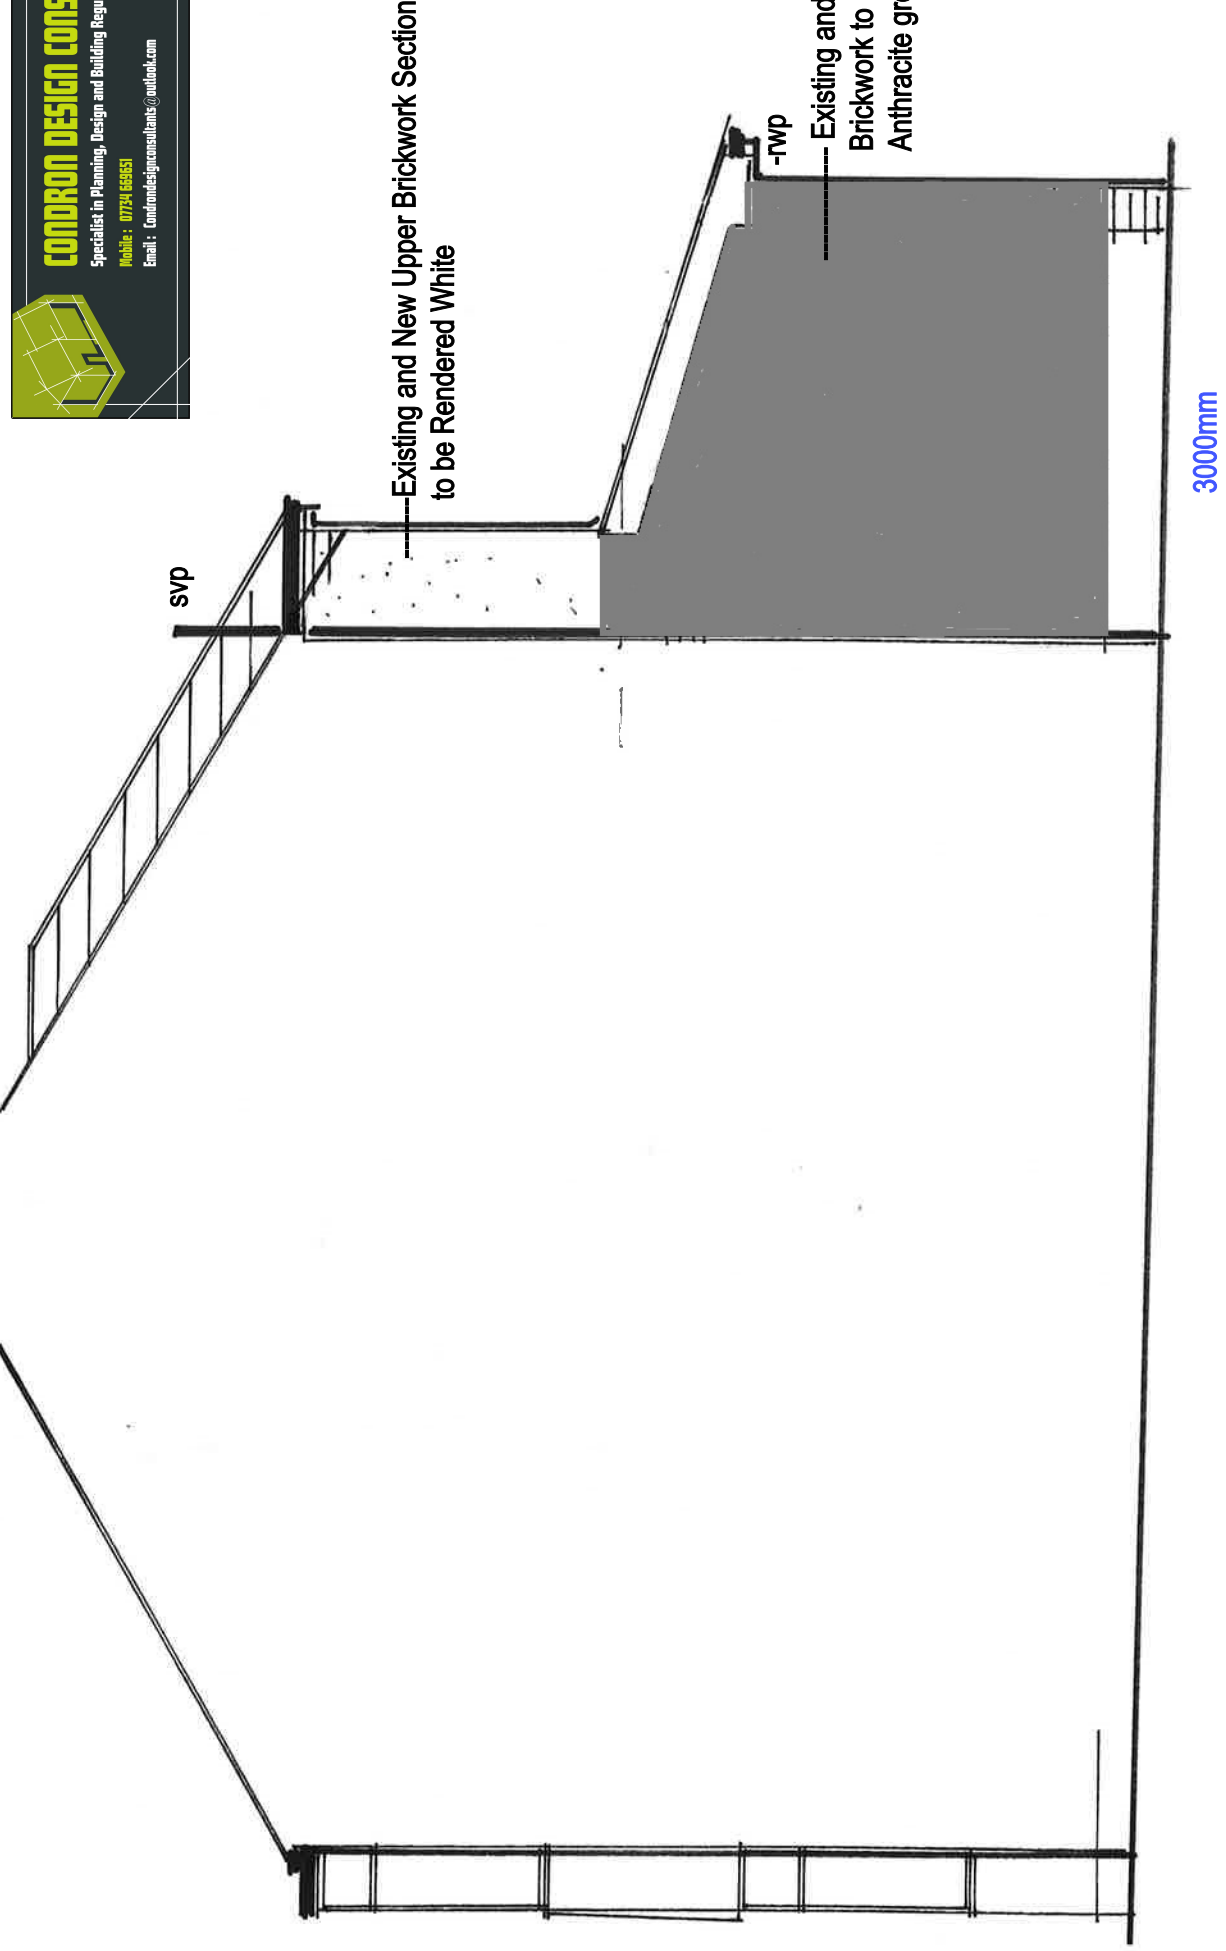



# PROPOSED GROUND FLOOR LAYPUT PLAN

12 Polruan Road Chorlton M21 9NR

1:50@A3-MCPRPL03A

Dimensions to be checked on site  
by contractor

AMENDMENT A Front Elevations  
Render Changed from Grey to White

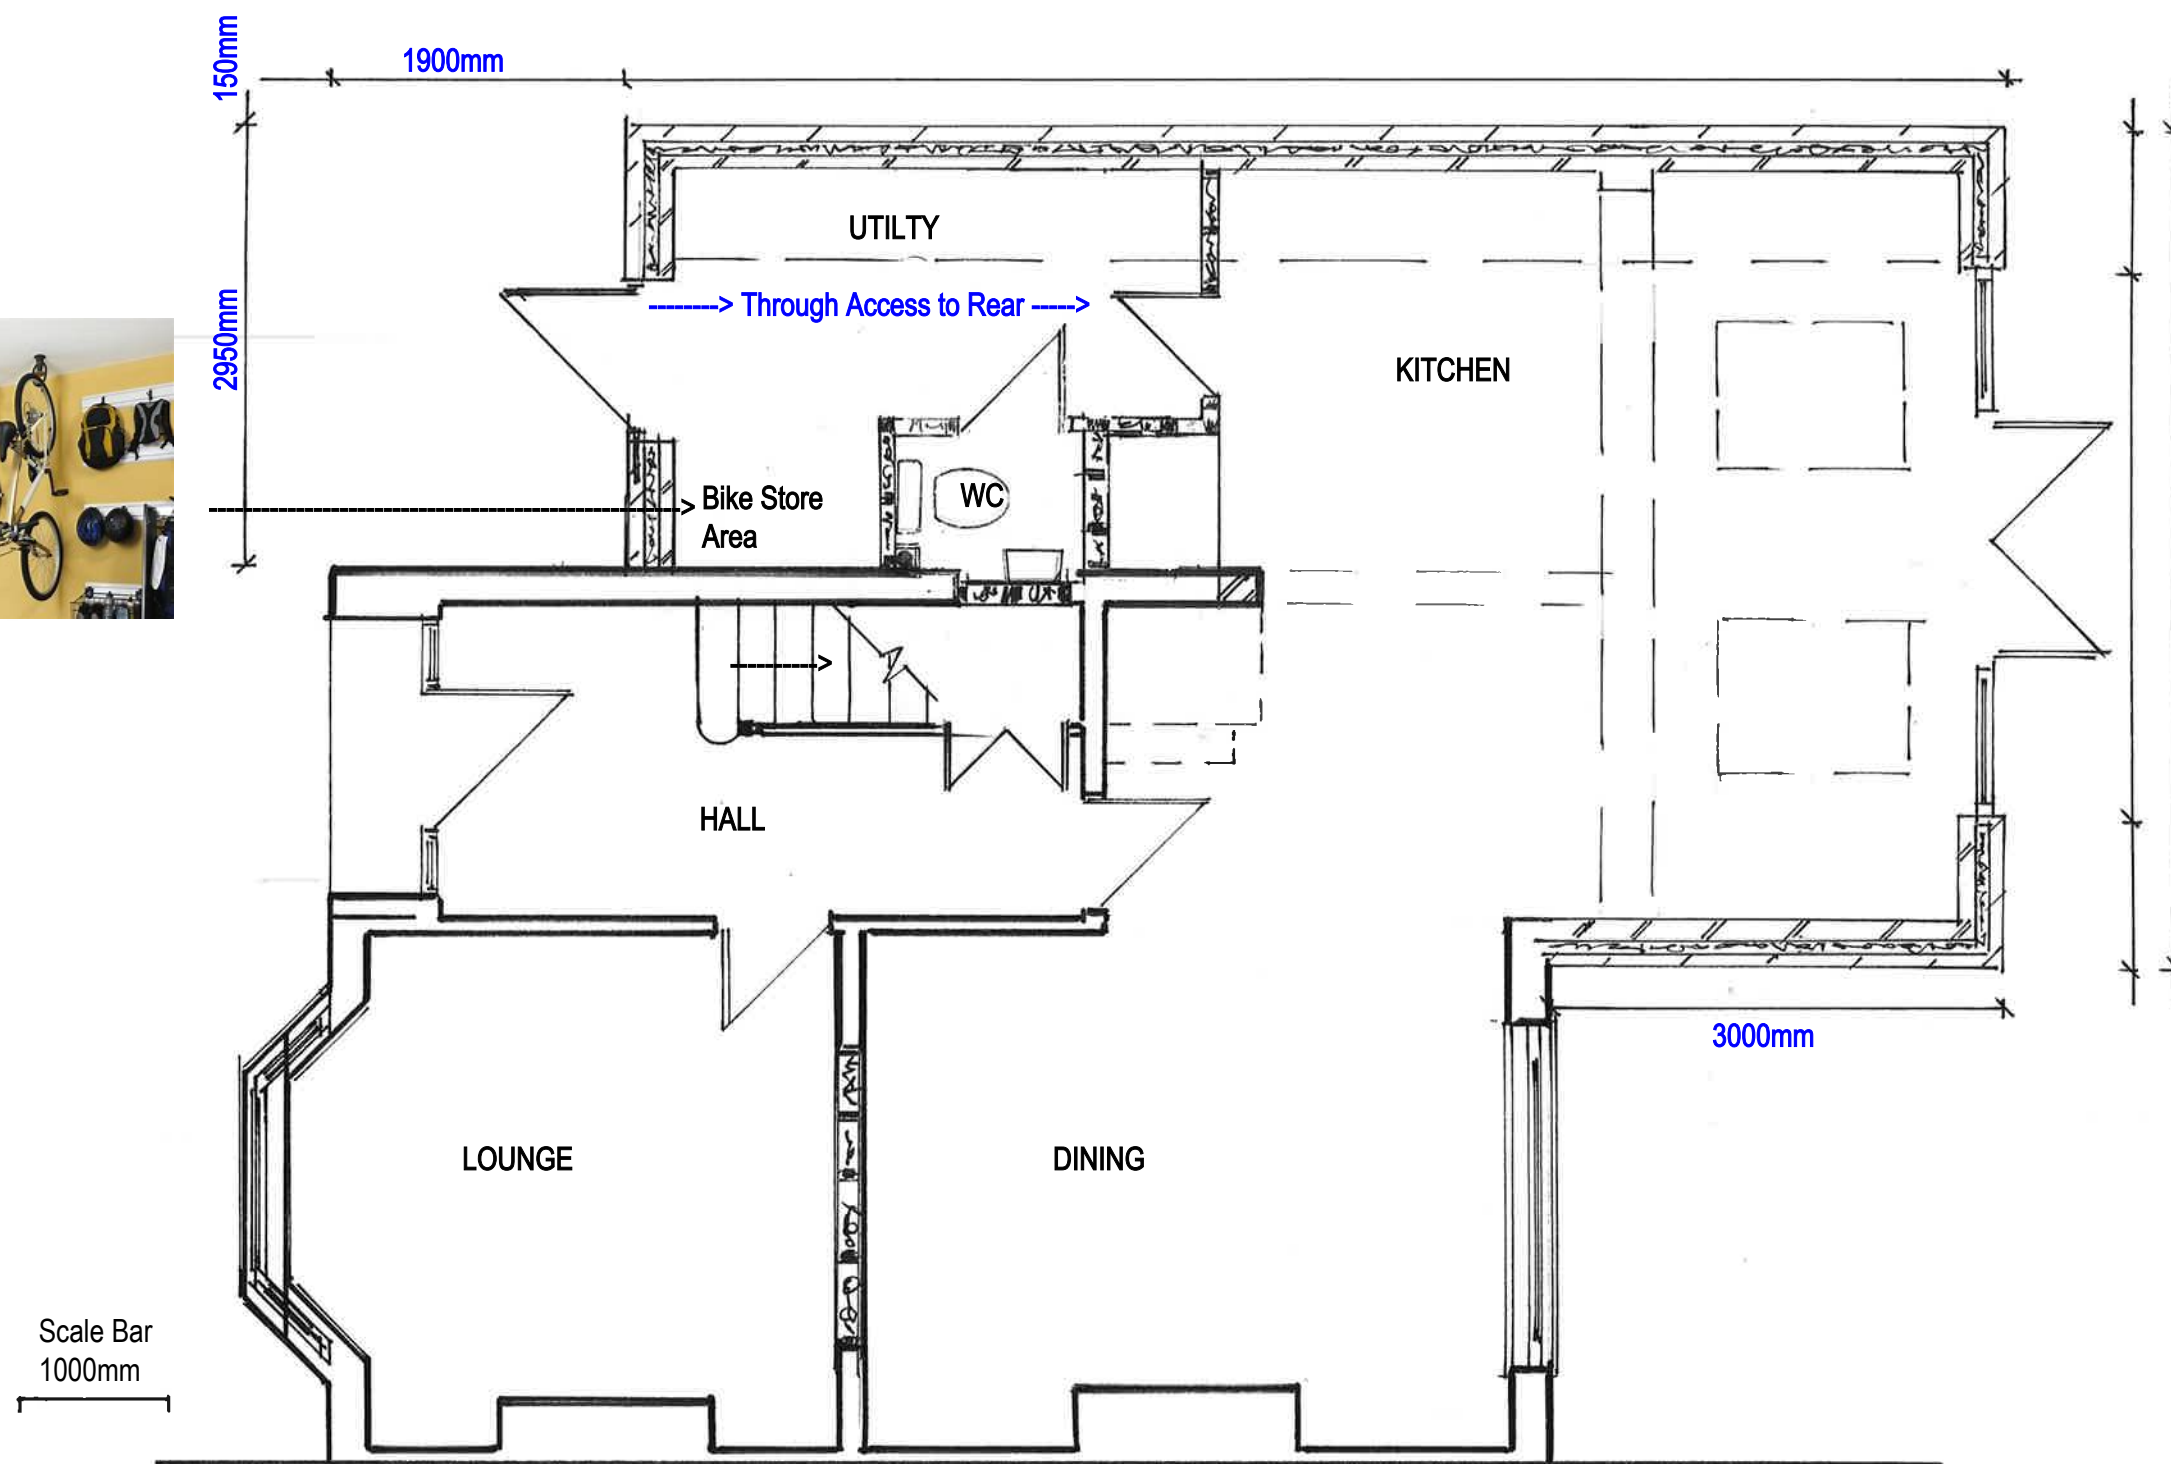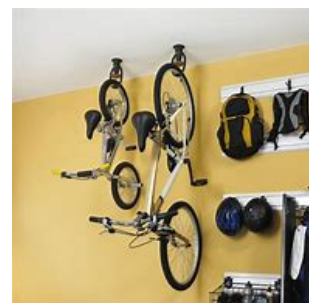

**CONDRON DESIGN CONSULTANTS**


Specialist in Planning, Design and Building Regulation Submissions

Mobile: 07734 669651

Email: Condrondesignconsultants@outlook.com

# PROPOSED FIRST FLOOR LAYOUT PLAN

12 Polruan Road Chorlton M21 9NR  
1:50@A3-MCPRPL04A  
Dimensions to be checked on site  
by contractor  
  
AMENDMENT A Front Elevations  
Render Changed from Grey to White

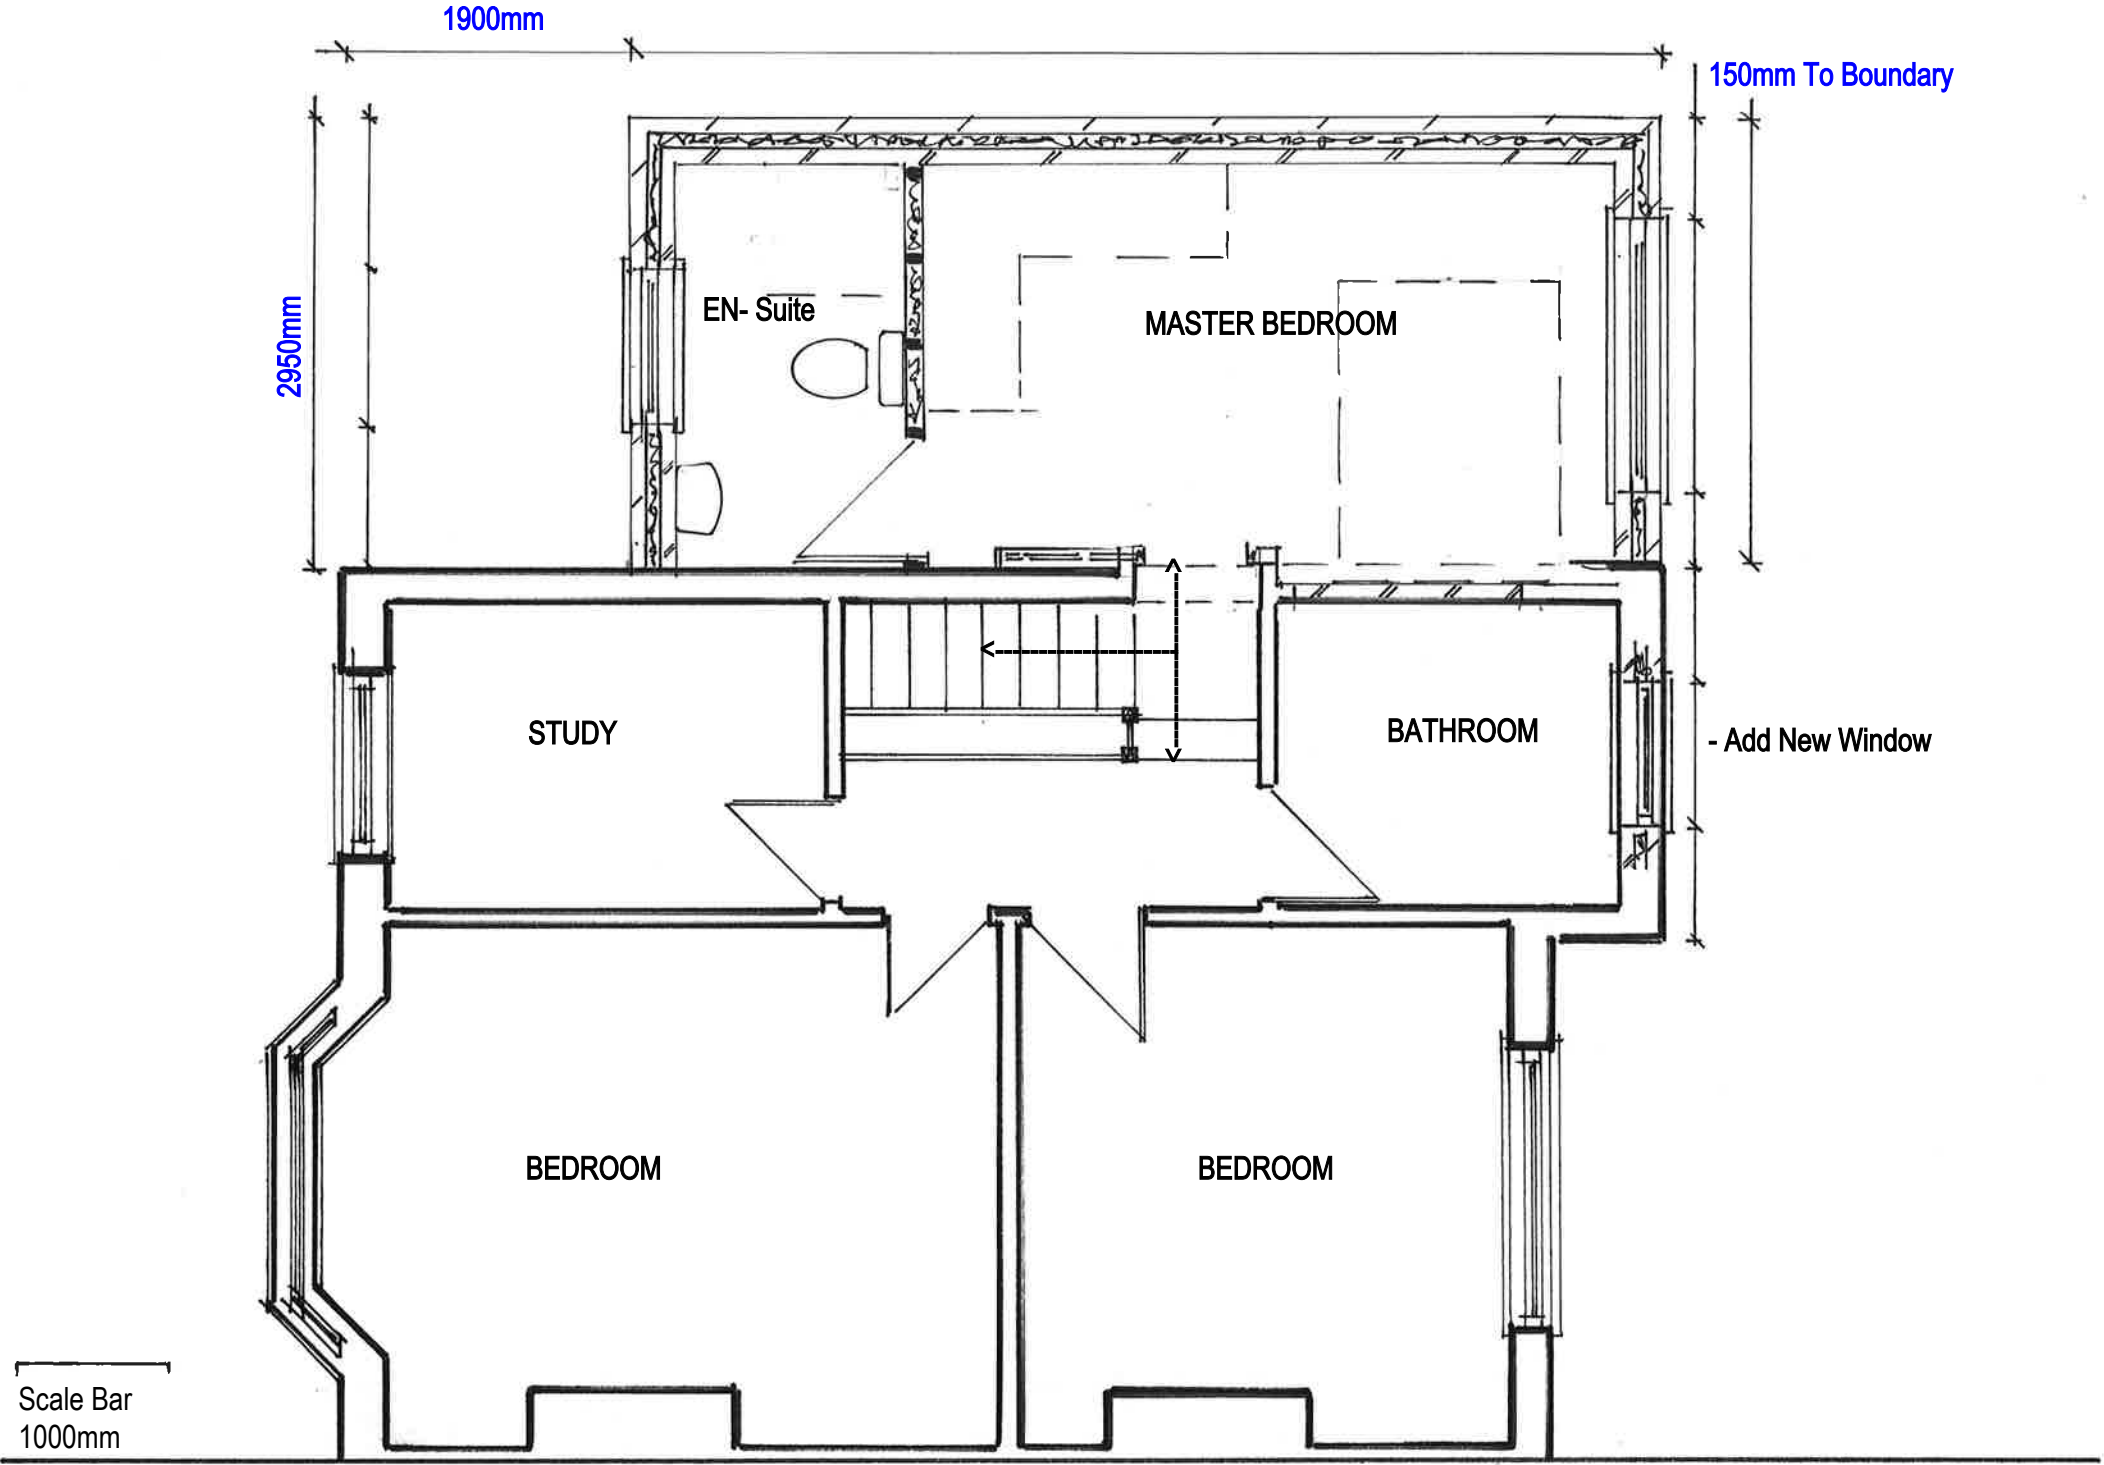

**CONDRON DESIGN CONSULTANTS**



Specialist in Planning, Design and Building Regulation Submissions

Mobile: 07734 669651

Email: Condrondesignconsultants@outlook.com

# PROPOSED ROOF LAYOUT PLAN

12 Polruan Road Chorlton M21 9NR  
1:50@A3-MCPRPL05A  
Dimensions to be checked on site  
by contractor  
AMENDMENT A Front Elevations  
Render Changed from Grey to White

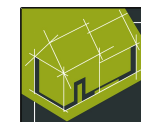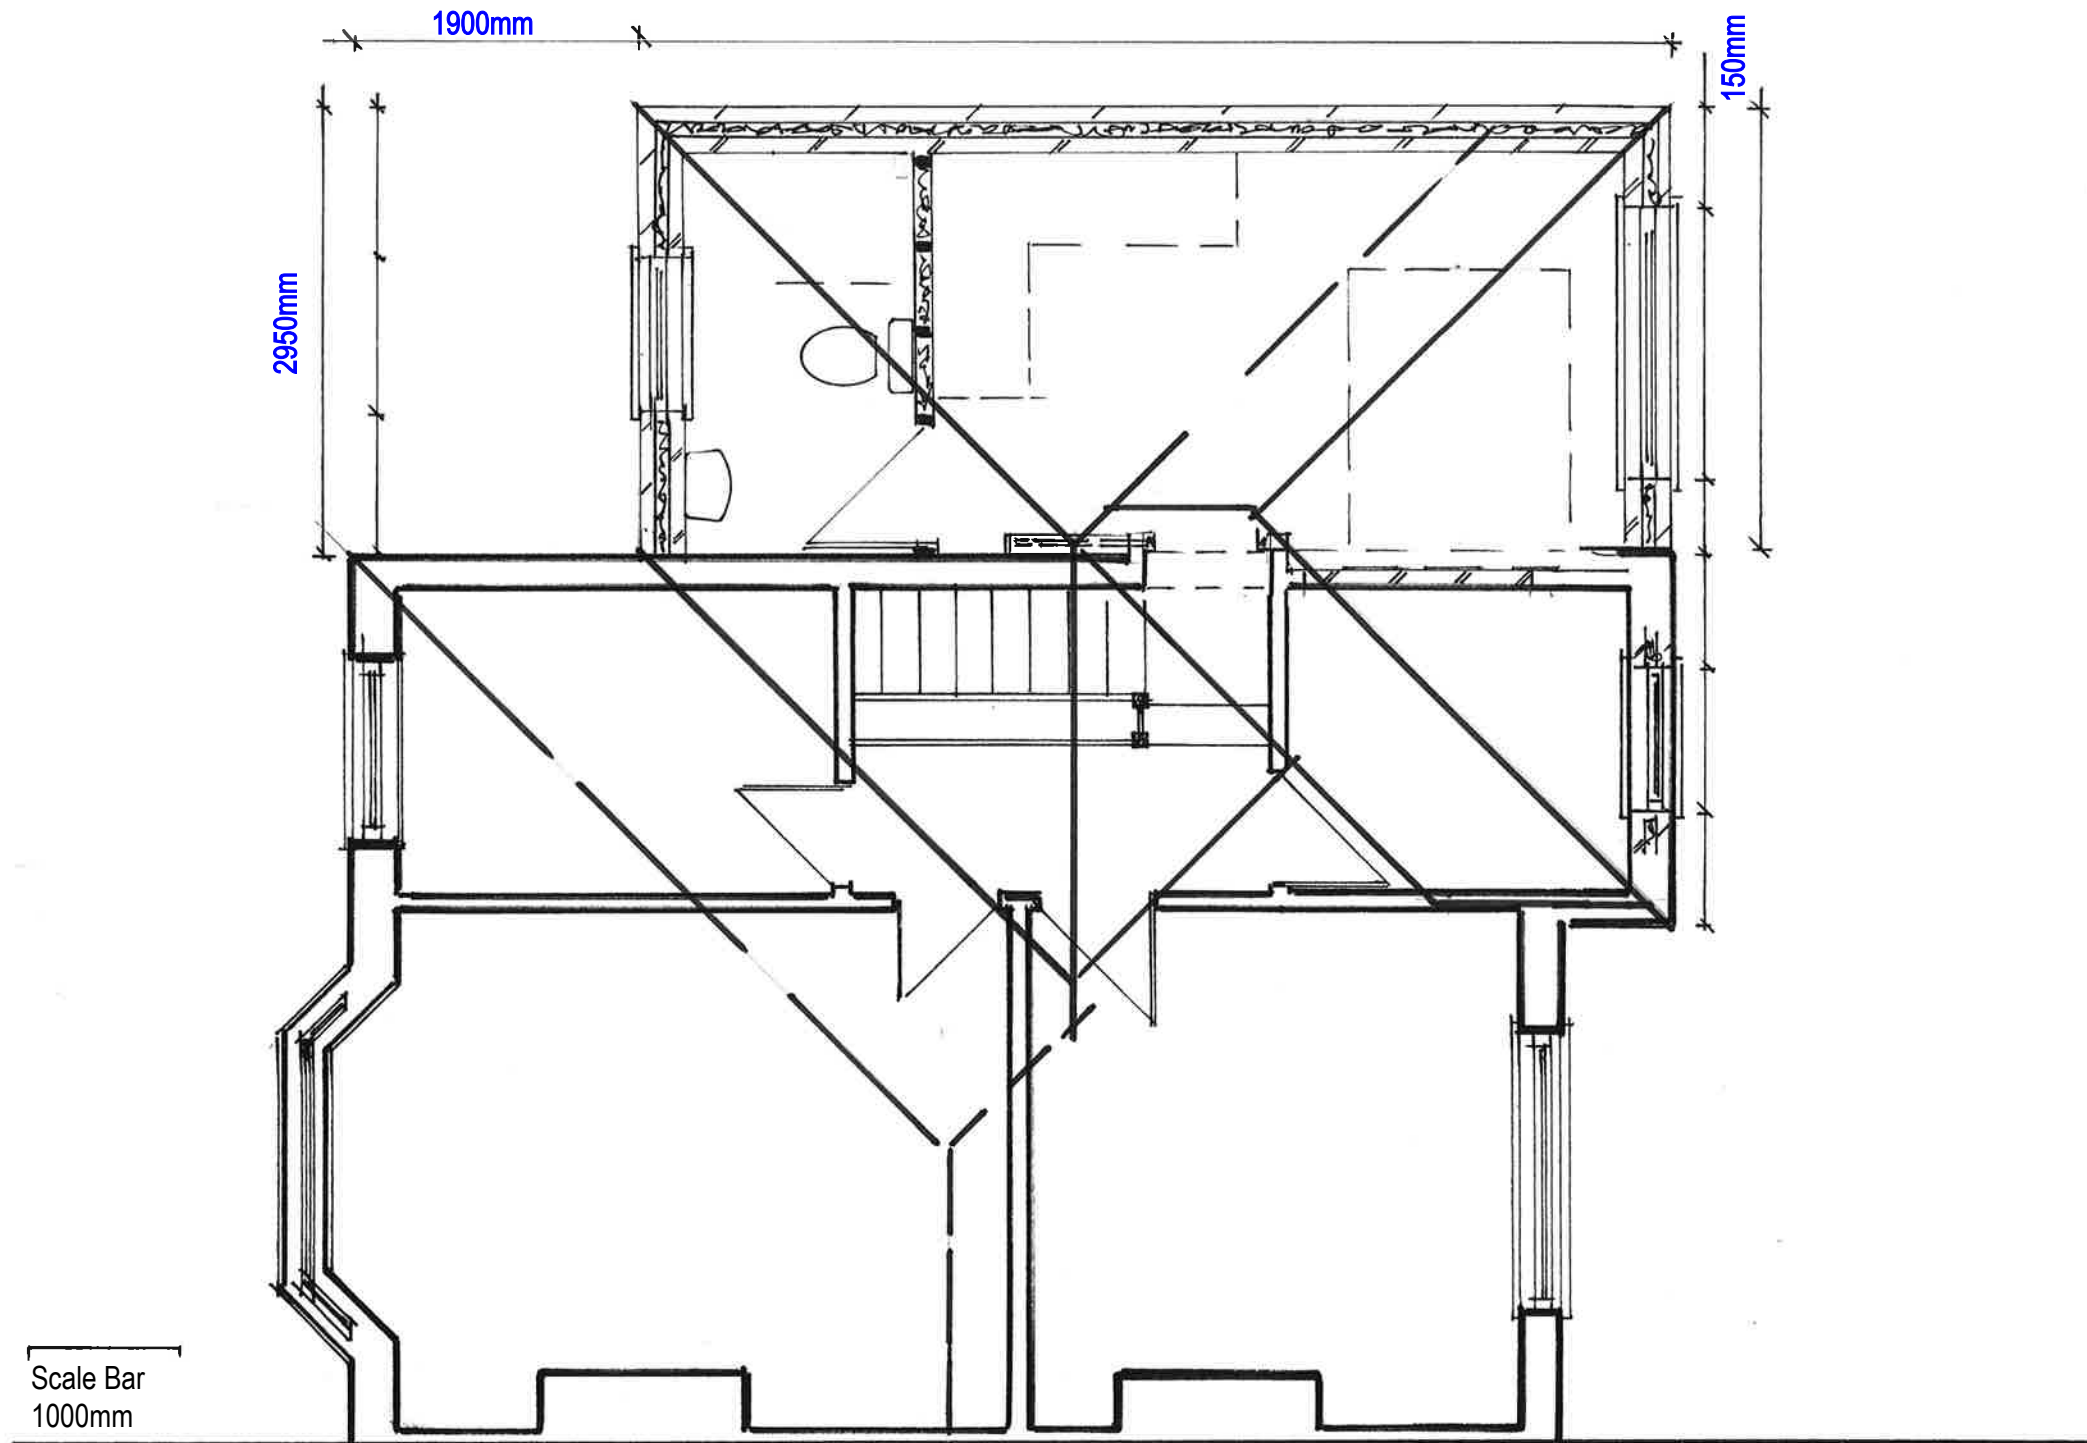

**CONDRON DESIGN CONSULTANTS**  
Specialist in Planning, Design and Building Regulation Submissions  
Mobile: 07734 669651  
Email: Condrondesignconsultants@outlook.com