
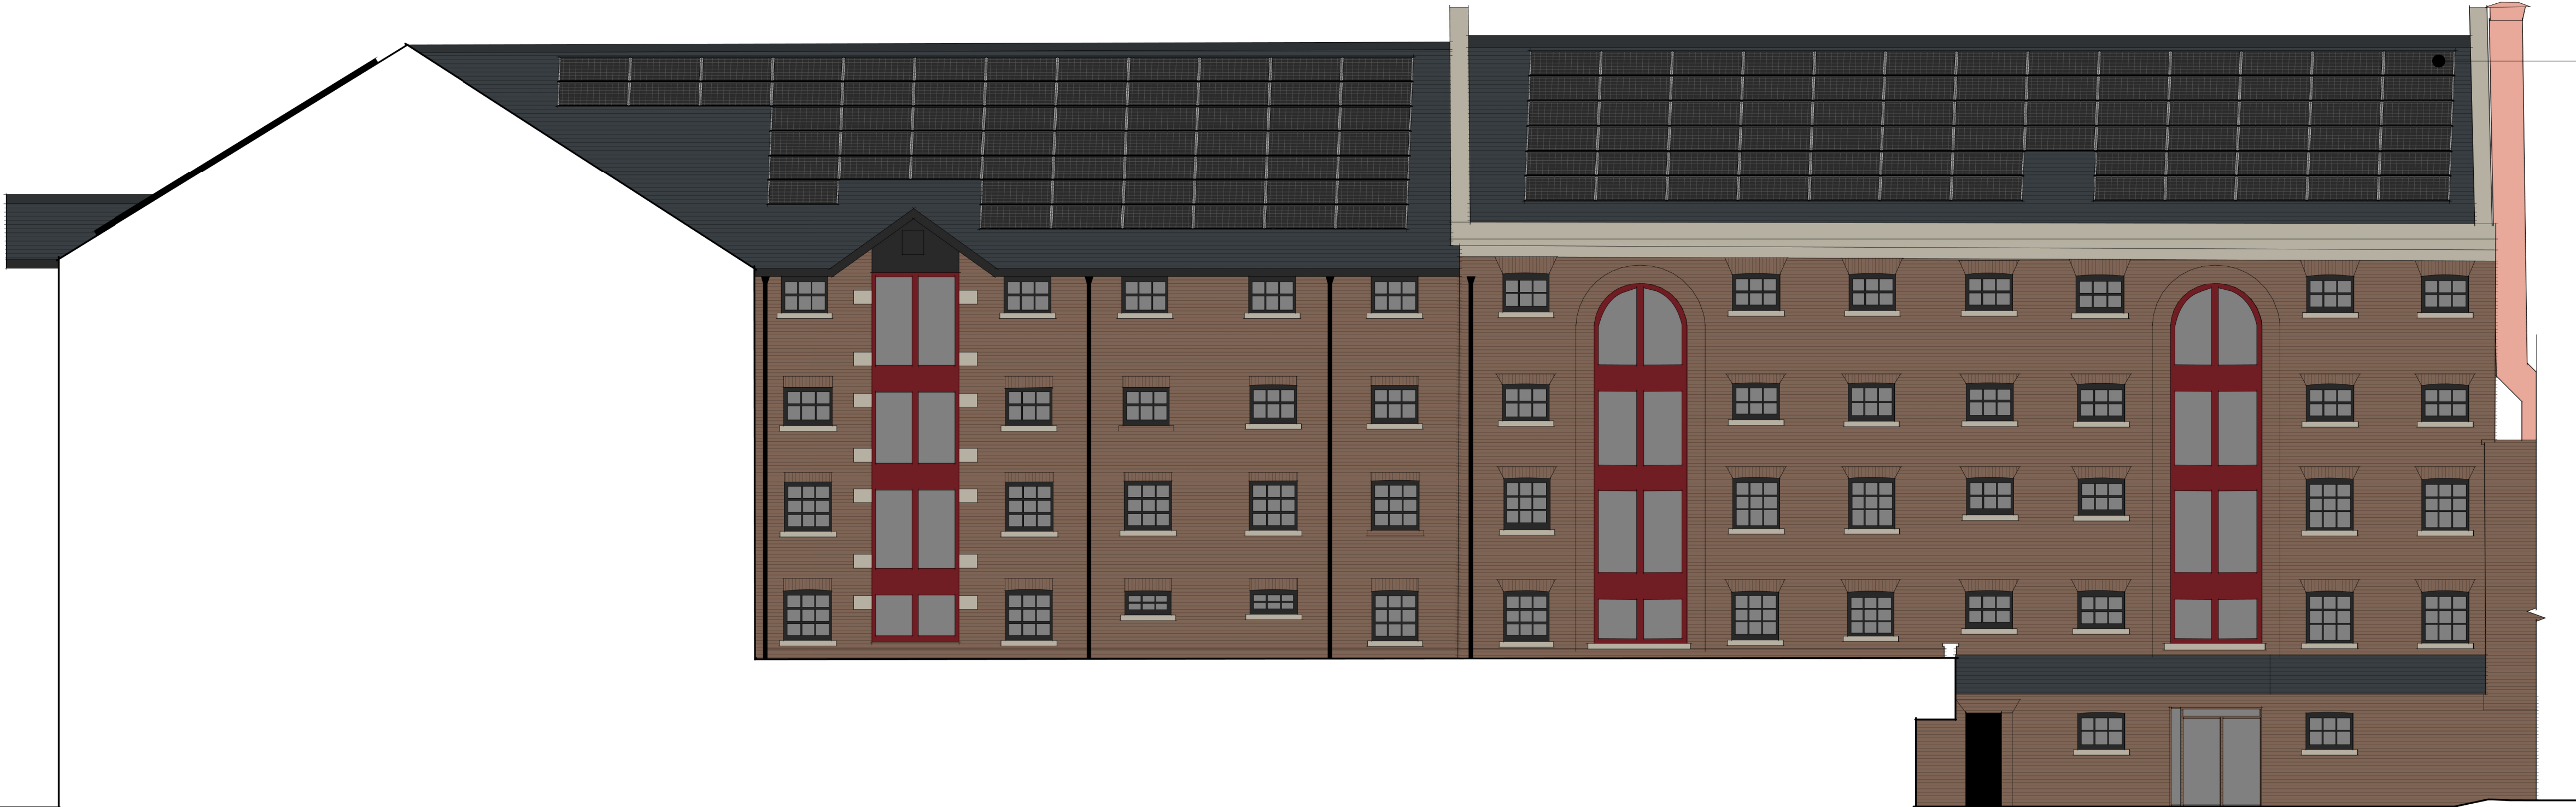
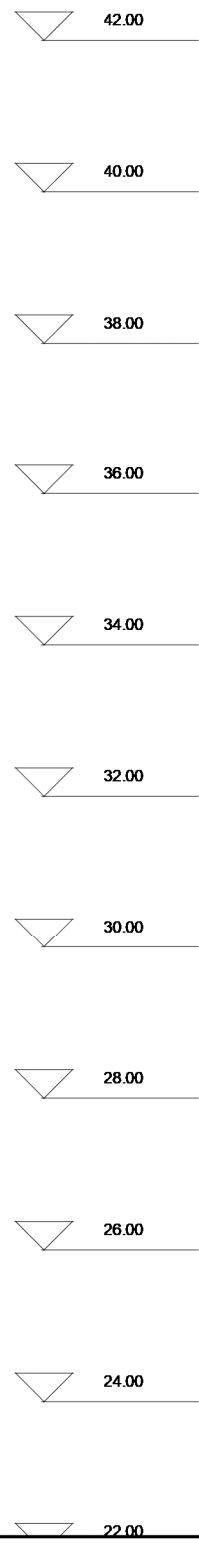


 

1722x1134 solar panel
module fixed to aluminium
rails on roof anchor/bracket
mechanically fixed to existing
rafter via SolarFlash
installation.

Refer to module specification
sheet and SolarFlash manual
for further details.

Proposed Elevation 3
1 : 100

Note:
All dimensions and levels to be checked on site
and any discrepancies to be reported immediately
before the commencement of work. Drawing to be
read in conjunction with all relevant drawings and
specifications.



PROJECT NAME & LOCATION
Manchester Marriott Victoria & Albert Hotel, Water
St, Manchester M3 4JG

DRAWING TITLE
Proposed Elevation 3

PROJECT NO.	DWG NO.	REV.	DRAWN.	CHECK.
AN53	007		LB	GW
SCALE: 1 : 100			@ A1	

UNIT 5 CUNNINGHAM COURT
LIONS DRIVE
SHADSWORTH BUSINESS PARK
BLACKBURN
BB1 2GX
T: +44 (0) 1254 774943
E: INFO@ALDROCK.CO.UK

STATUS	DATE
Planning	12/07/23

