
WESTERN ENTRANCE TO WASTE PROCESSING FACILITY 1 : 200

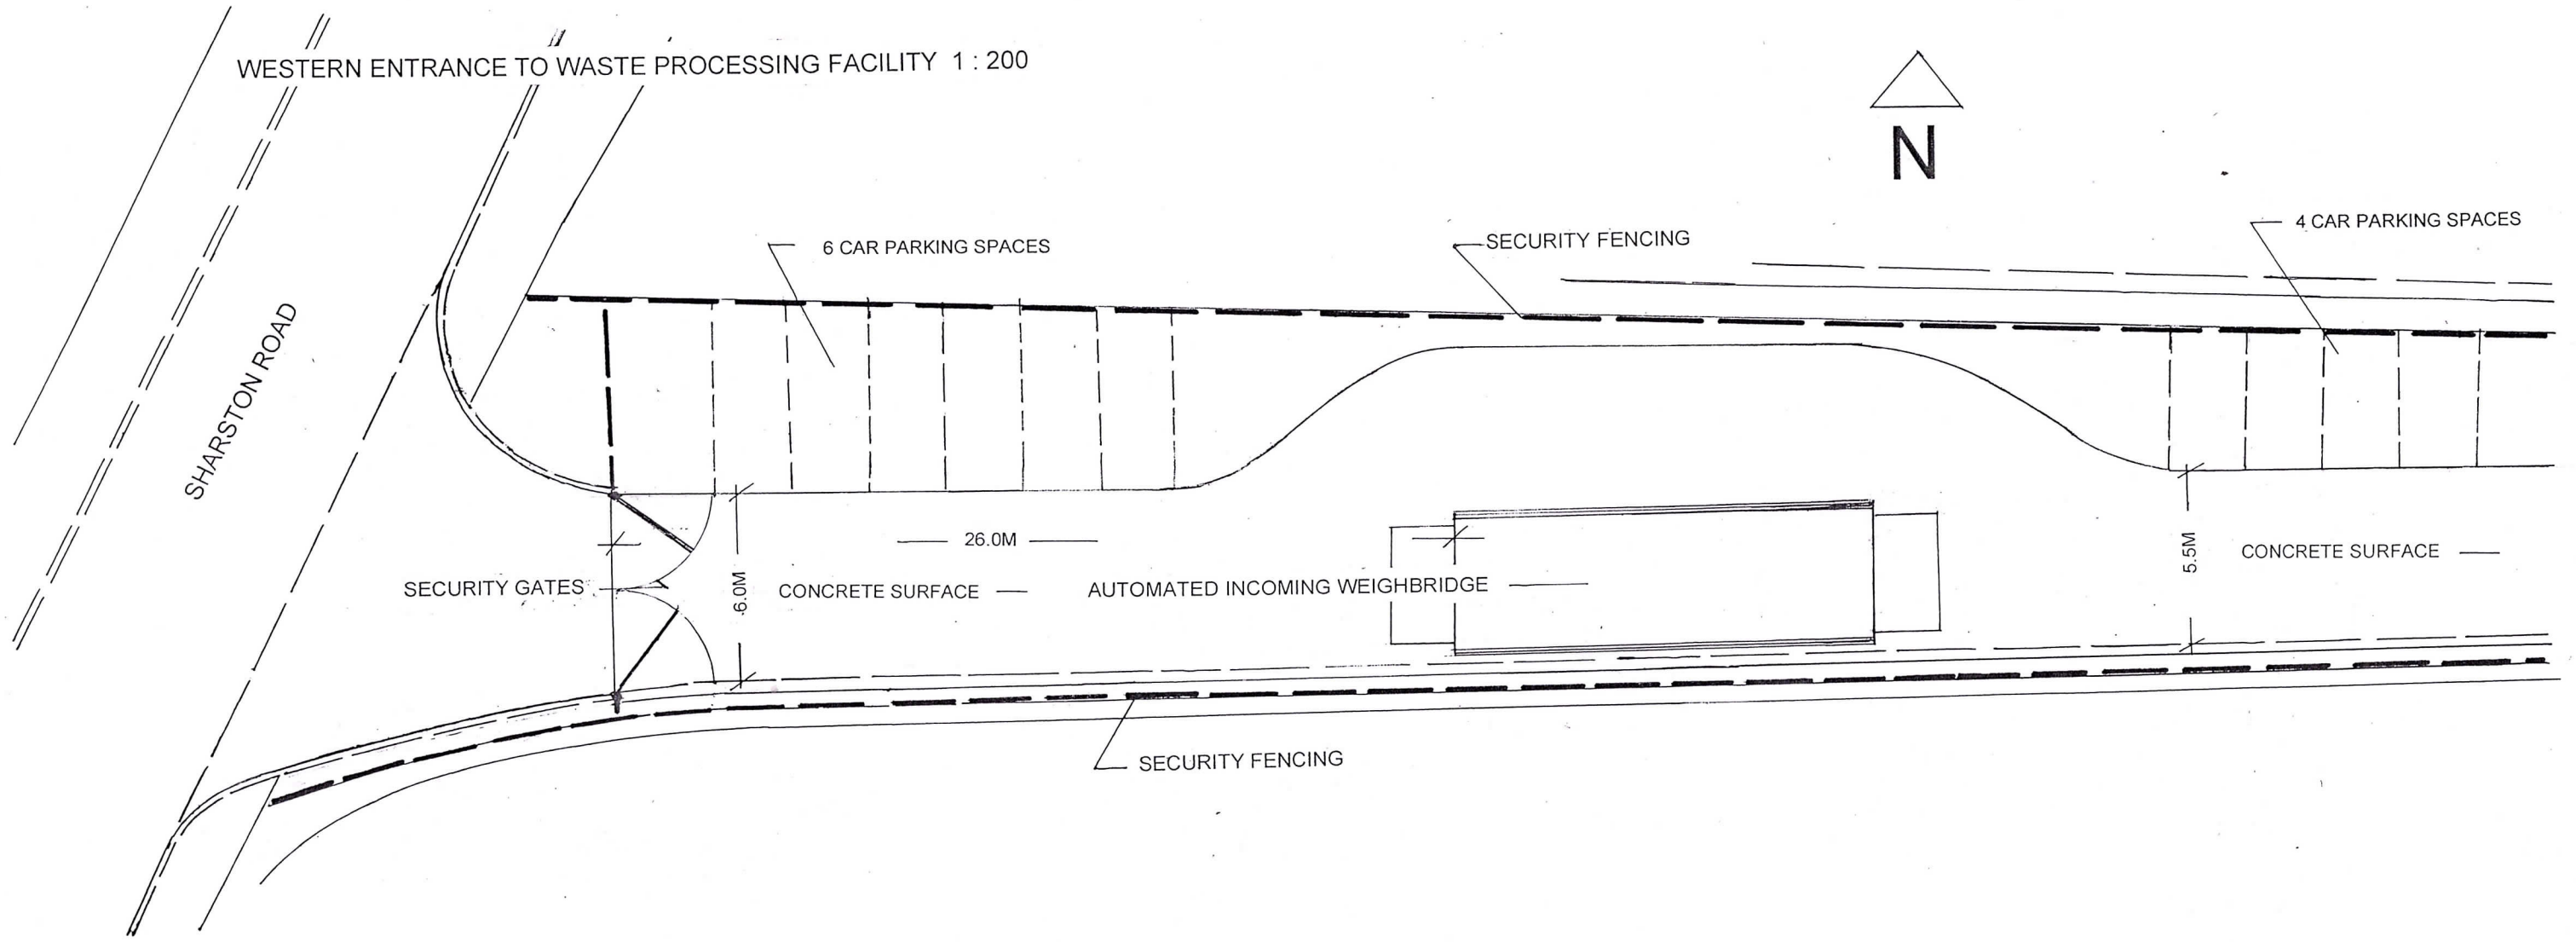

SCALE BAR 1 : 200

0 2 5 10 20

Job Title
SHARSTON INDUSTRIAL ESTATE

All dimensions must be checked on site and not scaled from this drawing

Drawing Title
WASTE PROCESSING FACILITY
WESTERN ENTRANCE WEIGHBRIDGE AND PARKING

OakbayDesign
29 Bradford Road Eccles Manchester M30 9FF
Tel: +44 (0)7966 470358 info@oakbaydesign.com

Scale	Date
1 : 200 @ A3	FEBRUARY 2024

Drawing No.	Rev.
Z310.103	