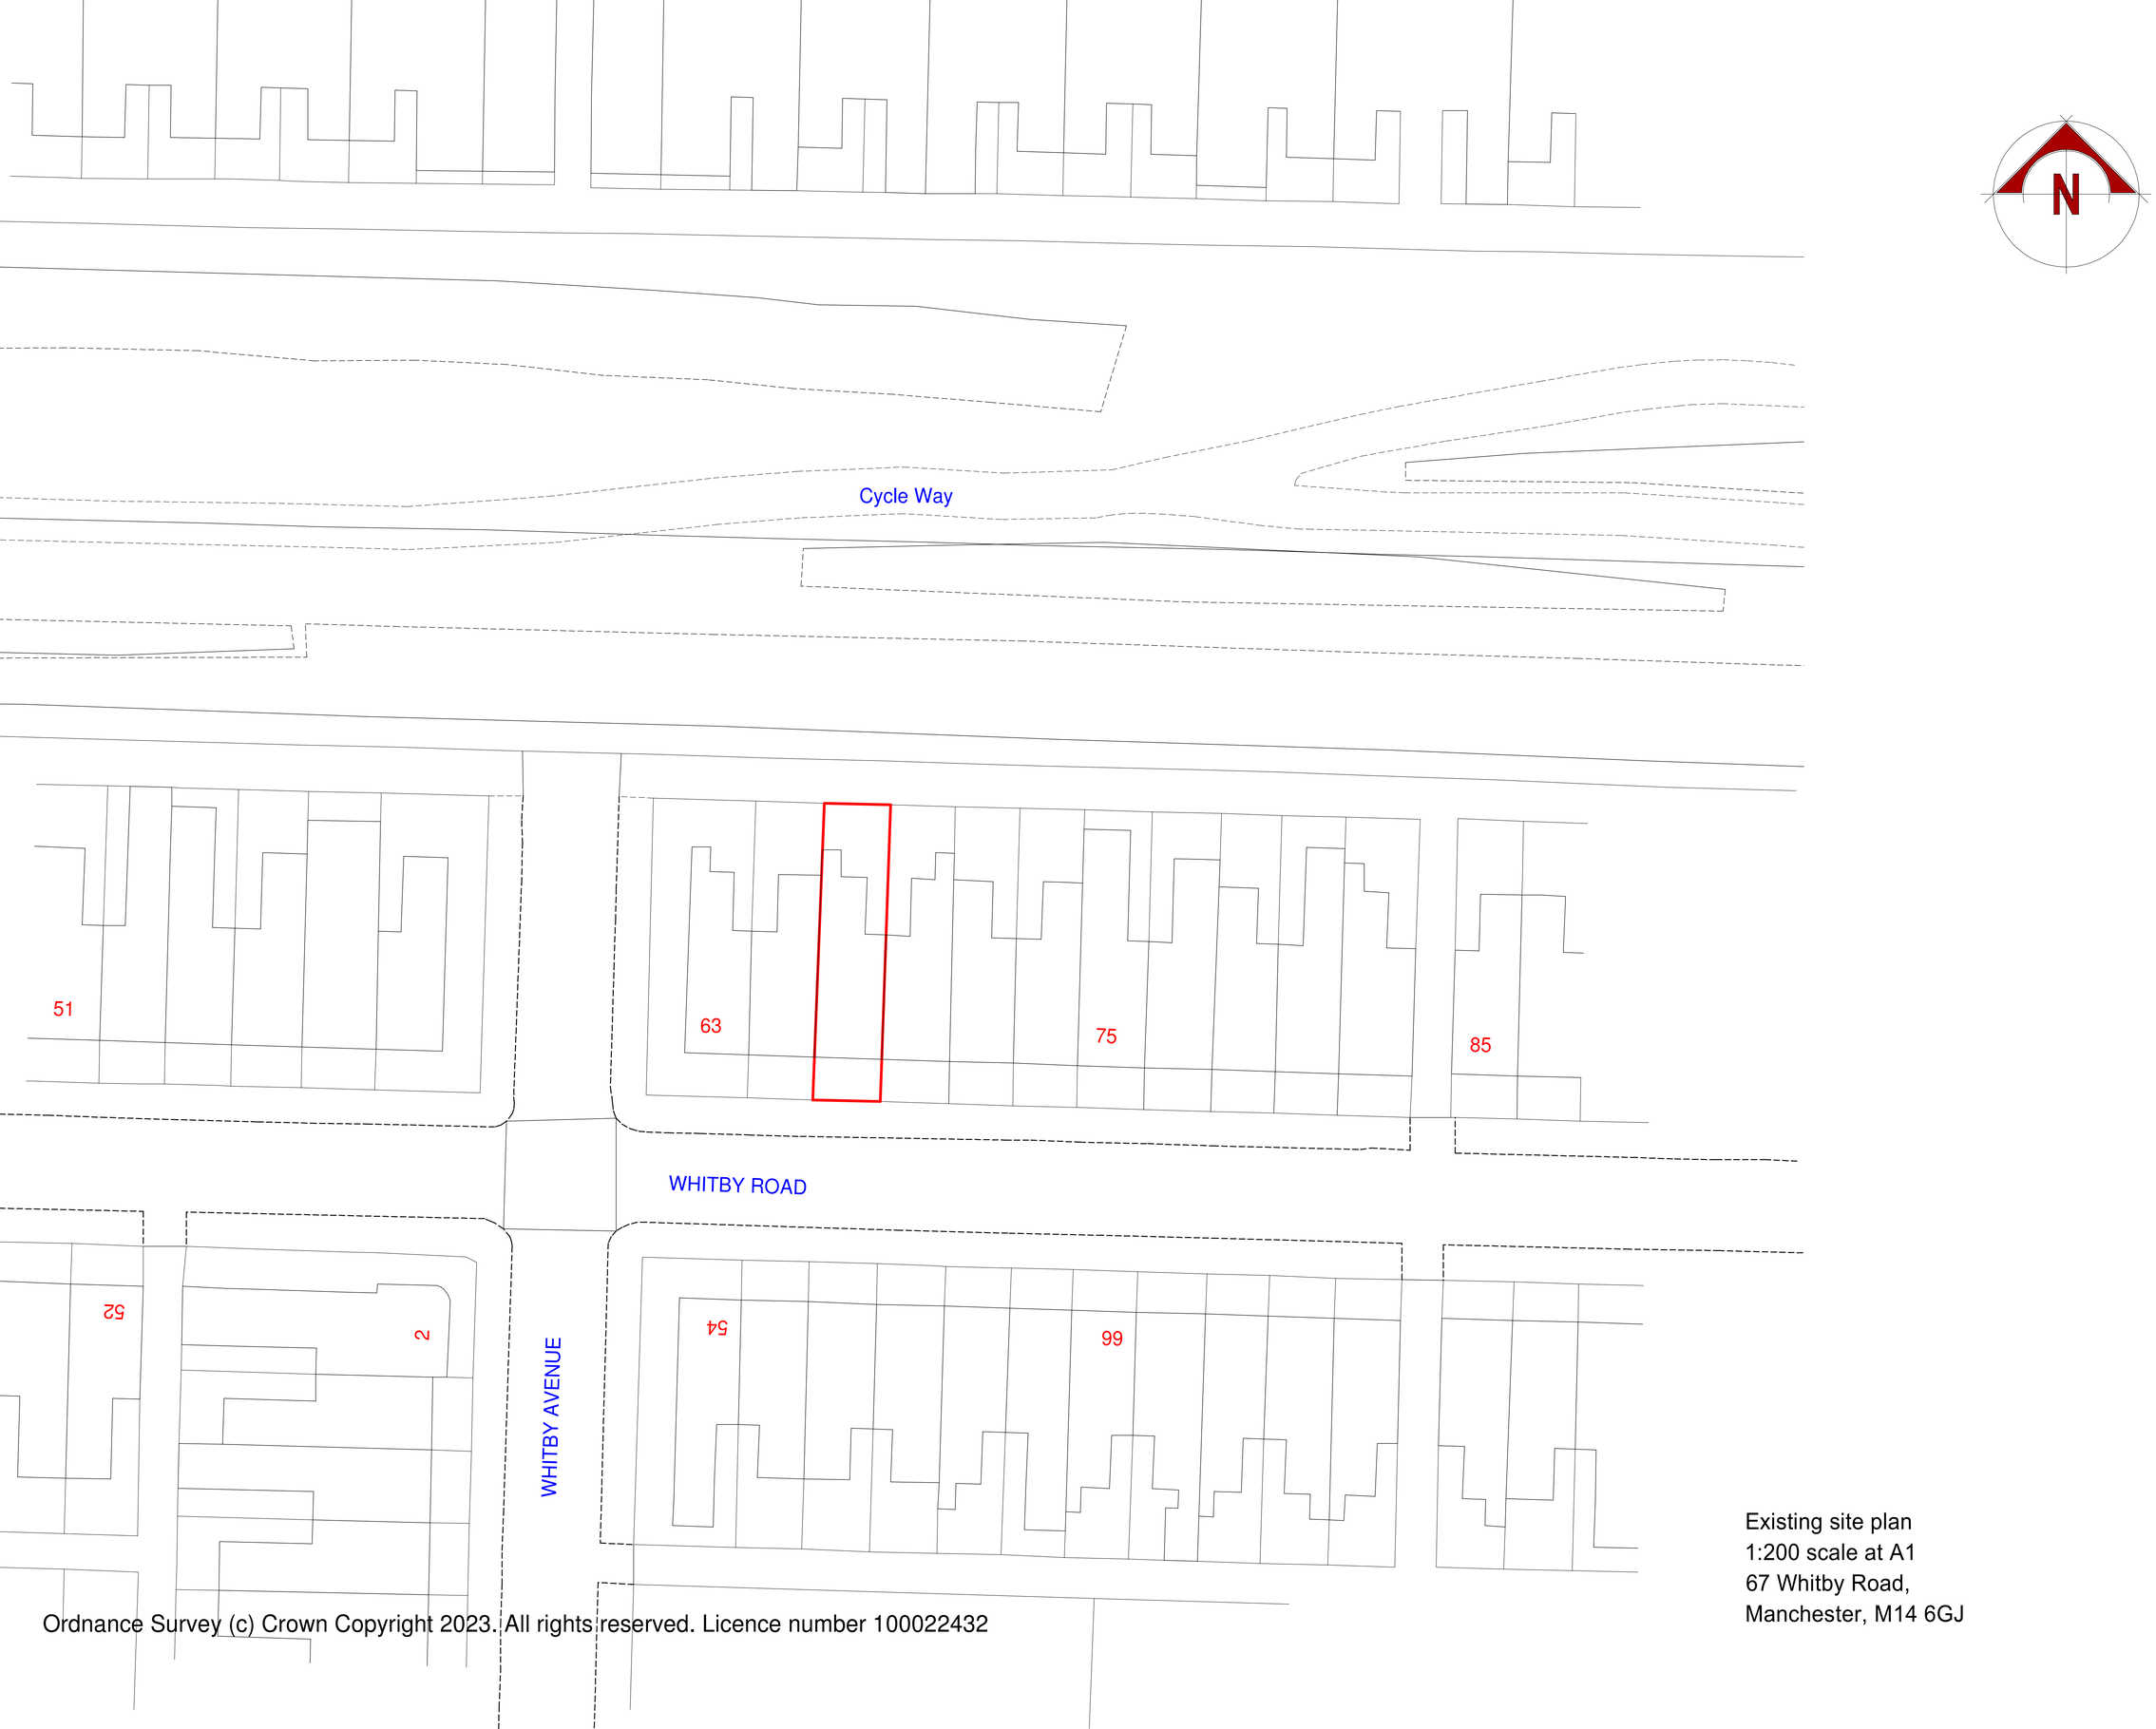


Ordnance Survey (c) Crown Copyright 2023. All rights reserved. Licence number 100022432

Existing site plan
1:200 scale at A1
67 Whitby Road,
Manchester, M14 6GJ