

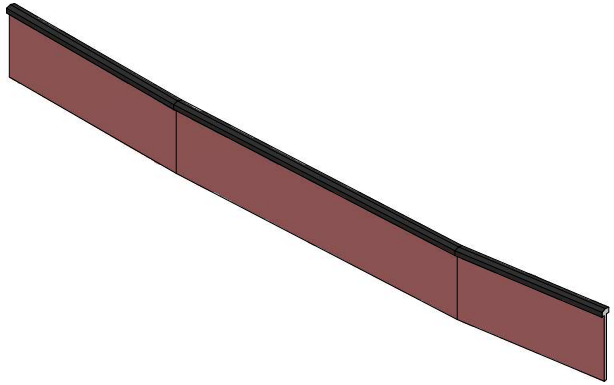


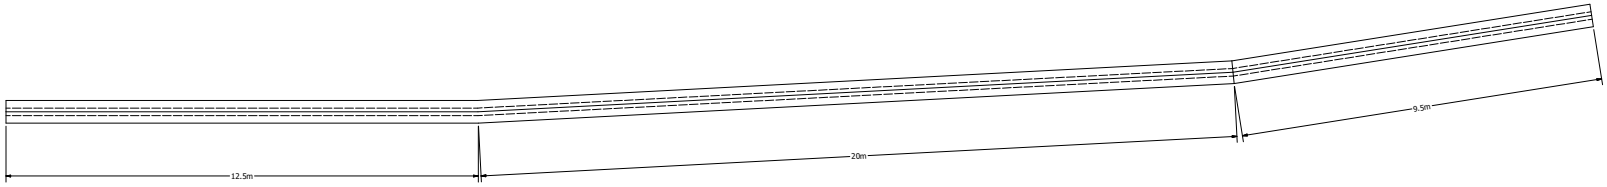

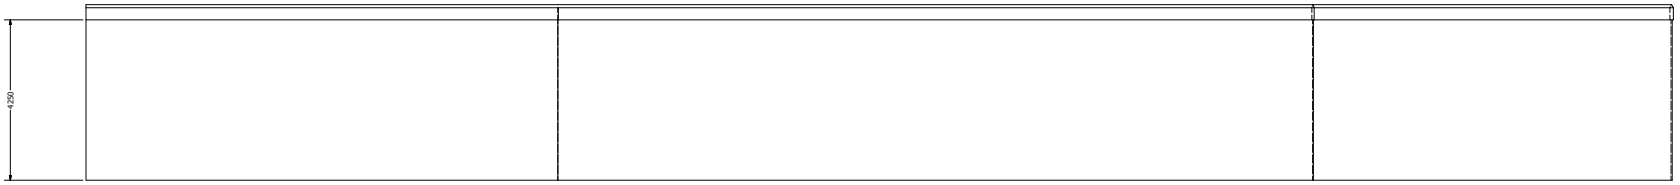

SCALE 1:50

0 1M 2M 3M 4M 5M

0 5' 10' 15'

DO NOT SCALE FROM THIS DRAWING.

All dimensions must be checked on site prior to the commencement of installation. Any errors or omissions must be brought to the attention of the designer.

IF IN DOUBT ASK.

PROJECT:	CO-OP WALKING TRAIL			
CLIENT:	NEWSUBSTANCE			
VENUE:	TBC			
TITLE:	Pre_Lighting_The_Way_Wall_Section			
SCALE:	1:50	ORIGINAL SIZE: A3	DRAWN: JAMES LUCK	REV: 01
DRG DATE:	04/01/2024	DWG No:		

NEWSUBSTANCE LTD, GREENSAND FOUNDRY, 99 WATER LANE, LEEDS LS11 5QN
WWW.NEWSUBSTANCE.CO.UK