
This drawing is copyright. Do not scale dimensions from this drawing "if in doubt ask". This drawing is to be read in conjunction with all other relevant drawings and specifications. All discrepancies on this drawing are to be reported to the architect. Do not modify any element of this drawing. Use drawing only for purpose(s) issued.

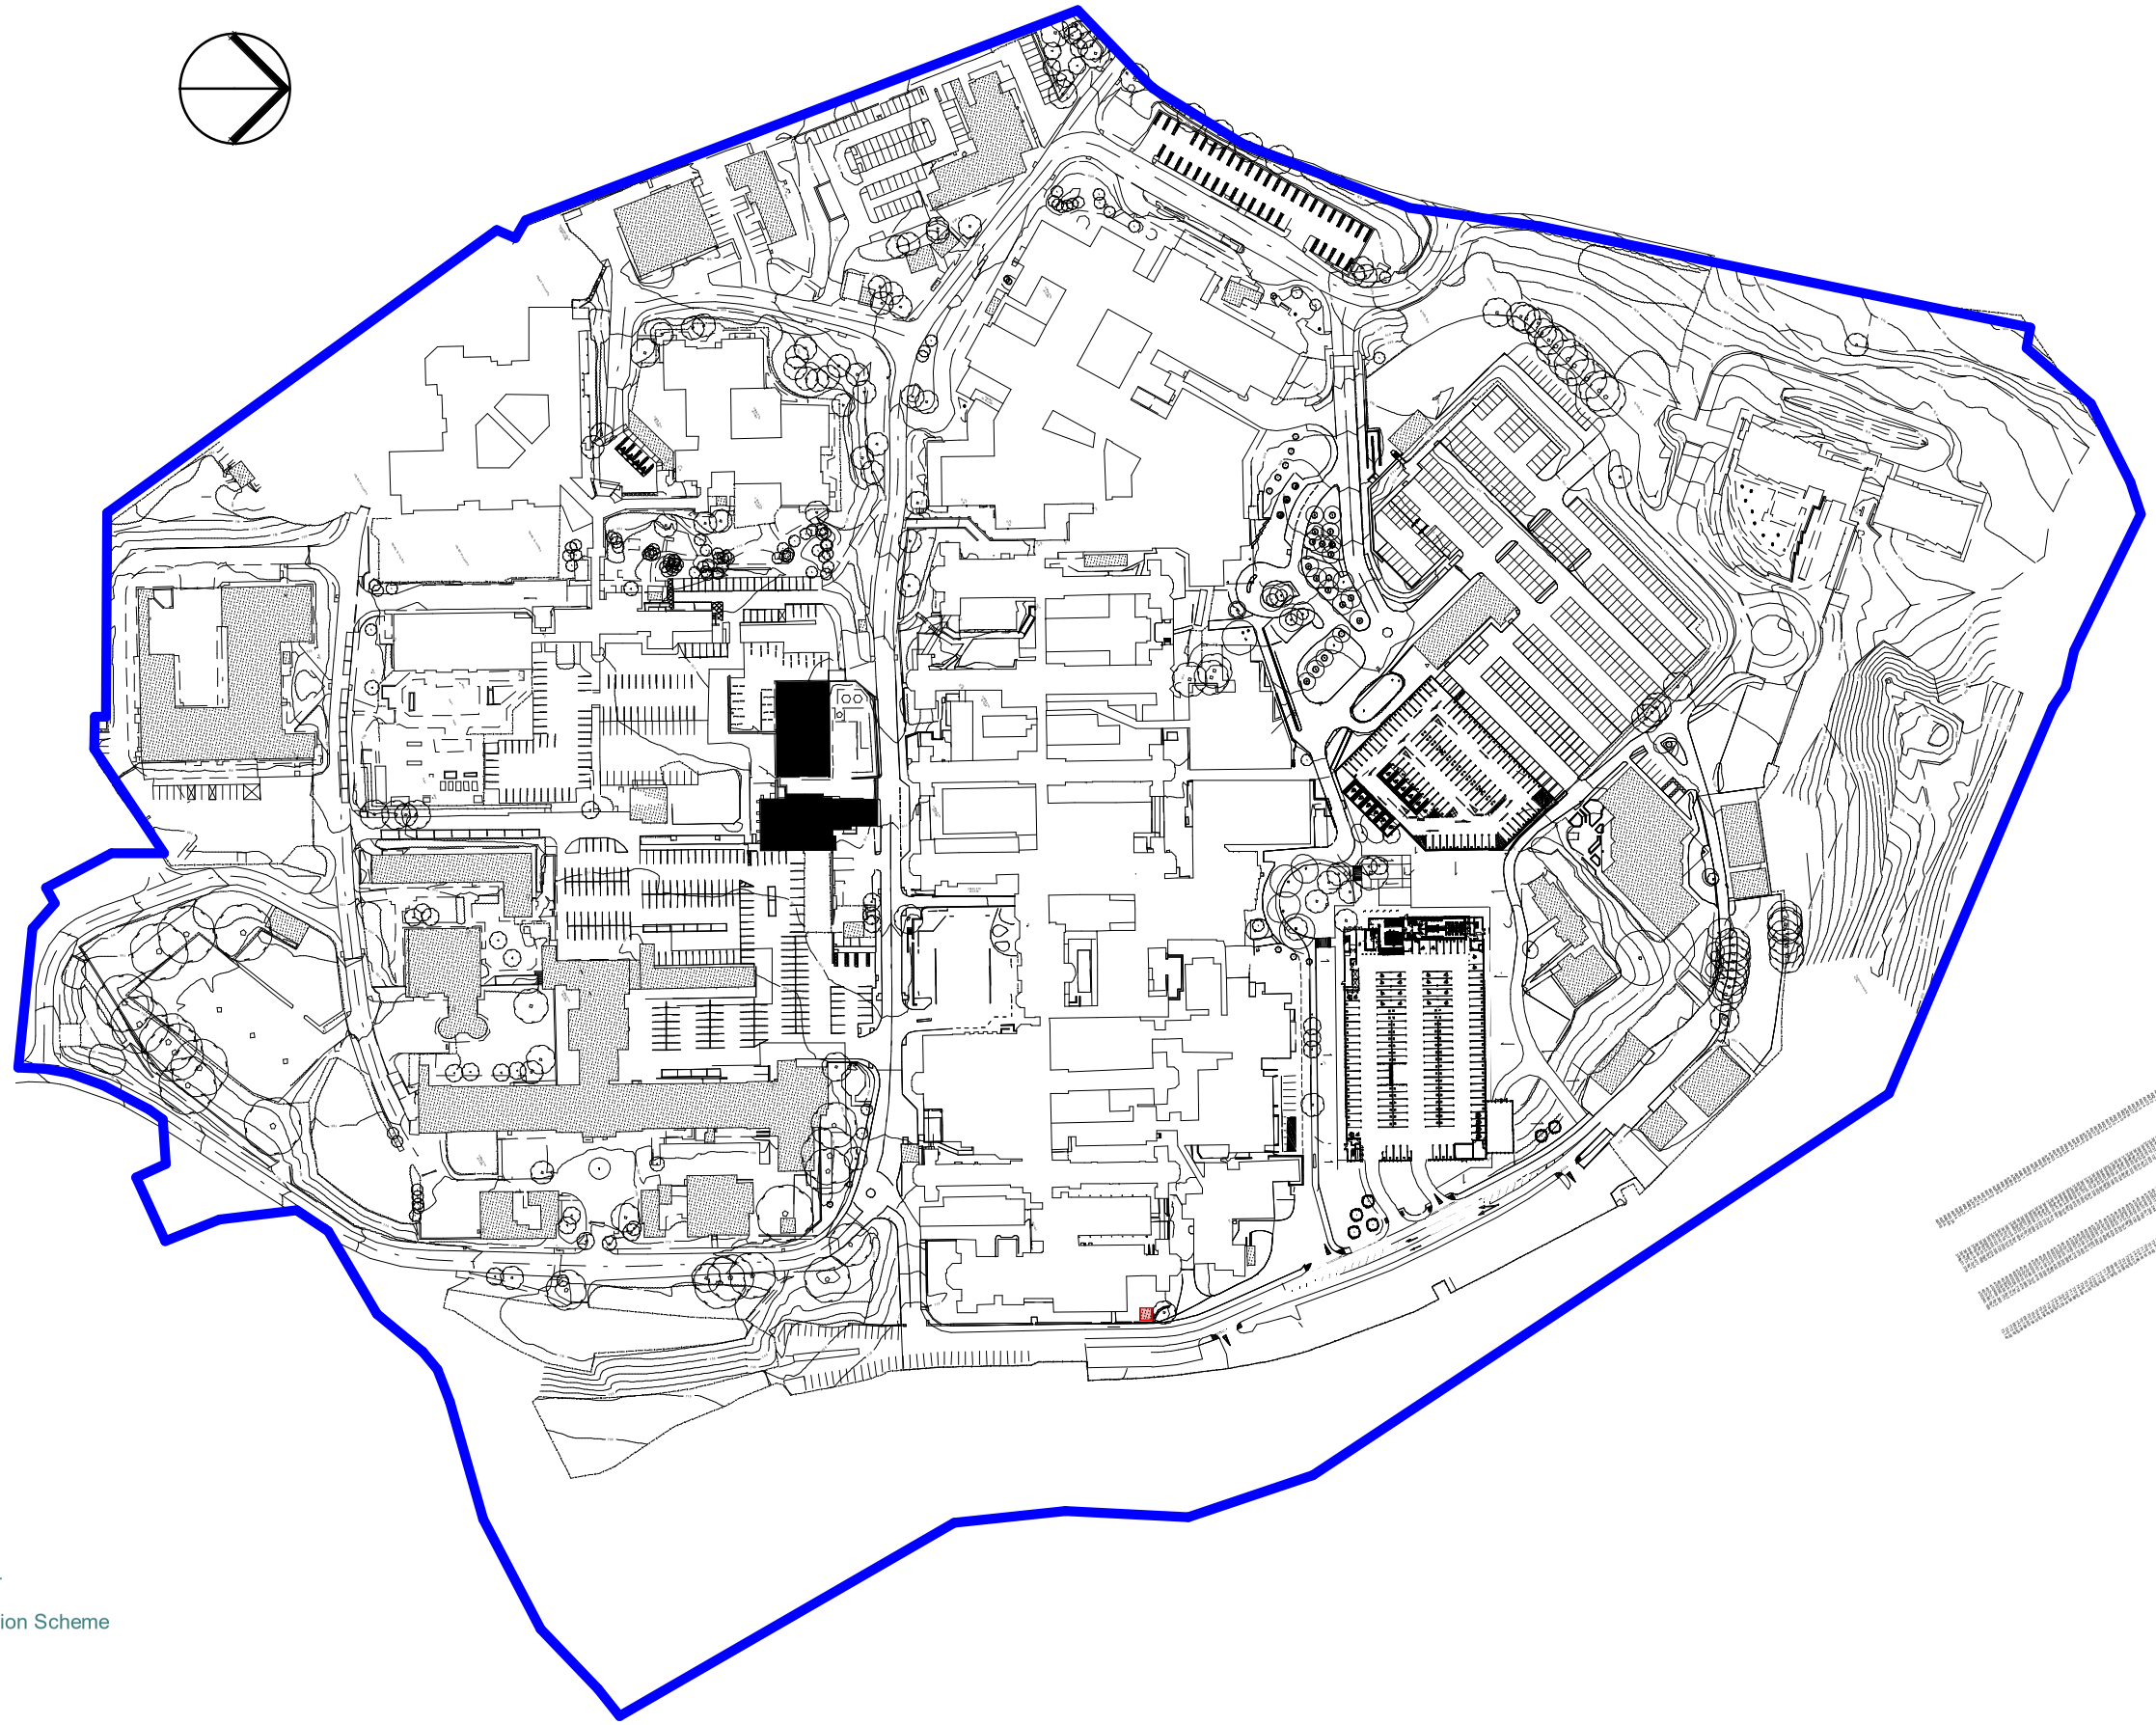

10architect
10architect, unit 16, 12 hilton street, manchester, m1 1jf

NMFS-10A- V1- 00- DR- A- **0001**-P1

Client:	Manchester University FT
Project:	Flammable Store Demolition Scheme
Job No.:	1334
Date :	14/11/23
BIM Model :	NMFS-10A-M3
QA:	MQ SW
Scale :	1 : 2500@A3
Drawing:	**Site Location Plan**
Rev notes:	Preliminary Issue

Rev	Revision Notes
P1	Preliminary Issue

NMFS- 10A- V1- 00- DR- A- 0001- P1