
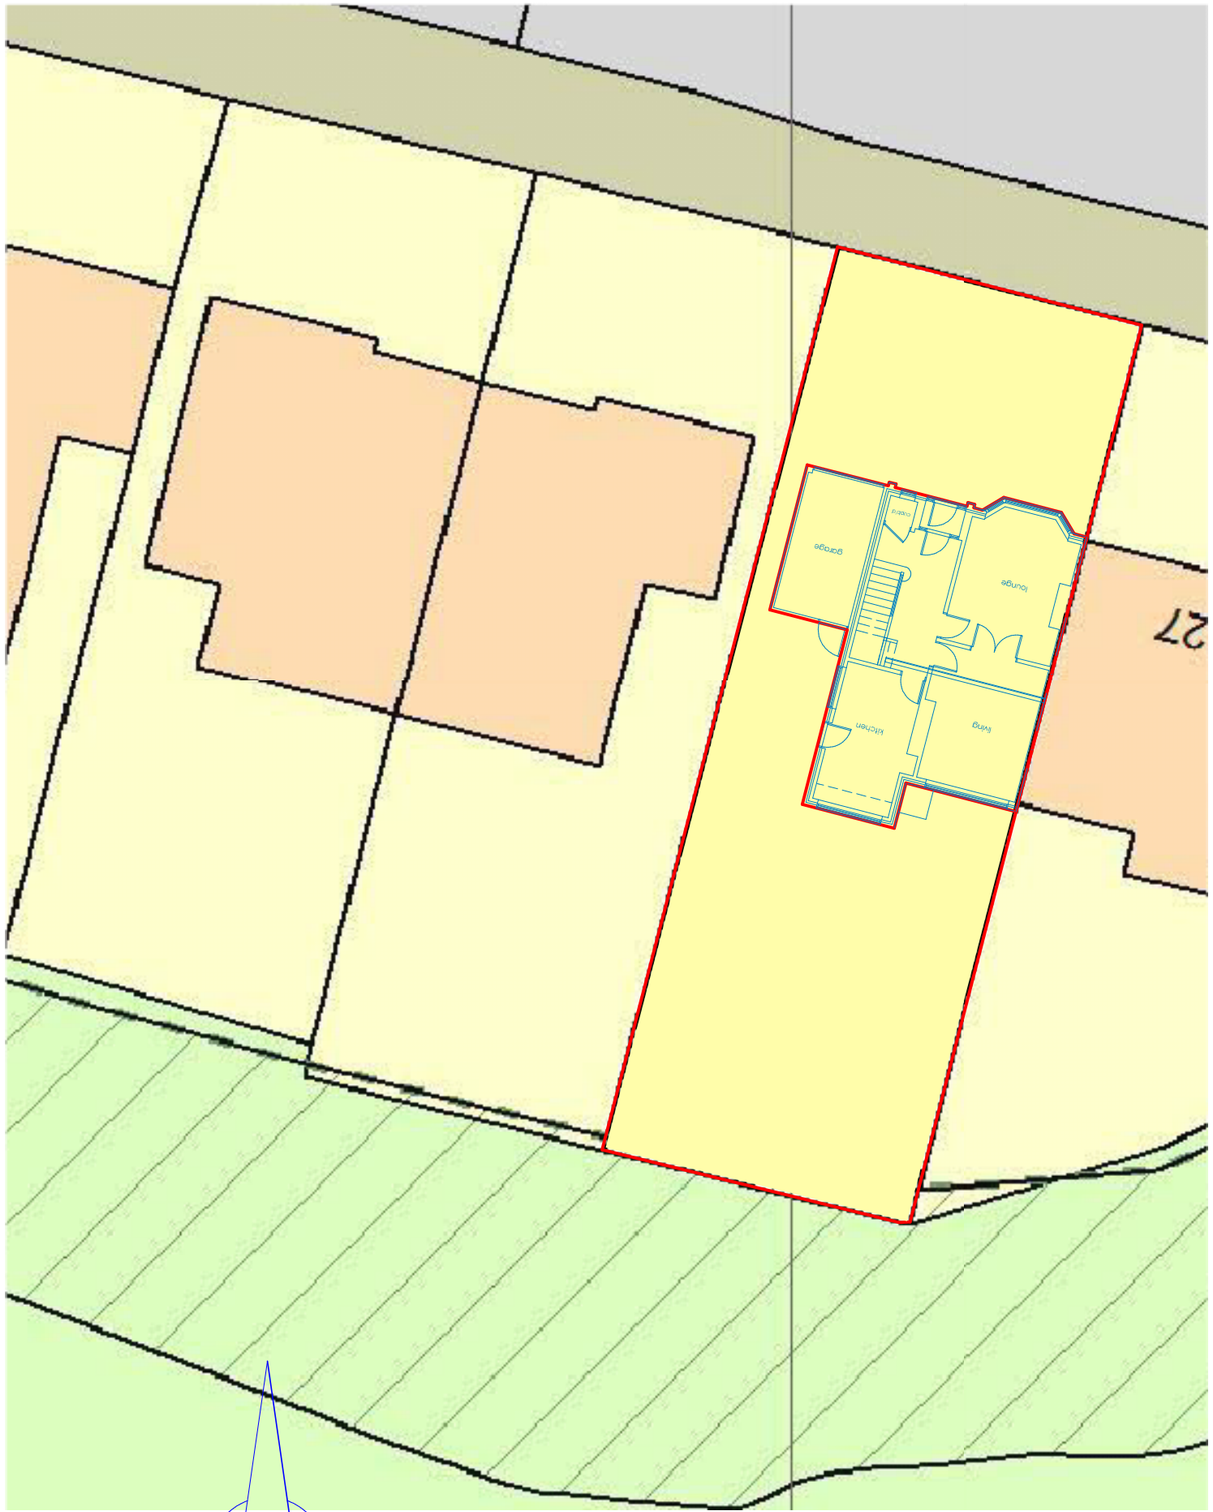


EXISTING

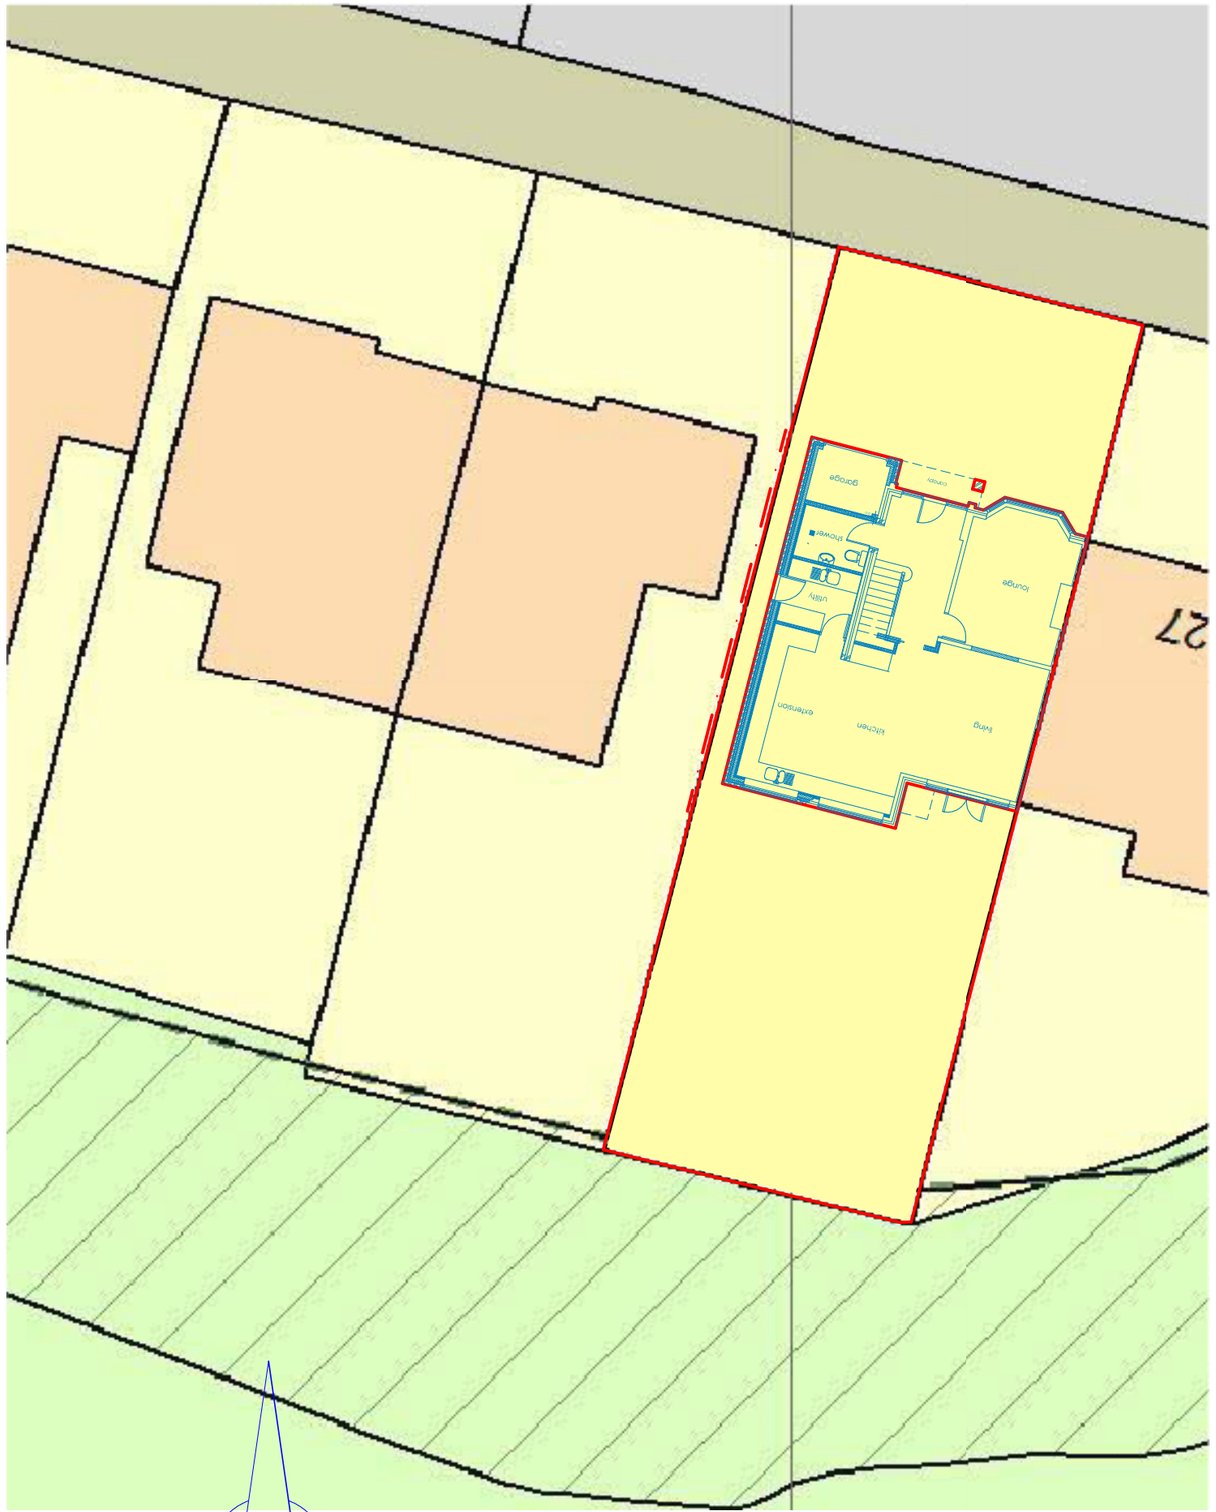


PROPOSED

DAVID YOUNG ARCHITECT
37 TEMPLE DRIVE : SWINTON : MANCHESTER : M27 4EA
davidyoung.architect@gmail.com MOBILE 07774 181 336

0 2000 4000 6000
1 : 200 SCALE @ A3 size

SITE PLANS DWG : 00
229 BLACKLEY NEW ROAD MANCHESTER M9 8FS APRIL 2024
REV:

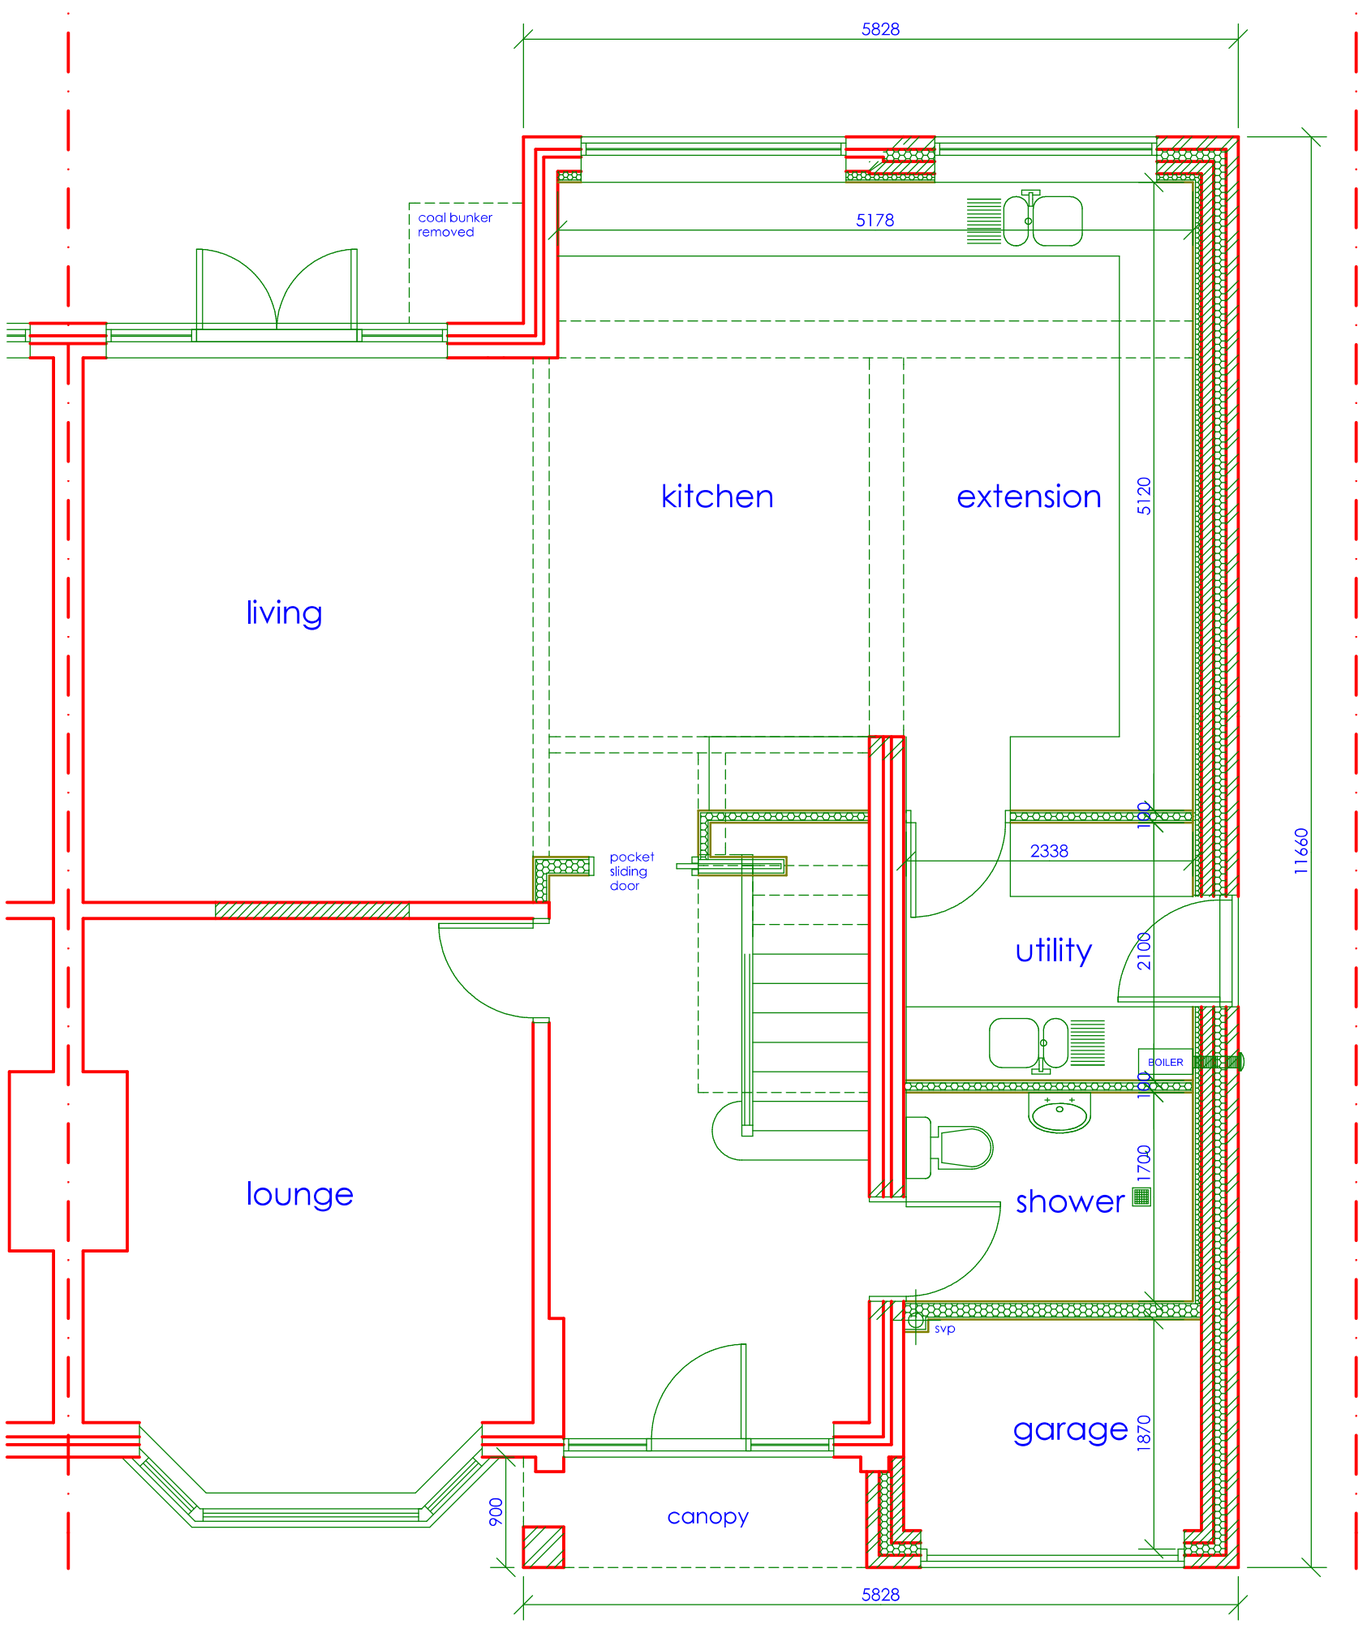

The contractor(s) are responsible for checking all dimensions and existing features on site prior to fabrication, manufacture or construction of the works

1:50 when printed @ A3 size

0 1000 2000 3000


Scale: all dimension in mm unless otherwise stated

D A V I D Y O U N G A R C H I T E C T
37 TEMPLE DRIVE : SWINTON : MANCHESTER : M27 4EA
davidyoung.architect@gmail.com MOBILE 07774 181 336

PROPOSED GROUND FLOOR PLAN DWG : 01

229 BLACKLEY NEW ROAD MANCHESTER M9 8FS APRIL 2024

REV

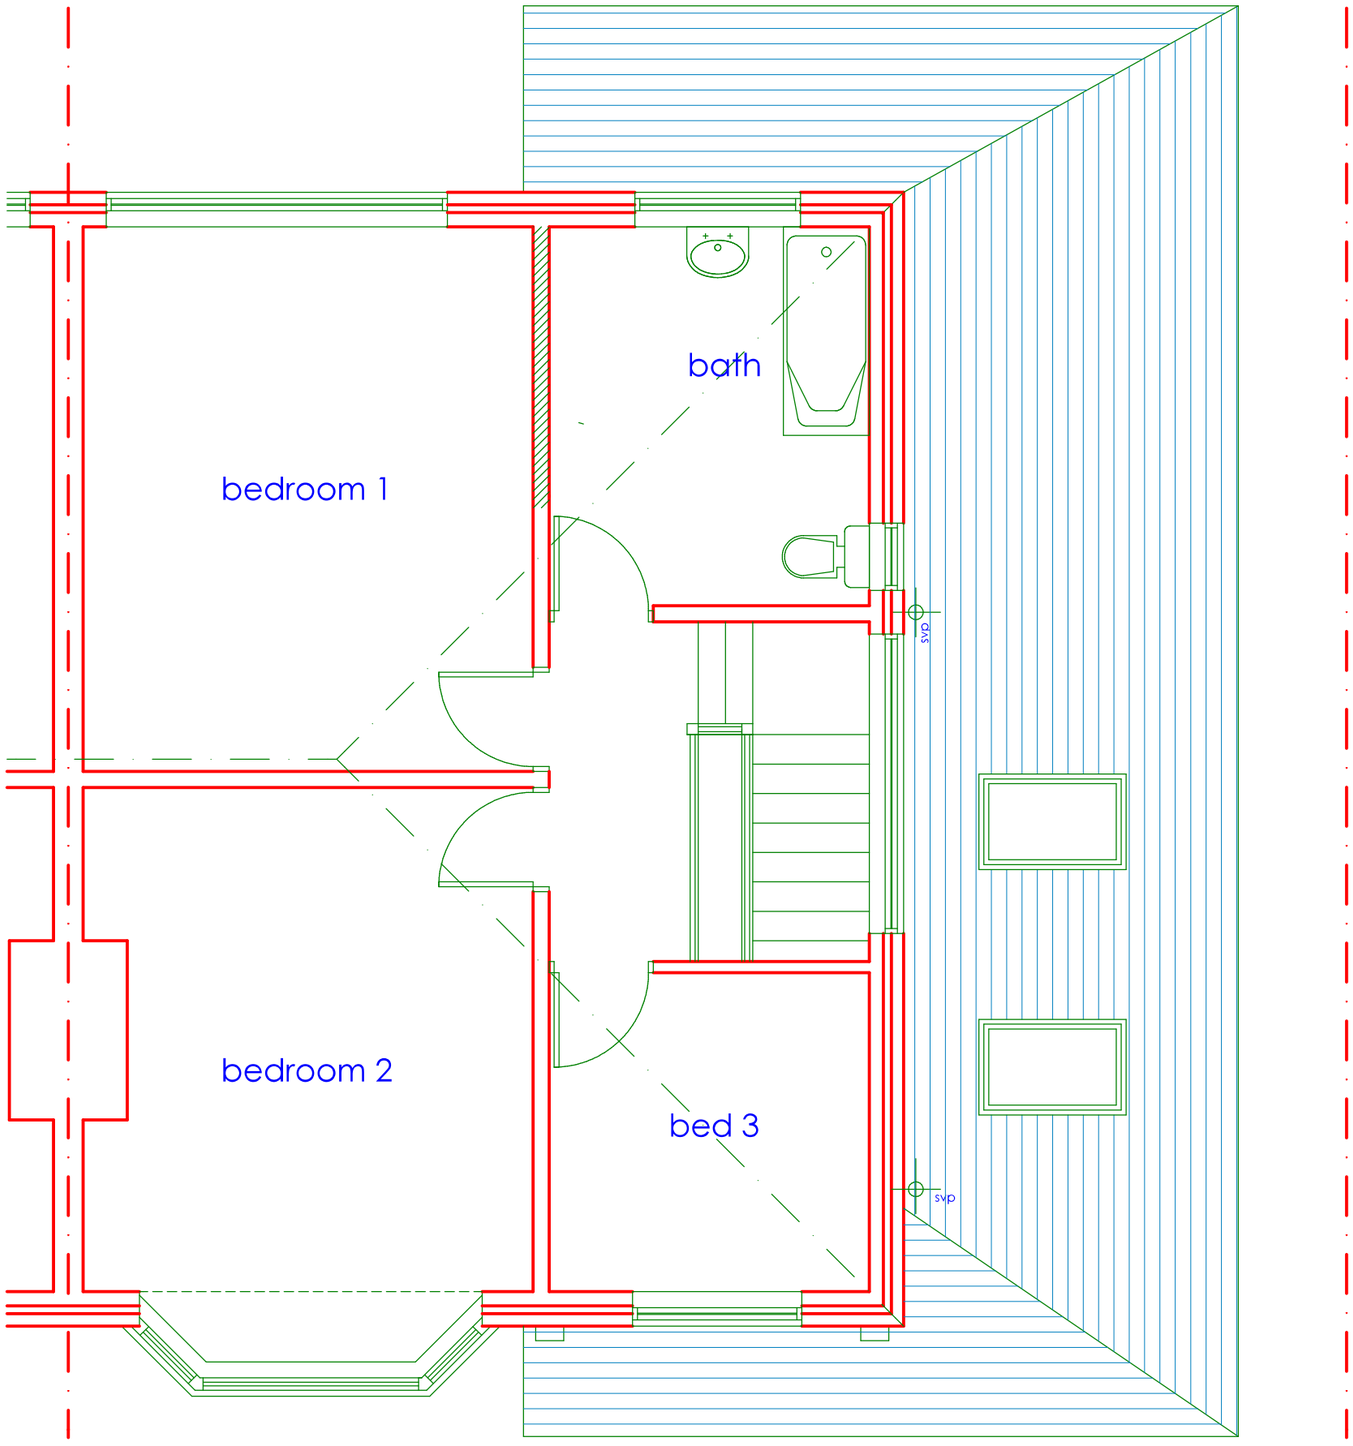

D A V I D Y O U N G A R C H I T E C T
37 TEMPLE DRIVE : SWINTON : MANCHESTER : M27 4EA
davidyoung.architect@gmail.com MOBILE 07774 181 336


The contractor(s) are responsible for checking all dimensions and existing features on site prior to fabrication, manufacture or construction of the works

1:50 when printed @ A3 size


0 1000 2000 3000

Scale: all dimension in mm unless otherwise stated

PROPOSED FIRST FLOOR PLAN DWG : 02
229 BLACKLEY NEW ROAD MANCHESTER M9 8FS APRIL 2024
REV

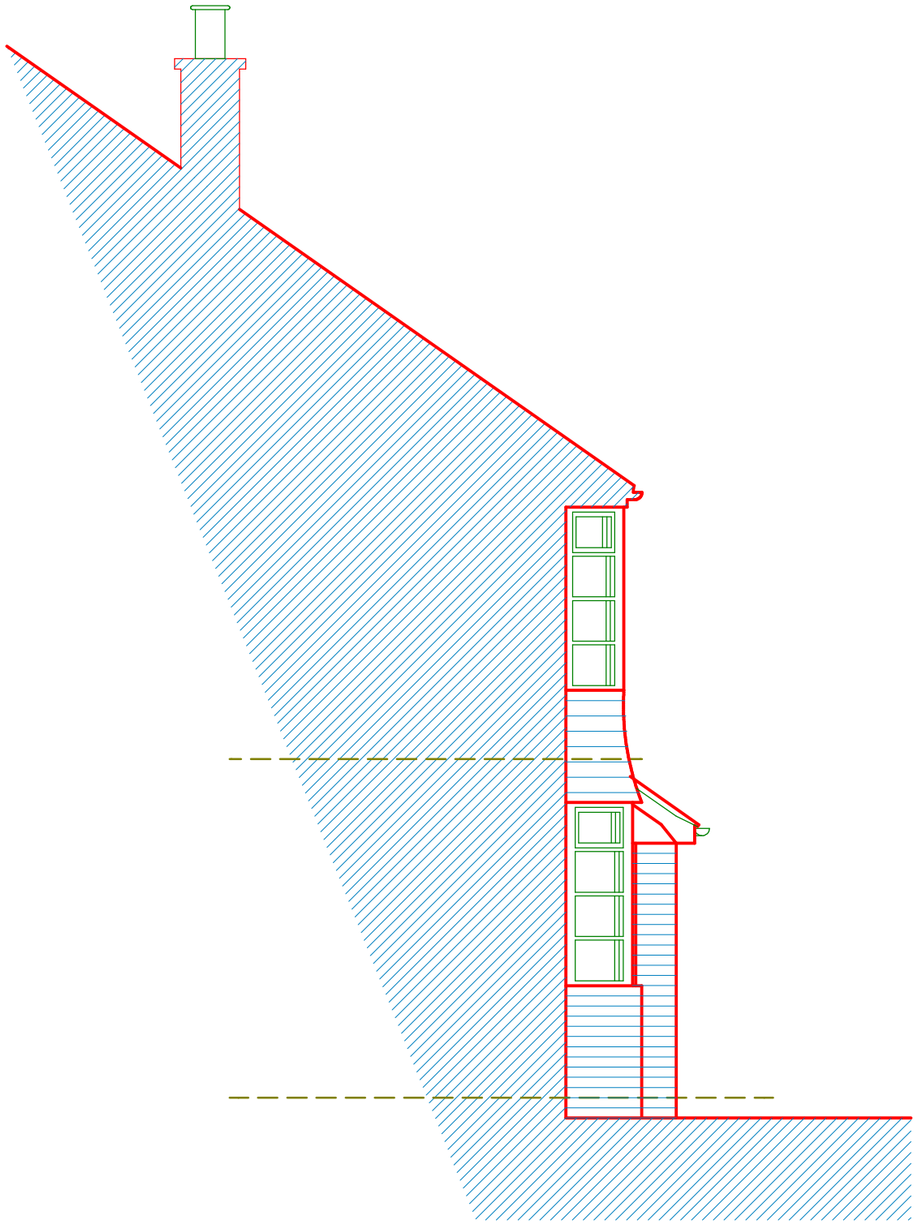

SIDE

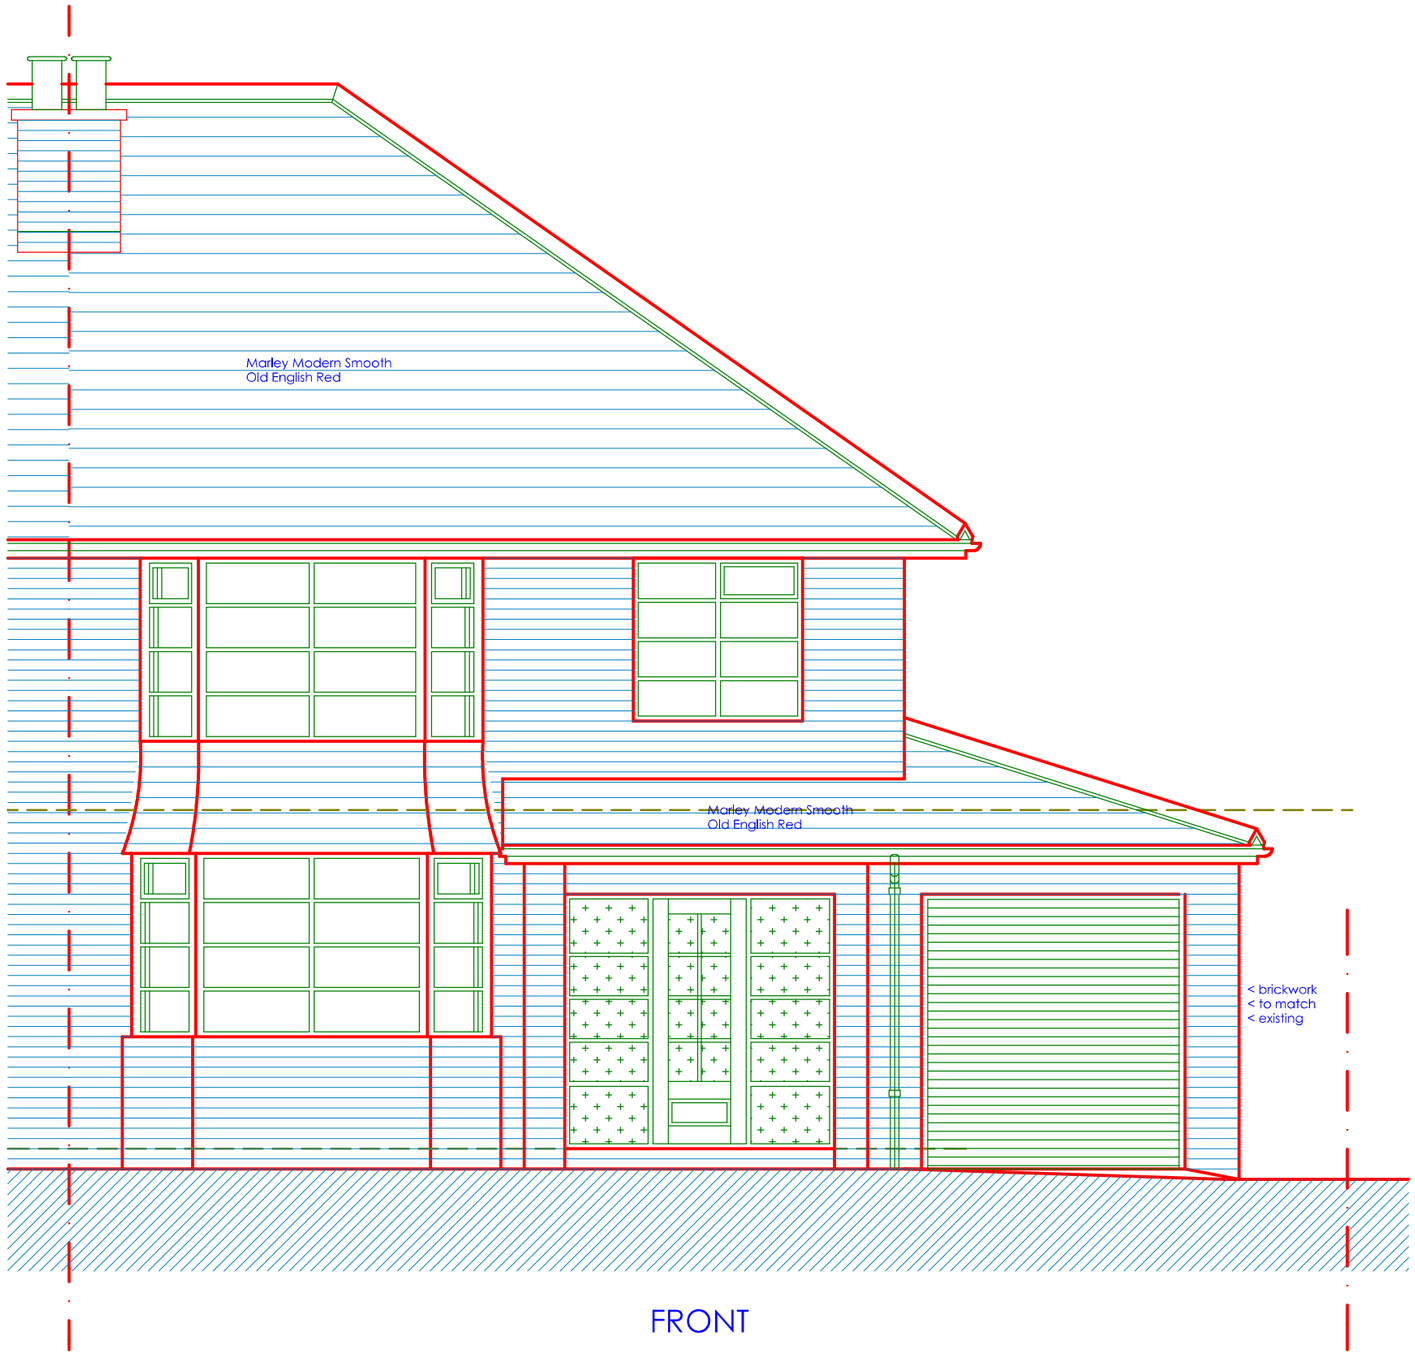

FRONT

D A V I D Y O U N G A R C H I T E C T
37 TEMPLE DRIVE : SWINTON : MANCHESTER : M27 4EA
davidyoung.architect@gmail.com MOBILE 07774 181 336


The contractor(s) are responsible for checking all dimensions and existing features on site prior to fabrication, manufacture or construction of the works

1:50 when printed @ A3 size

0 1000 2000 3000

Scale: all dimension in mm unless otherwise stated

PROPOSED ELEVATIONS DWG : 03
229 BLACKLEY NEW ROAD MANCHESTER M9 8FS APRIL 2024
REV

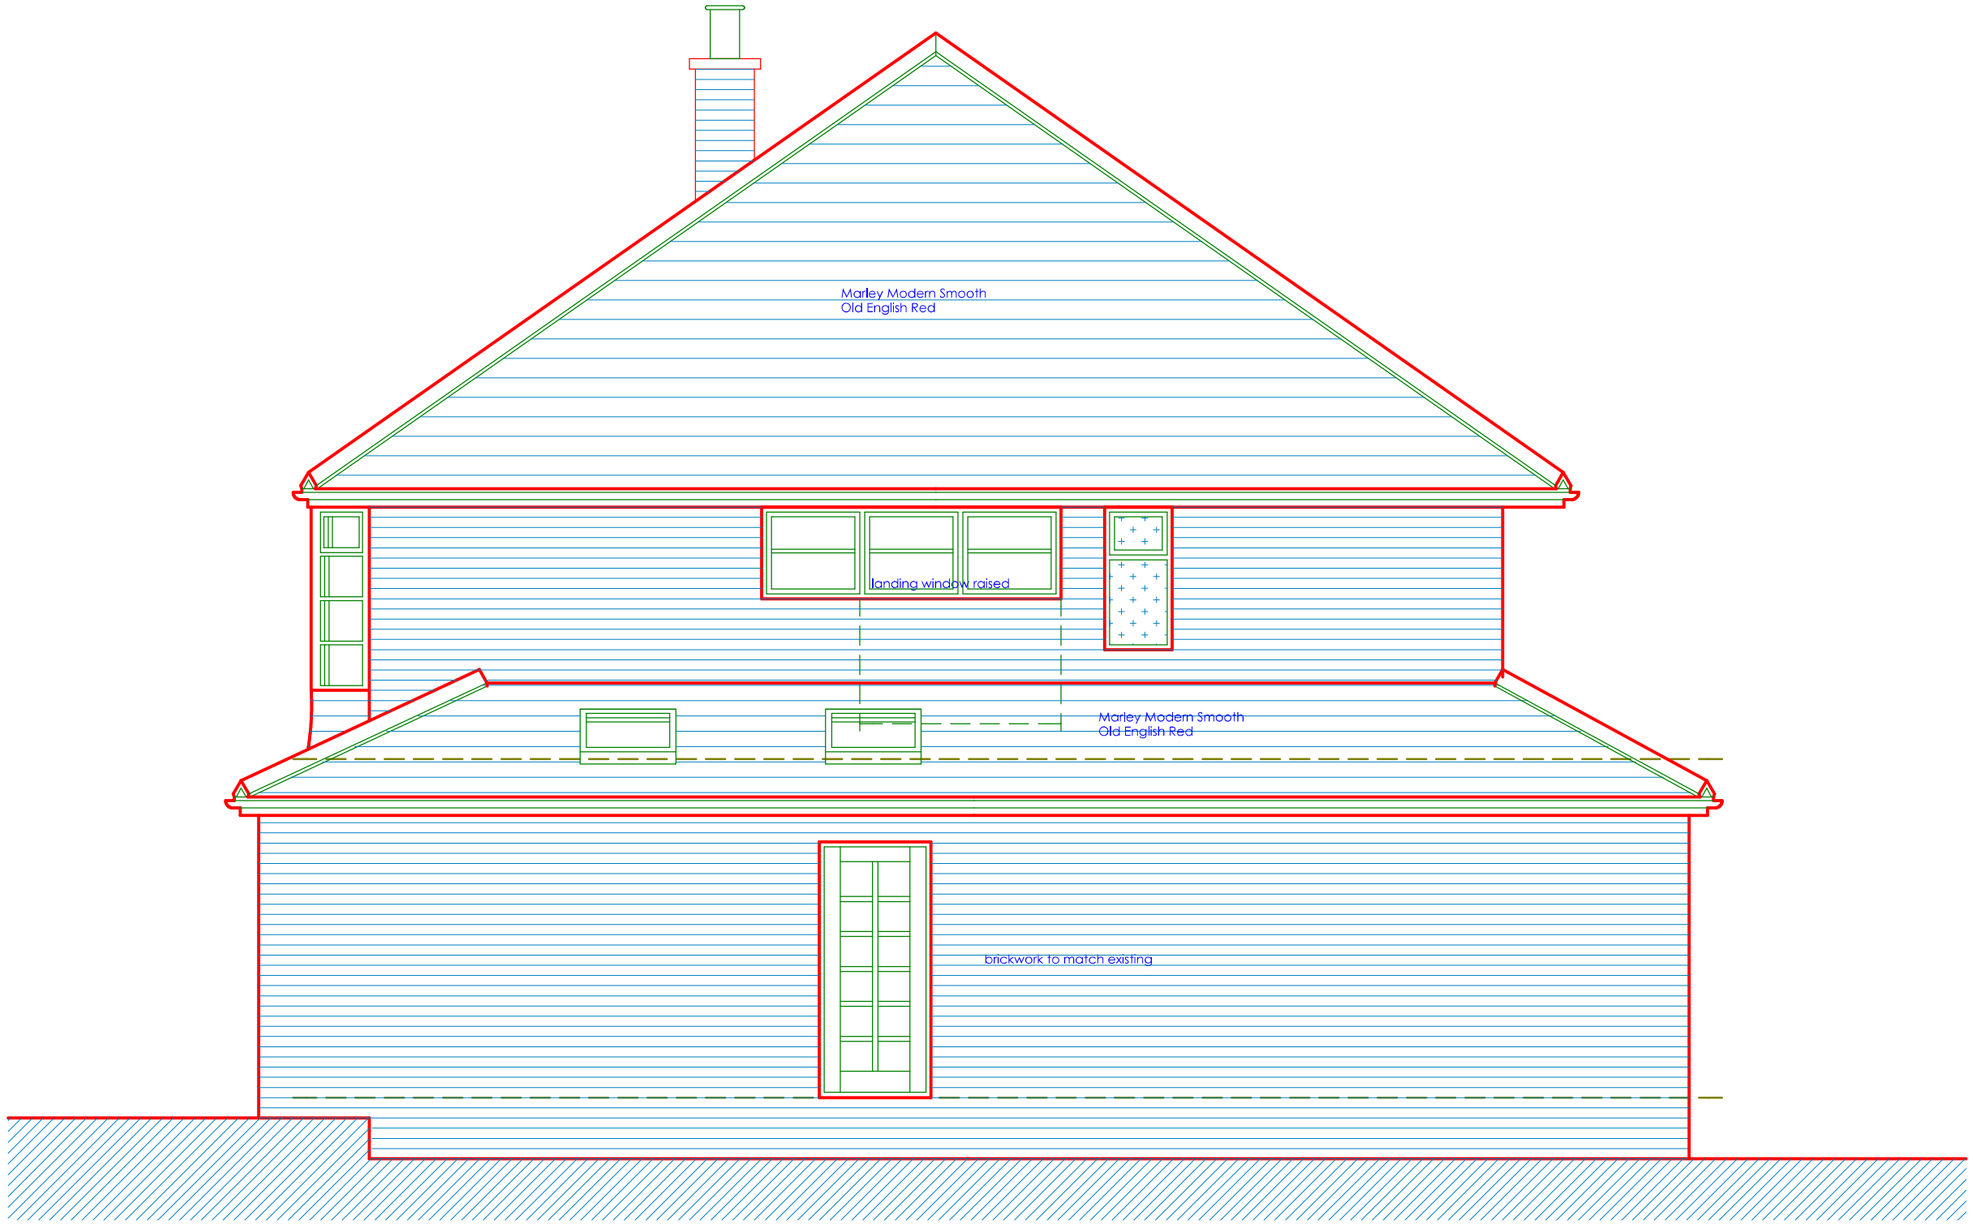

SIDE

D A V I D Y O U N G A R C H I T E C T
37 TEMPLE DRIVE : SWINTON : MANCHESTER : M27 4EA
davidyoung.architect@gmail.com MOBILE 07774 181 336


The contractor(s) are responsible for checking all dimensions and existing features on site prior to fabrication, manufacture or construction of the works

1:50 when printed @ A3 size


0 1000 2000 3000

Scale: all dimension in mm unless otherwise stated

PROPOSED ELEVATIONS DWG : 04
229 BLACKLEY NEW ROAD MANCHESTER M9 8FS APRIL 2024
REV

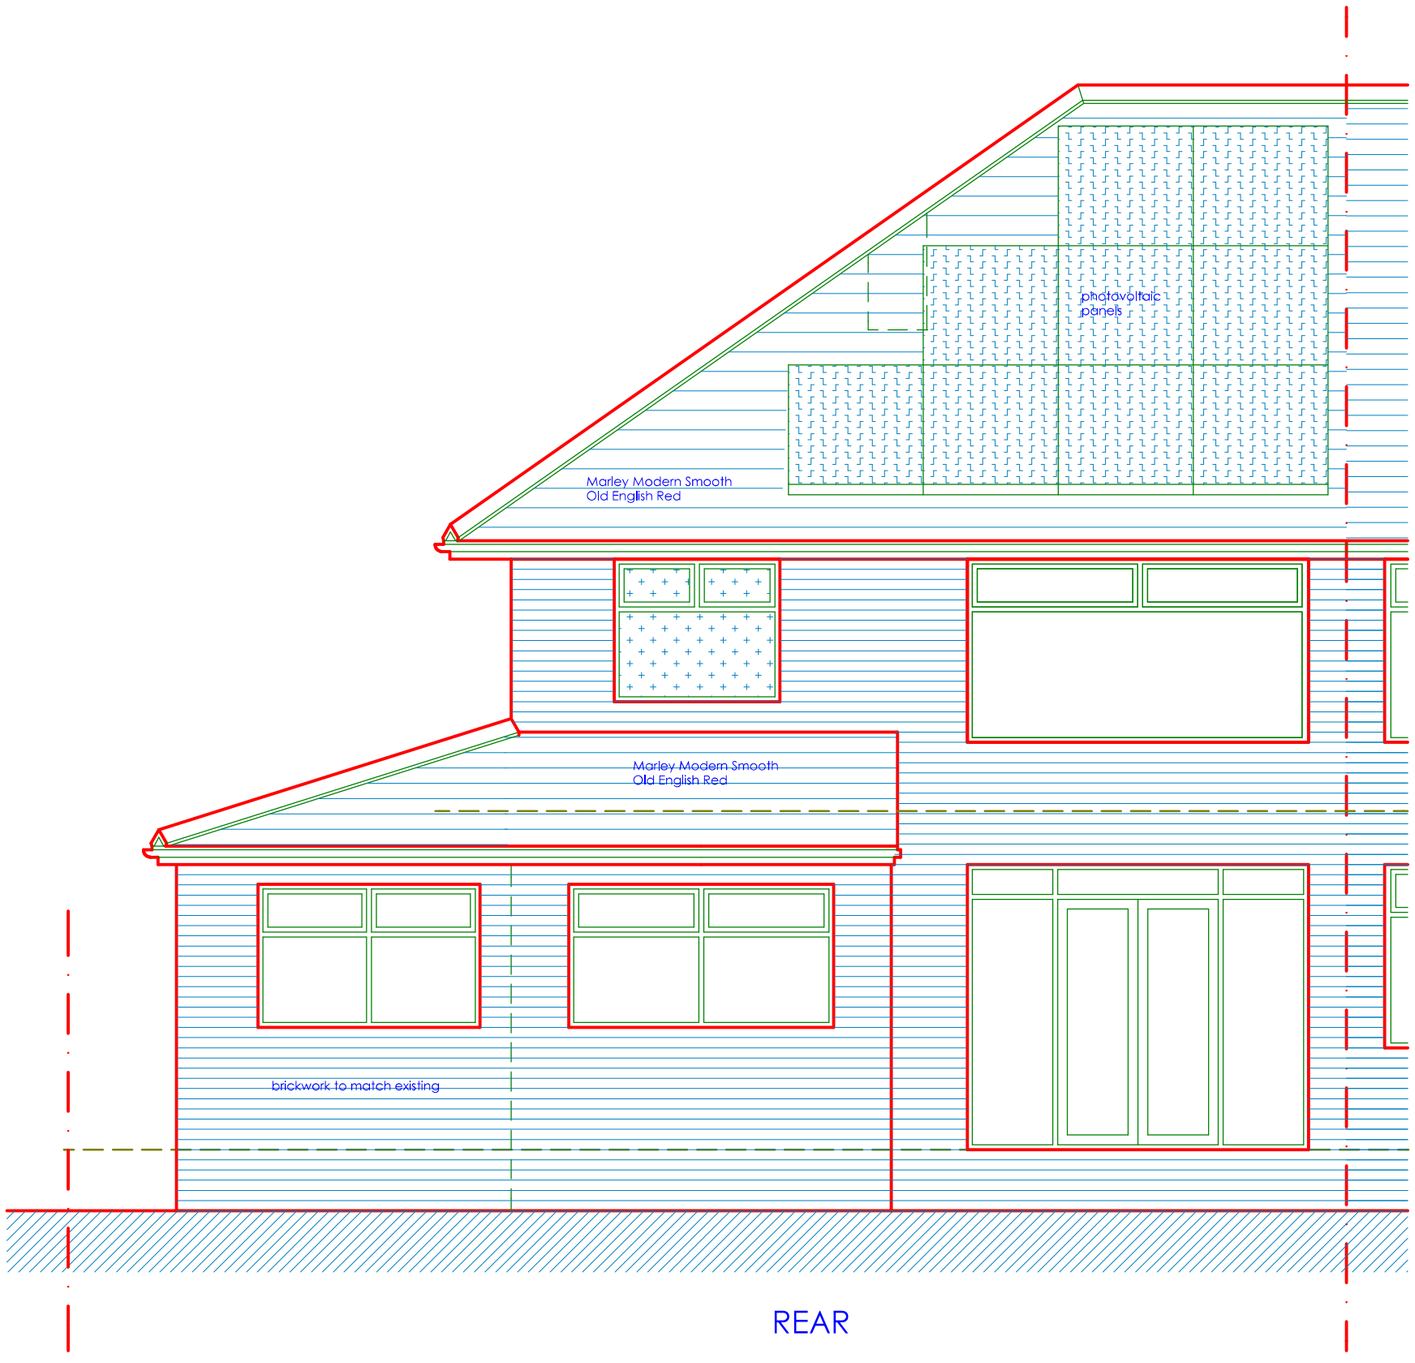

REAR

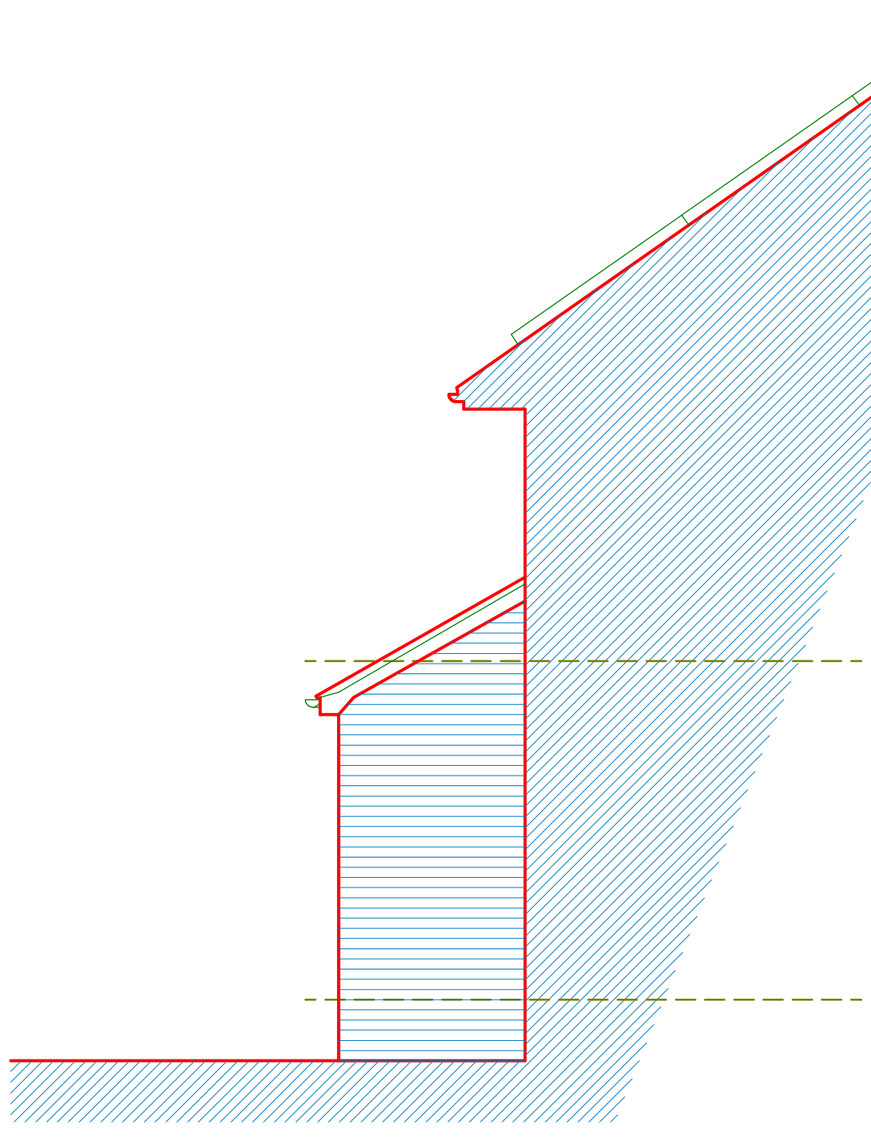

SIDE

D A V I D Y O U N G A R C H I T E C T
37 TEMPLE DRIVE : SWINTON : MANCHESTER : M27 4EA
davidyoung.architect@gmail.com MOBILE 07774 181 336


The contractor(s) are responsible for checking all dimensions and existing features on site prior to fabrication, manufacture or construction of the works

1:50 when printed @ A3 size


0 1000 2000 3000

Scale: all dimension in mm unless otherwise stated


PROPOSED ELEVATIONS DWG : 05
229 BLACKLEY NEW ROAD MANCHESTER M9 8FS APRIL 2024
REV

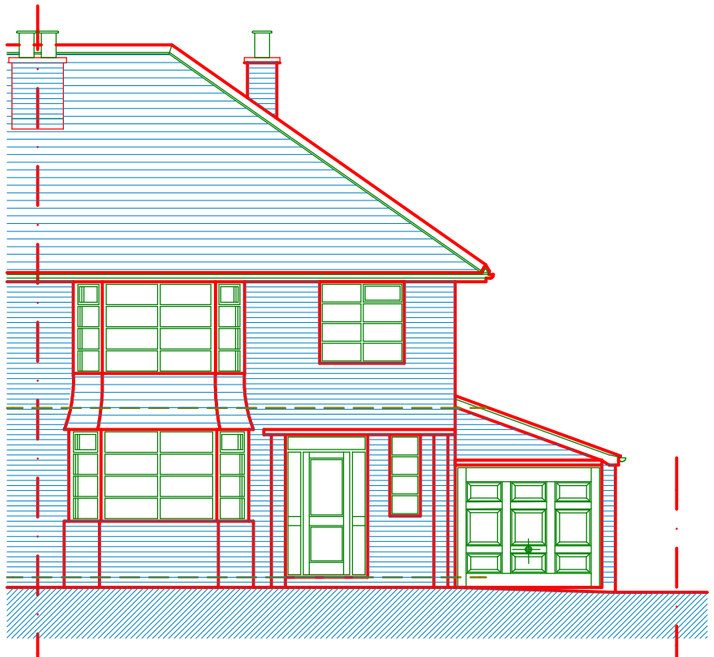


FRONT

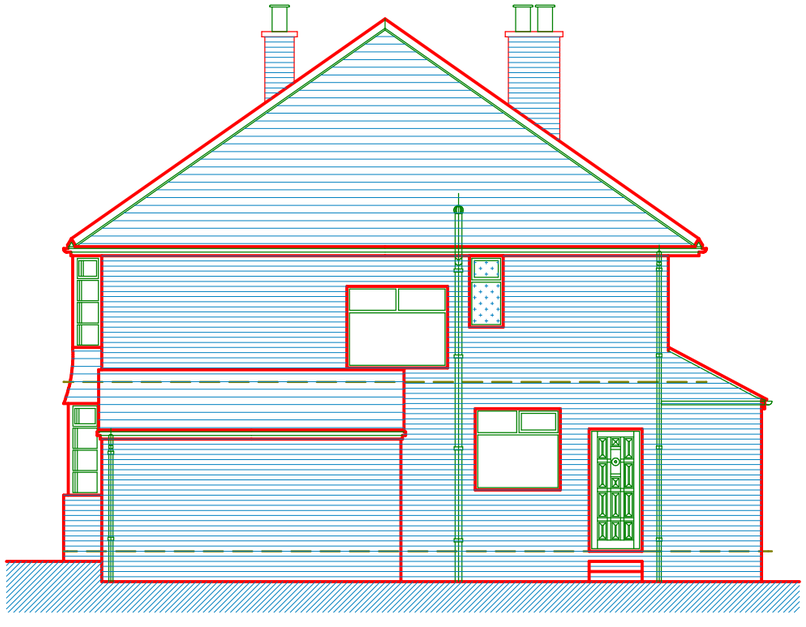


SIDE

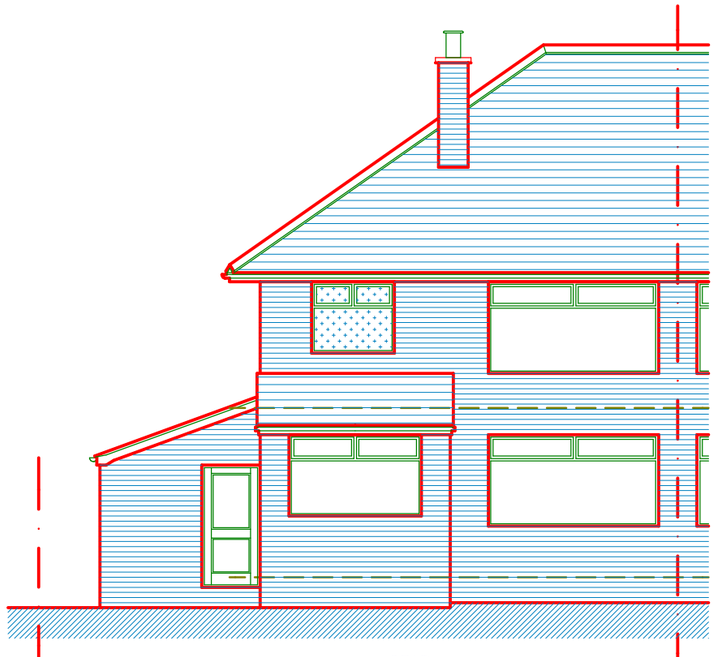


REAR

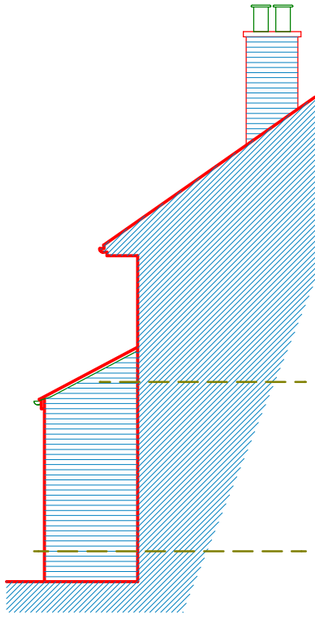

SIDE

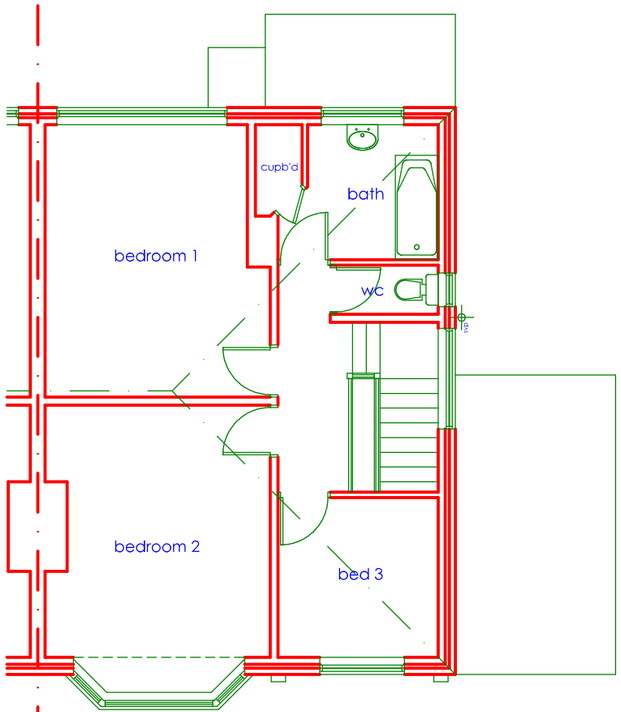

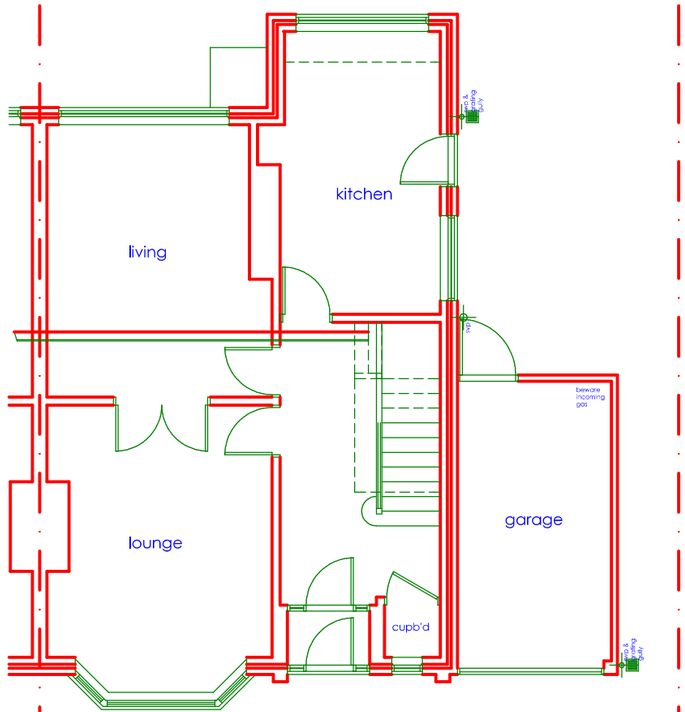

The contractor(s) are responsible for checking all dimensions and existing features on site prior to fabrication, manufacture or construction of the works

1:100 when printed @ A3 size

0 1000 2000 3000 4000 5000 6000

Scale: all dimension in mm unless otherwise stated

D A V I D Y O U N G A R C H I T E C T
37 TEMPLE DRIVE : SWINTON : MANCHESTER : M27 4EA
davidyoung.architect@gmail.com MOBILE 07774 181 336

EXISTING FLOOR PLANS & ELEVATIONS DWG : 06

229 BLACKLEY NEW ROAD MANCHESTER M9 8FS FEBRUARY 2024

REV