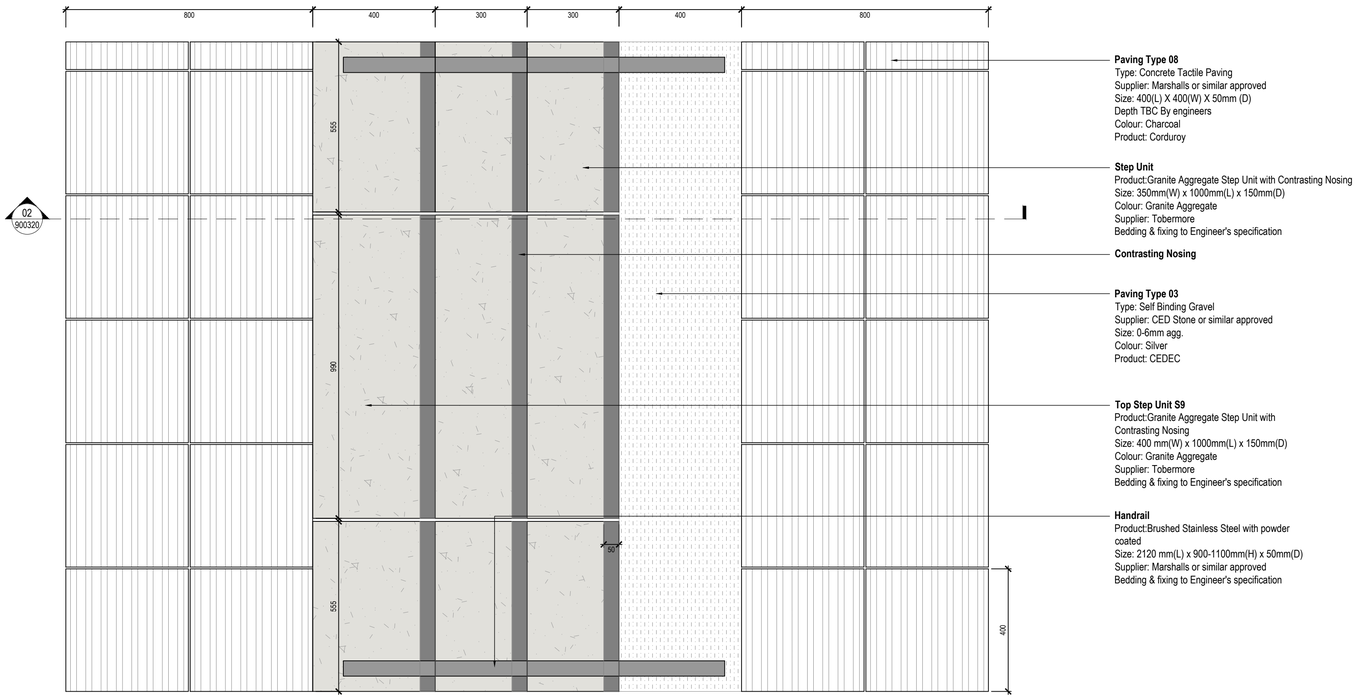

Paving Type 08
Type: Concrete Tactile Paving
Supplier: Marshalls or similar approved
Size: 400(L) X 400(W) X 50mm (D)
Depth TBC By engineers
Colour: Charcoal
Product: Corduroy

Step Unit
Product:Granite Aggregate Step Unit with Contrasting Nosing
Size: 350mm(W) x 1000mm(L) x 150mm(D)
Colour: Granite Aggregate
Supplier: Tobermore
Bedding & fixing to Engineer's specification

Contrasting Nosing

Paving Type 03
Type: Self Binding Gravel
Supplier: CED Stone or similar approved
Size: 0-6mm agg.
Colour: Silver
Product: CEDEC

Top Step Unit S9
Product:Granite Aggregate Step Unit with Contrasting Nosing
Size: 400 mm(W) x 1000mm(L) x 150mm(D)
Colour: Granite Aggregate
Supplier: Tobermore
Bedding & fixing to Engineer's specification

Handrail
Product:Brushed Stainless Steel with powder coated
Size: 2120 mm(L) x 900-1100mm(H) x 50mm(D)
Supplier: Marshalls or similar approved
Bedding & fixing to Engineer's specification

01 900320 Step Plan View
Scale 1:10 @A1

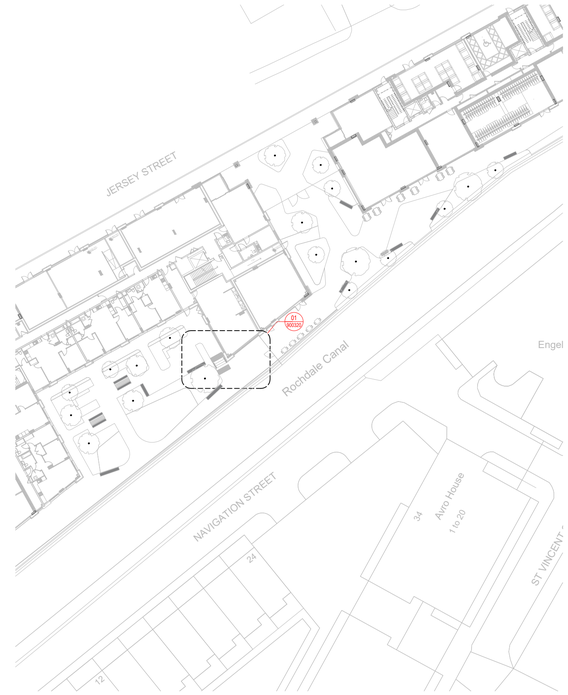

03 900320 Location Plan
Scale 1:500 @A1

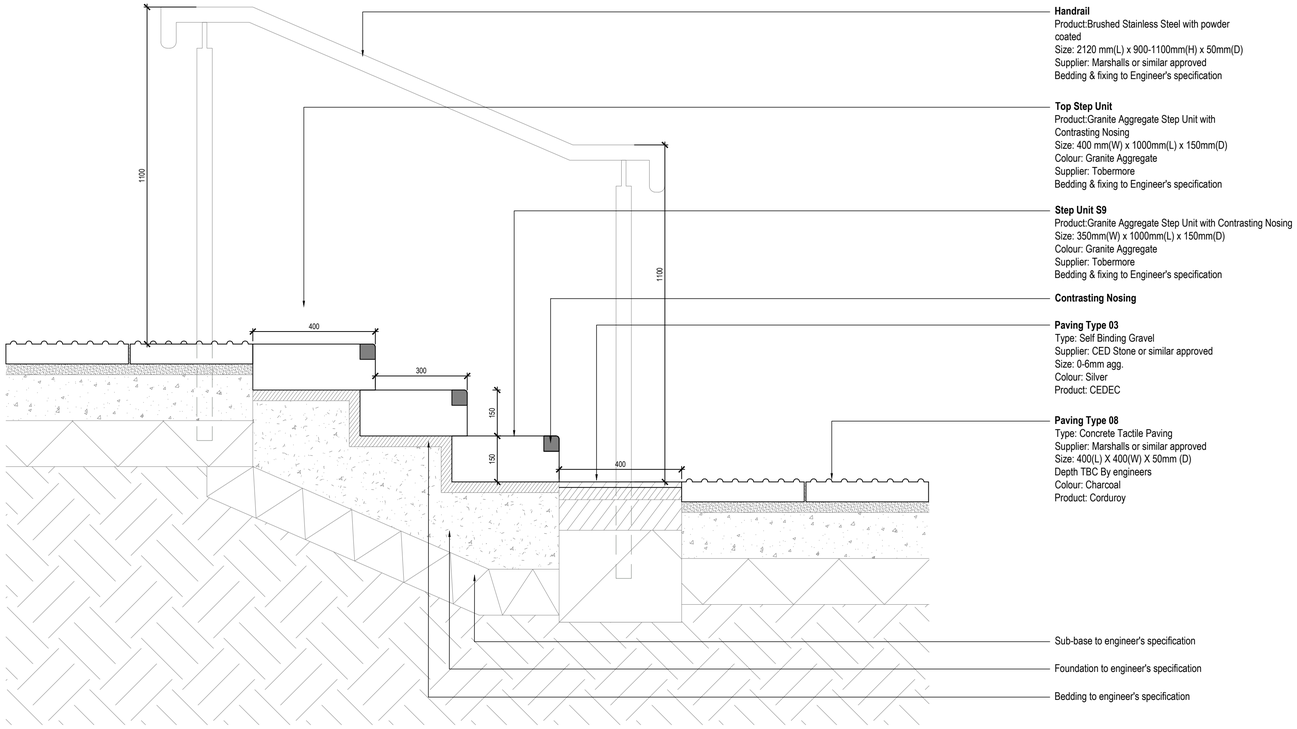

Handrail
Product:Brushed Stainless Steel with powder coated
Size: 2120 mm(L) x 900-1100mm(H) x 50mm(D)
Supplier: Marshalls or similar approved
Bedding & fixing to Engineer's specification

Top Step Unit
Product:Granite Aggregate Step Unit with Contrasting Nosing
Size: 400 mm(W) x 1000mm(L) x 150mm(D)
Colour: Granite Aggregate
Supplier: Tobermore
Bedding & fixing to Engineer's specification

Step Unit S9
Product:Granite Aggregate Step Unit with Contrasting Nosing
Size: 350mm(W) x 1000mm(L) x 150mm(D)
Colour: Granite Aggregate
Supplier: Tobermore
Bedding & fixing to Engineer's specification

Contrasting Nosing

Paving Type 03
Type: Self Binding Gravel
Supplier: CED Stone or similar approved
Size: 0-6mm agg.
Colour: Silver
Product: CEDEC

Paving Type 08
Type: Concrete Tactile Paving
Supplier: Marshalls or similar approved
Size: 400(L) X 400(W) X 50mm (D)
Depth TBC By engineers
Colour: Charcoal
Product: Corduroy

Sub-base to engineer's specification

Foundation to engineer's specification

Bedding to engineer's specification

02 900320 Step Section
Scale 1:10 @A1

rev	details	by	date
P00	First issue for Planning	CB	26.01.2024
P01	Base plan updated	SB	13.02.2024

Notes

1.0 Do not scale from drawing, use figured dimensions only
1.1 All dimensions to be checked onsite
1.2 This drawing to be read in conjunction with all other Gillespies drawings and specifications

N

Ordinance Information shown is reproduced from Ordinance Survey material with the permission of Ordinance Survey on behalf of the Controller of Her Majesty's Stationary Office @ Crown Copyright. Unauthorised reproduction infringes Crown Copyright and may lead to prosecution or civil proceedings. License No. 1000 17362

Project title
JERSEY WHARF, ANCOATS

Drawing title
STEPS DETAILS

Drawing status	Scale	Drawn
PLANNING	As shown @ A1	CB
	Date: 26.01.2024	Checked: SB
Drawing number		Revision
EYJW-GIL-EX-00-DR-L-900320		P01

Client
John Sisk & Son Limited

Gillespies
5th Floor, Phoenix House, 3 South Parade, Leeds, LS1 5QX
P: 0113 247 0550 F: 0113 247 0560 E: design.leeds@gillespies.co.uk

© copyright GILLESPIES LLP, all rights reserved