




1 TIER DECKING JOIST SETTING OUT PLAN

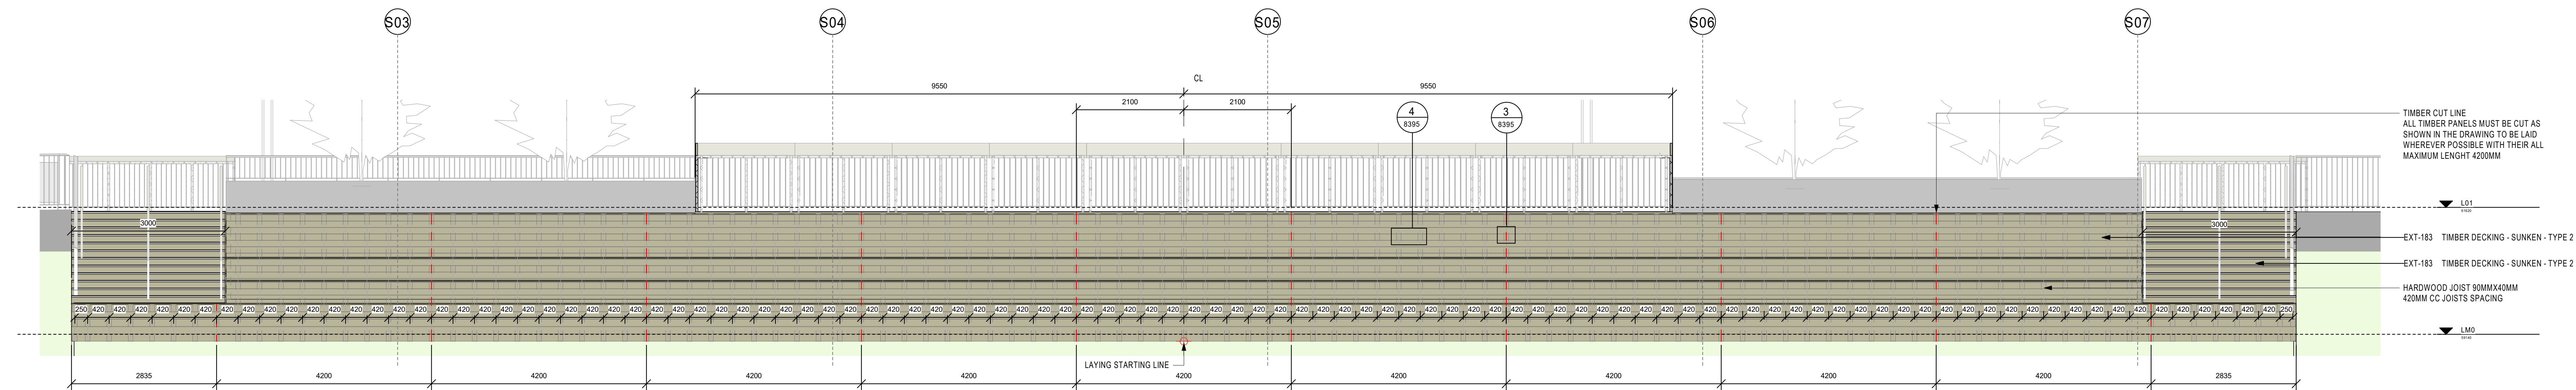


2 TIMBER CLADDING JOIST SETTING OUT ELEVATION

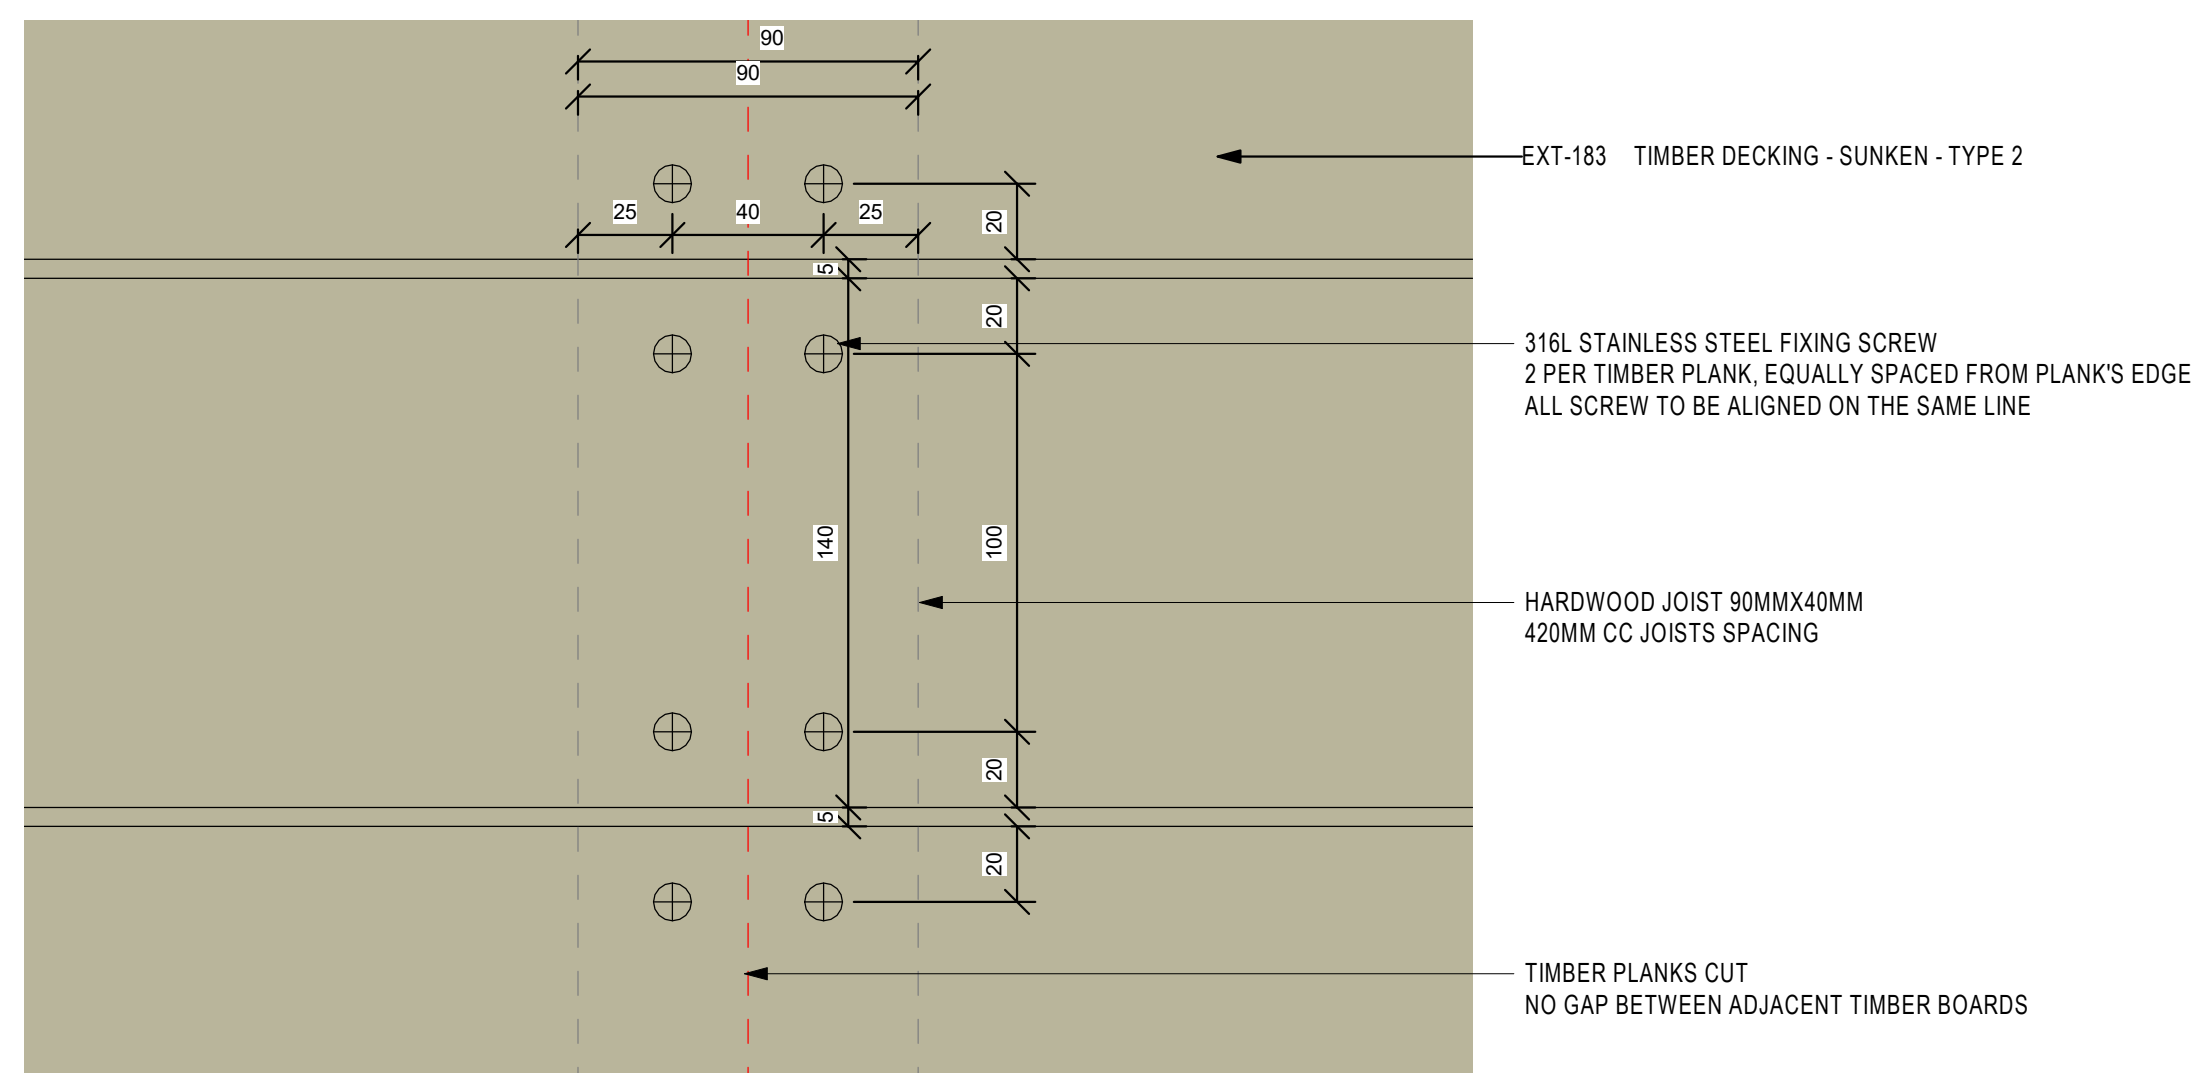


3 TIMBER SEATING AND CLADDING - FIXING DETAIL AT TIMBER CUT INTERFACE

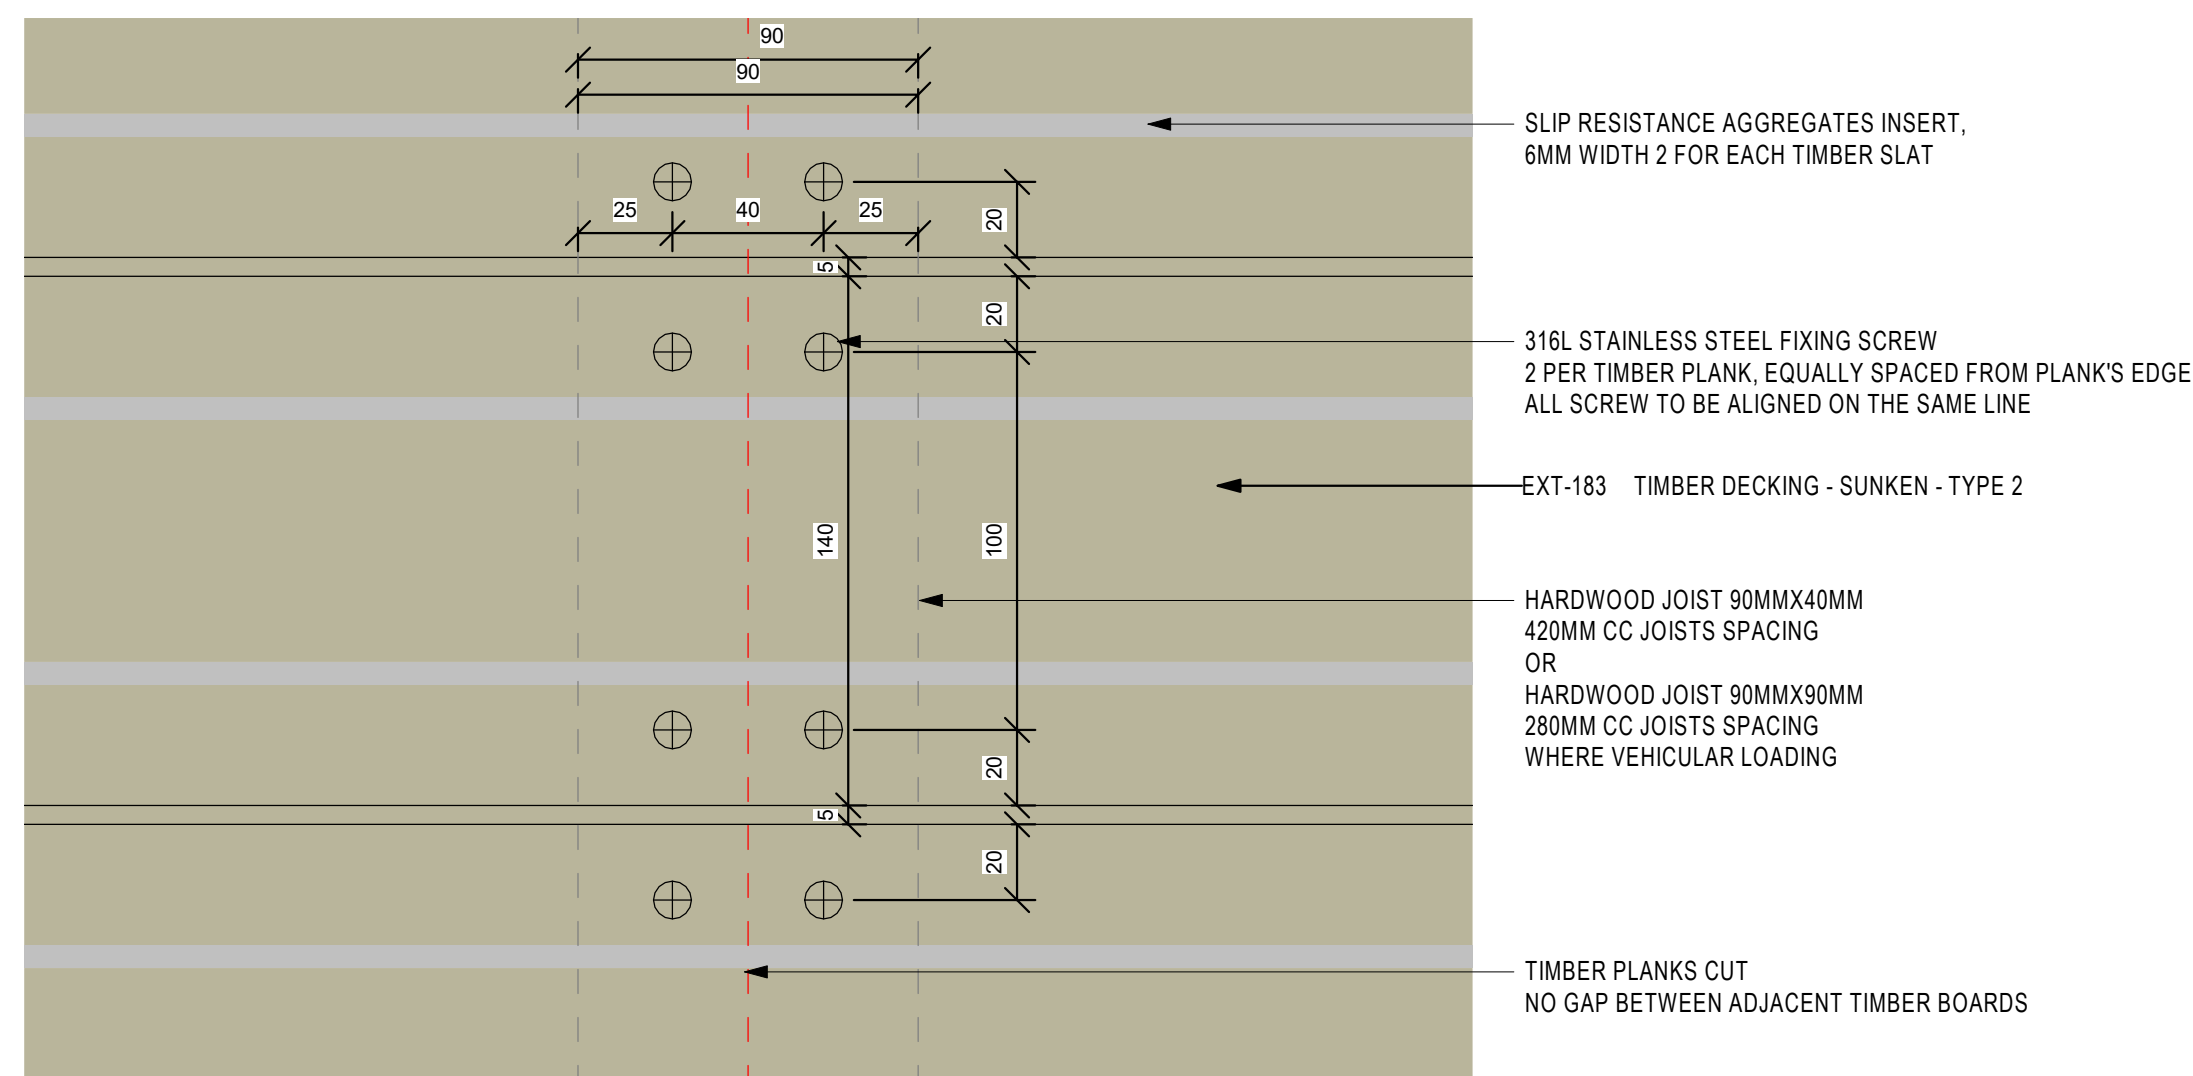

5 TIMBER DECKING (UPPER VIEWING PLATFORM AND PEDESTRIAN AREA AT THE BASE OF THE SEATING) - FIXING DETAIL AT TIMBER CUT INTERFACE

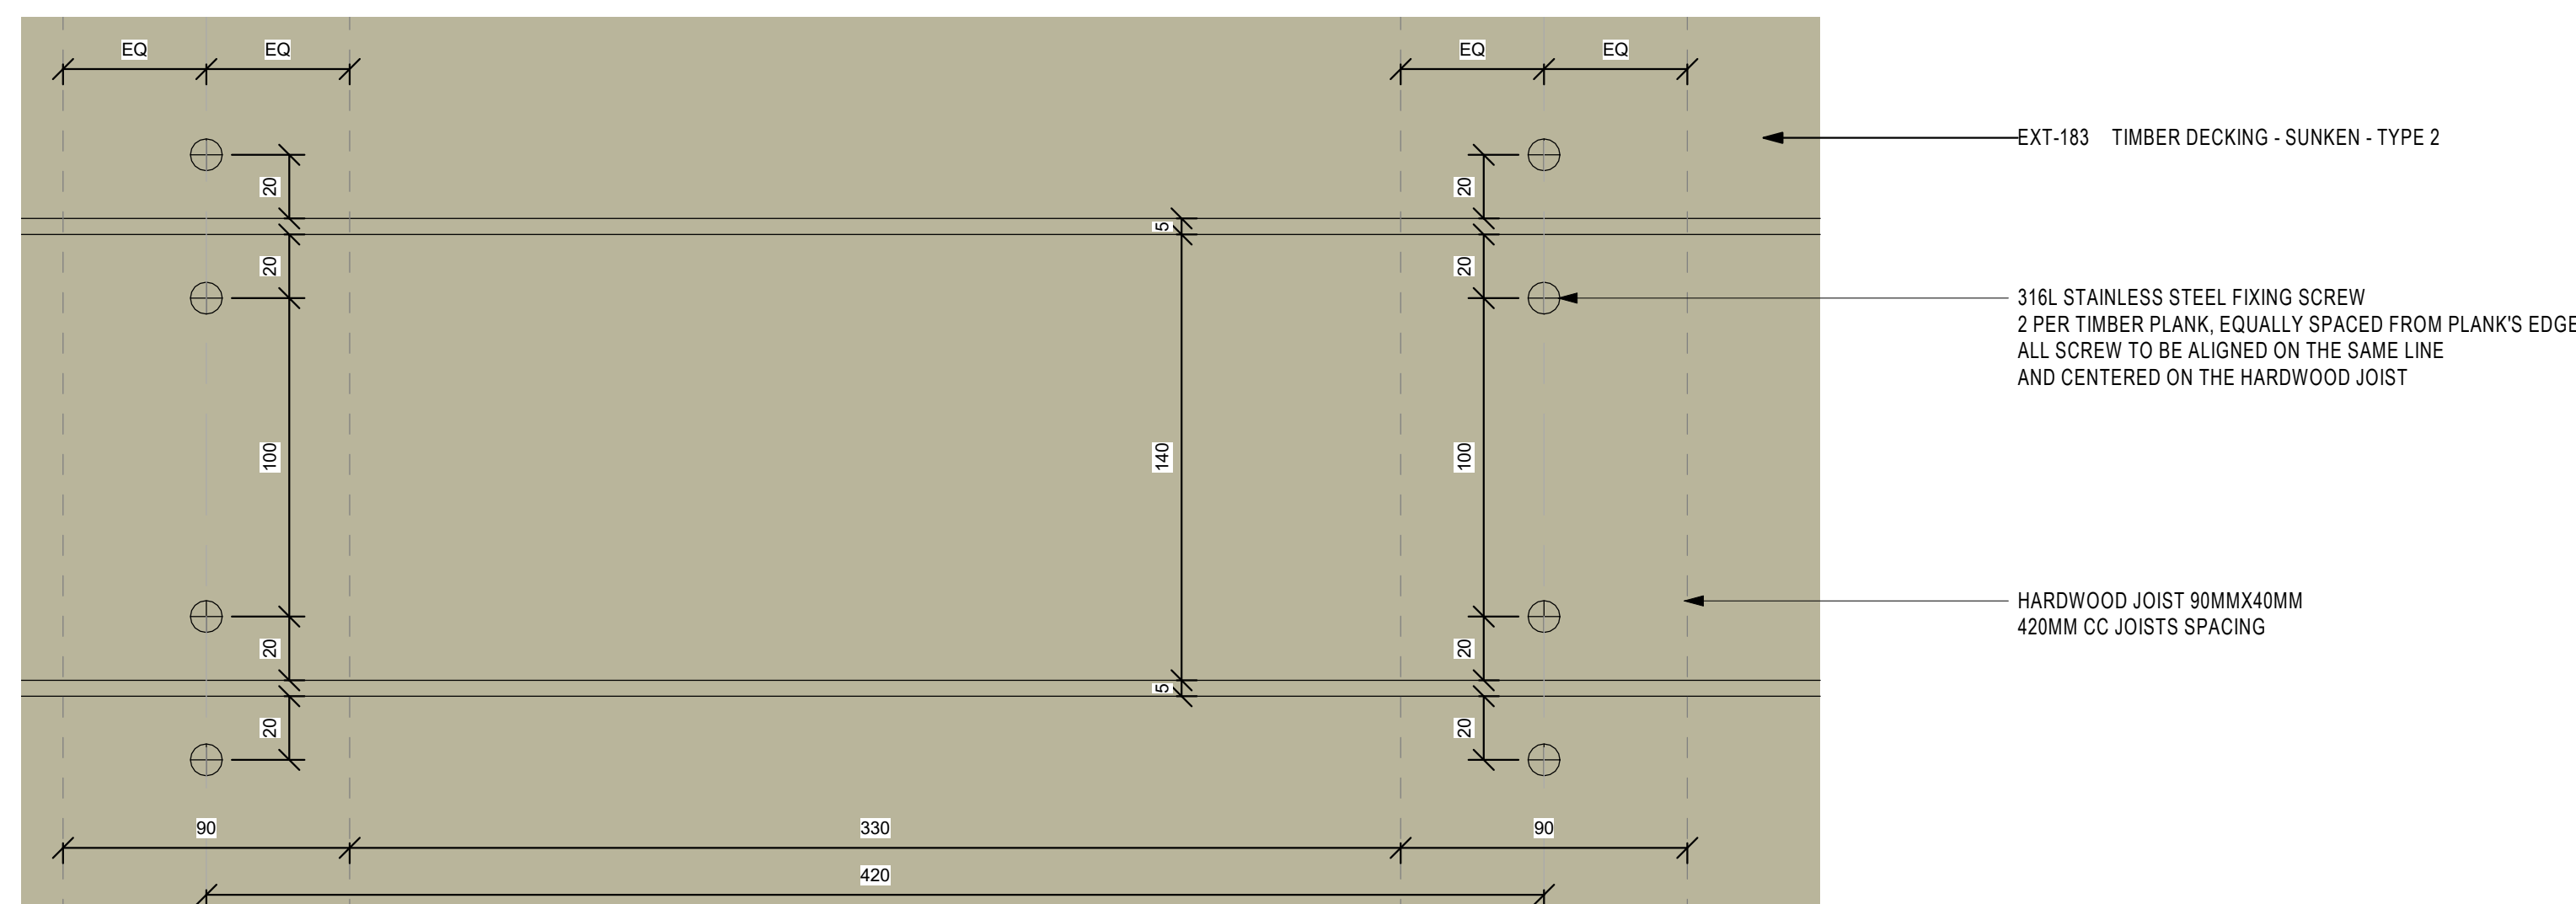

4 TIMBER DECKING AND CLADDING FIXING DETAIL- ALIGNMENT OF SCREWS

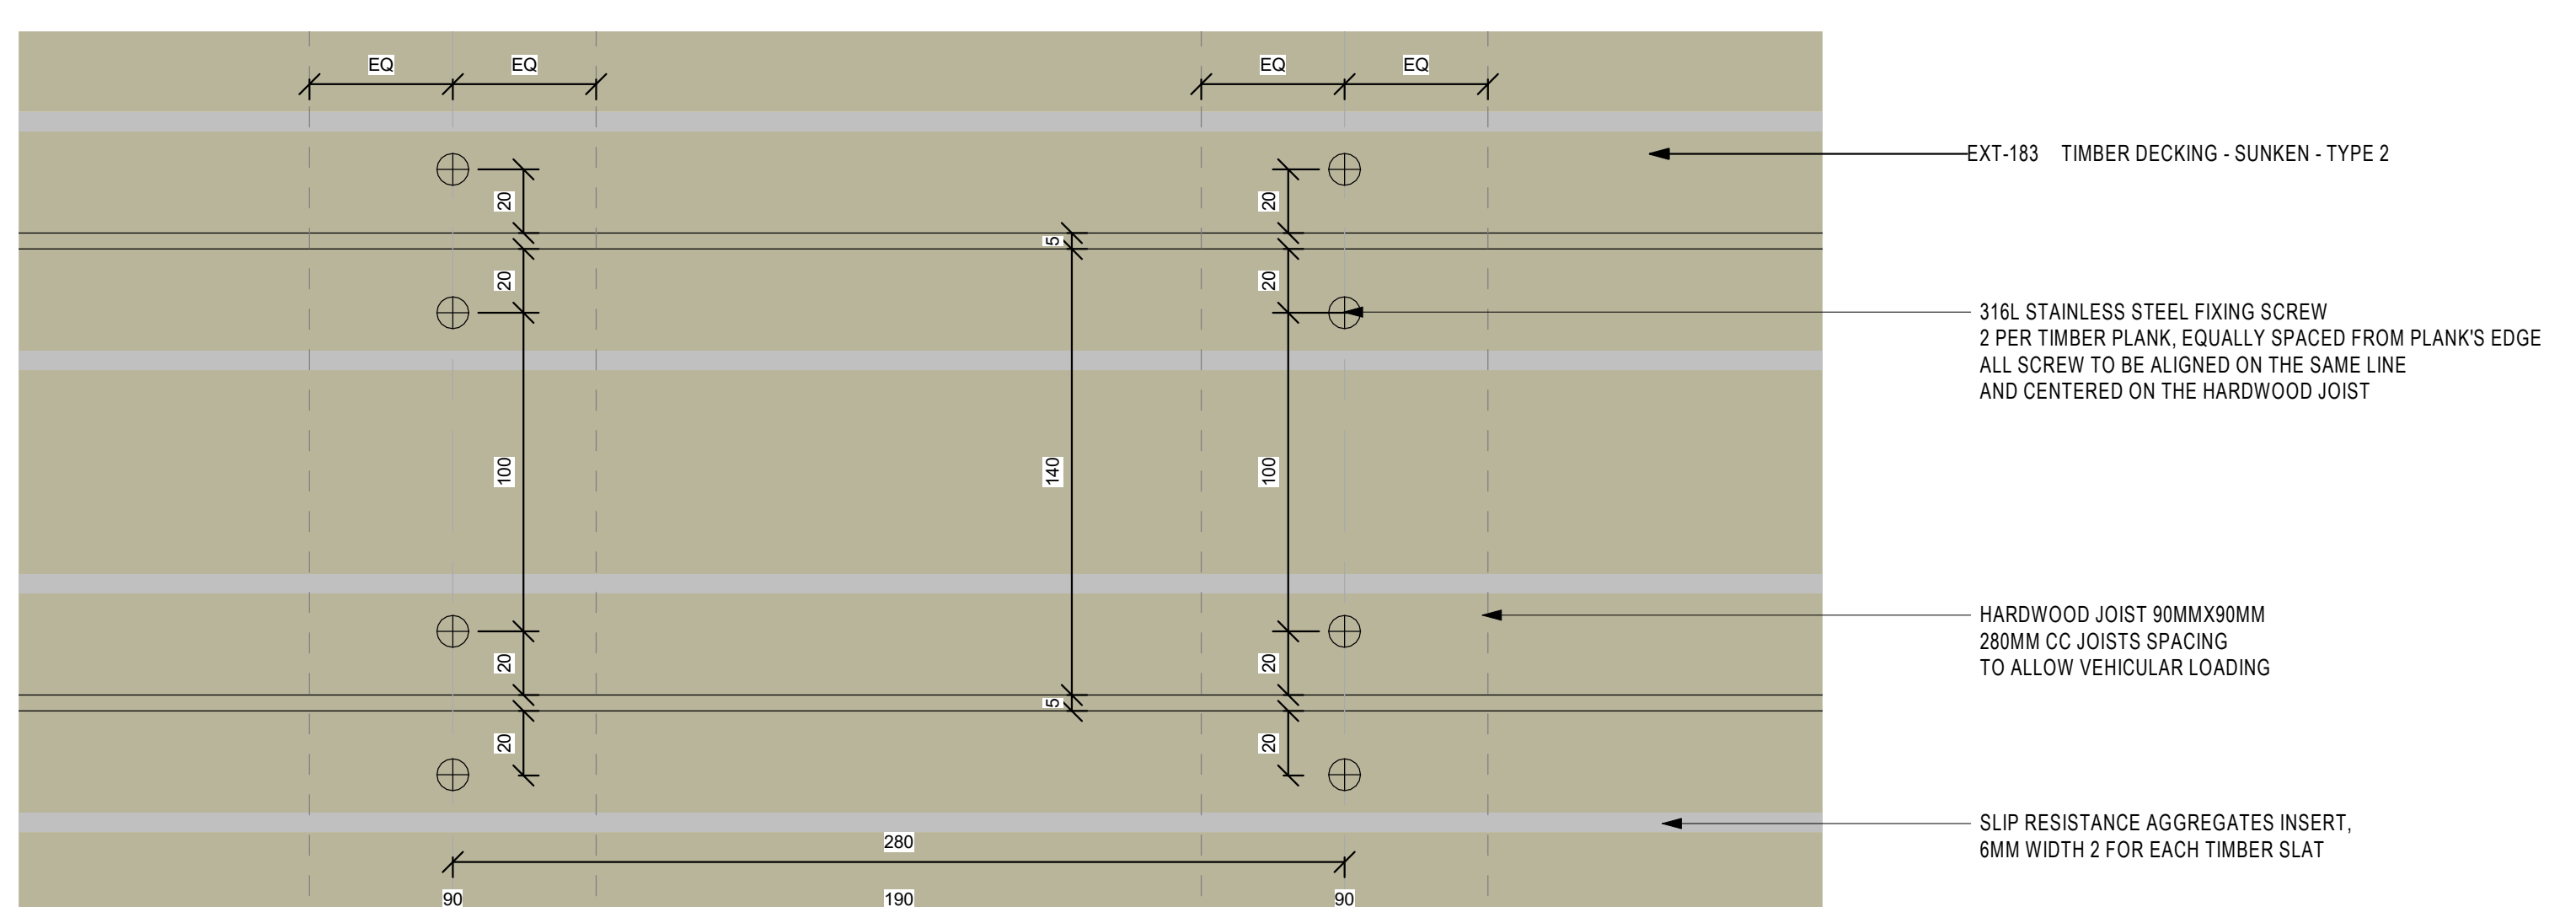

6 UPPER VIEWING PLATFORM (VEHICULAR LOADING) - ALIGNMENT OF SCREWS

Suitability Code (as defined in ISO 19650-2:2018)

Work in Progress (WIP)

S0 - Under Review

S1 - Suitable for co-ordination

S2 - Suitable for information

S3 - Suitable for review & comment

S4 - Suitable for stage approval

S5 - Withdrawn

S6 - Suitable for FIM authorisation

S7 - Suitable for AIA authorisation

Published (Contractual)


A1, A2, A3, Etc - Authorised and accepted

B1, B2, B3, Etc - Partial sign-off (with comments)

Published (AIM Acceptance)


CR - As constructed record document

KEY PLAN

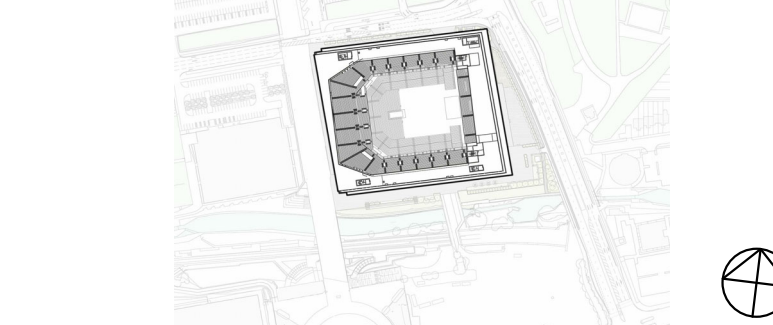

THIS DRAWING IS ONLY TO SCALE IF IT IS REPRODUCED AT THE CORRECT PAPER SIZE


1:50@A0

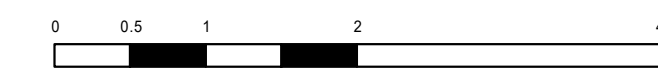

ALL INTERNAL LAYOUTS AND USES ARE SHOWN FOR ILLUSTRATIVE PURPOSES ONLY AND ARE NOT FOR DETERMINATION

THIS DRAWING IS ONLY TO SCALE IF IT IS REPRODUCED AT THE CORRECT PAPER SIZE

1:2@A0

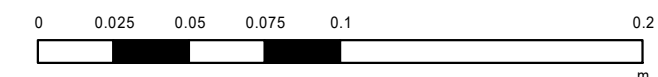

ALL INTERNAL LAYOUTS AND USES ARE SHOWN FOR ILLUSTRATIVE PURPOSES ONLY AND ARE NOT FOR DETERMINATION

Safety, Health and Environmental Information

In addition to the hazards / risks normally associated with the types of work detailed on this drawing, note the following risks and information:

Construction See risk register No abnormal risks identified with this package of work.

For information relating to Live, Cleaning and Maintenance see the Health and Safety File. It is assumed that all works will be carried out by a competent contractor working, where appropriate, to an approved method statement.

client



© COPYRIGHT. ALL RIGHTS RESERVED

THIS WORK IS COPYRIGHT AND CANNOT BE REPRODUCED OR COPIED IN ANY FORM OR BY ANY MEANS, ELECTRONIC OR MECHANICAL, INCLUDING PHOTOCOPYING, RECORDING, OR BY ANY INFORMATION STORAGE AND RETRIEVAL SYSTEM, WITHOUT THE WRITTEN PERMISSION OF POPULOUS ANY LICENSE, EXPRESS OR IMPLIED, TO USE THIS DOCUMENT OR ANY PART THEREOF IS HEREBY DENIED TO THE USER OF THE AGREEMENT OR IMPLIED AGREEMENT BETWEEN POPULOUS AND THE INSTRUCTING PARTY.

USE REQUIRED DIMENSIONS IN PREFERENCE TO SCALES. CHECK ALL DIMENSIONS ON SITE BEFORE FABRICATION OR SETTING OUT.

author

POPULOUS®

14 BLADES COURT | DEODAR ROAD | LONDON | SW15 2NU | UNITED KINGDOM
TELEPHONE +44 (0)20 8874 7666 FACSIMILE +44 (0)20 8874 7470
ALL PRODUCTION & INTELLECTUAL PROPERTY RIGHTS RESERVED © POPULOUS 2009

REVISIONS

REV	DATE	DESCRIPTION
001	08.08.2021	TIMBER DECKING ISSUED FOR CONSTRUCTION

project name

Co-op Live

the SOUTH PODIUM
TIER DECKING - JOISTS
LEVEL 01



scale 1:50, 1:2 @ A0 drawn ML
date 08/31/21 checked TJ 4933

project code original volume level type role number
BRA-POP-ZZ-01-DR-L-8395

revisions

C01