



AHU CONTEXTUAL ELEVATION A
 1 : 100


AHU CONTEXTUAL ELEVATION B
 1 : 100

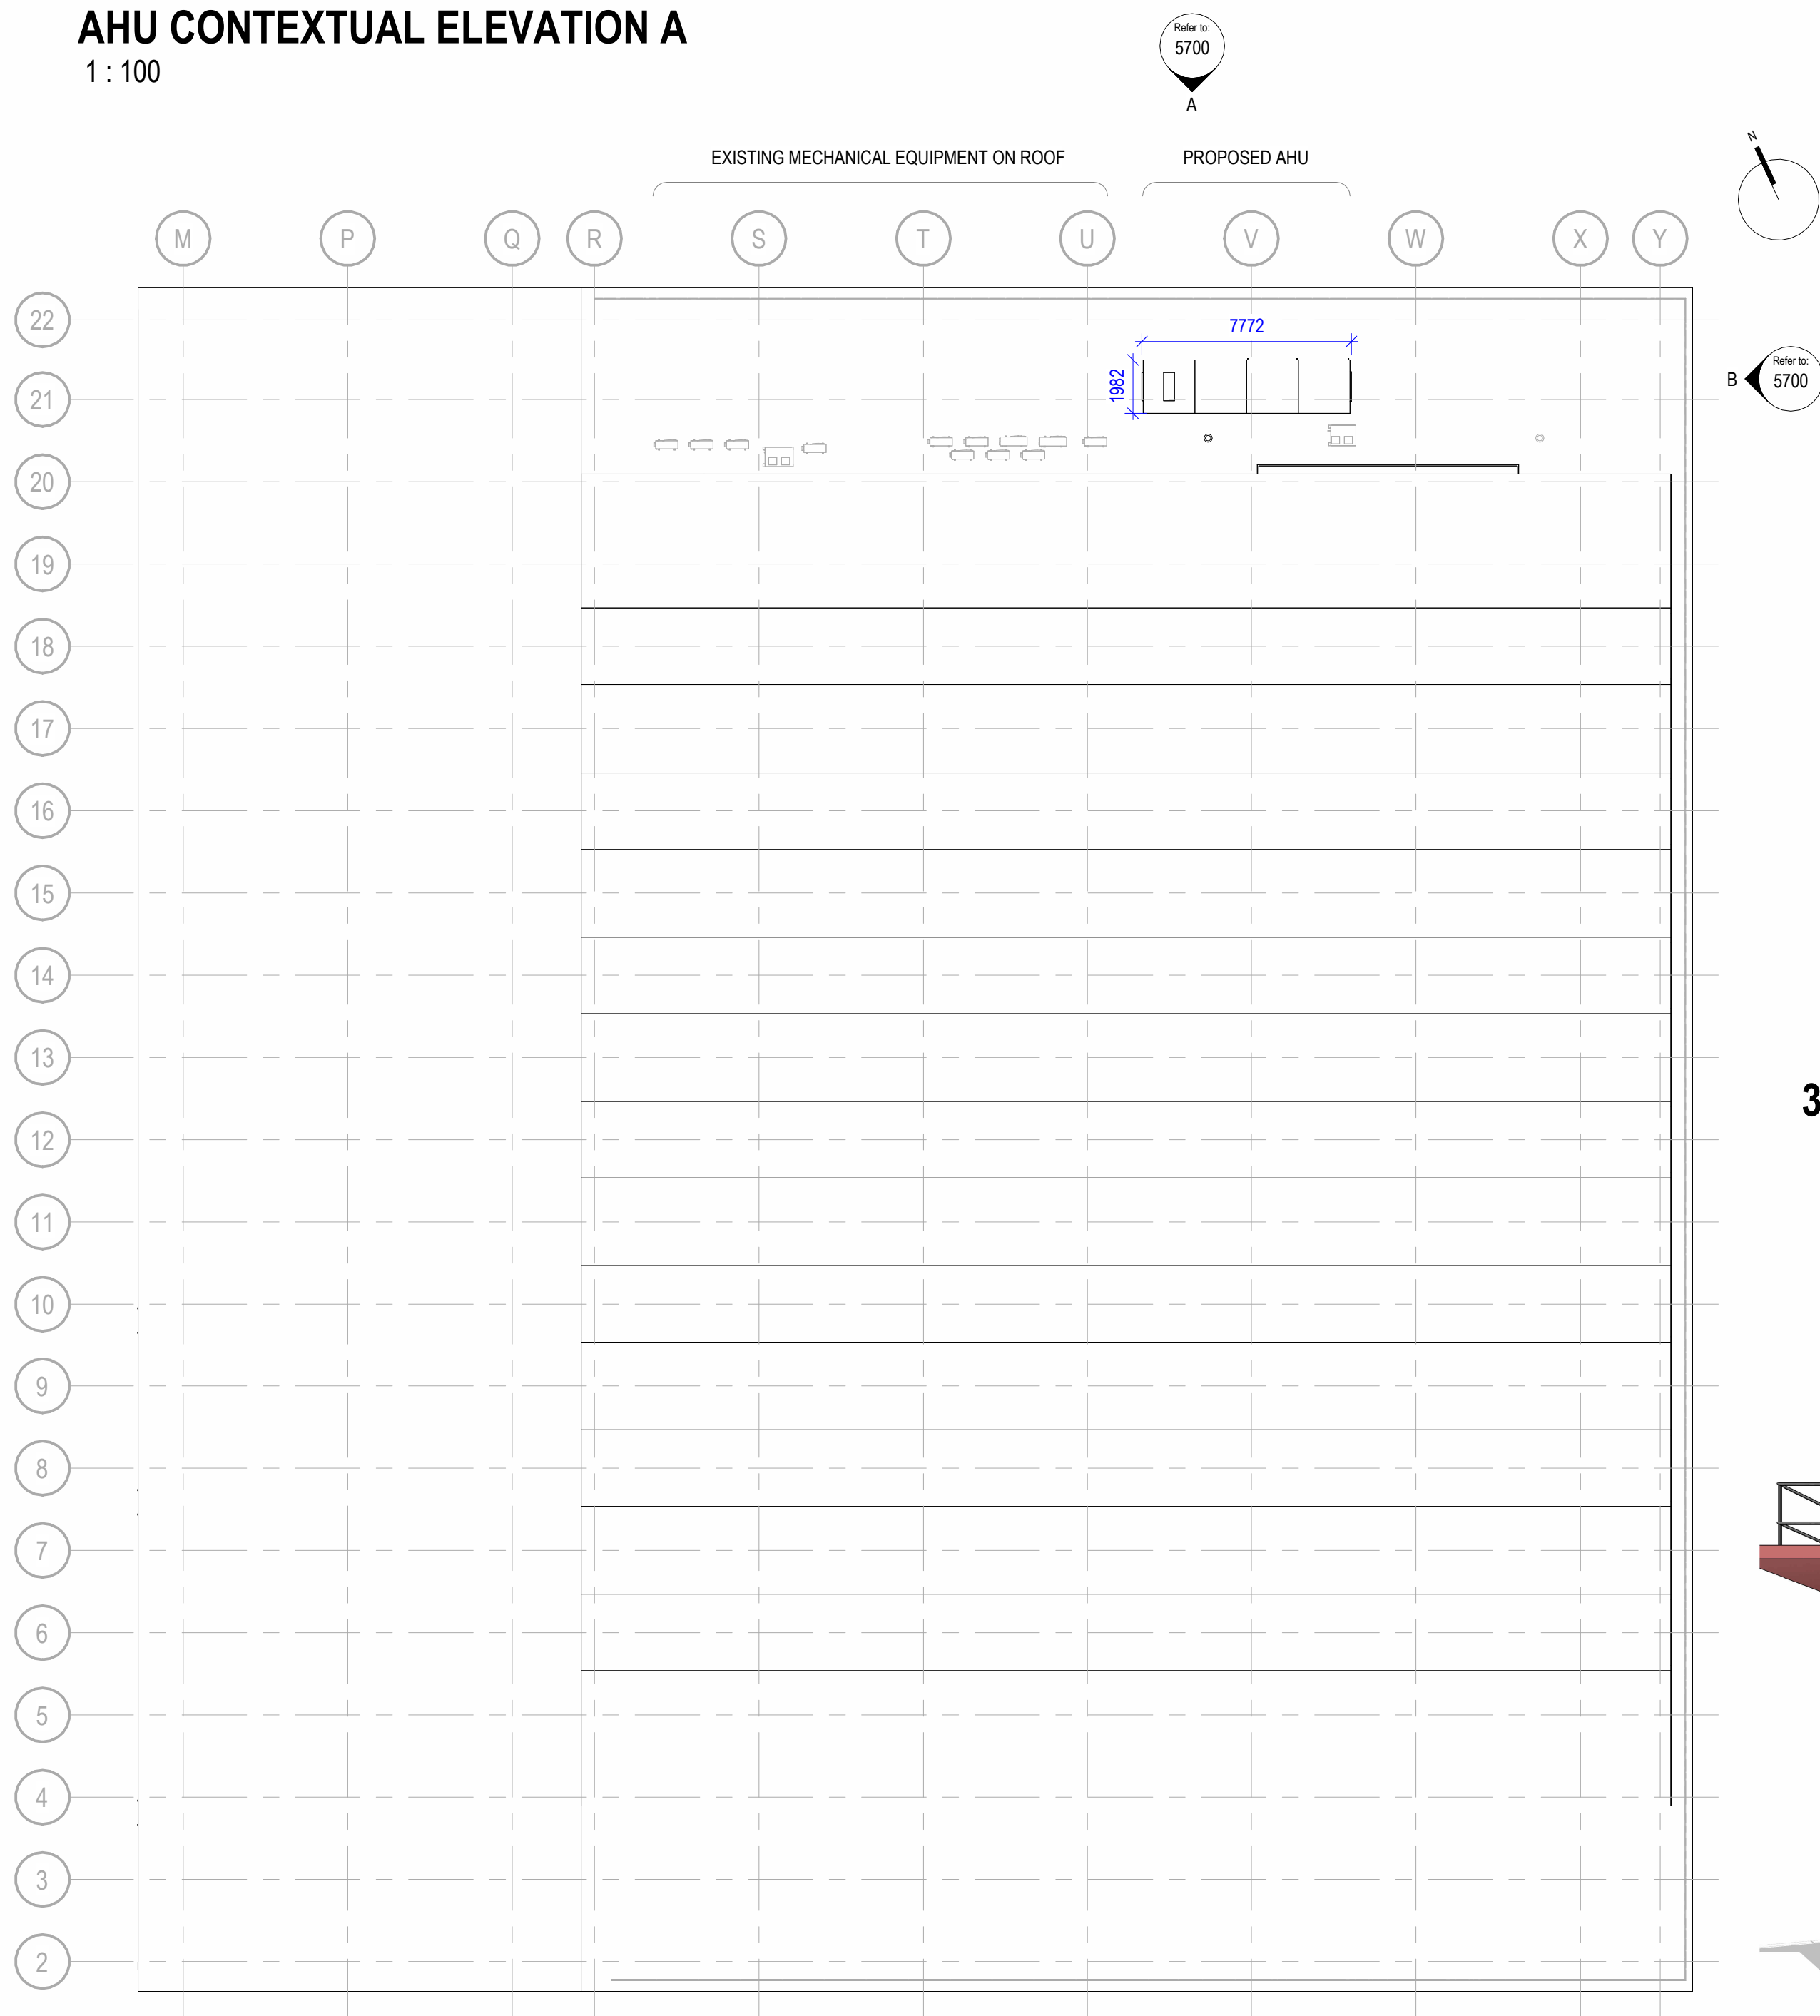

AHU LOCATION PLAN AS PROPOSED
 1 : 200

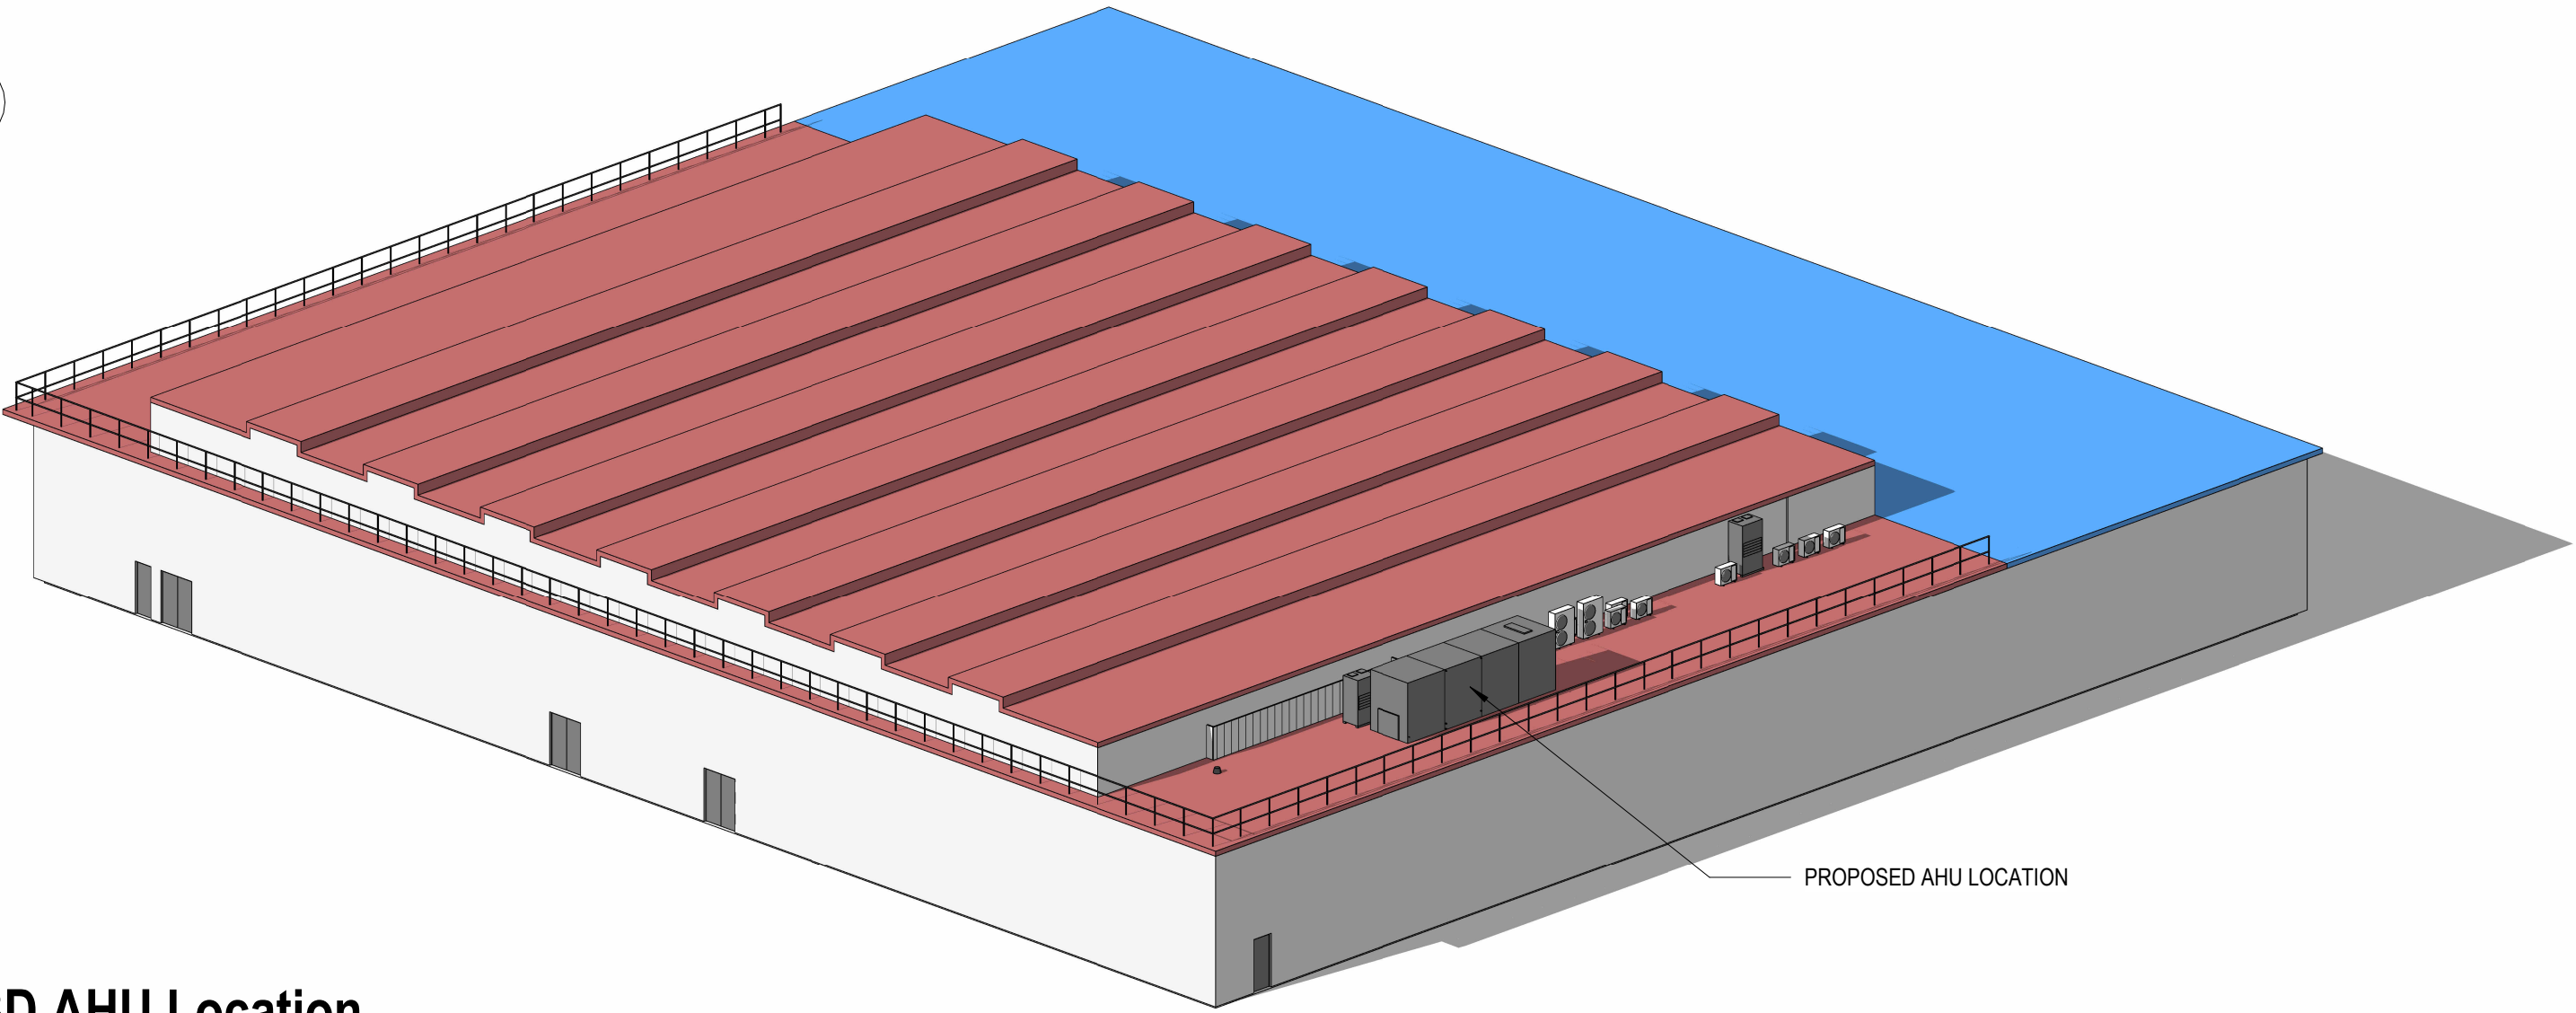

3D AHU Location

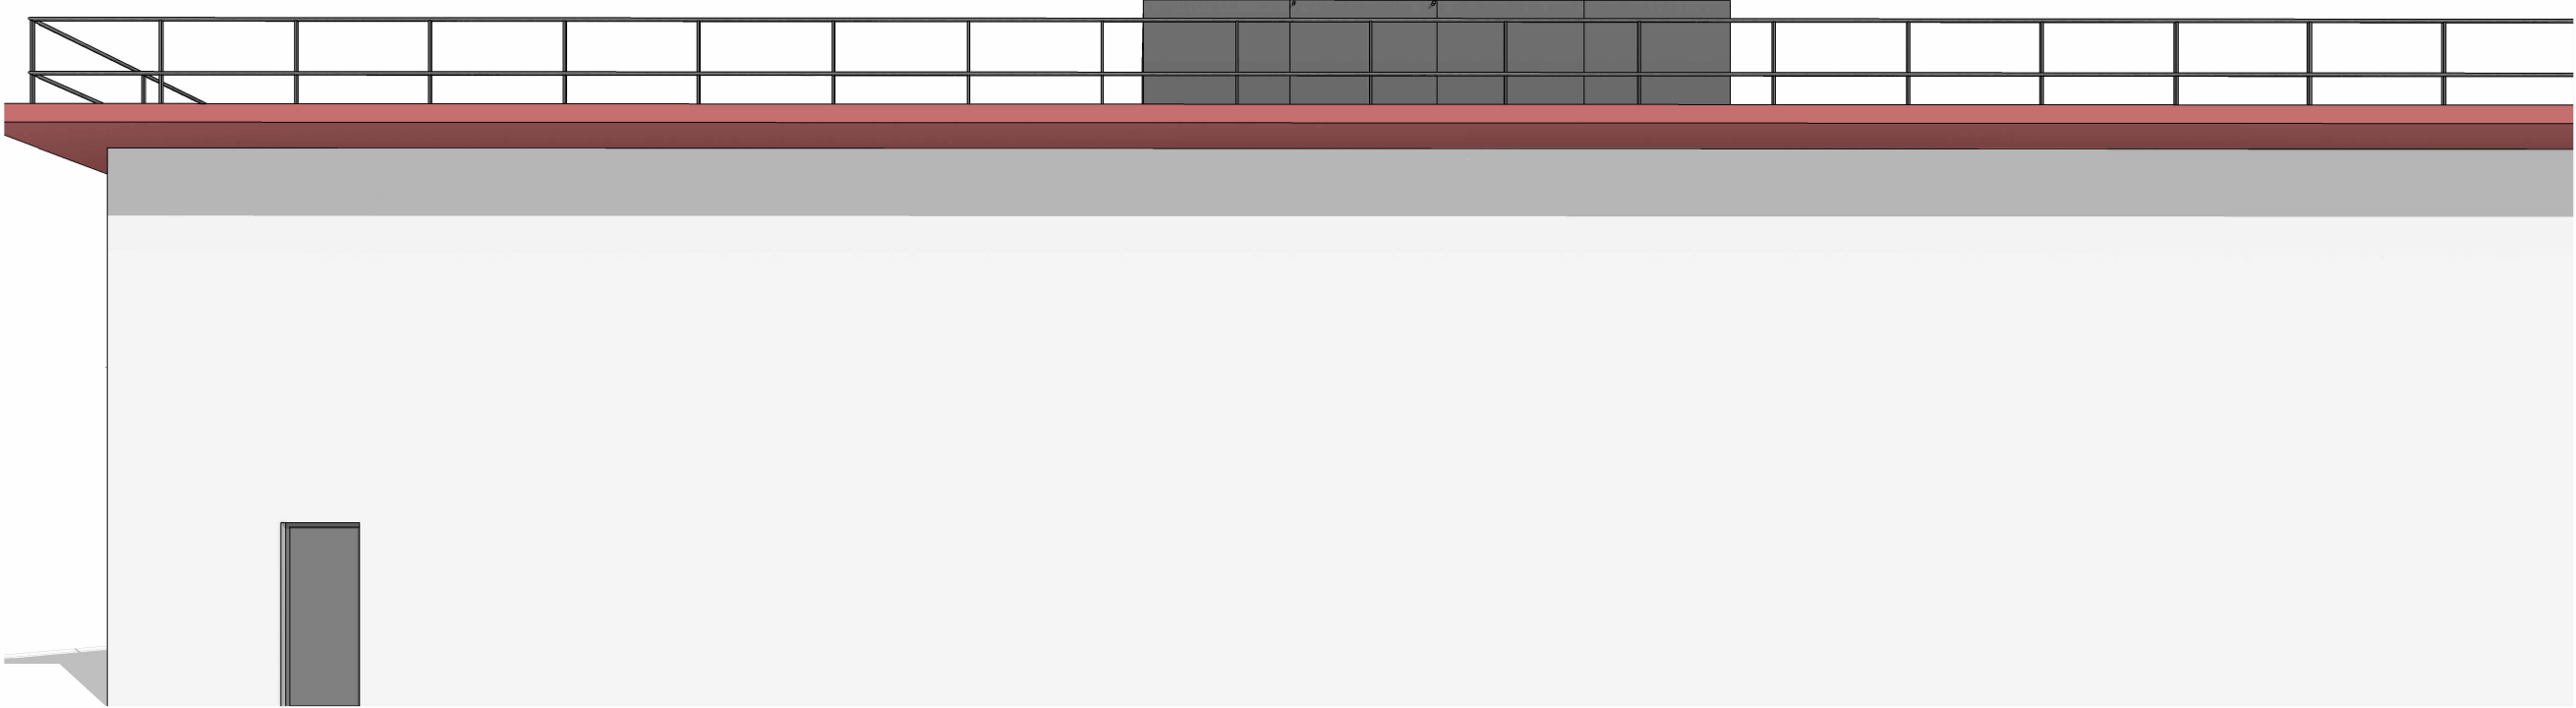

3D GROUND FLOOR PERSPECTIVE VIEW (NORTH)

P02

28/03/2024

Issued for Planning

P01

12/02/2024

Initial Draft Issue

NP

JH

Rev:	Date:	Description:	By:	Auth:

Farrar

Bamforth

Architecture

A. Bates Mill

Cole Road

Huddersfield

HD1 3AG

T: 01484 424 009

F: 01484 512 305

E: design@farrarbamforth.co.uk

W: www.farrarbamforth.co.uk

Client:

DESMO LTD & COLOUR SYNTHESIS SOLUTIONS

Project Name:

INTERNAL FIT OUT WORKS, HEXAGON TOWER

Project Address:

HEXAGON TOWER, CRUMPSALL VALE, BLACKLEY, MANCHESTER

Reference:	Project	Originator	Functional	Spatial	Form	Discipline	Number
	23C41	FBA	ZZ	RO	DR	A	5700

Title:

AHU AS PROPOSED

Status:	Code	Description	Revision:
	A3	DEVELOPED DESIGN	P02

Created By:

NP

Authorised By:

JH

Date:

Feb. 2024

Scale at A1:

As indicated

This document is © Farrar Bamforth Associates Ltd. Drawing measurements shall not be obtained by scaling. Verify all dimensions prior to construction or product manufacture. If in doubt, contact the document author. Immediately report any discrepancies on this document to Farrar Bamforth Associates Ltd. This document is to be read in conjunction with associated models, specifications and related consultants / supplier documents.