

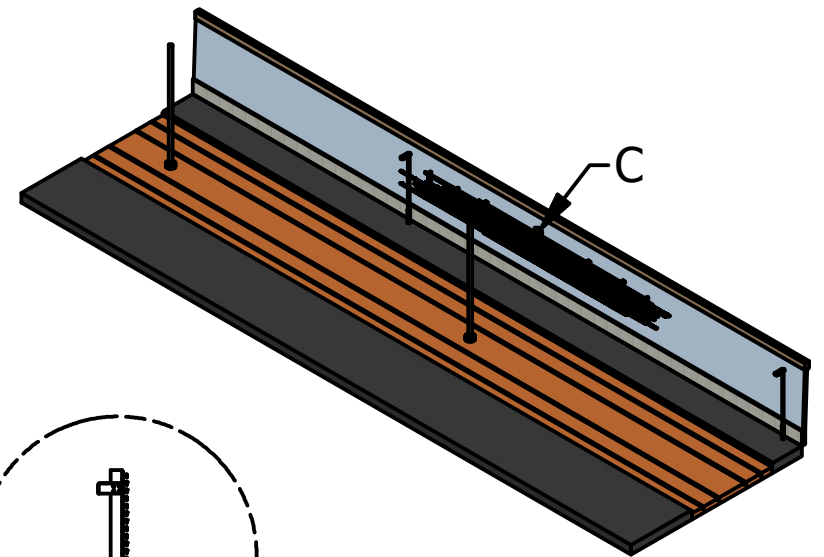


SECTION A-A
SCALE 1 / 100

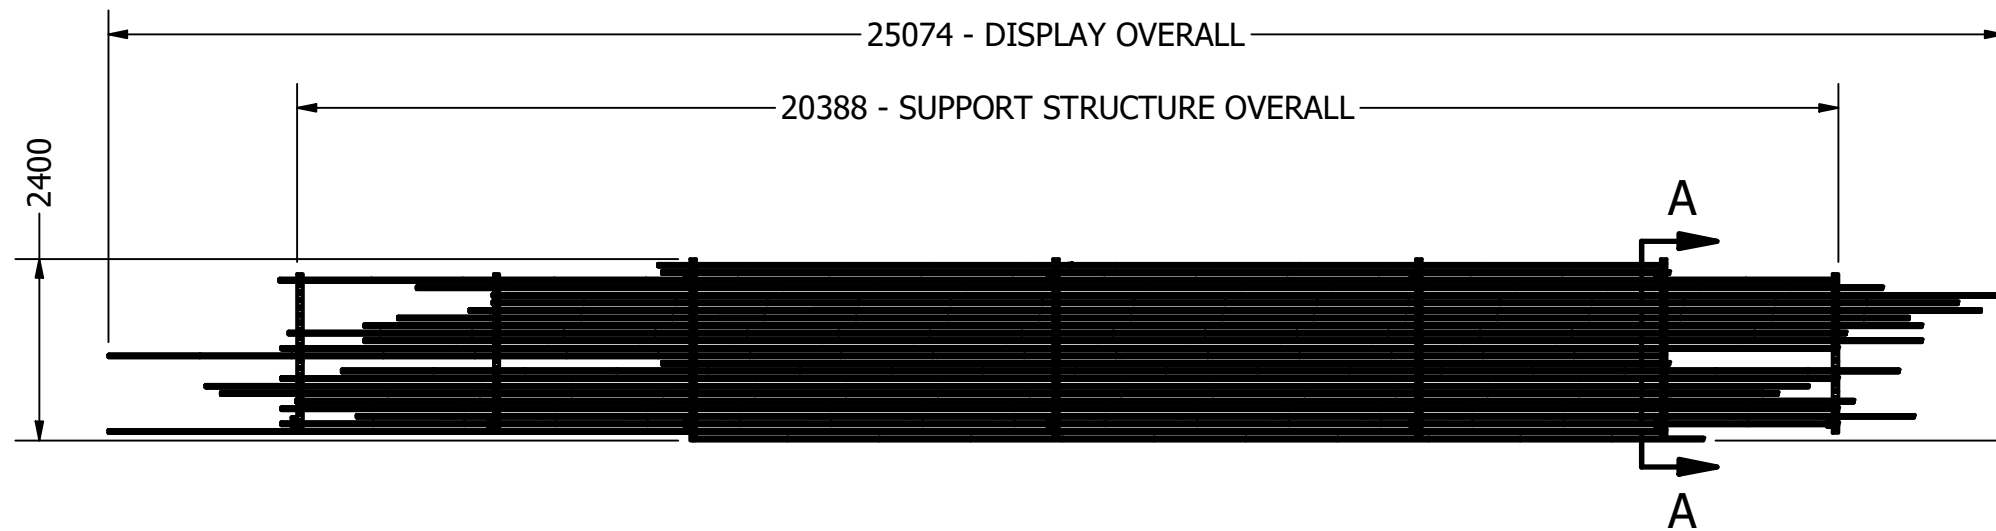


2900 - GROUND LEVEL

DETAIL B
SCALE 1 / 25

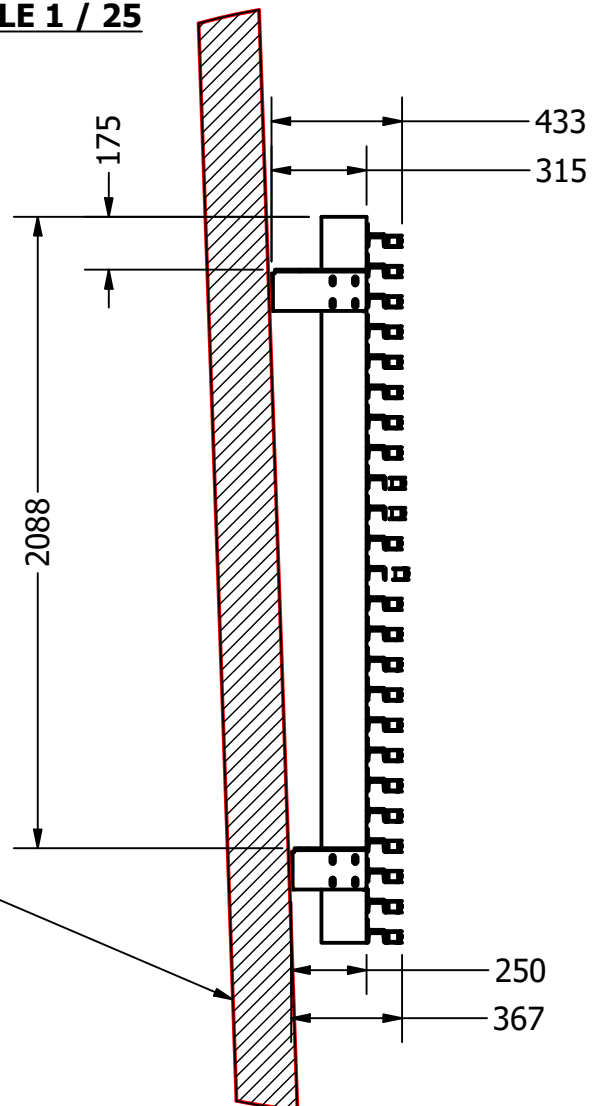



DETAIL C
SCALE 1 / 10

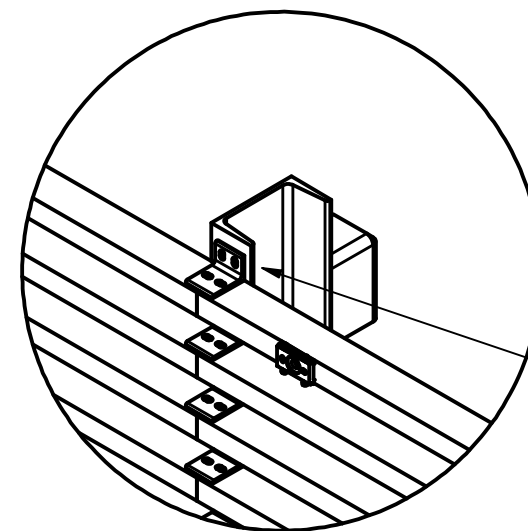

VERTICAL SUPPORTS TO
ENCLOSE FIXTURE CABLING

NOTE -

ANGLE TO ALLOW FOR EXISTING SLOPED MASONRY

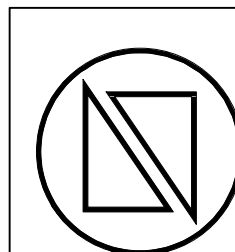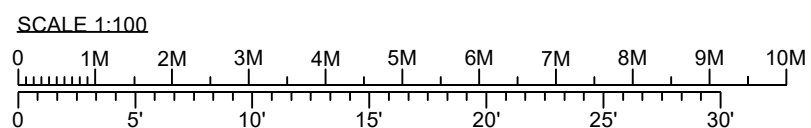

DO NOT SCALE FROM
THIS DRAWING.
All dimensions must be
checked on site prior to
the commencement of
installation. Any errors or
omissions must be
brought to the attention of
the designer.
IF IN DOUBT ASK.

PROJECT: CO-OP WALKING TRAIL

CLIENT: NEWSUBSTANCE

VENUE: TBC

TITLE: CONTENT WALL

SCALE: 1:100

ORIGINAL SIZE: A3

DRAWN: JAMES LUCK

REV: 01

DRG DATE: 04/01/2024

DWG No: CWT_002A

NEWSUBSTANCE LTD, GREENSAND FOUNDRY, 99 WATER LANE, LEEDS LS11 5QN
WWW.NEWSUBSTANCE.CO.UK