
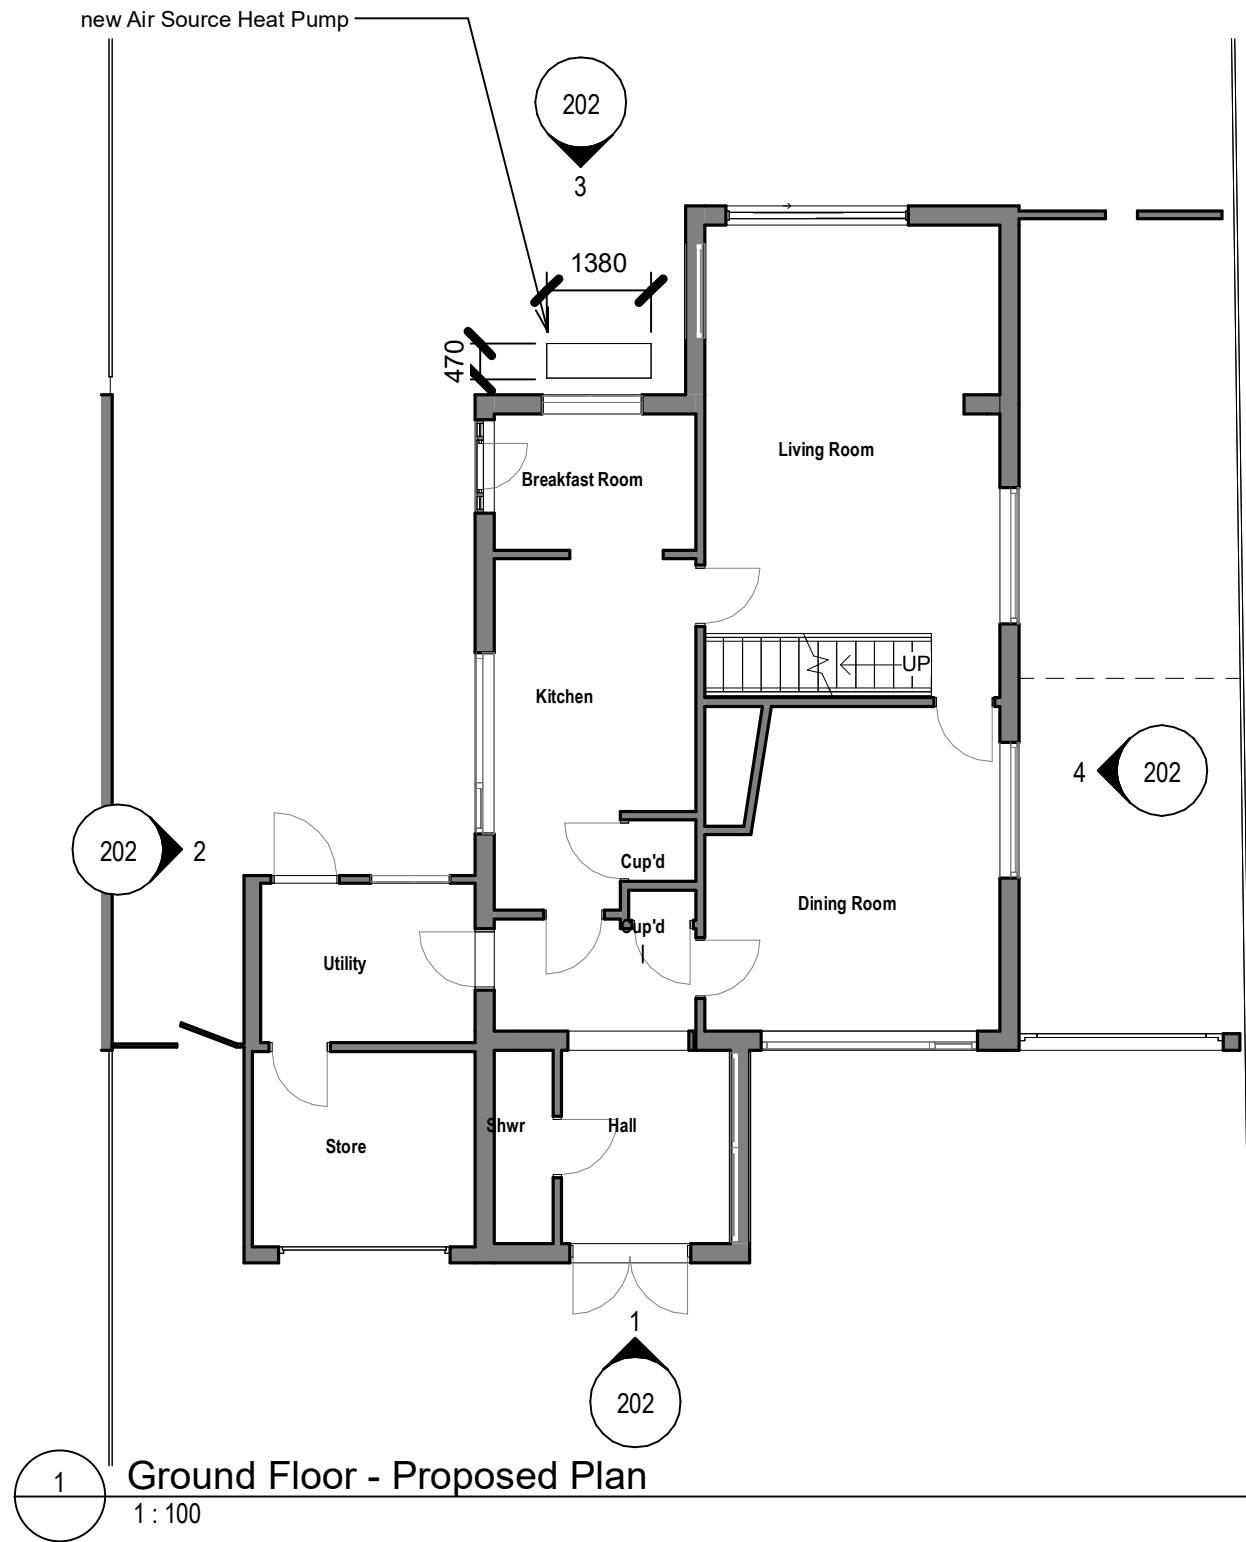


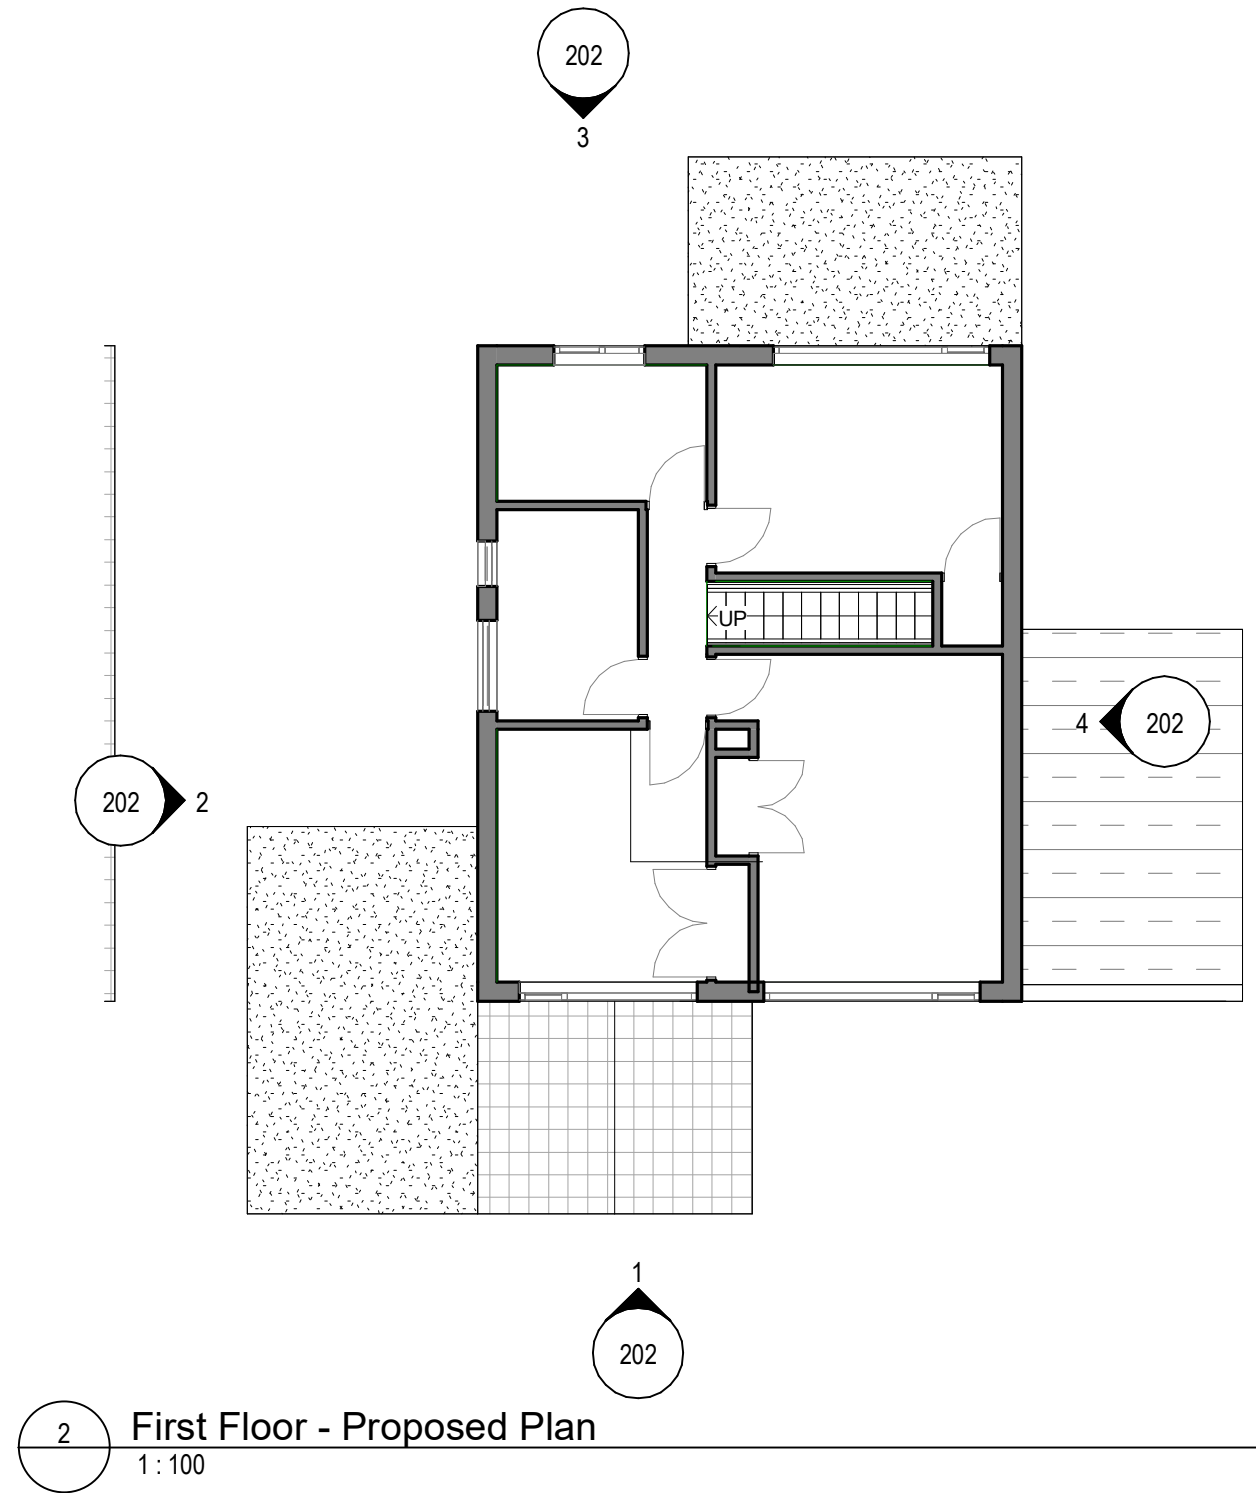

<p>Scale bar</p> <p>1 0 1 2 3 4 5</p> <p>SCALE 1:100 m</p> <p>North</p>		Low Energy Retrofit - 95 Bleak Hey Road				
		Proposed Plans				
		Scale @A3 1 : 100	Status Planning	Suitability S2	Revision -	
		Drawing Number 95BHR - 95B - A - 201				
No.	Revision	Date	Initial	Chk'd		