

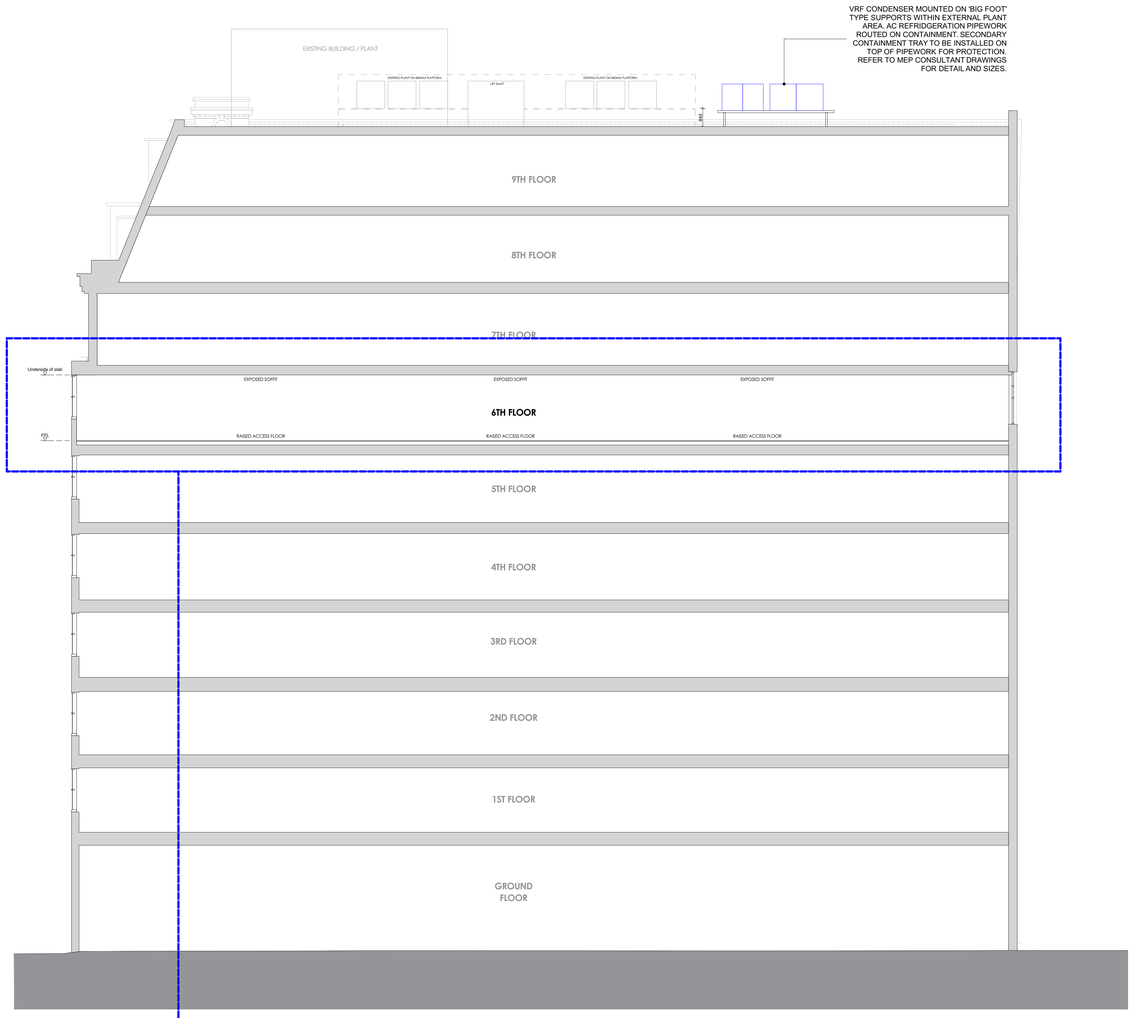



S02 - SECTION 1:100

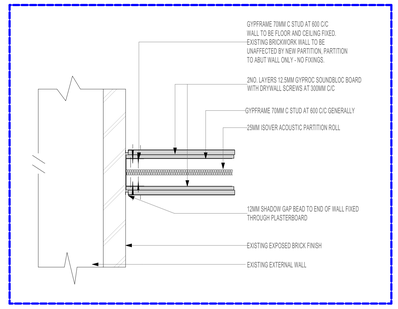

TYPICAL WALL DETAIL EXISTING EXPOSED BRICKWORK ABUTMENT DETAIL 1:10

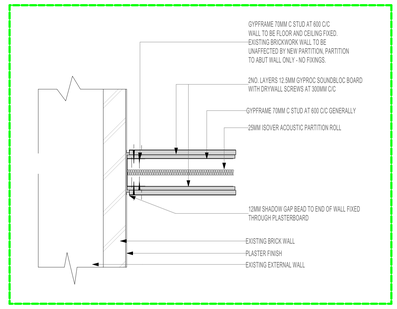


TYPICAL WALL DETAIL EXISITNG PLASTERED BRICKWORK ABUTMENT DETAIL 1:10

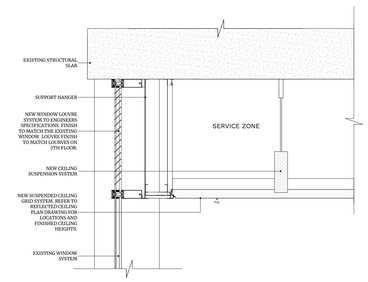


CEILING ABUTTING WINDOW

S04 - CEILING/WINDOW SECTION 1:10

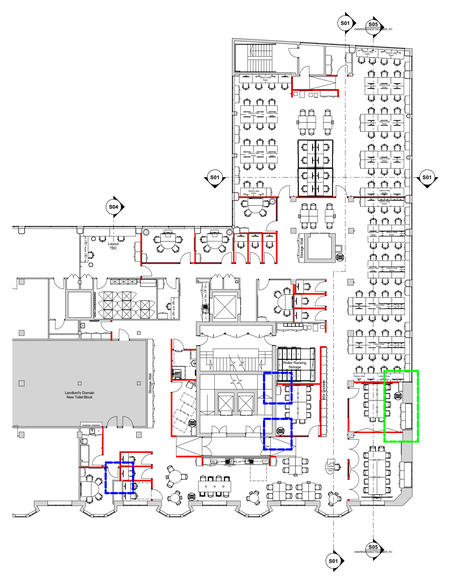

PROPOSED PLAN 1:200

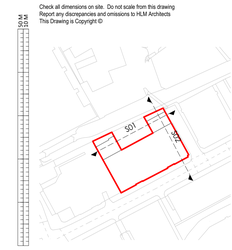

Sections Key 1:2000

Notes

Check all dimensions on site. Do not scale from this drawing
Report any discrepancies and omissions to HLM Architects
This Drawing is Copyright ©

NOTES:


- Contractor to co-ordinate M&E services in line with proposed louvre positions. Positions and sizes are fixed for planning approval and cannot be altered.

- Sections drawn using elevational survey information. Full survey should be carried out prior to any works.

- All new walls are shown in red on proposed plan.

Note: Max occupancy of 110 for fire safety as requested by the Land Lord.

SECTION - 6TH FLOOR

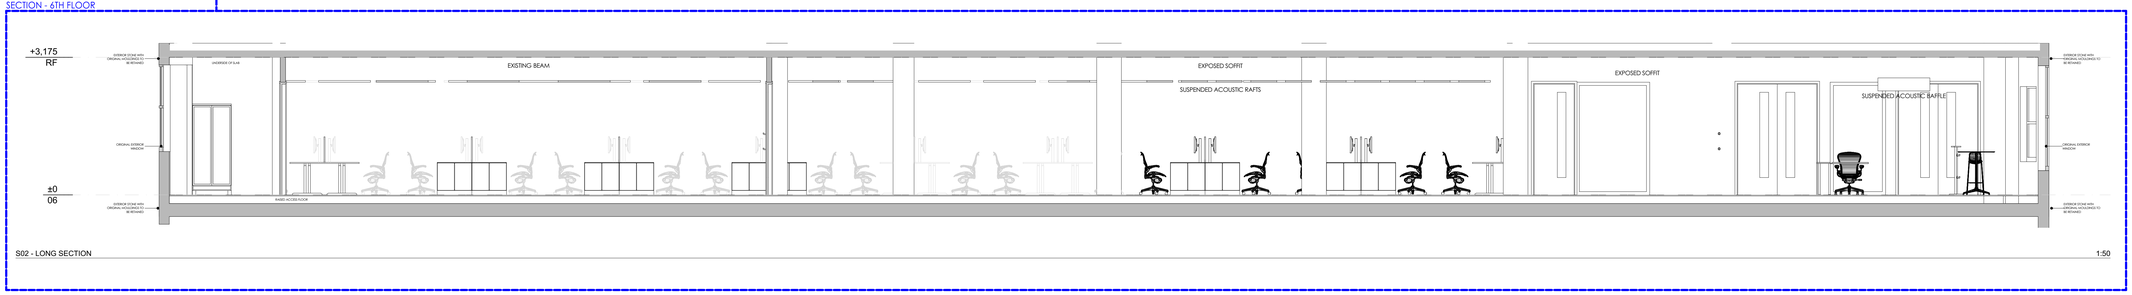

S02 - LONG SECTION 1:50

Rev	Description	Date	By	Chk
P03	UPDATED DESIGN PACK FOR PLANNING	27/10/23	CC	AI
T01	MAX OCCUPANCY LEVELS NOTE ADDED	09/06/23	CC	AI
P02	UPDATED TO MCC COMMENTS	03/03/23	CC	AI
P01	PRELIMINARY ISSUE FOR COMMENT	22/02/23	BW	HLM

Revisions Suitability

Project S2 INFORMATION

British Council Manchester

Client

British Council

Title

PROPOSED SECTIONS - SHEET 02

Drawing No. **BCM-HLM-01-XX-DR-I-0023** Revision **P03**

Scale @ A0 AS DRAWN

Drawn BW

Date 22/02/2023

Checked HLM

1:500 50 M
1:100 10 M

HLM Architects
© HLM Architects
2nd Floor
The Ruskin Building
Tudor Square
Sheffield S1 2LA
www.hlmarchitects.com
T. +44 (0) 114 263 9600
F. +44 (0) 114 263 9650
sheffield@hlmarchitects.com