

All dimensions are to be checked on site. This drawing shall not be scaled to ascertain dimensions.

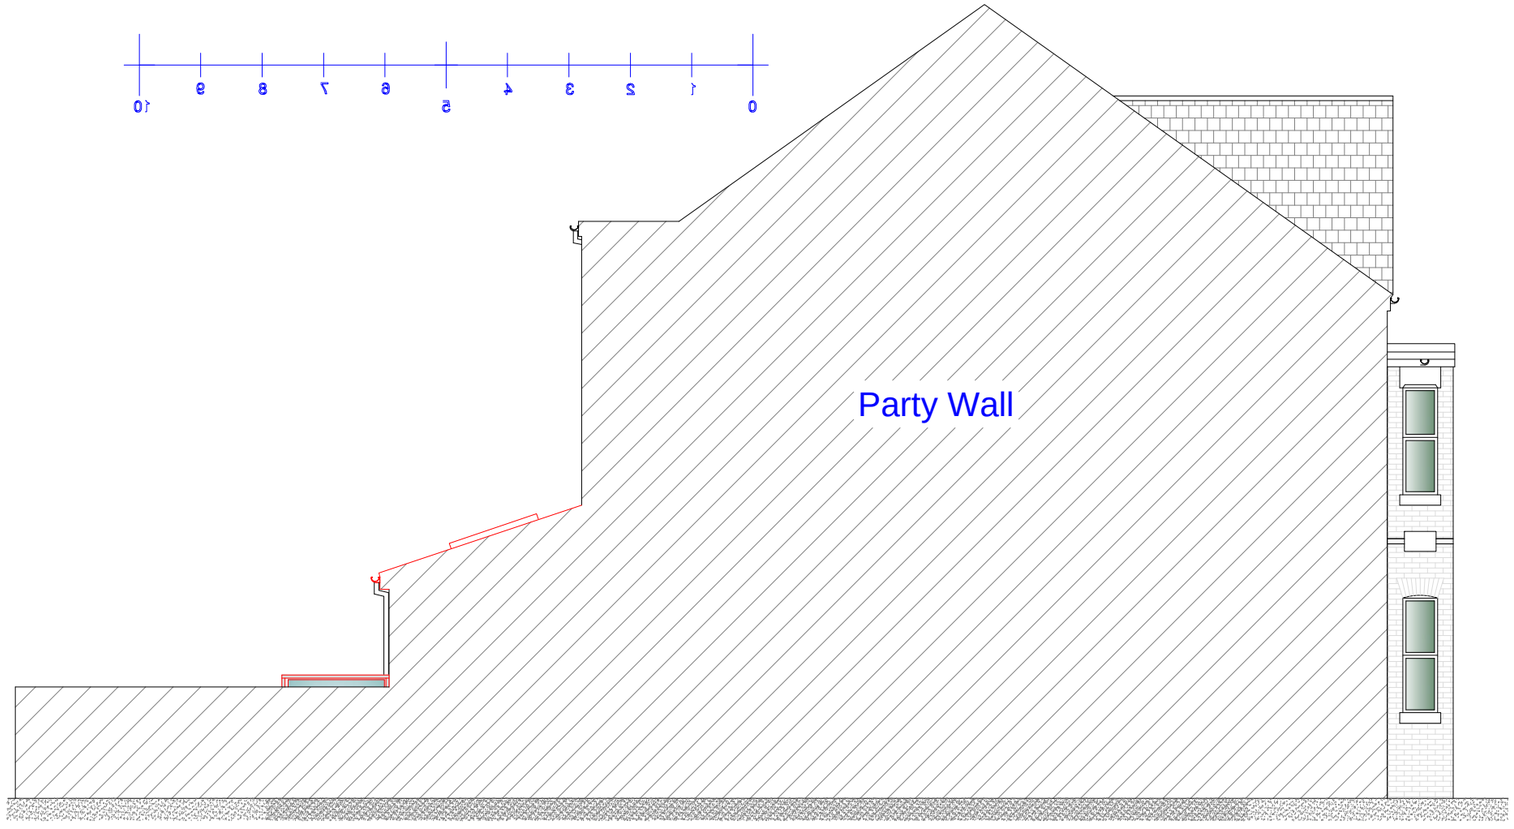

Proposed L/H Side Elevation
Scale 1:100

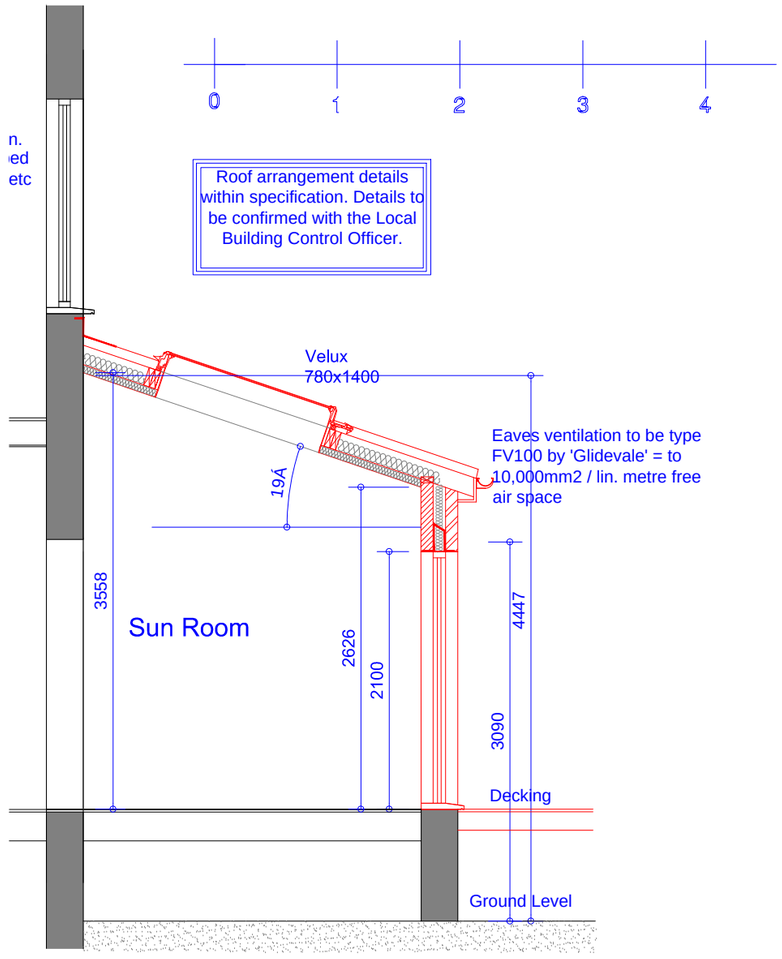

Proposed Section
Scale 1:50

Rev	Date	Description

Issued For : INFORMATION PURPOSES ONLY

Client
Mr. Craig Feldman

Project
21 Old Lansdowne Rd West Didsbury, Manchester M20 2PB - Proposed Basement conversion to 2 bedroom apartment.

Scheme - Drawing Title
Proposed L/H Side elecation and Section.

Drawing No.	Revision	Date	Scale
03		28.09.20	1:50 @A3

JK Technical Services (NW) Ltd
Tel: 0161 728 5730
Mob: 07741175755
www.jktechservs.co.uk