
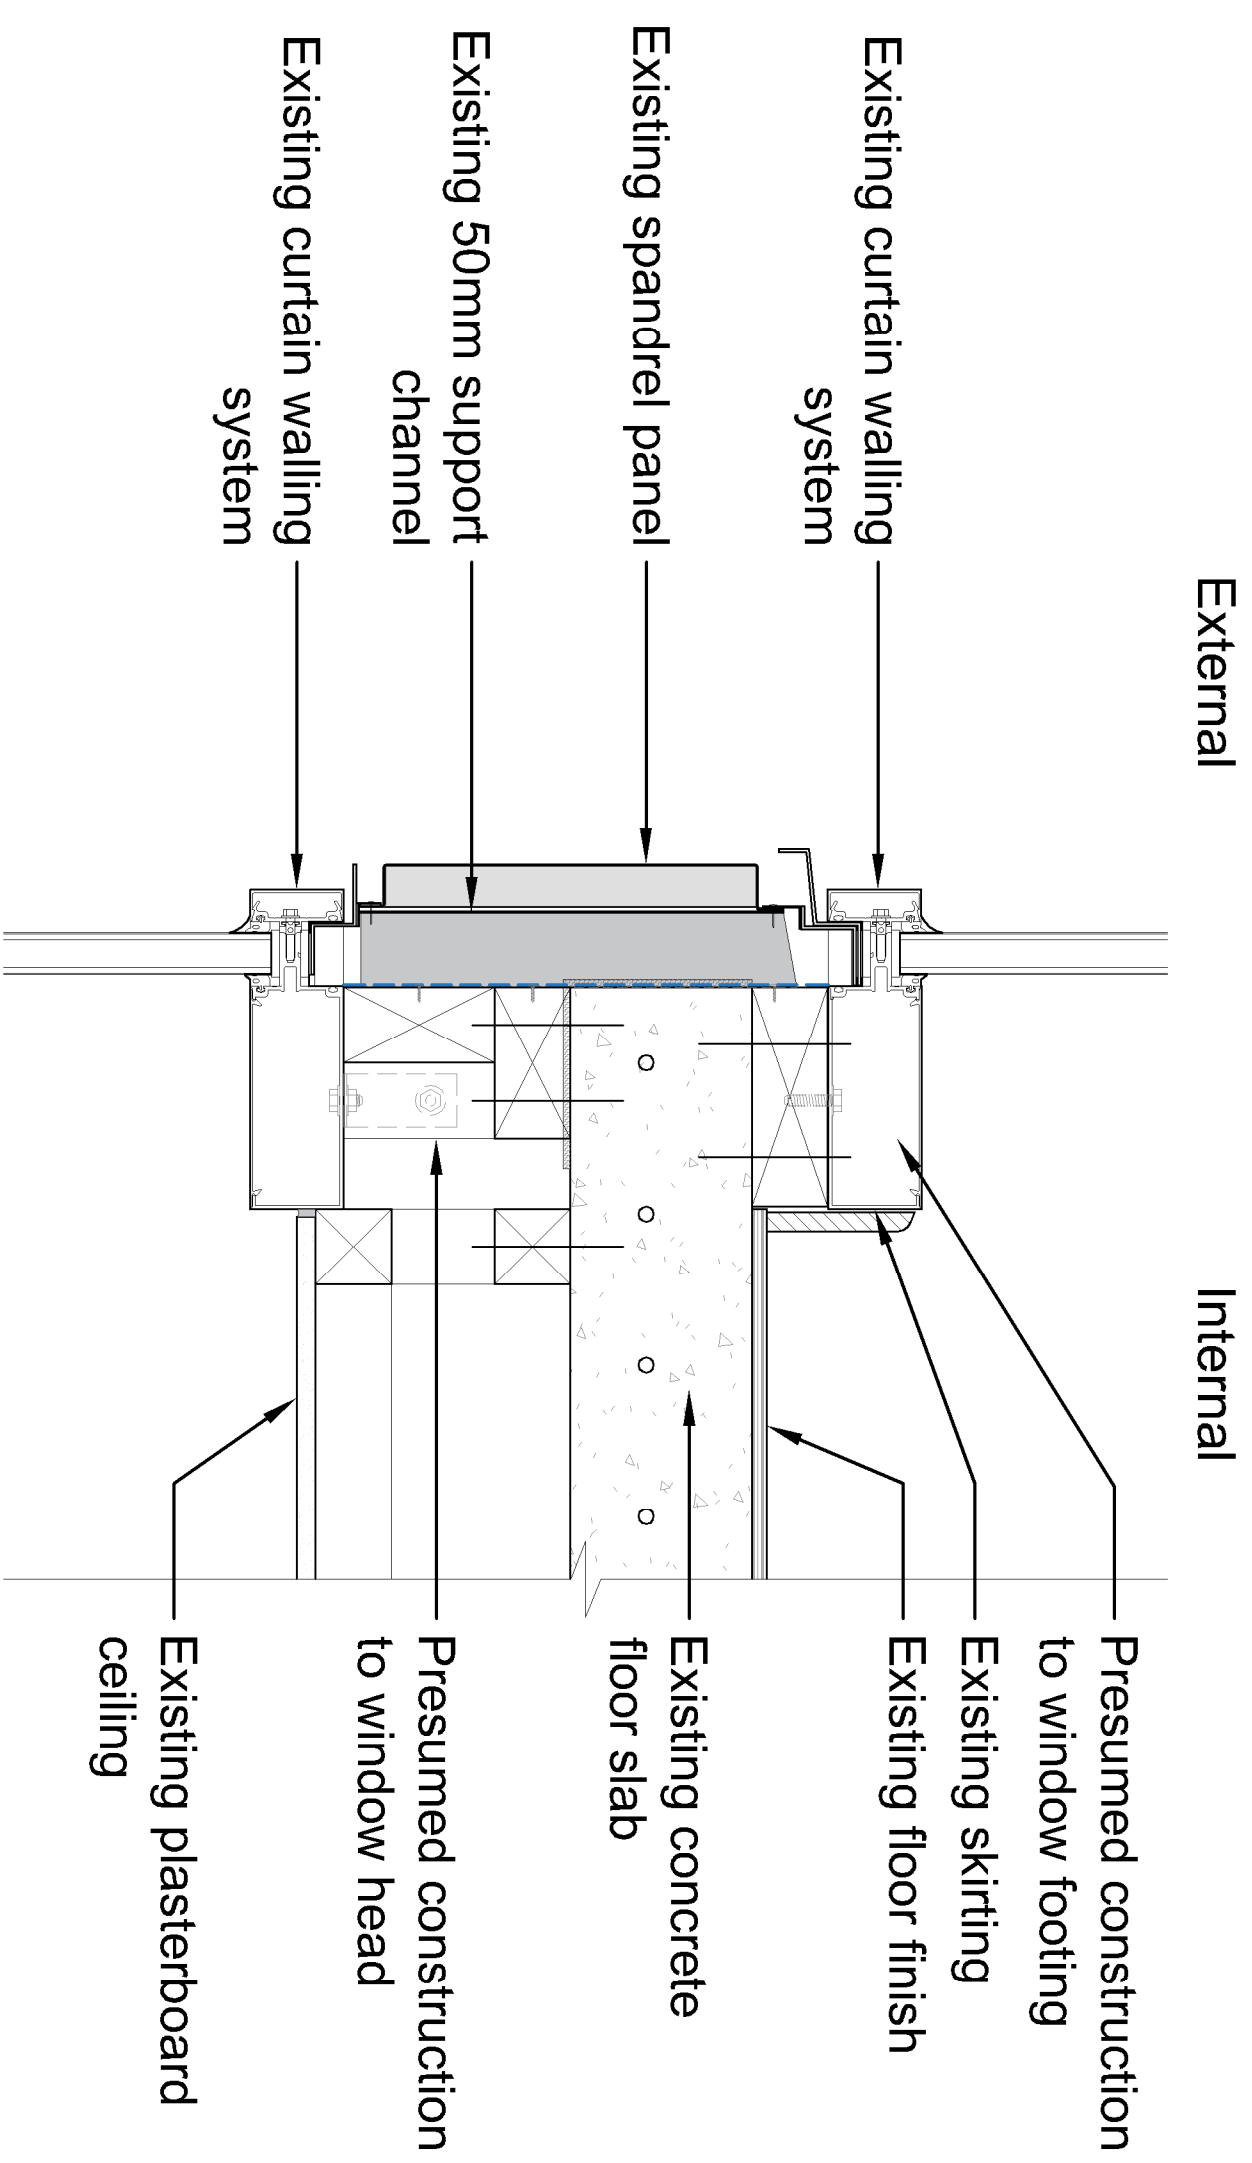



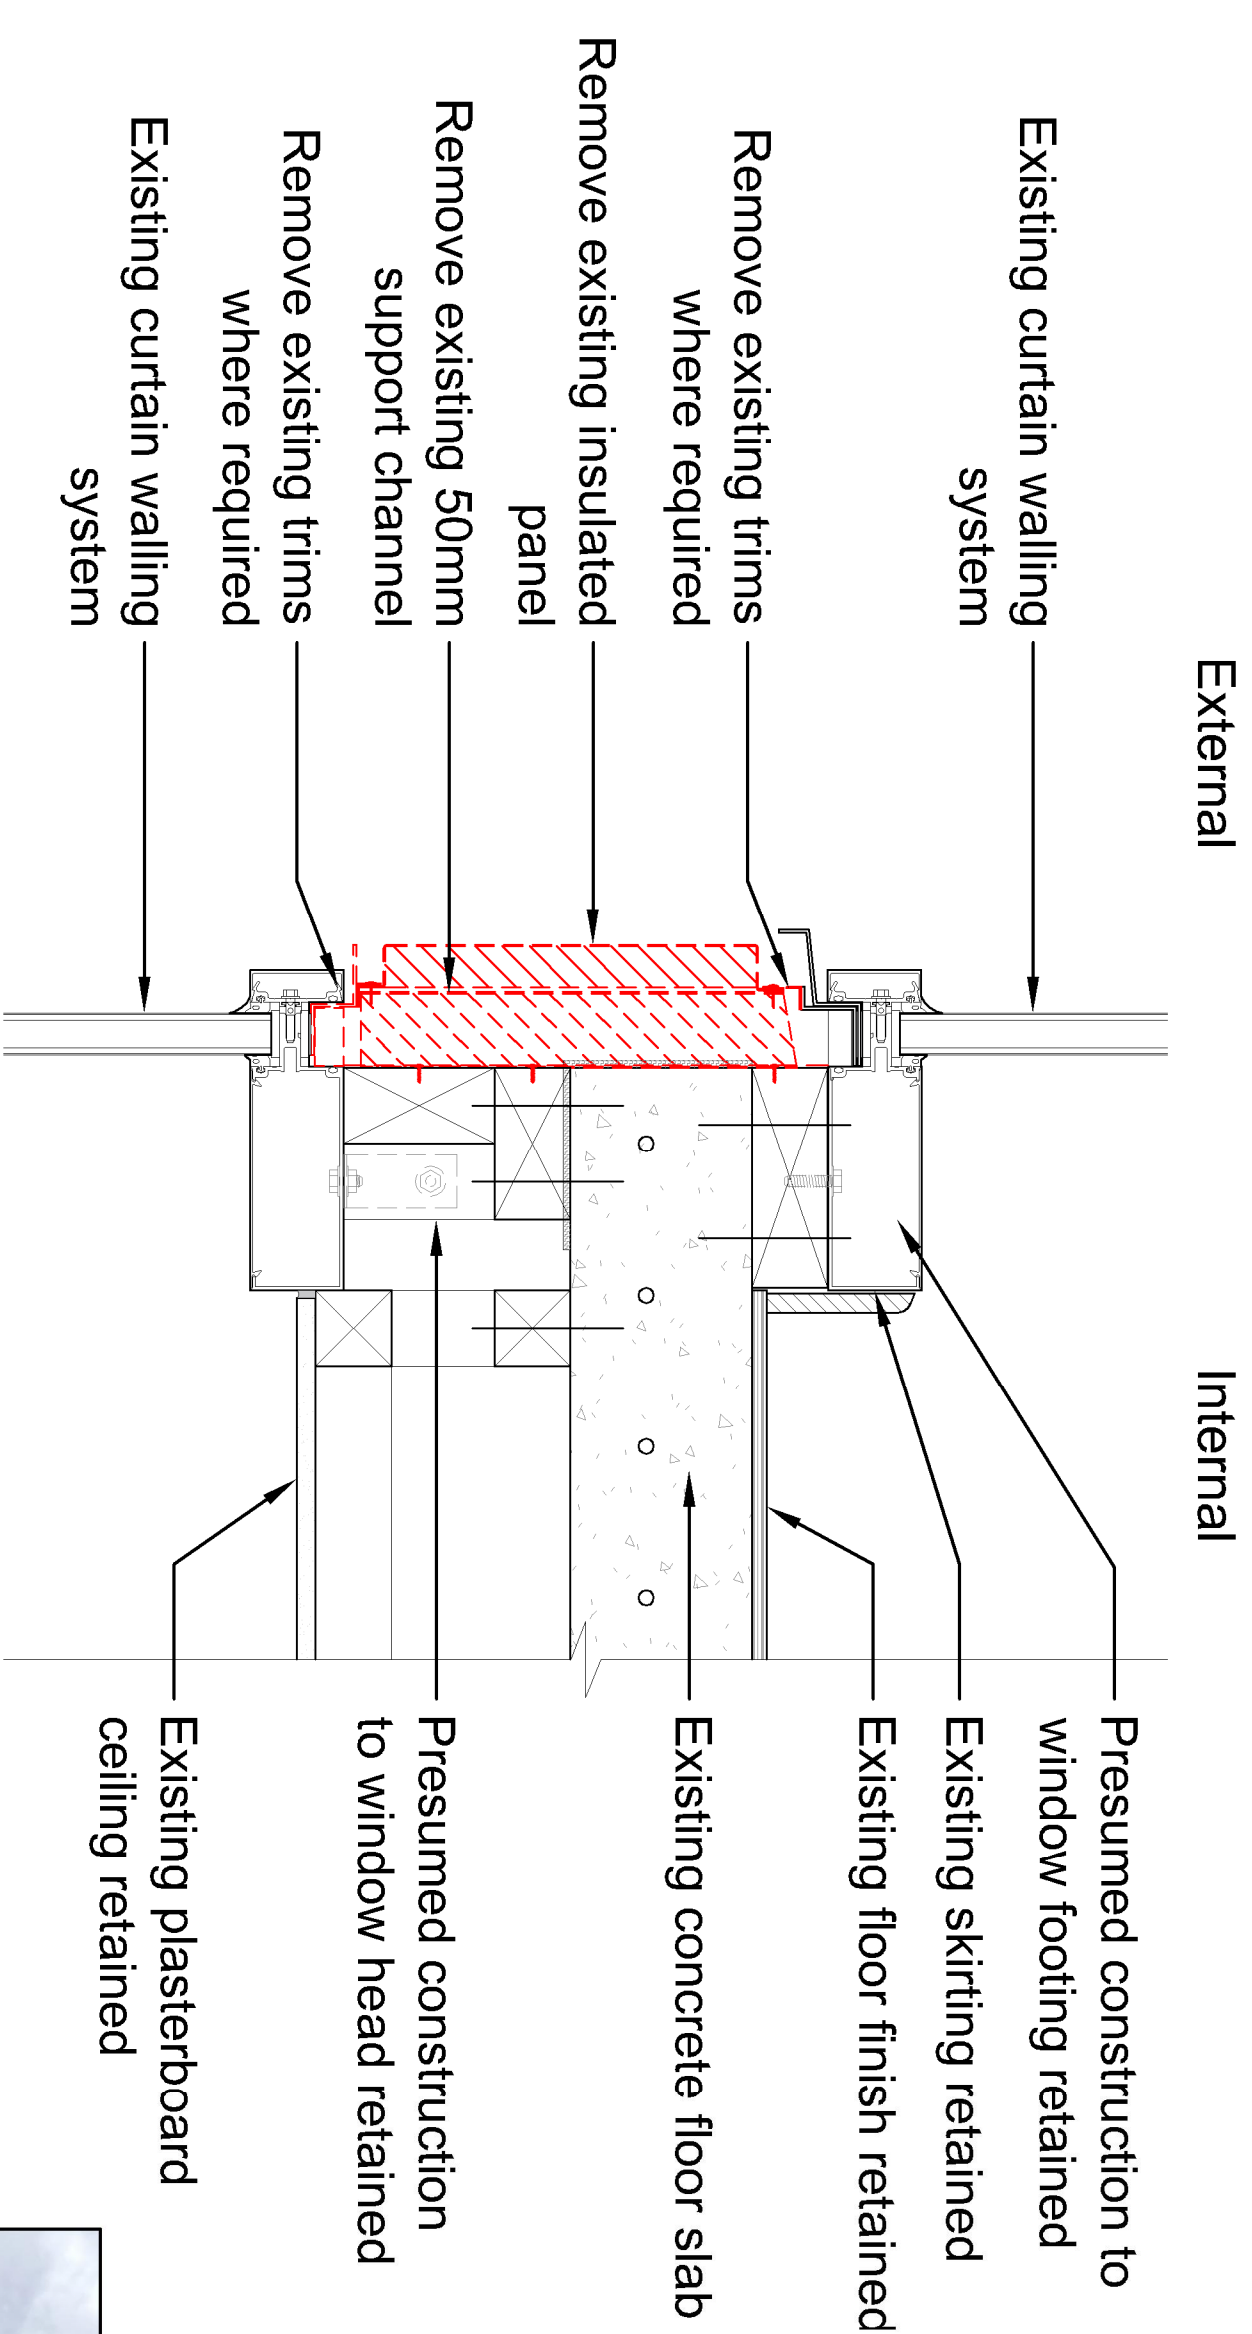


Existing wall Treatment - Spandrel Panels in Curtain Walls

1:5@A1

Strip out Treatment - Spandrel Panels in Curtain Walls

1:5@A1

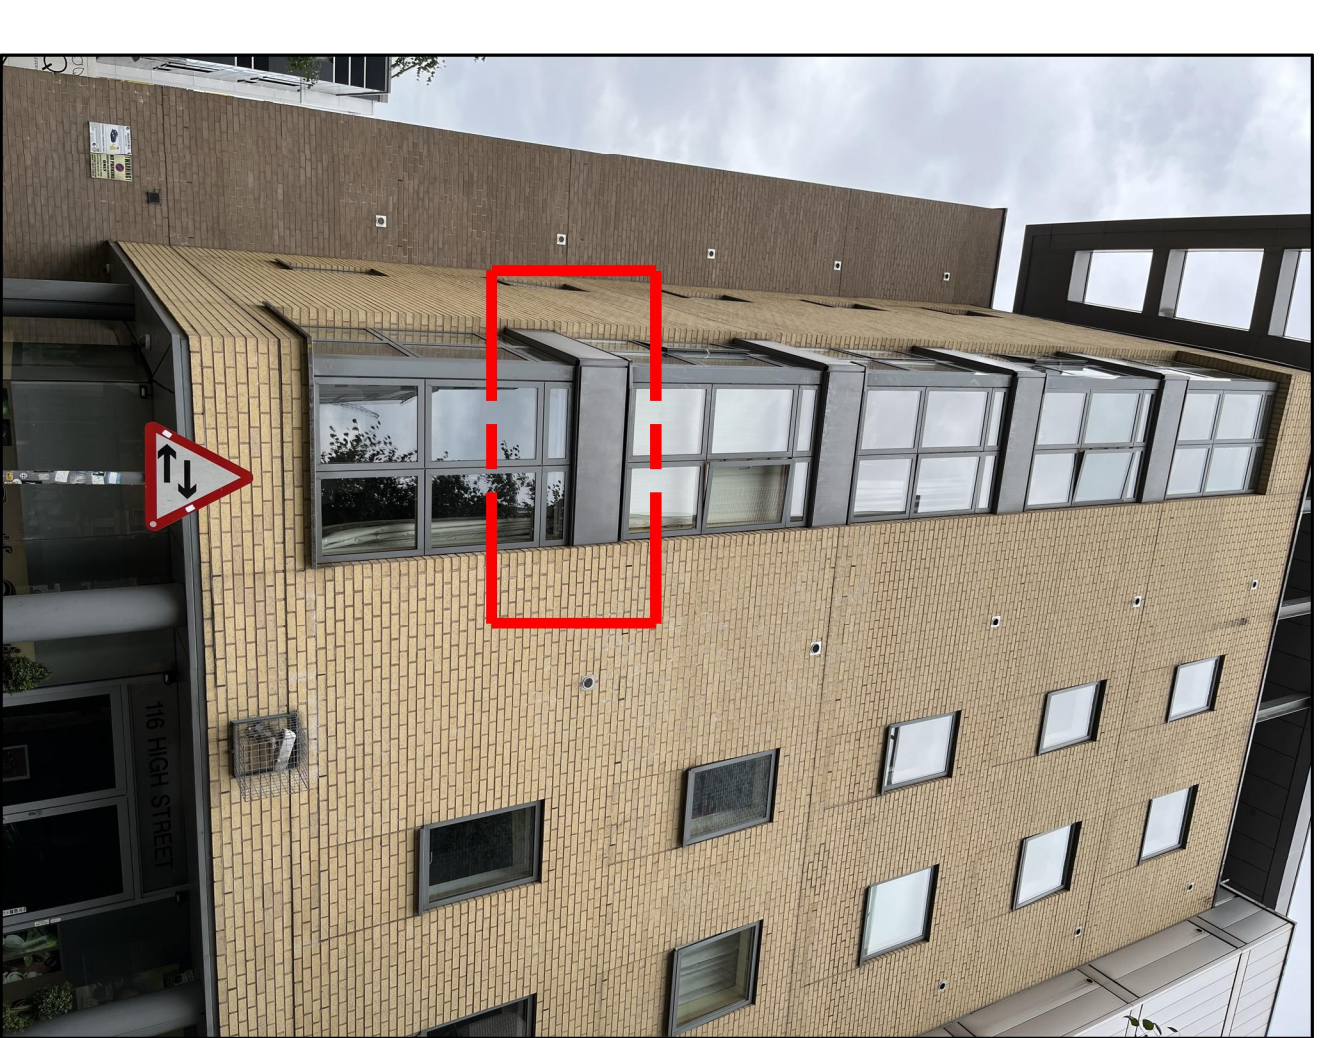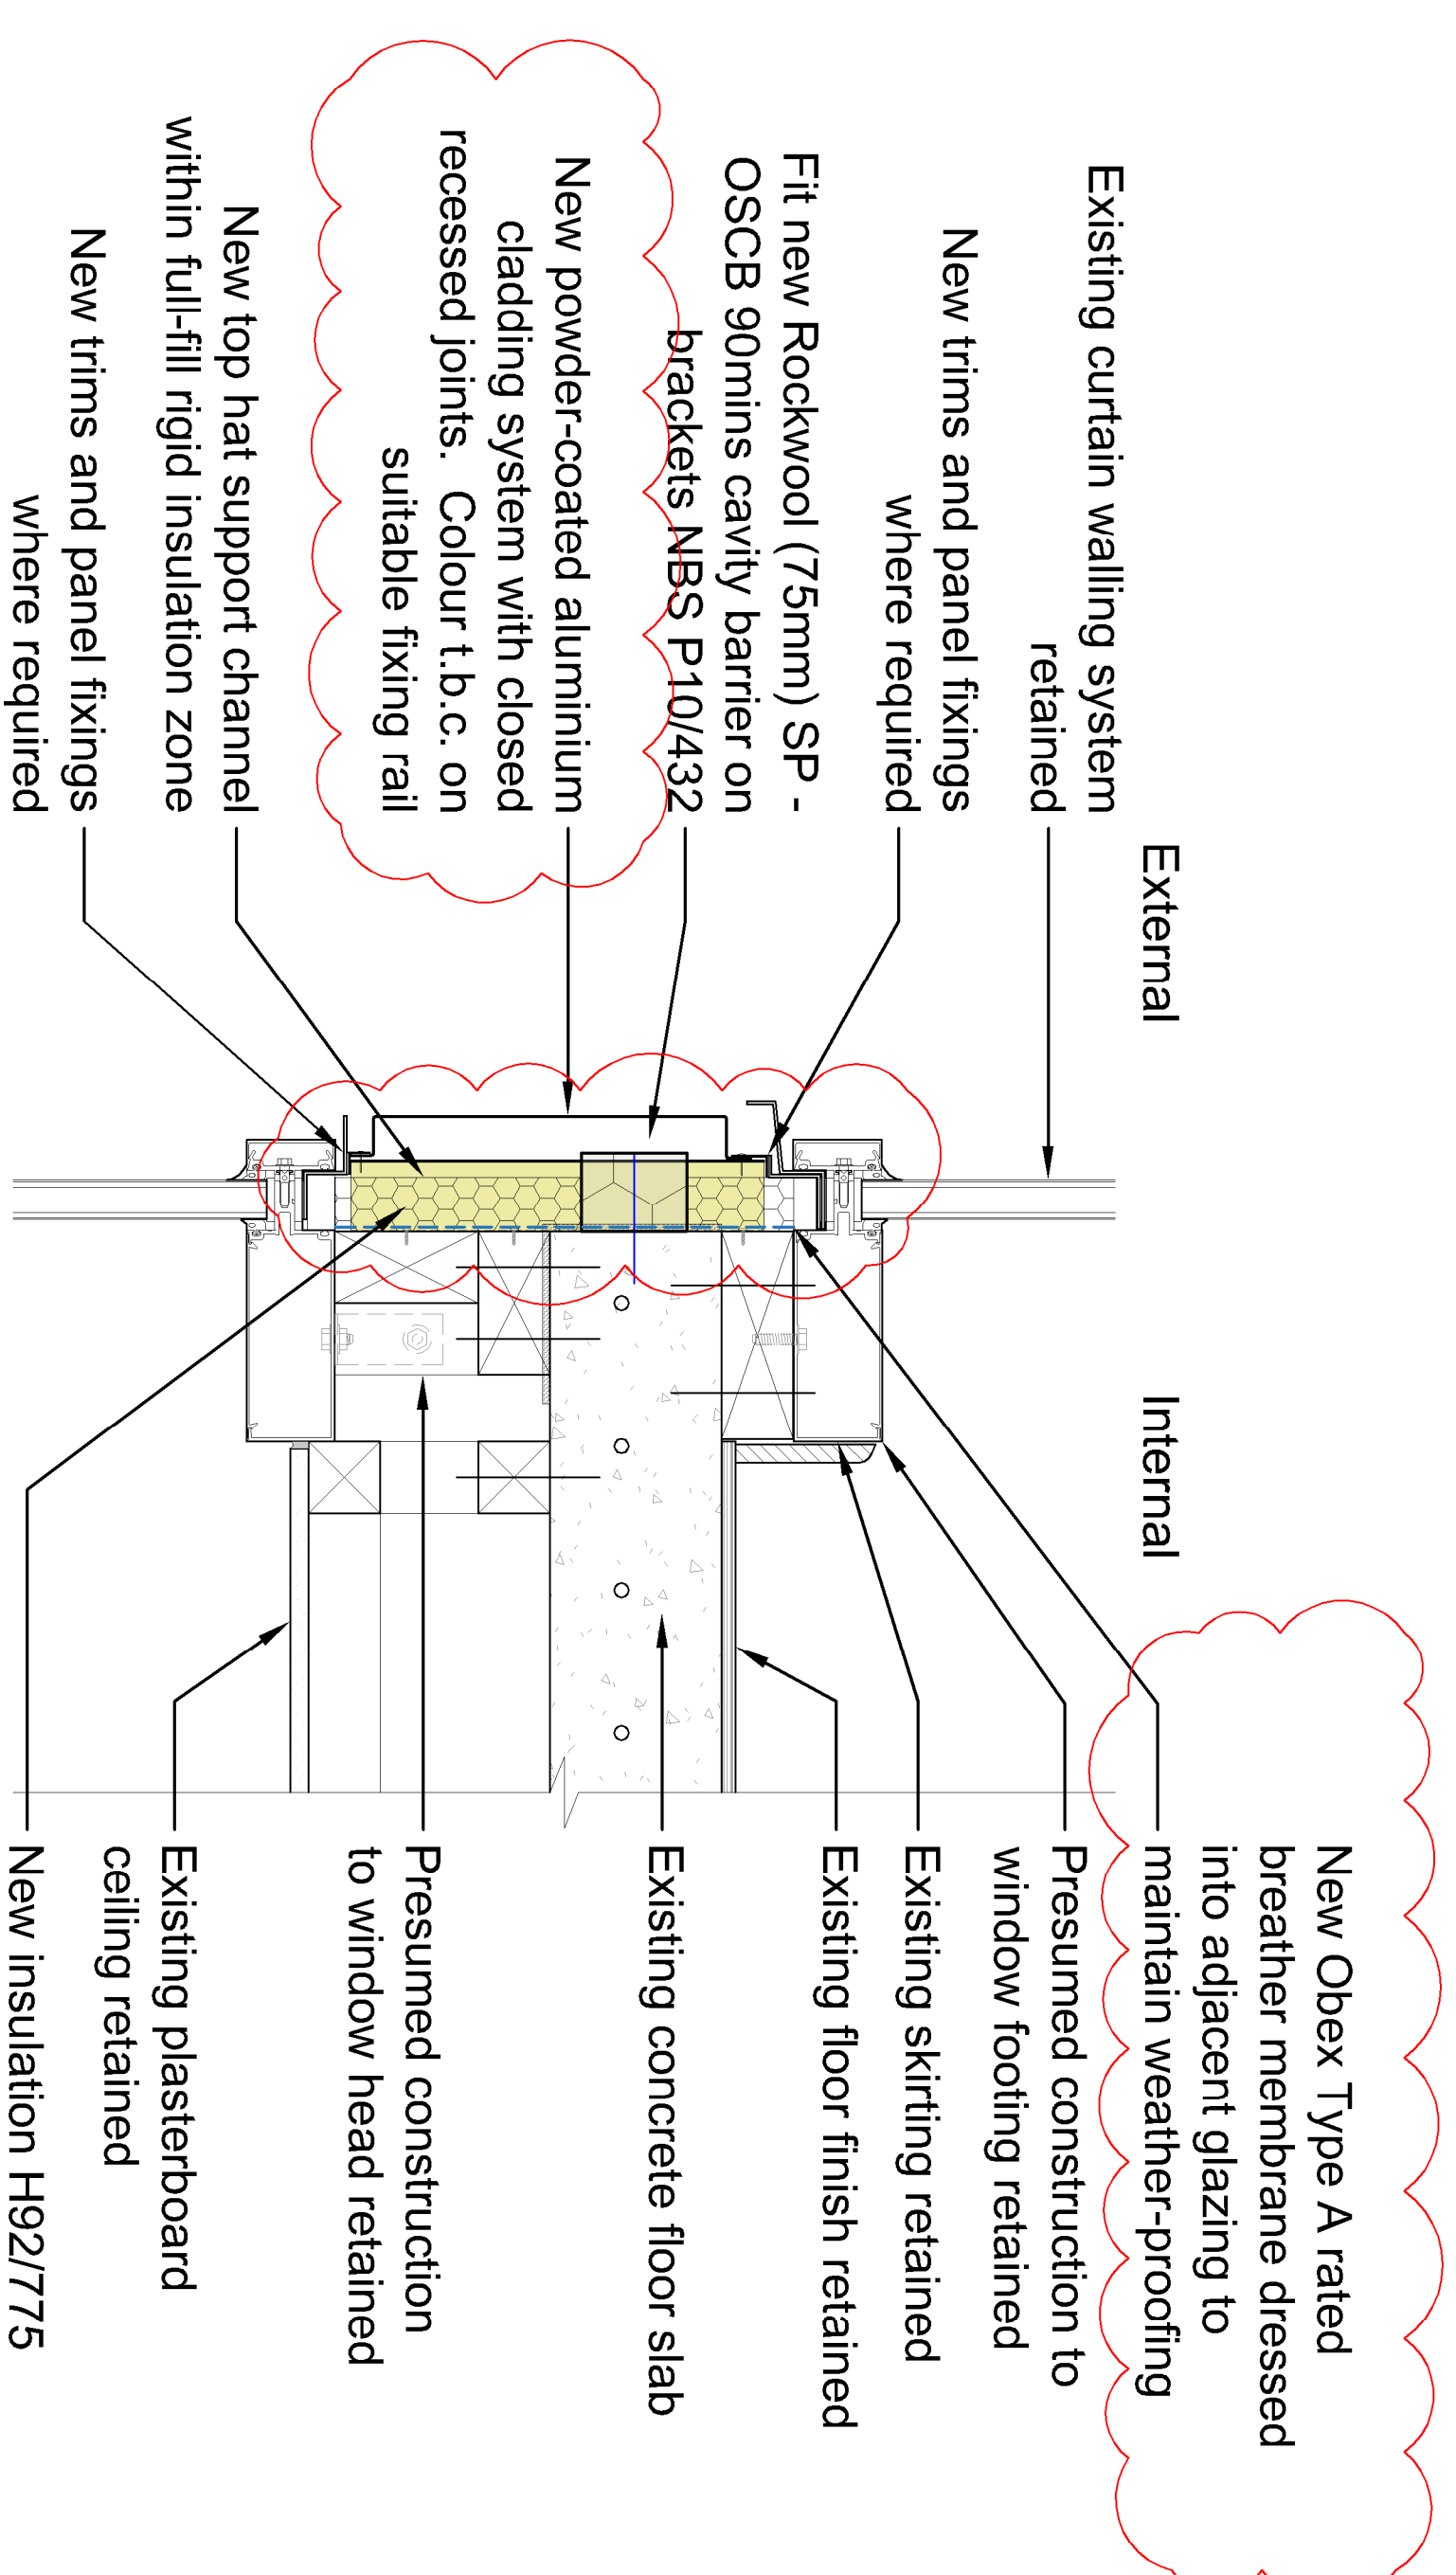

Proposed Wall Treatment - Spandrel Panels in Curtain Walls

1:5@A1

Please note:

The contents of this drawing are based on (survey/ existing) information taken on site. Hallday Meecham Architects can accept no responsibility for the accuracy of this information and/or works based upon it. The contractor must check the accuracy of these drawings prior to installation on site and notify Hallday Meecham Architects of any discrepancies.

© Copyright: All rights reserved. This drawing must not be reproduced without permission. Do not scale from this drawing. All dimensions are in millimetres unless otherwise stated. Any discrepancies should be reported to the Architect.

P2	Specification notes updated.	11.08.23	CB	TF
P1	Issued for Planning	01.08.23	CB	SB
PLANNING ISSUE				
-	Issued for Comment/Approval.	-	-	-
PRELIMINARY				
Revision	Description	Date	Drawn	Checked

Halliday Meecham Architects Limited

111 Piccadilly Manchester M1 2HY

+44 (0)161 661 5566

4 Devonshire Street London W1W 5DT
+44 (0)203 440 5175

+44 (0)203 440 5175

hma@hallidayreecham.com

www.hallidaymeecham.com

Client:	Wardens
Project:	Garden House
Phase/Location:	Garden House, 114 High St, Manchester, M4 1HQ
Drawing:	External Wall Treatment - Spandrel Panels in Curtain Walls

Scale @ A1	Scale @ A3	Date:	Drawing No.	Job No.	Checked:	Drawing No.
1:5	1:10	24.07.23	CB	TF	5540	31201

Drawing Ref: _____ Revision _____