



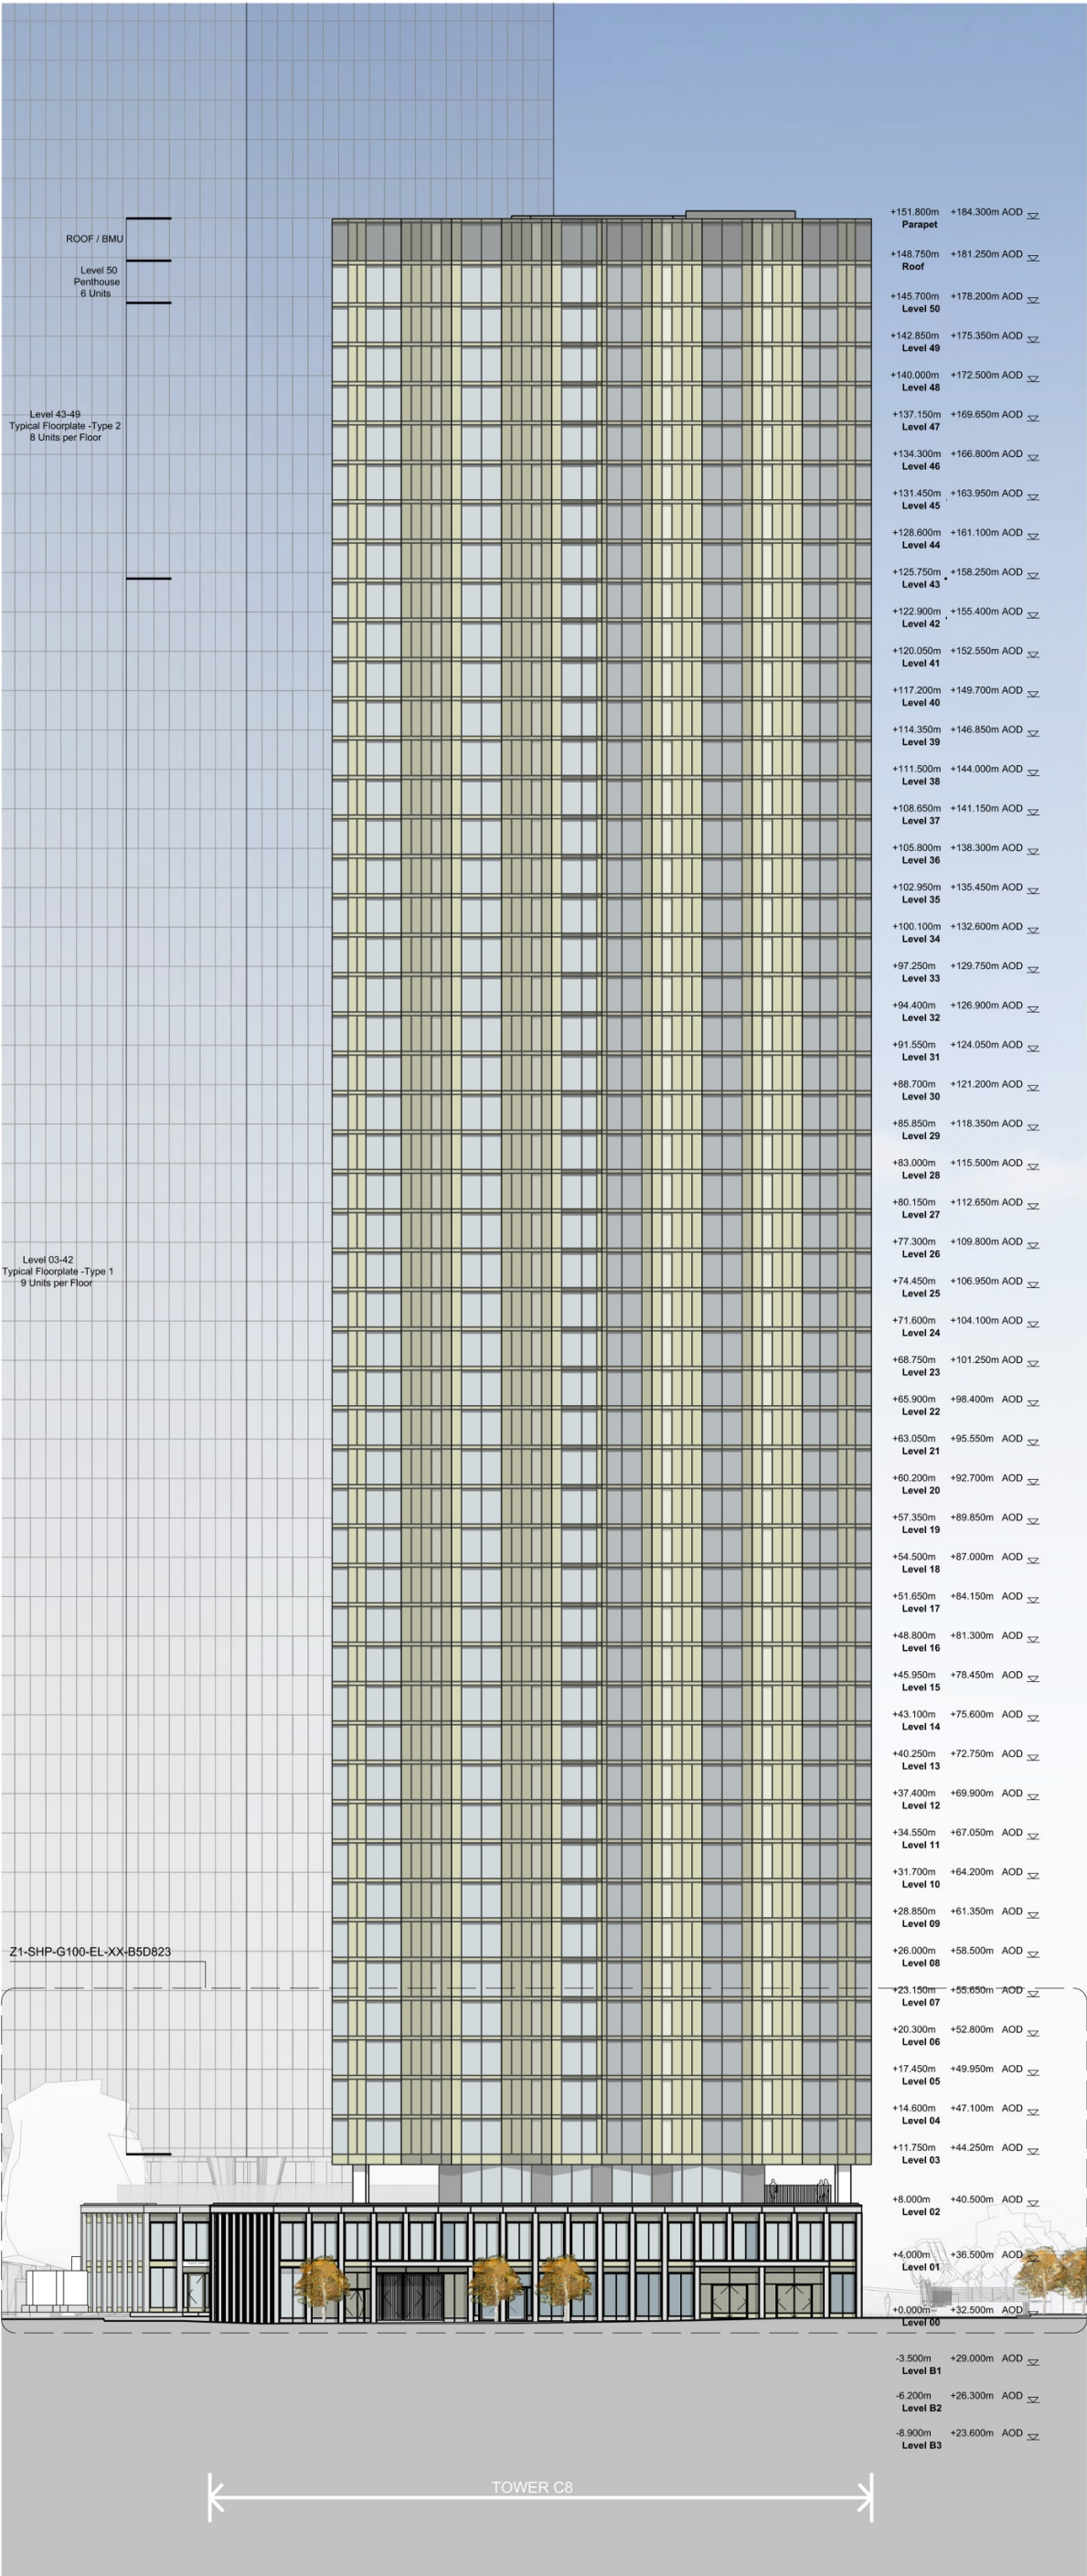

NORTH ELEVATION

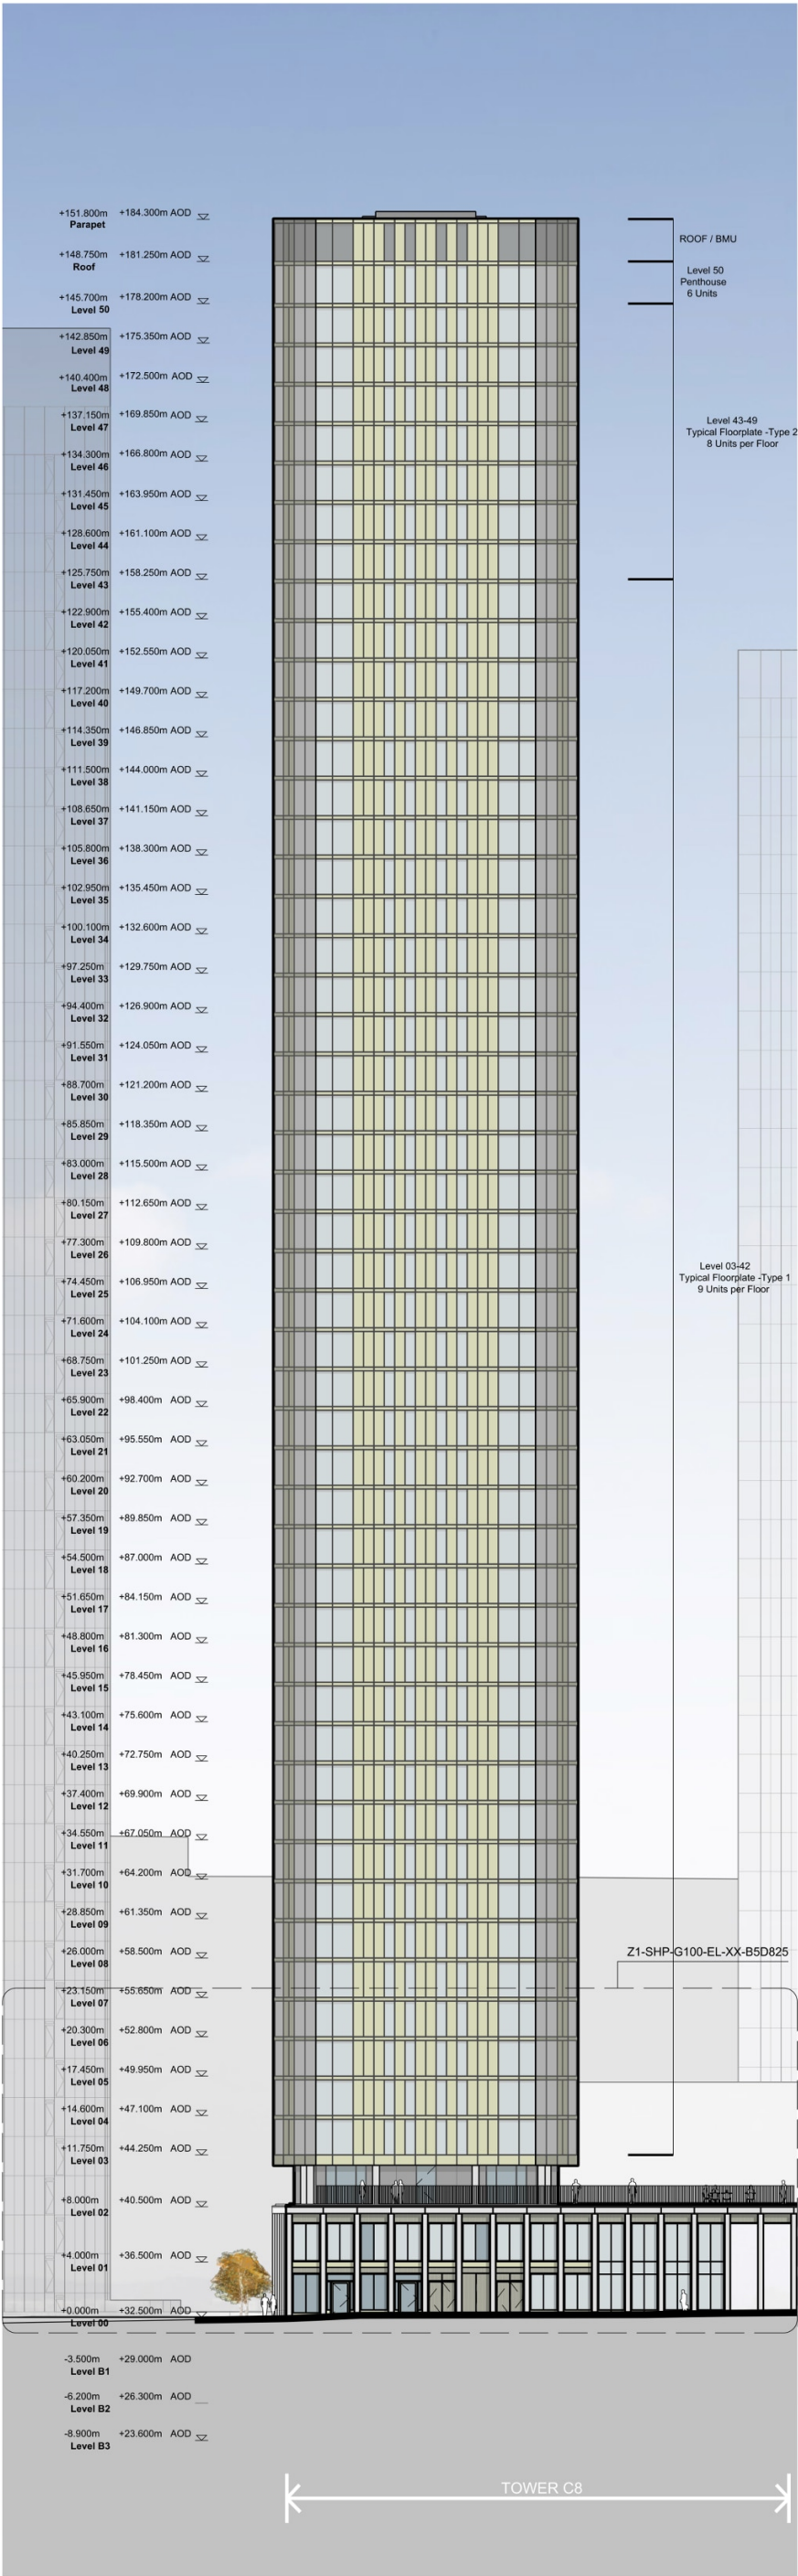

WEST ELEVATION