


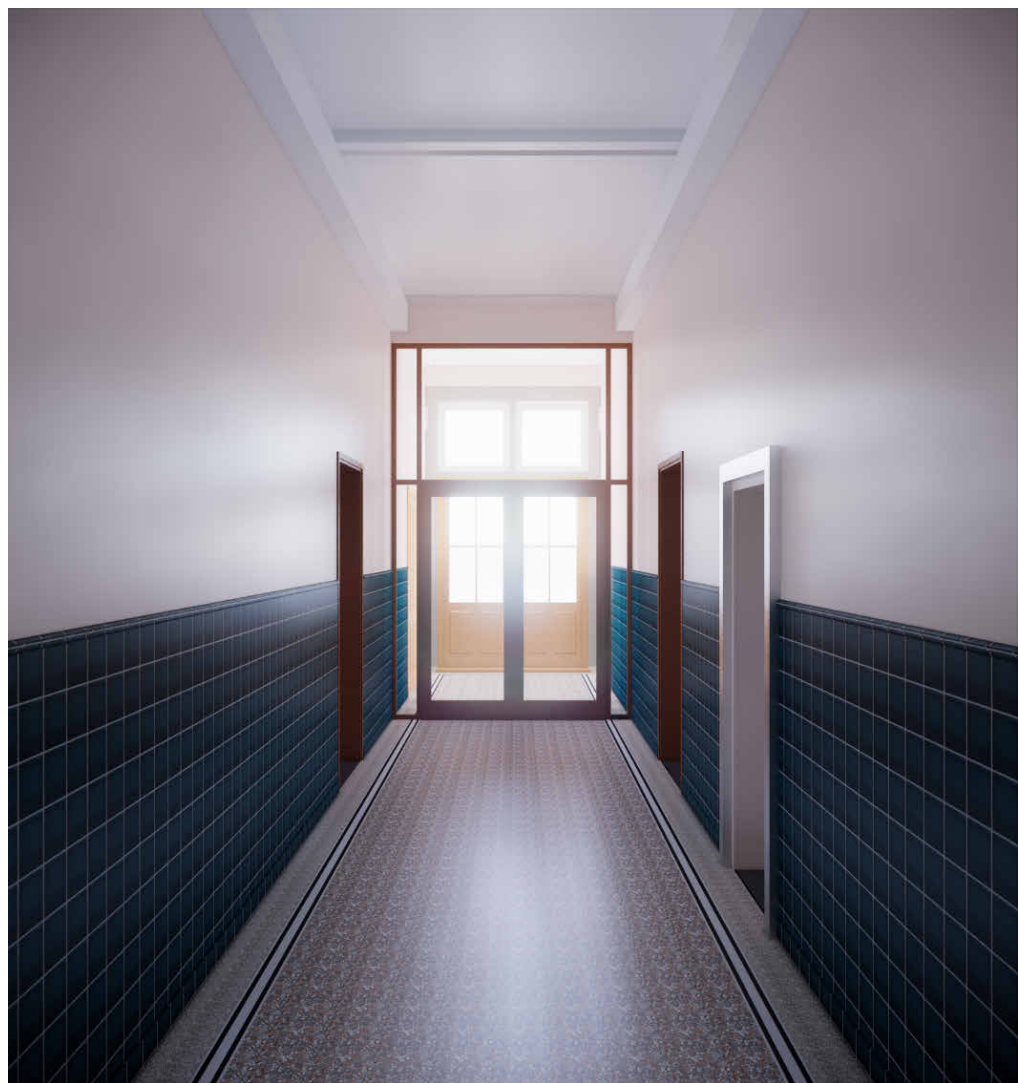
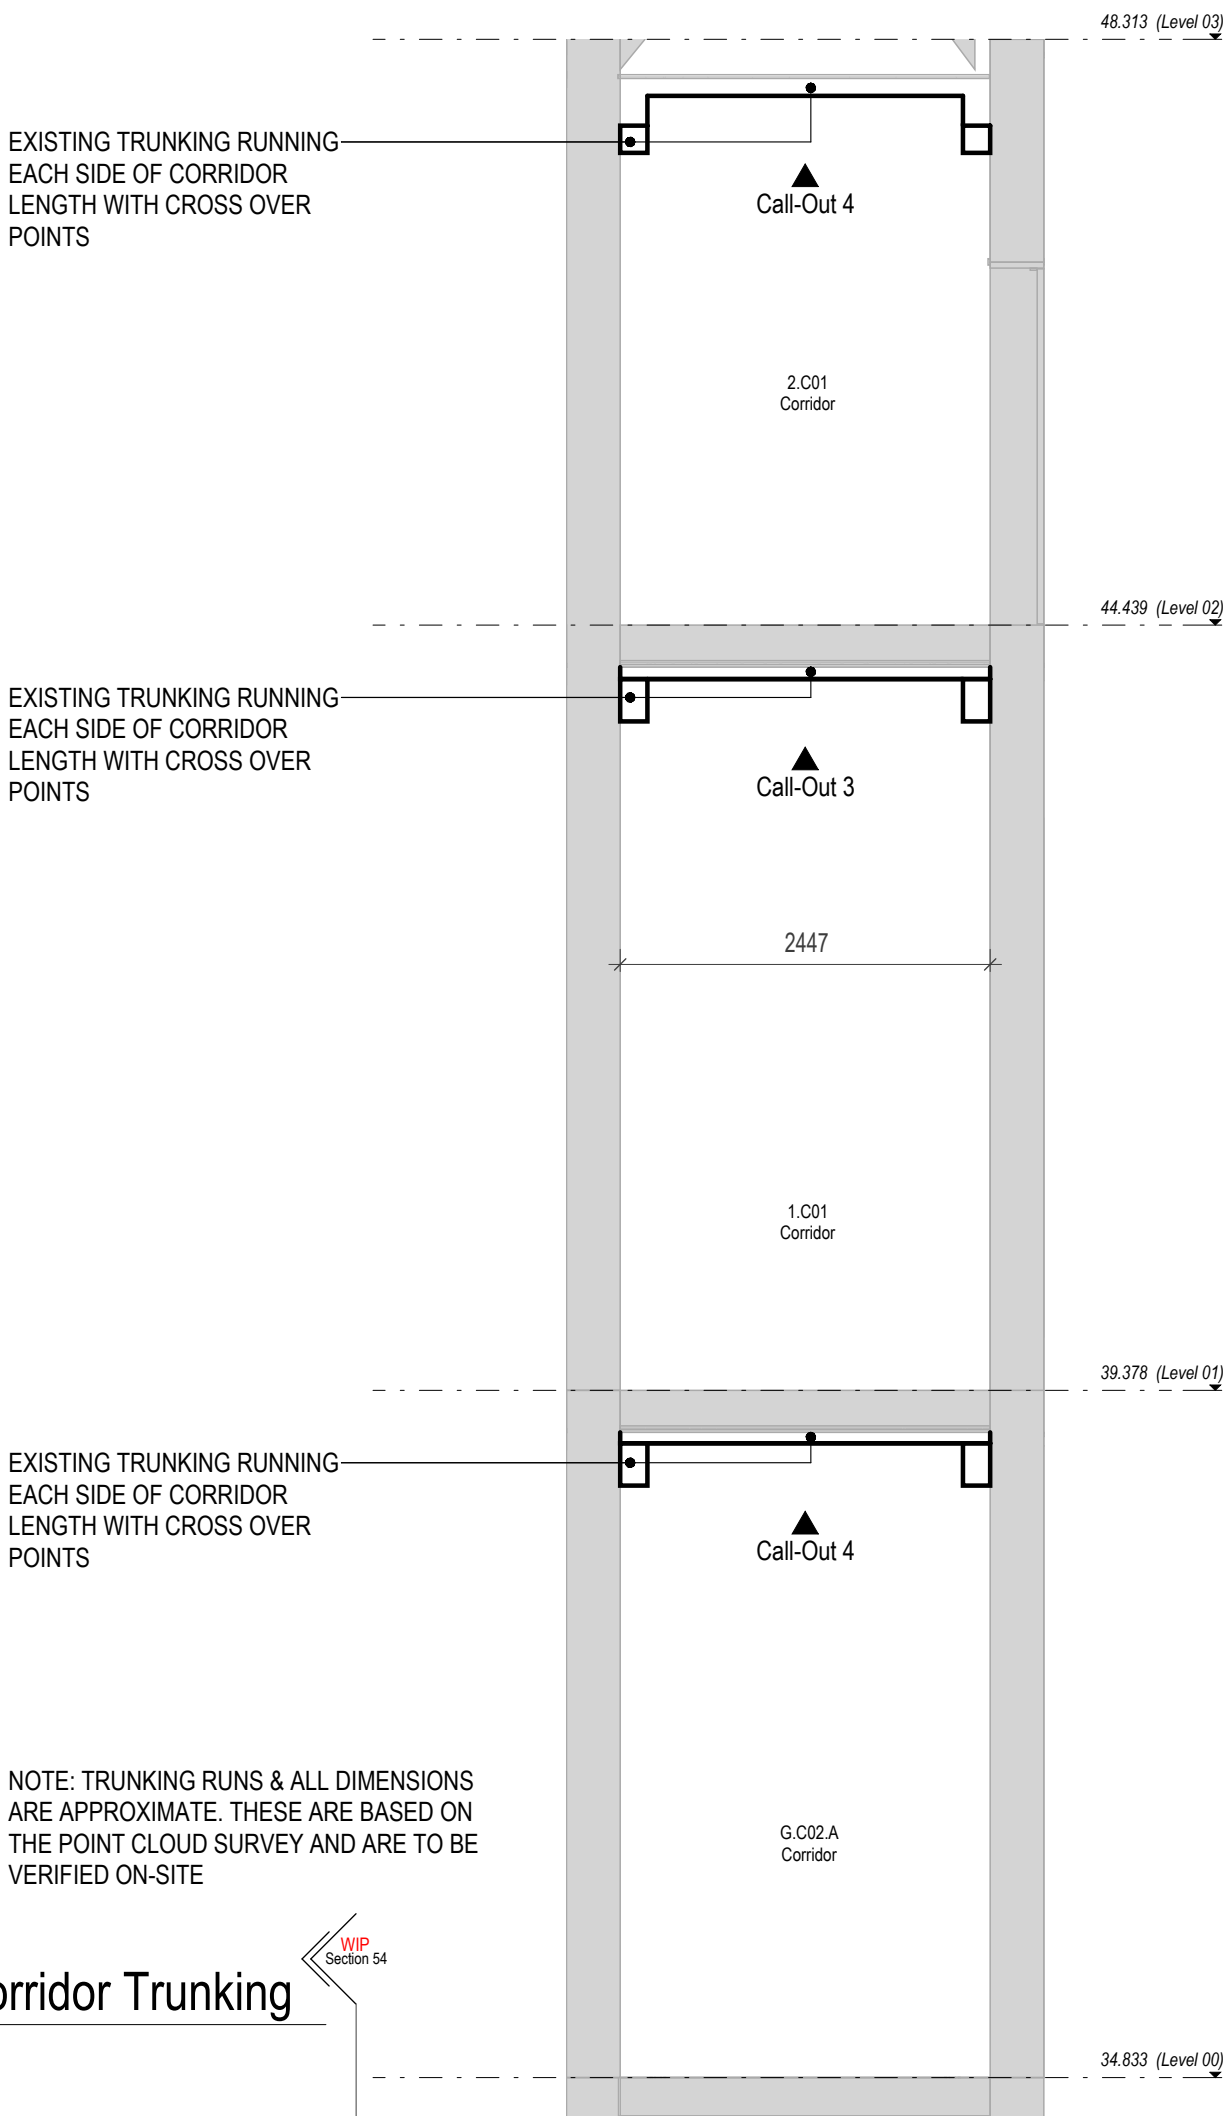


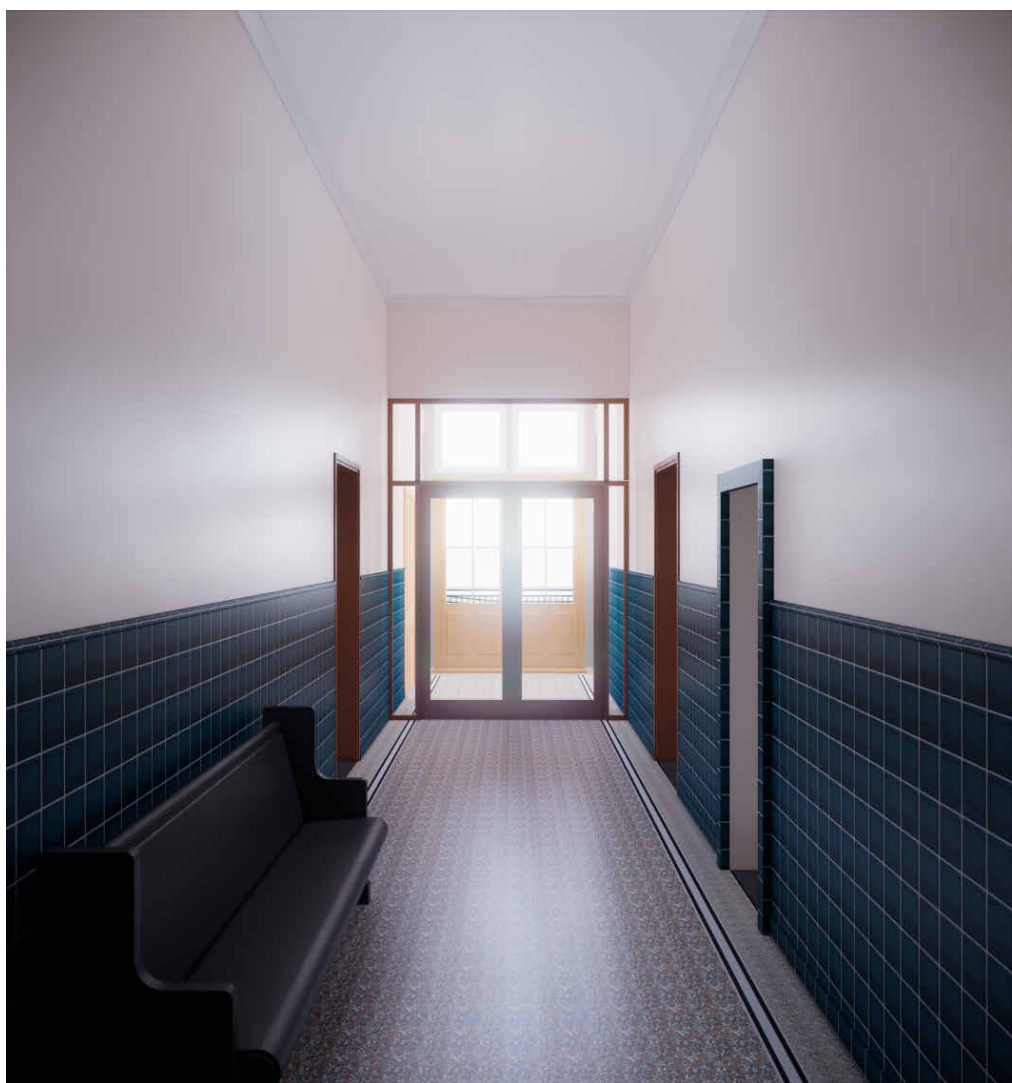


09 Existing GF Corridor Trunking - 3D View
1:1

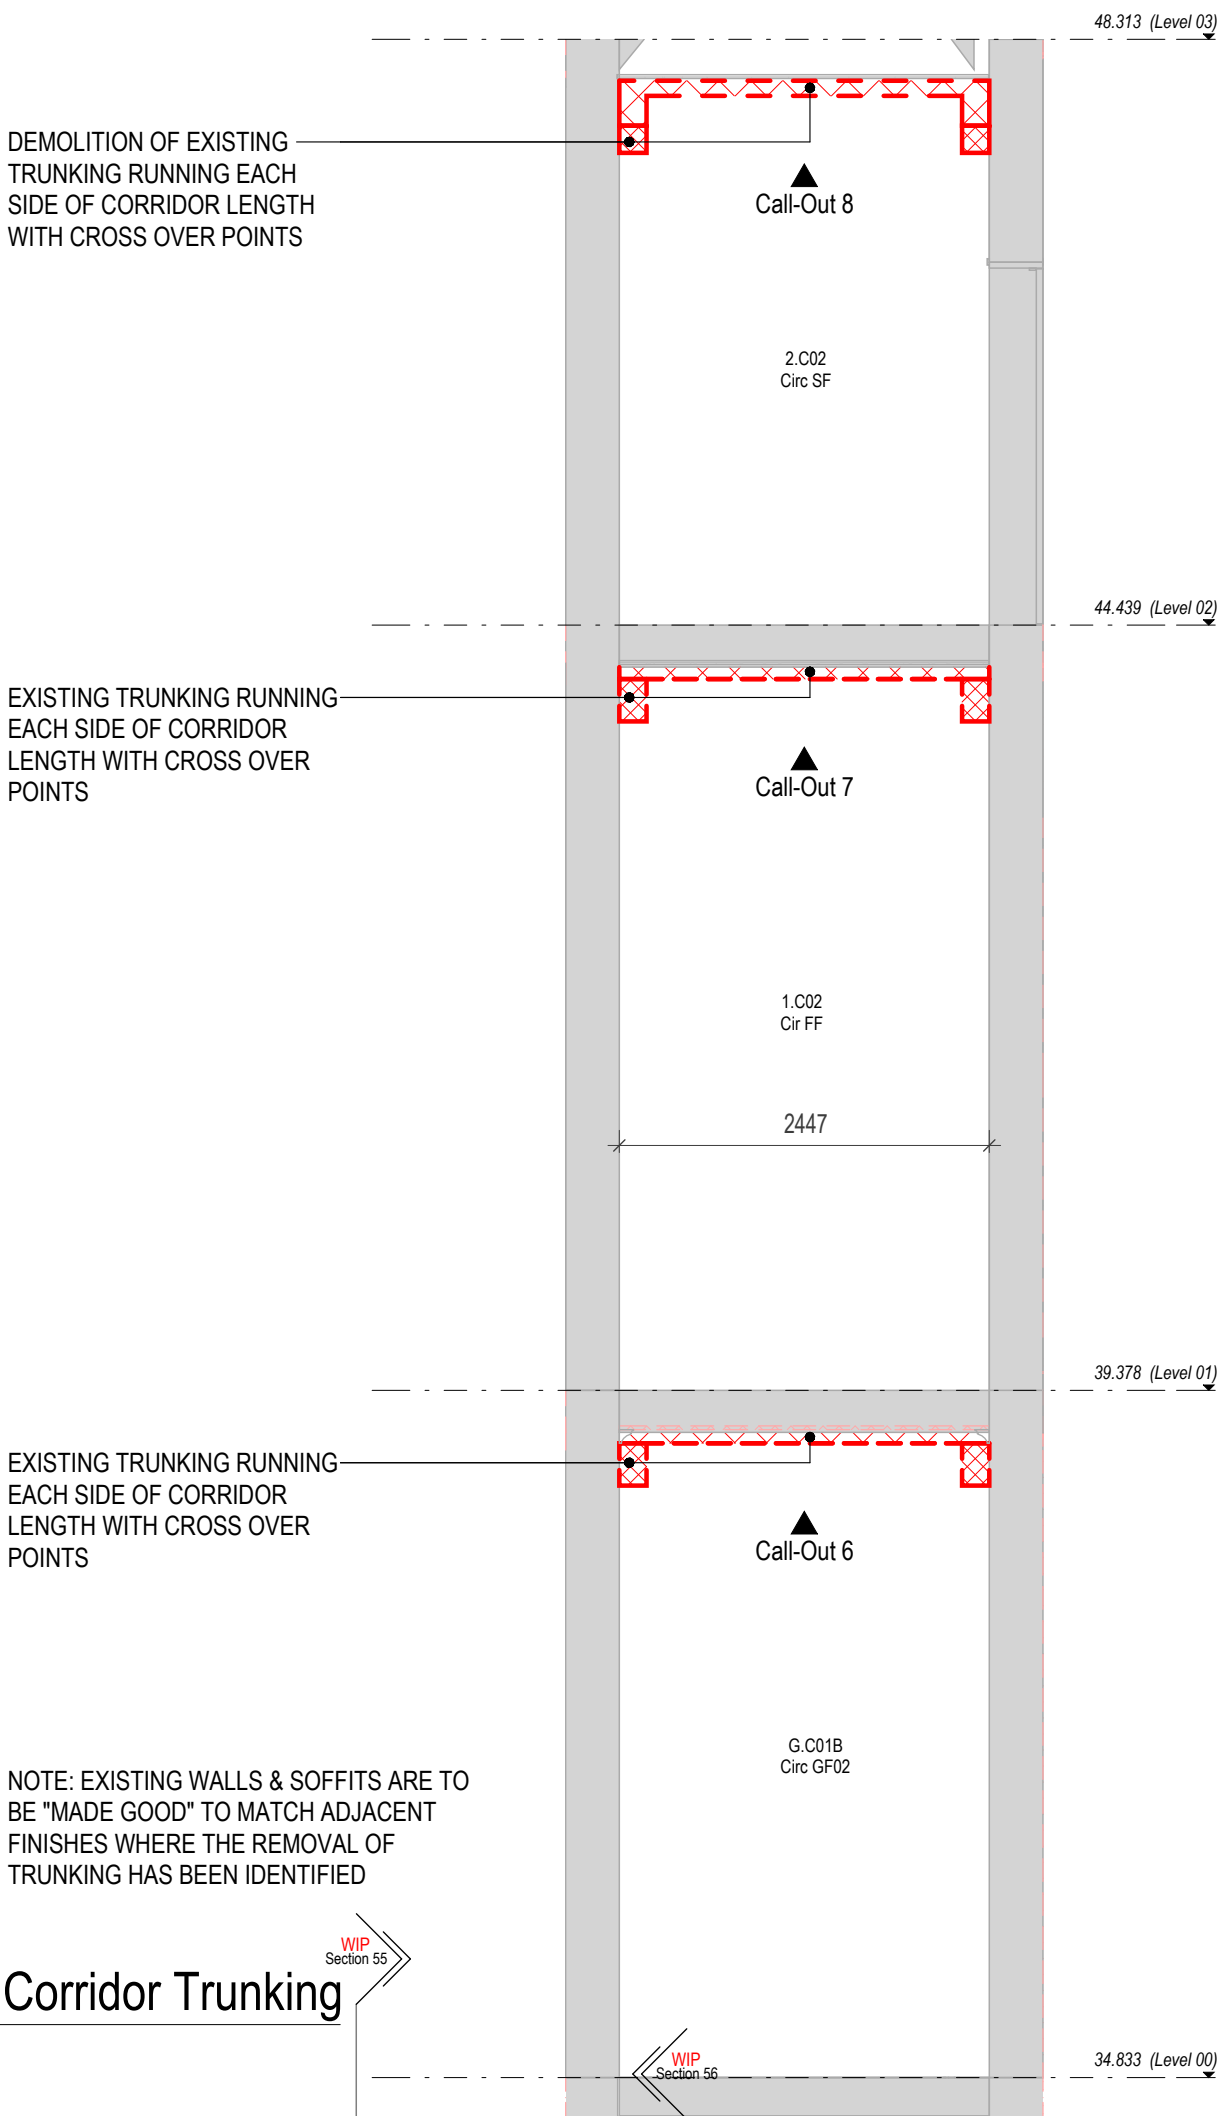


10 Proposed GF Corridor Trunking - 3D View
1:1

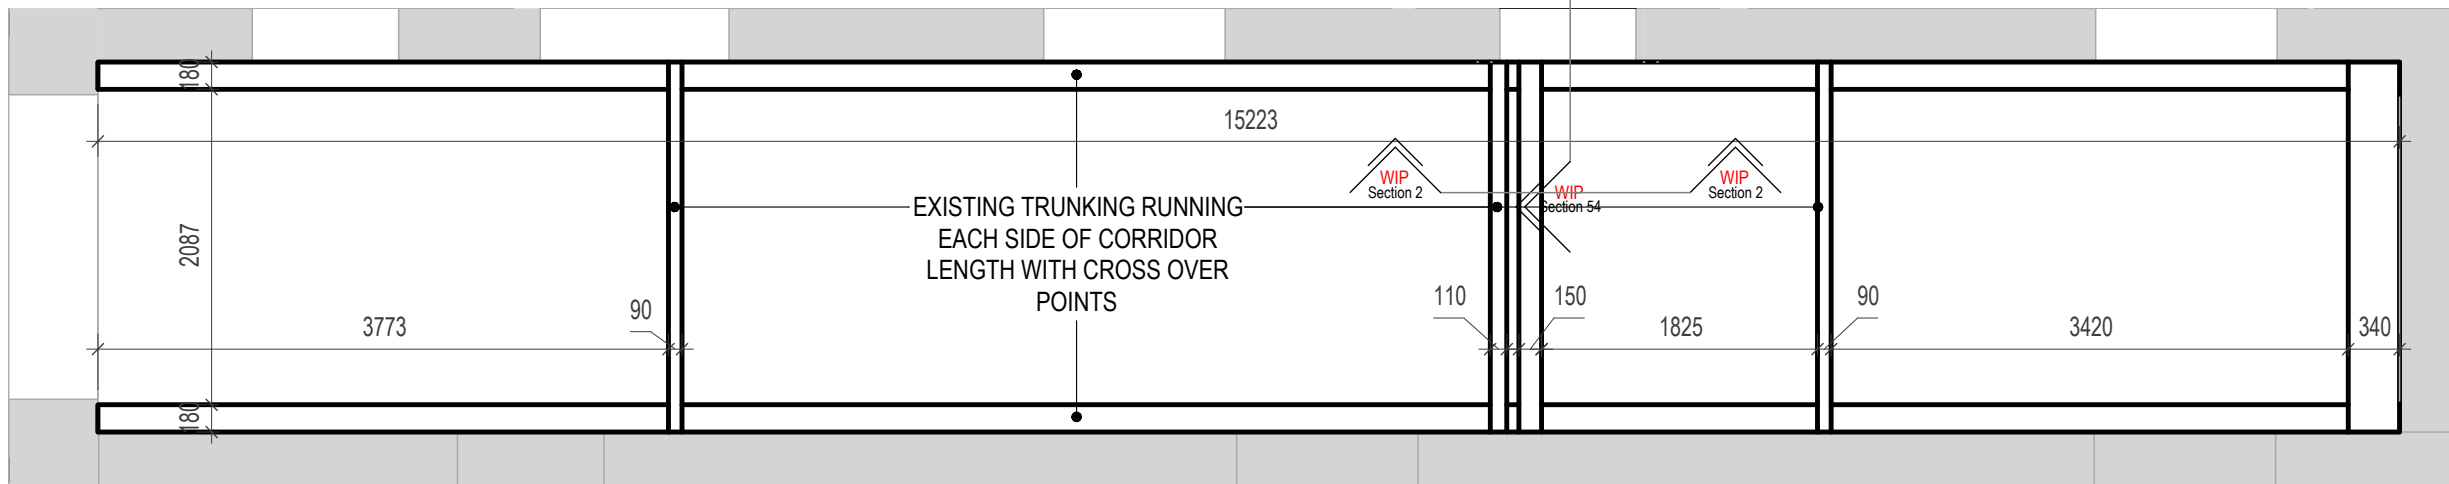


2 Existing Level 2 Plan - Corridor Trunking
1:50

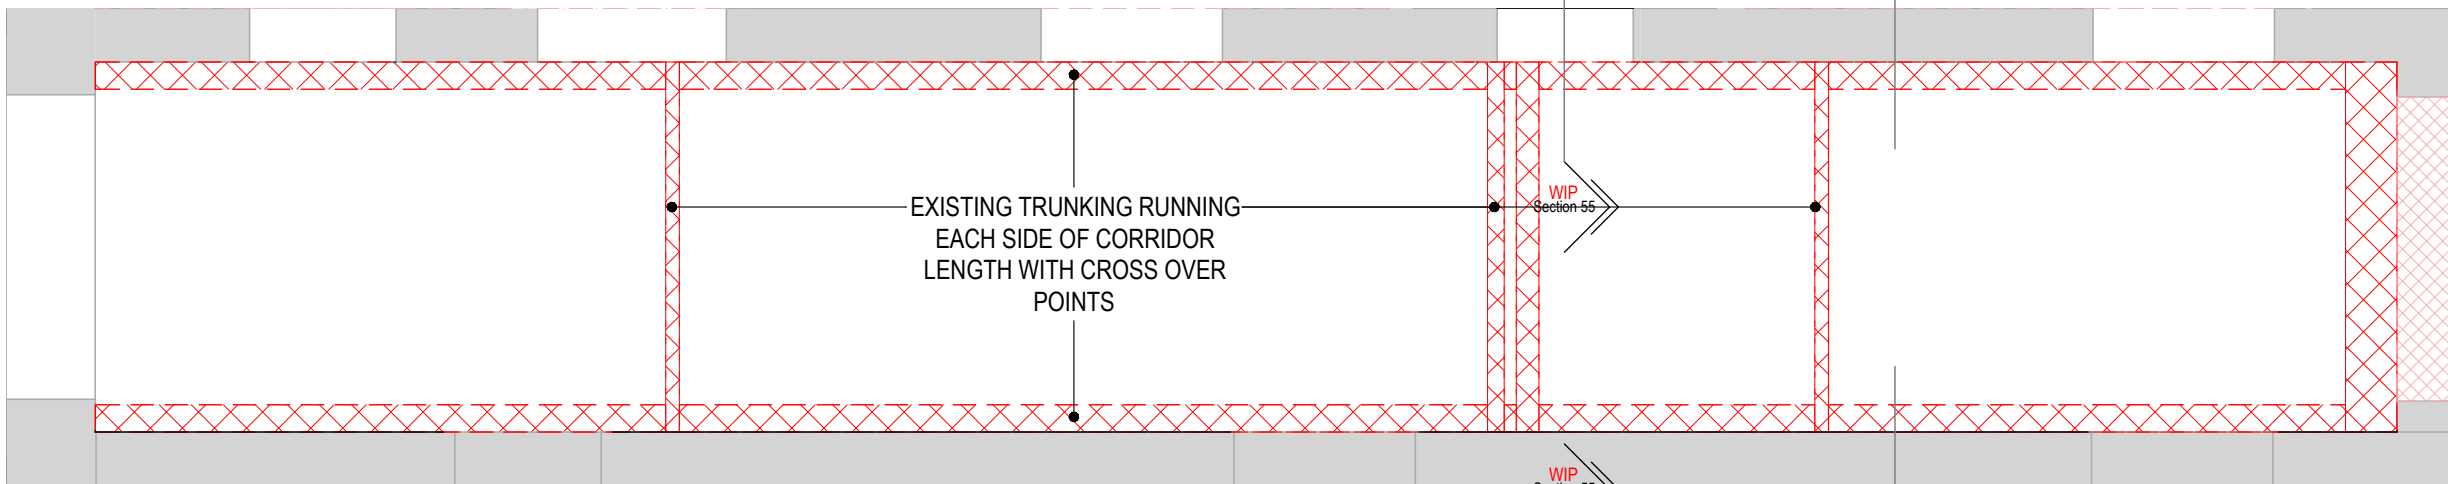


8 Demolition Level 2 Plan_Corridor Trunking
1:50

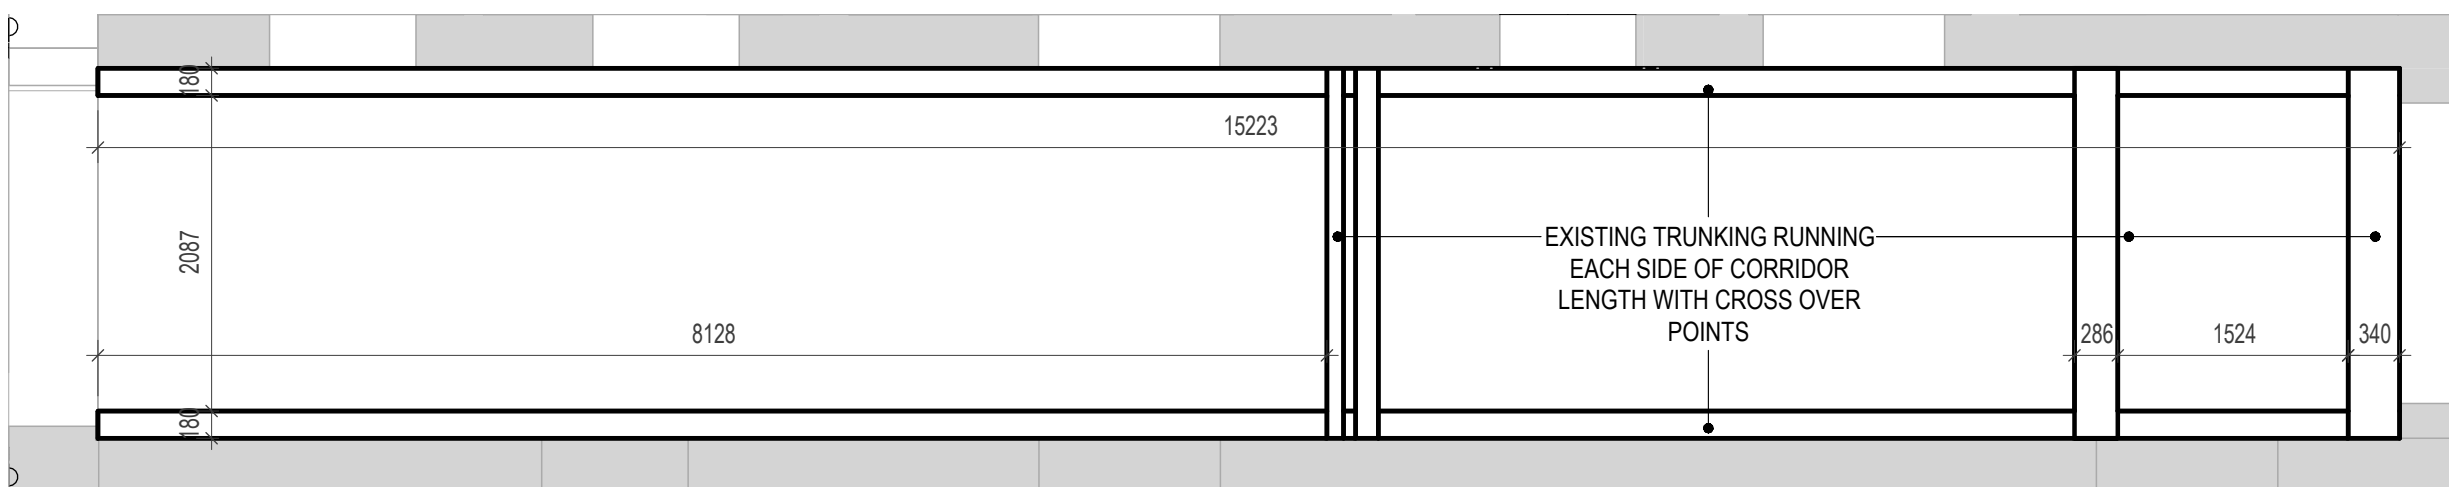


3 Existing Level 1 Plan - Corridor Trunking
1:50

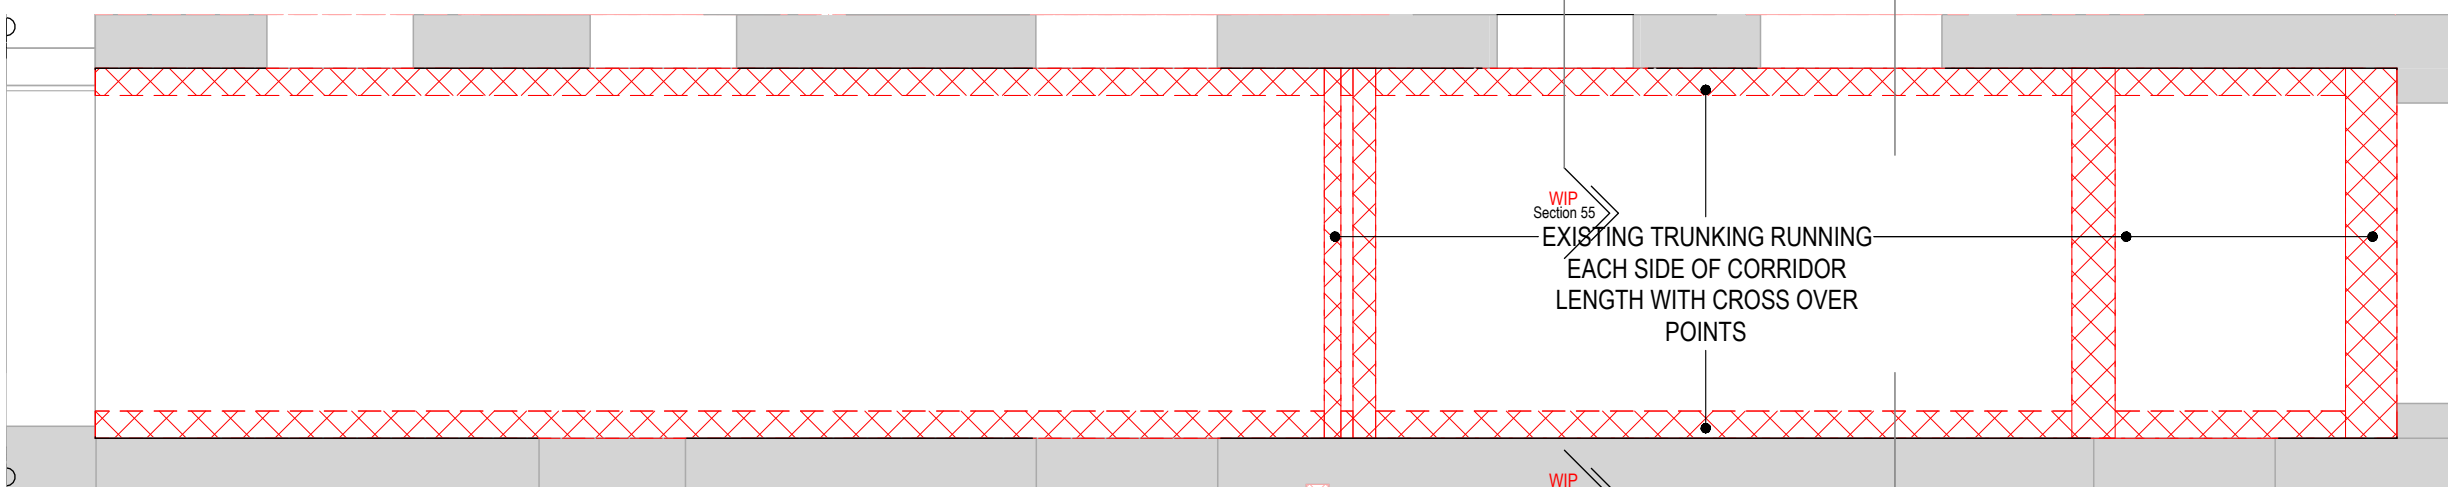

7 Demolition Level 1 Plan_Corridor Trunking
1:50

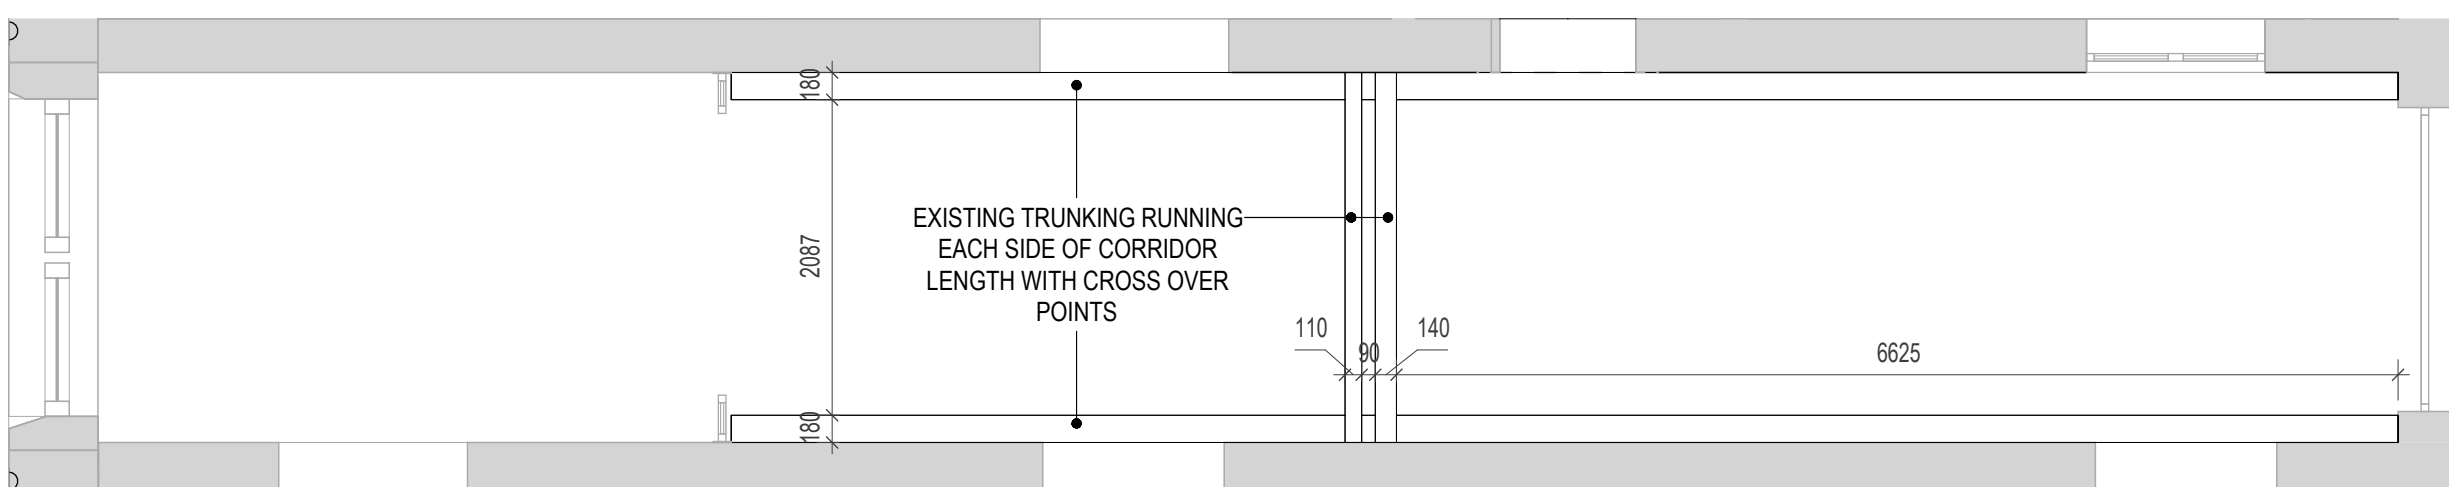

4 Existing GL Plan - Corridor Trunking
1:50

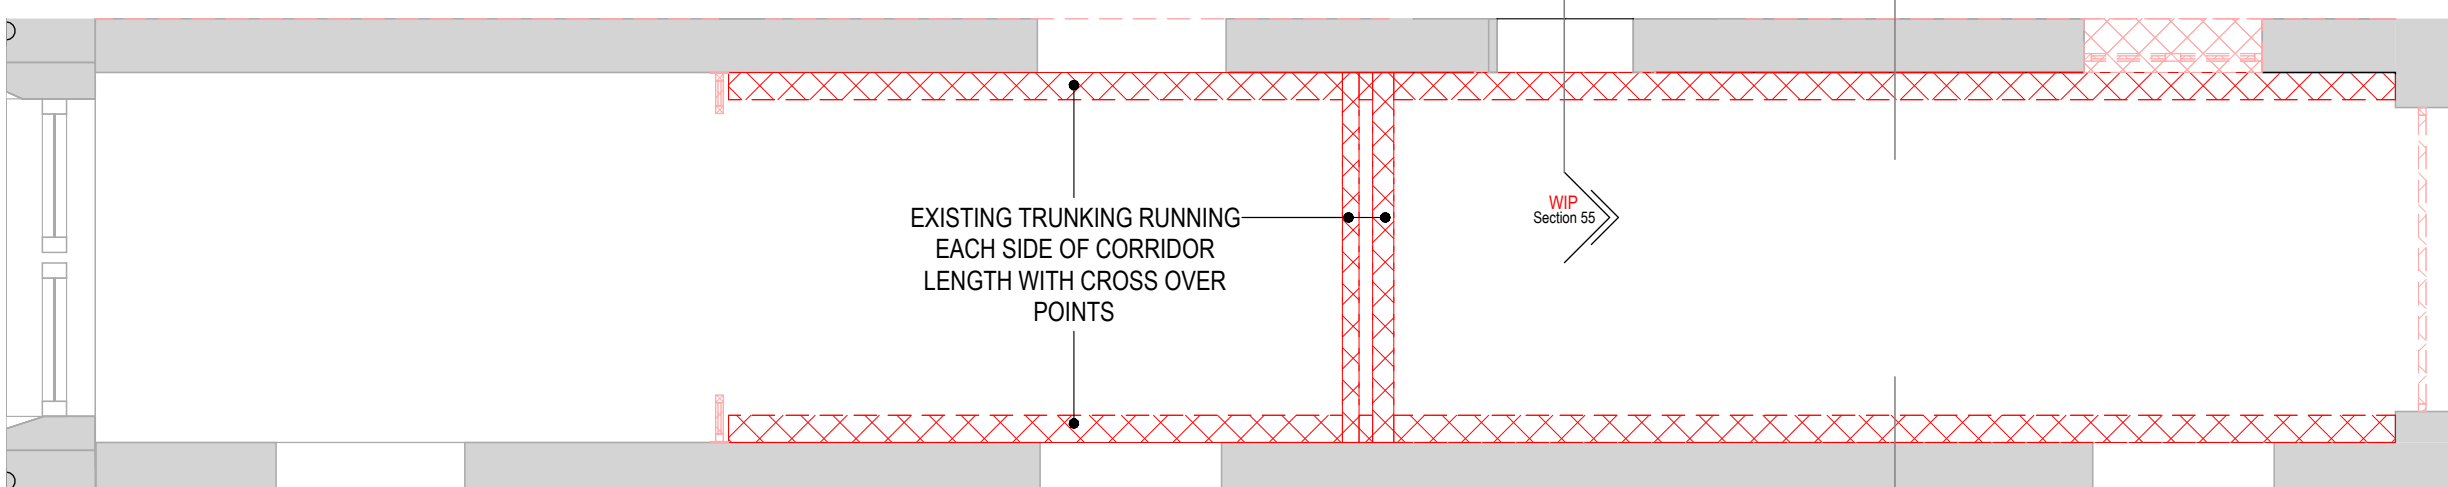

6 Demolition GA Plan_Corridor Trunking
1:50

Notes:

- This drawing is copyright.
- Do not scale dimensions from this drawing.
- This drawing is to be read in conjunction with all other relevant drawings. All discrepancies on this drawing are to be reported to the architect.
- Do not modify any element of this drawing.
- Use drawing only for purpose(s) issued.
- This drawing may contain colour.

Scale Bar
0 0.5m 1.5m 2.5m
Scale: 1:50

North Point

Key Plan

The following external model files are included within this drawing:

P22023/12/01Listed Building Consent Submission.

P12023/10/20Stage 4 Issue for Costing

RevDateRevision Notes

ABABRM
n | w

Logos

MANCHESTER
1824
The University of Manchester

ARCADIS

Project
Rutherford Building

Drawing Title
Corridor Trunking Detail

Job Number
141532

Date
20/10/2023

Scale@A1

As indicated

Drawing Number
2524-RBUM-ARC-XX-ZZ-DR-A-2524

Security Classification

Purpose
LISTED BUILDING CONSENT

Revision

Suitability

Drawn By
KR

Reviewed By
AB

P2