



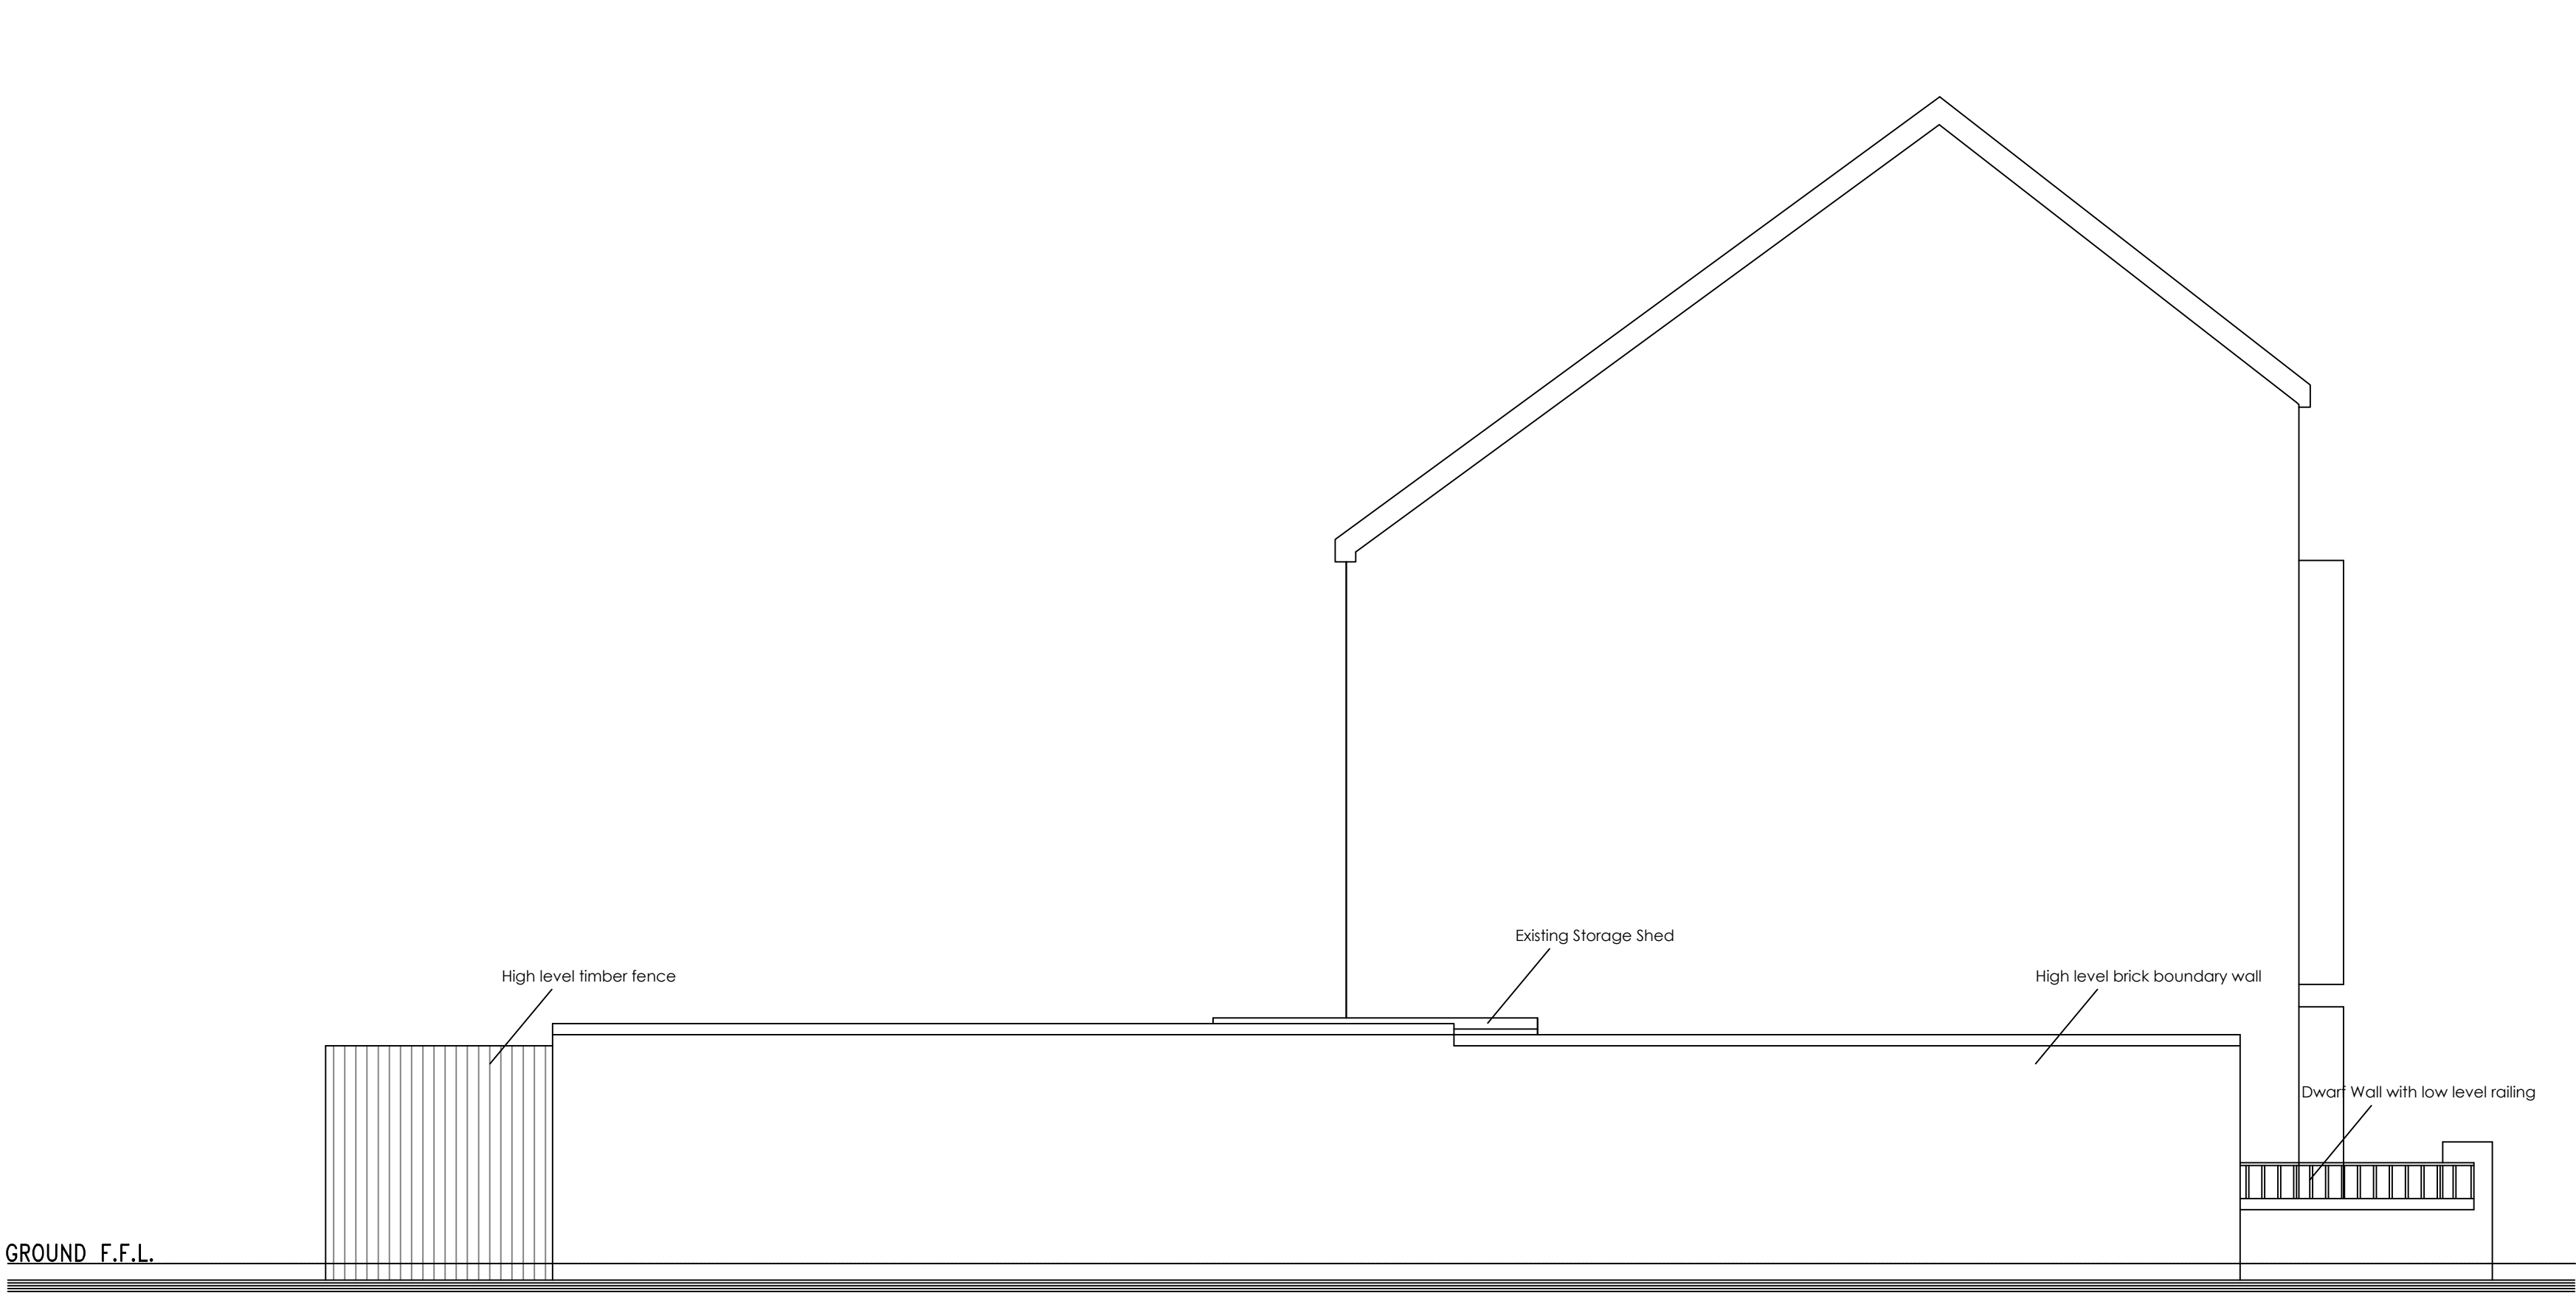

Existing Street Scene Elevation- Nothwest facing



Existing Street Scene Elevation- Southwest facing

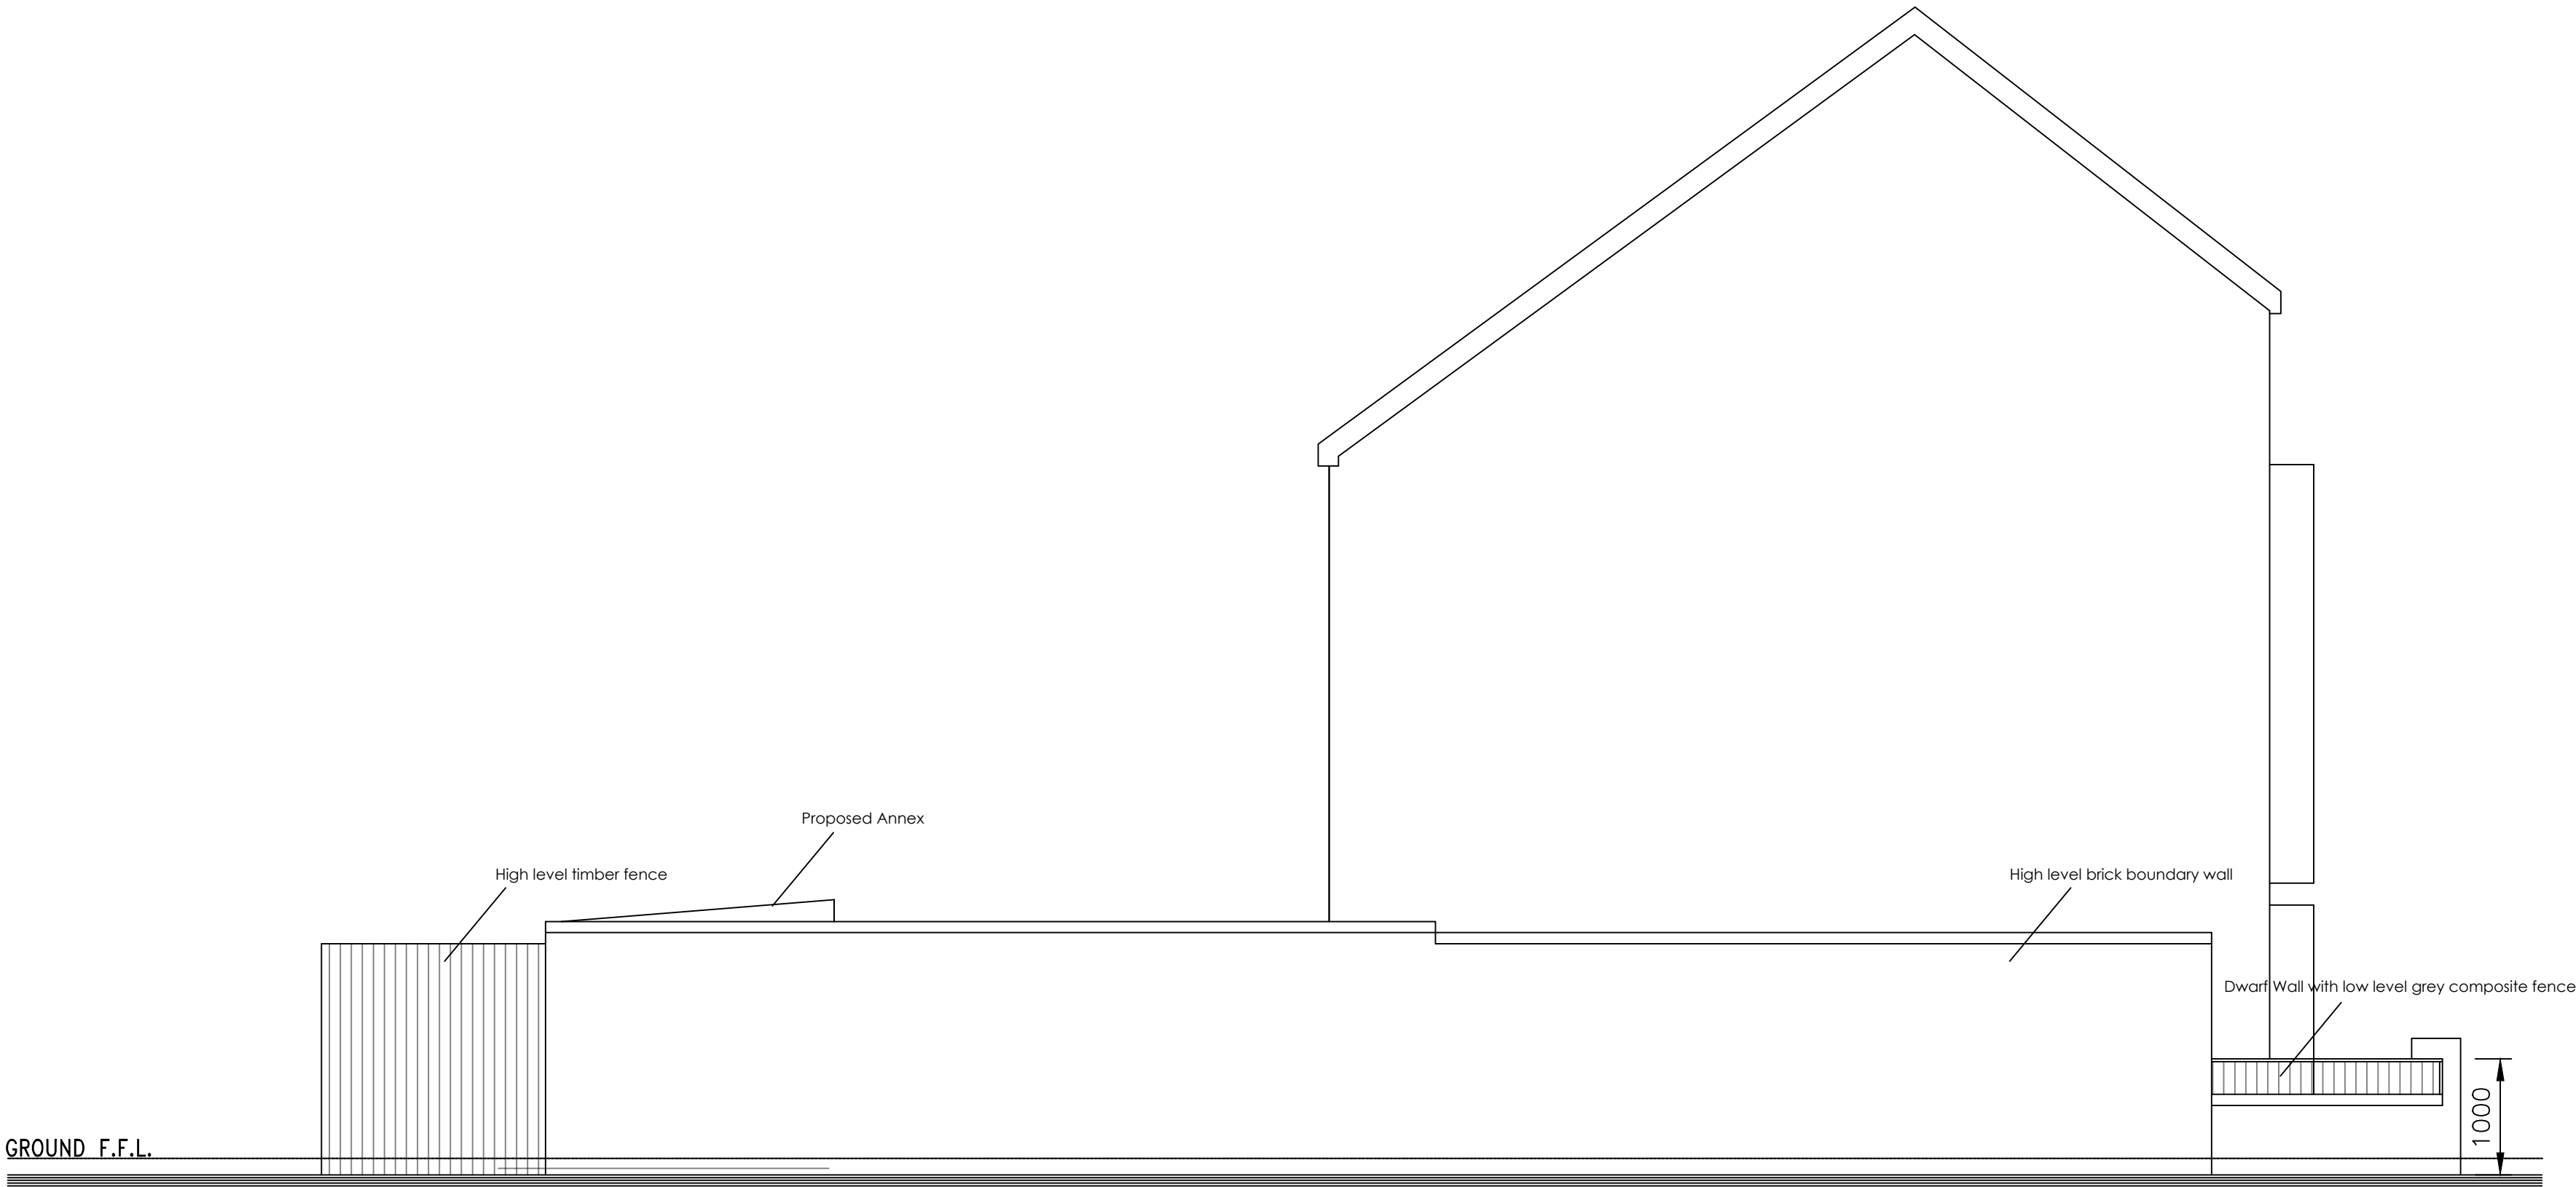

Proposed Street Scene Elevation- Nothwest facing



Proposed Street Scene Elevation- Southwest facing



Rev.	Description	By	Date
C	Amendment to suit planners comments	J.TD	13.03
Project		Drawing Title	
1a Beamish Close, Manchester, M13 9RP		Existing/Proposed Layouts	
Drawing No.		Rev.	
Wing/04		C	
Drawn by		Date	
J.TD.		Mar' 24	
Scale		1:50@A1	