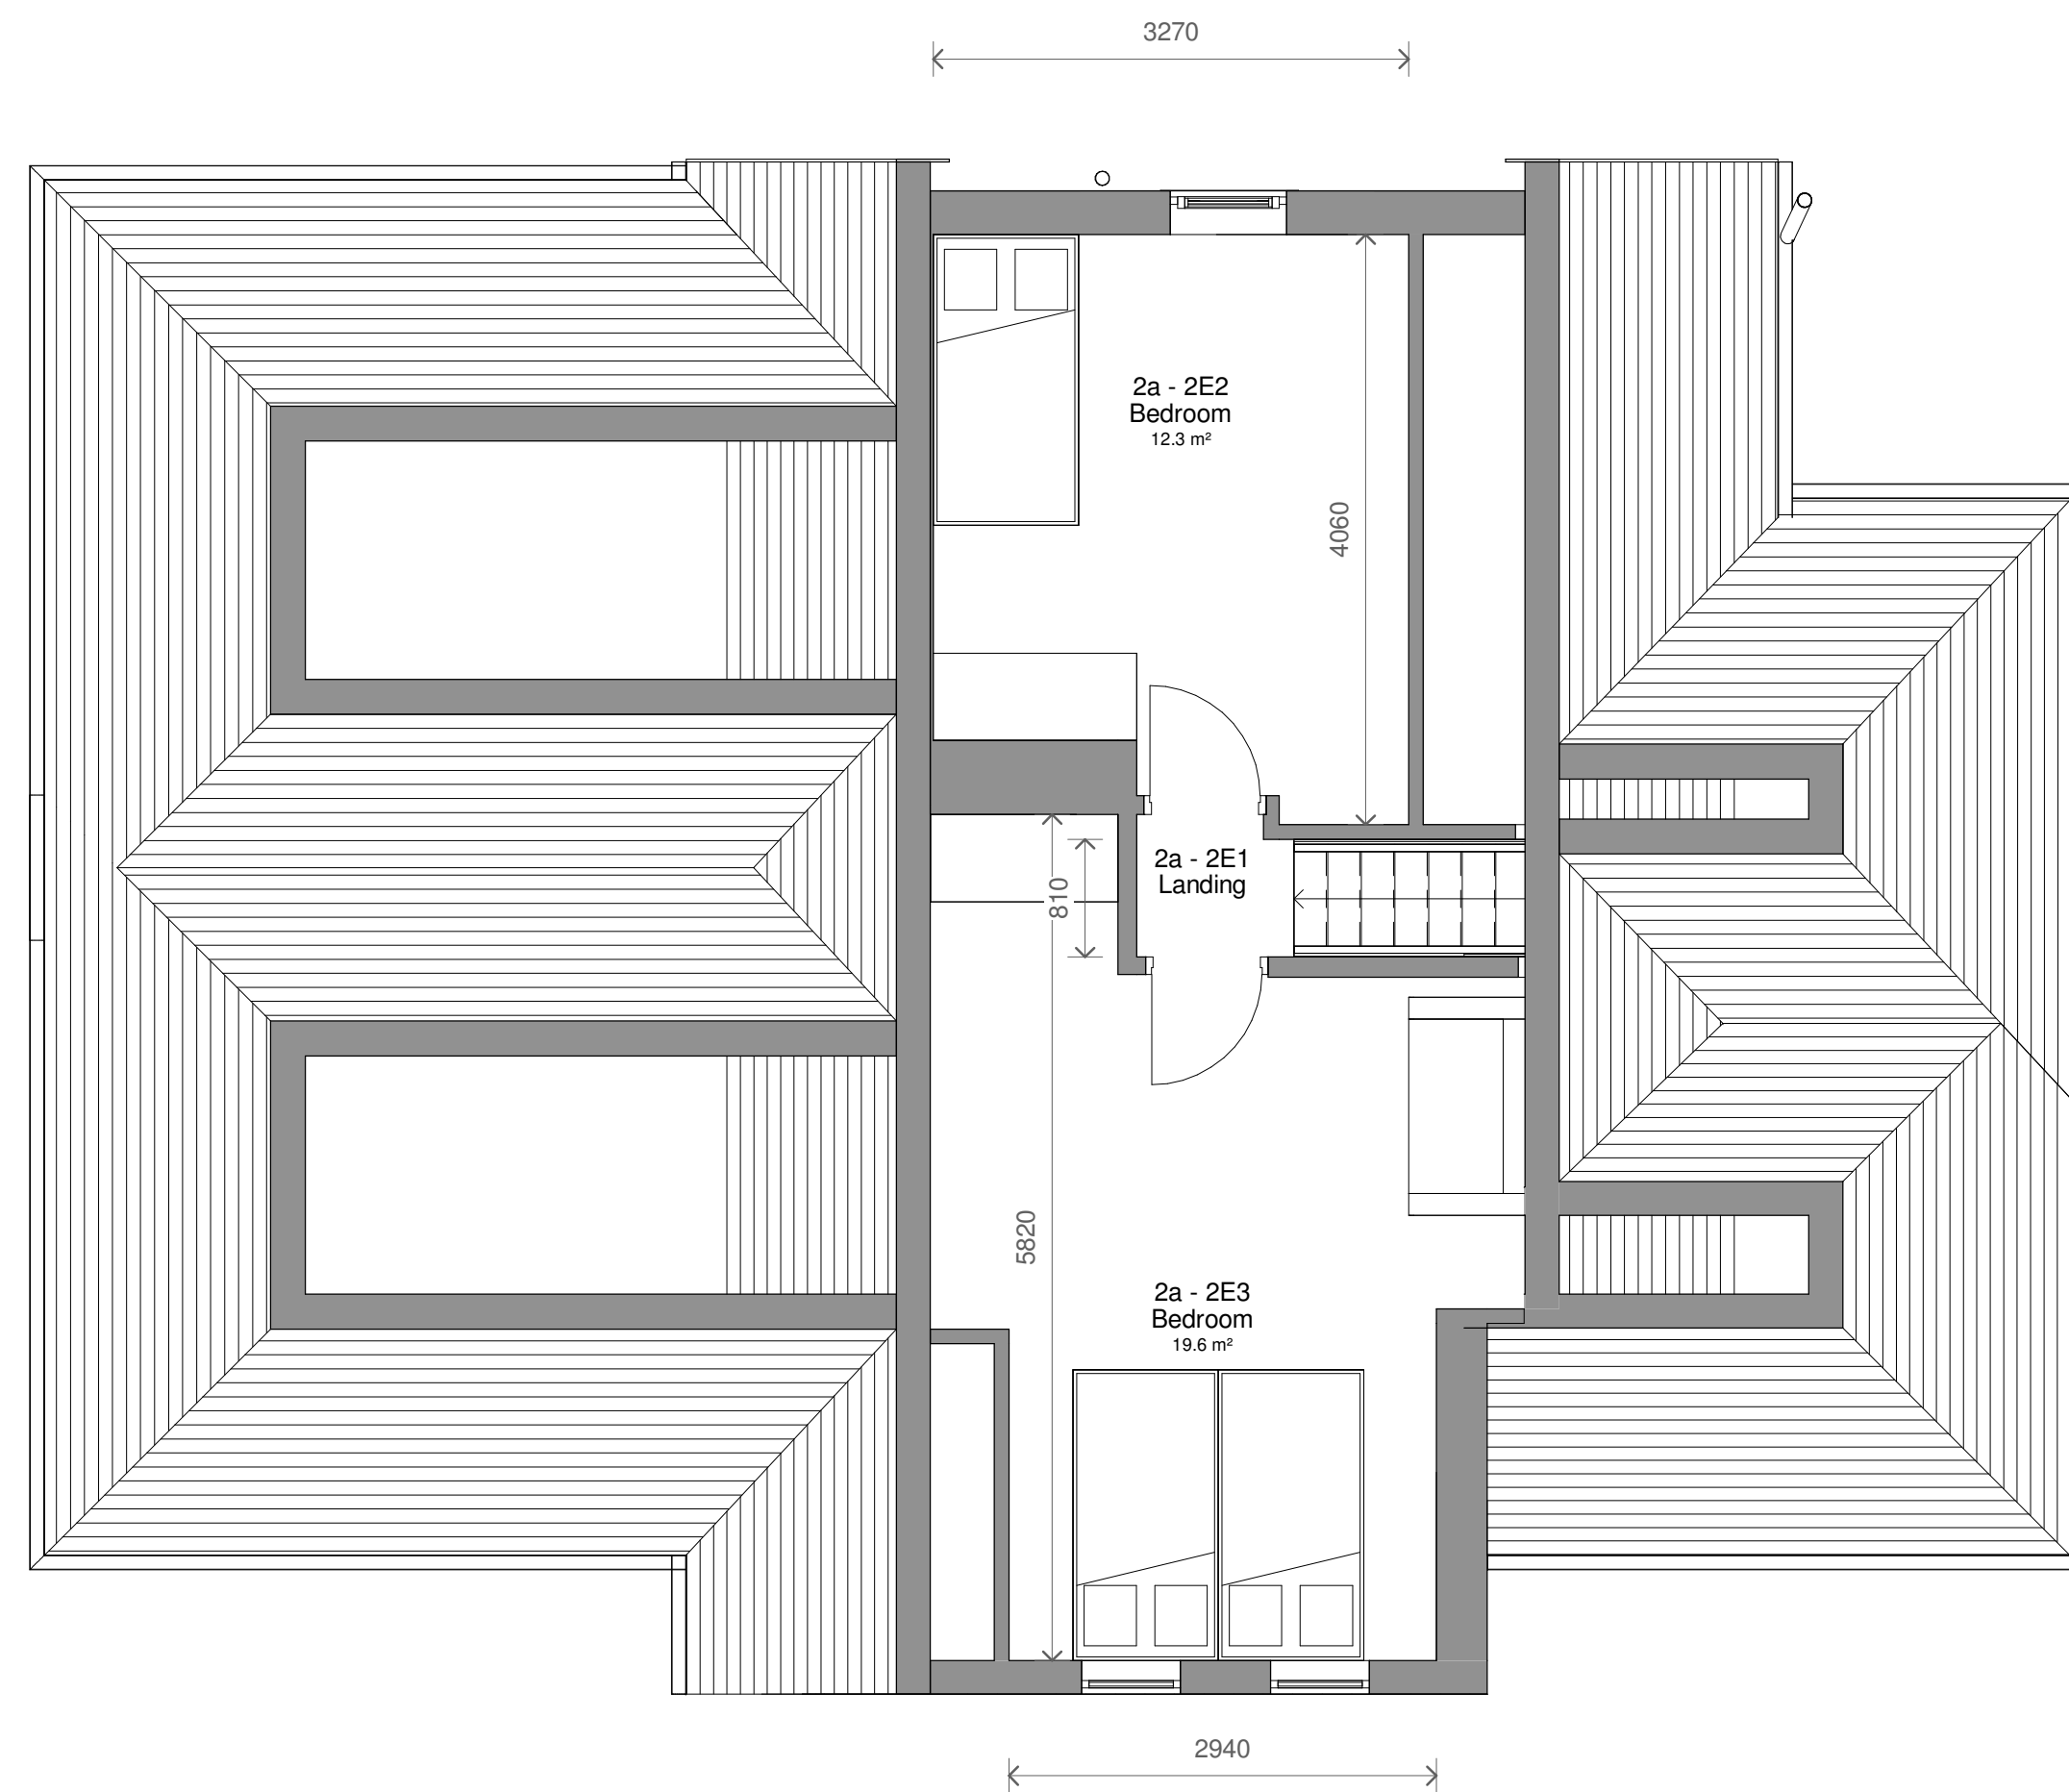
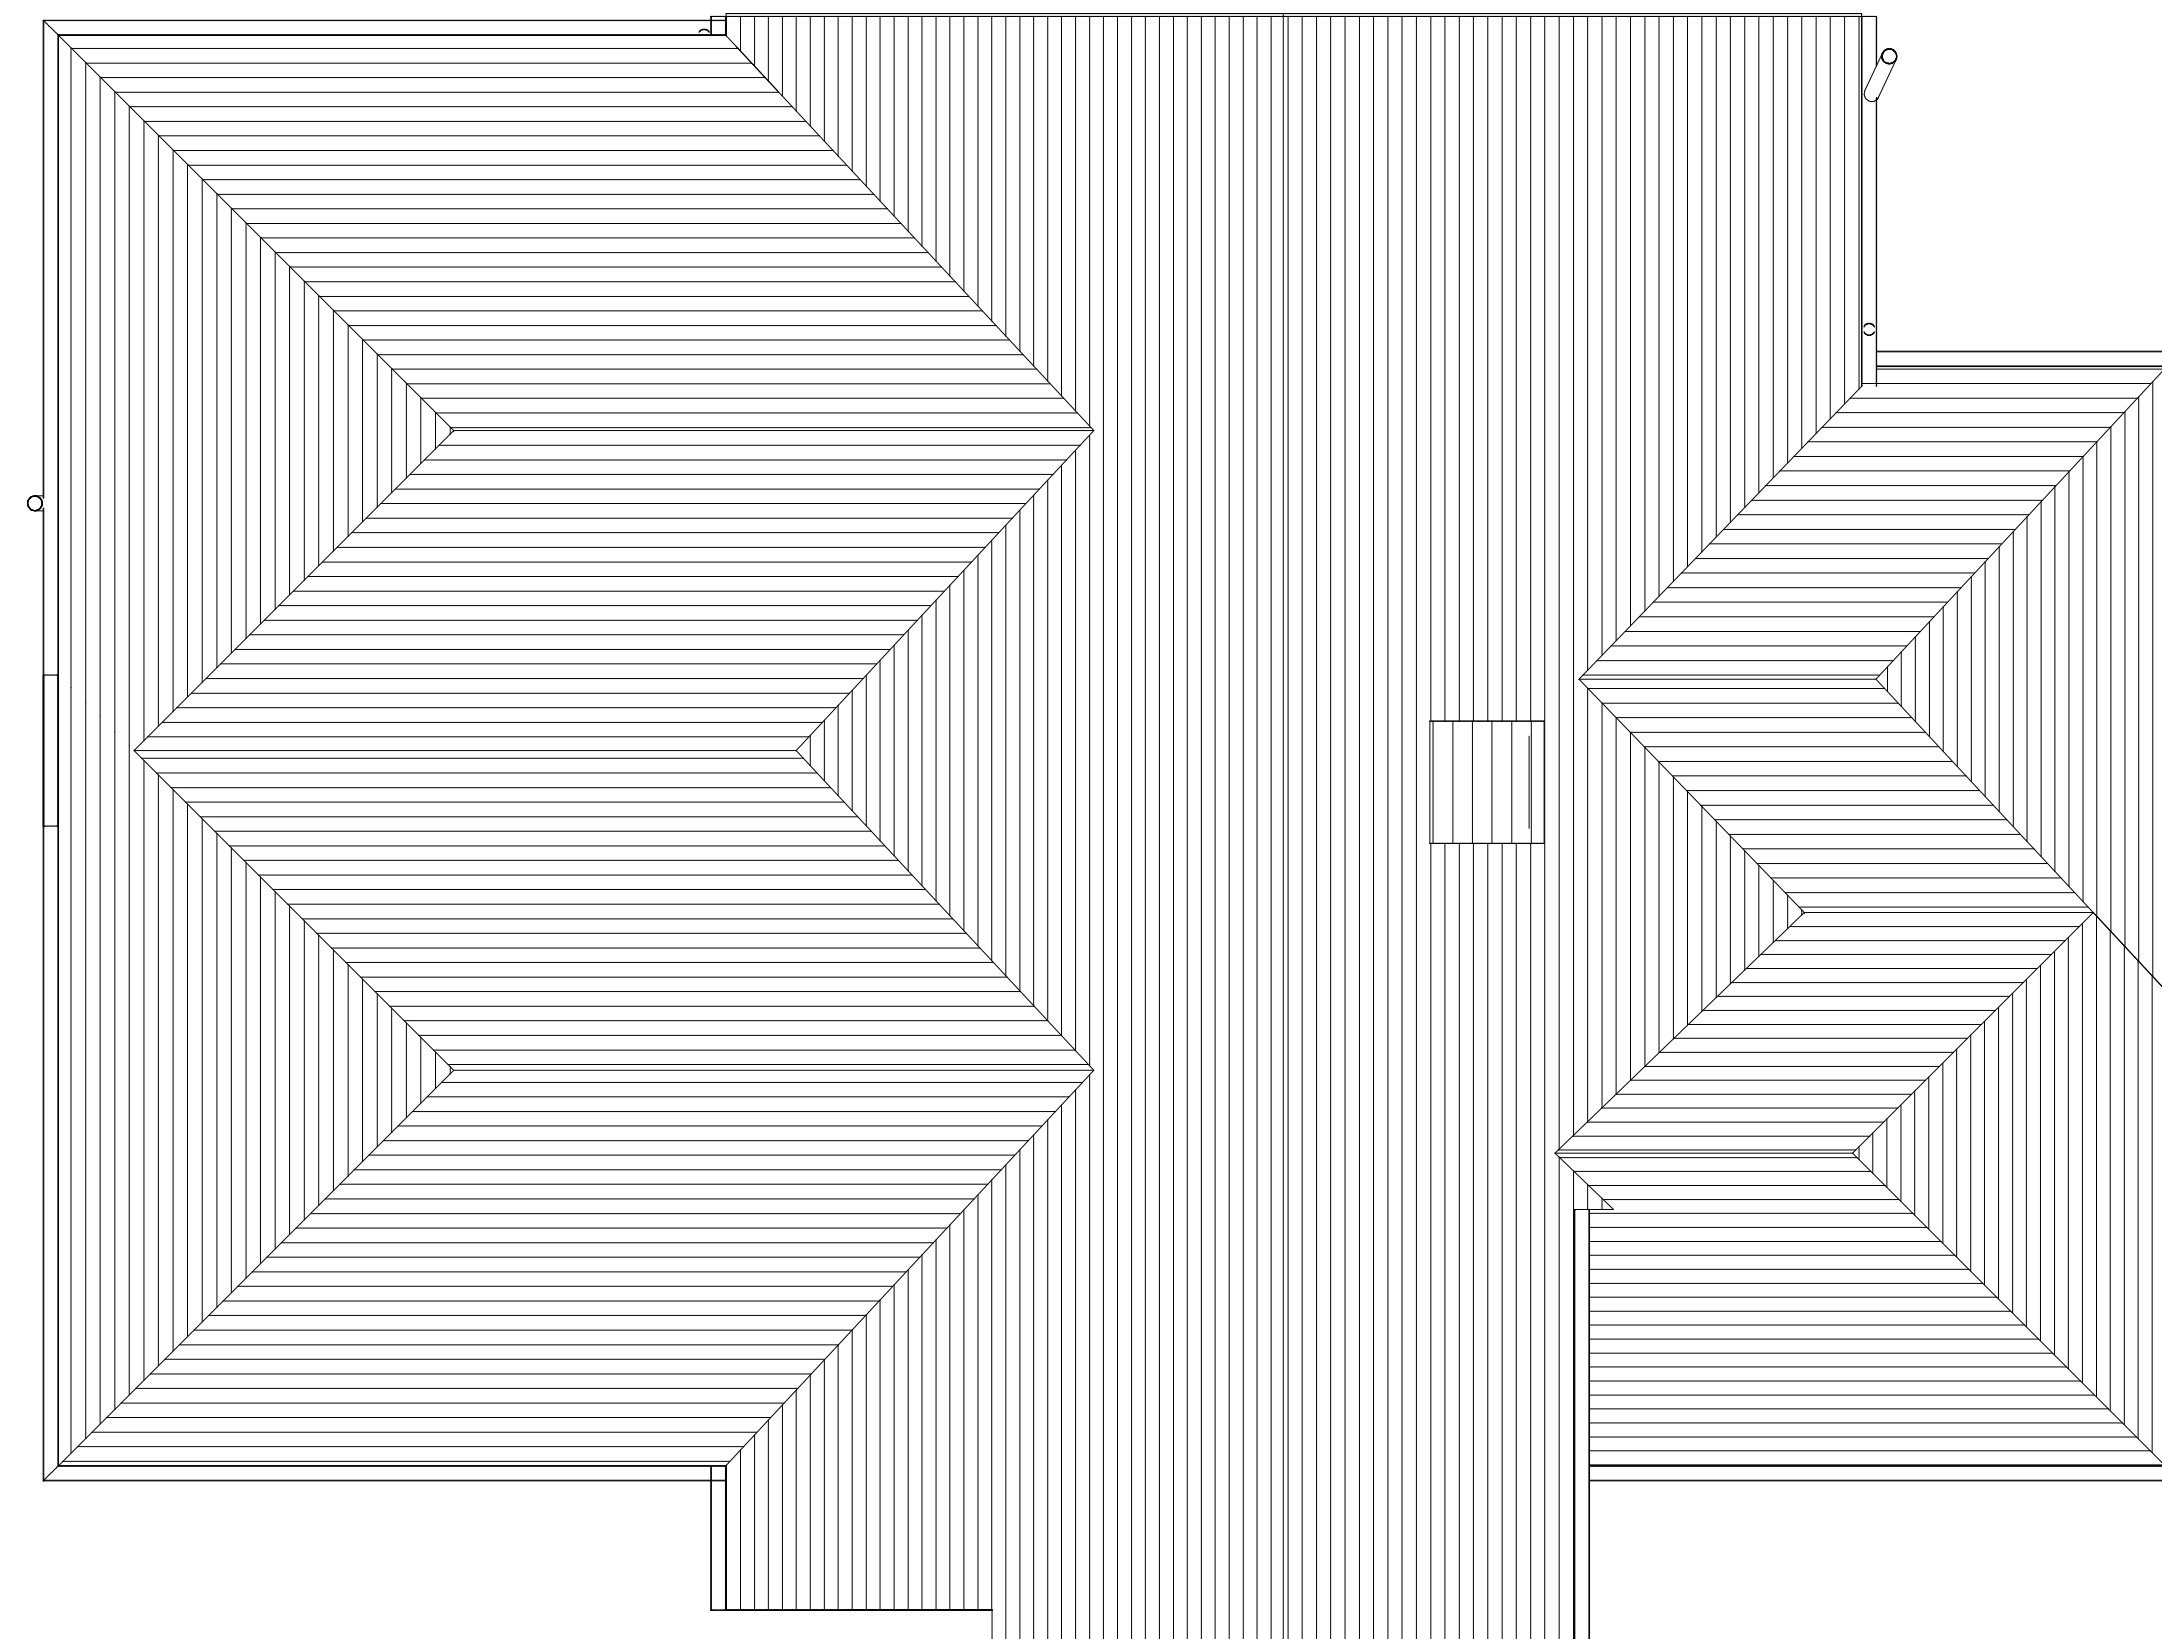


No.	Description	Date	Initial
PROJECT			
2 Melton Road			
TITLE			
Existing Plans and Elevations			
STATUS			
DESIGN			
DRAWN BY	DATE	SCALE (@ A1)	
CB	04/03/2024	As indicated	
DRAWING NUMBER		REV	
GSS24016		003	
GOLD SKETCH			
www.goldsketch.co.uk		info@goldsketch.co.uk 0161 792 9595	
<small>NOTES ©COPYRIGHT. ALL RIGHTS RESERVED. THIS DRAWING MUST NOT BE REPRODUCED WITHOUT PRIOR WRITTEN CONSENT. DRAWING TO BE USED FOR THE STATUS INDICATED ONLY. ALL DIMENSIONS INDICATED ON THIS PLAN, ARE DERIVED AND CONFIRMED ON SITE. ANY DISCREPANCIES TO BE REPORTED TO THE ARCHITECT IMMEDIATELY ON TIME OF DISCOVERY. ALL DIMENSIONS TO BE MATCHED TO THE BUILDING LINES WITH PRECEDENCE STRONG CONSTRUCTION. RELEVANT CODES OF PRACTICE AND BRITISH STANDARDS. ALL DIMENSIONS ON THIS DRAWING ARE IN MILLIMETRES UNLESS OTHERWISE STATED.</small>			