



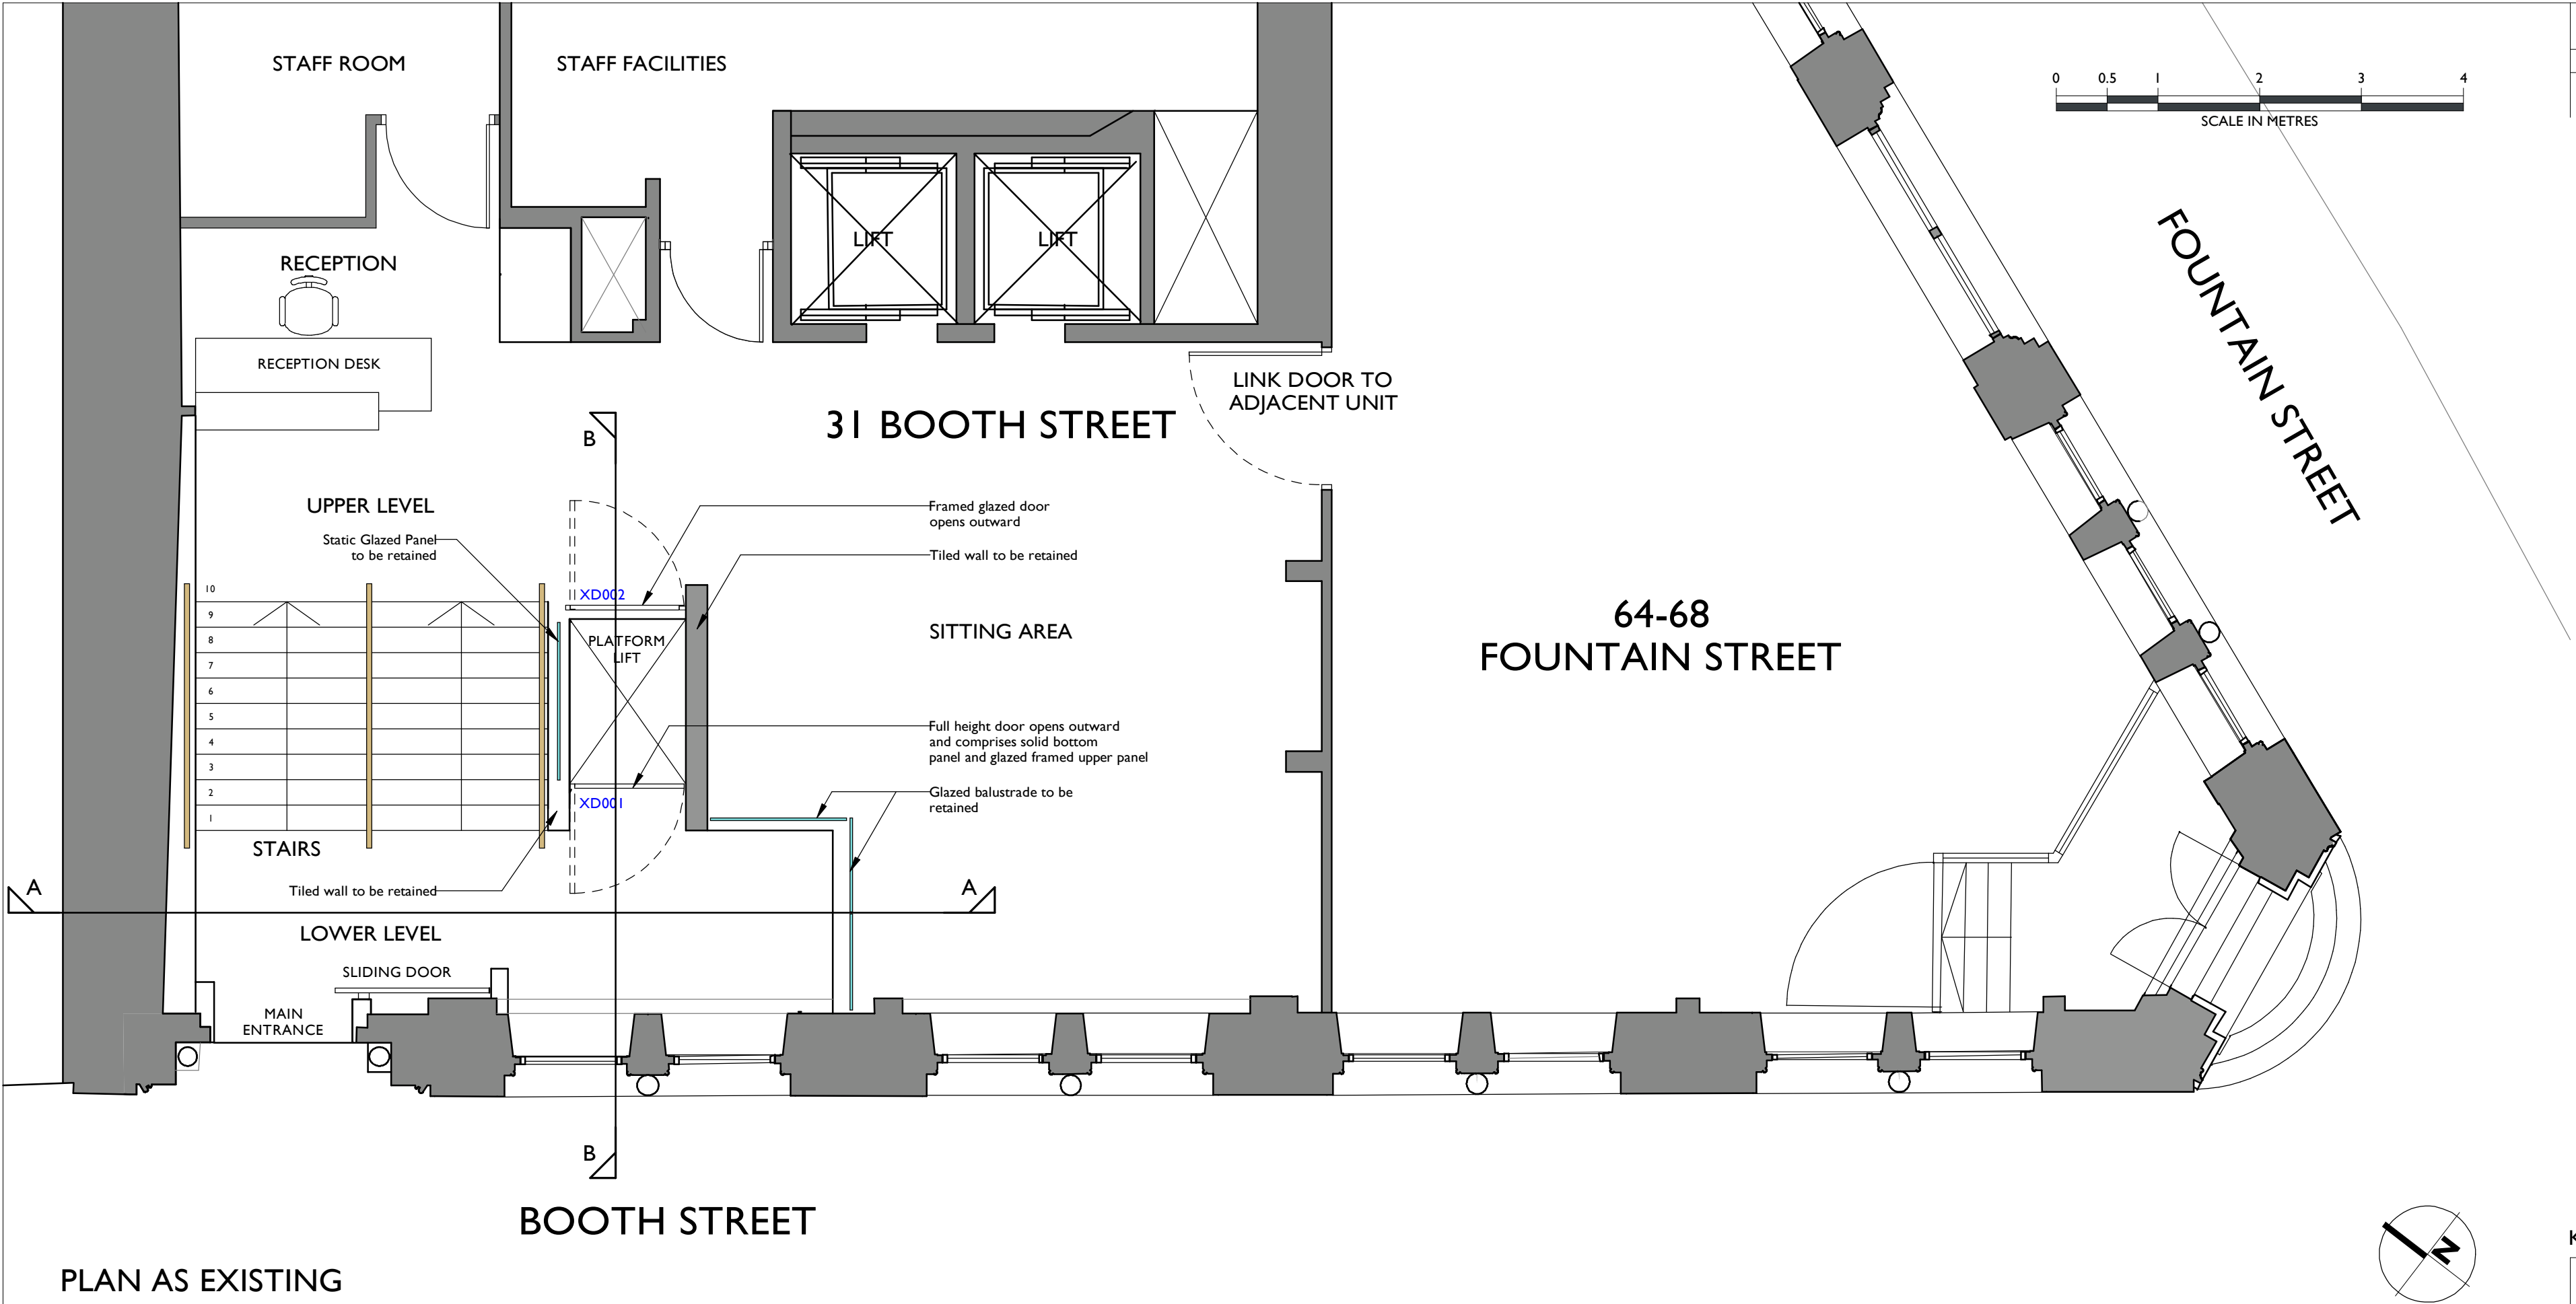


COPYRIGHT IN THIS DRAWING REMAINS WITH KITSON ARCHITECTURE LIMITED		
NOT FOR CONSTRUCTION PURPOSES		
Rev.	Description	Date
A	Amended annotation	22.01.2024

PLAN AS EXISTING

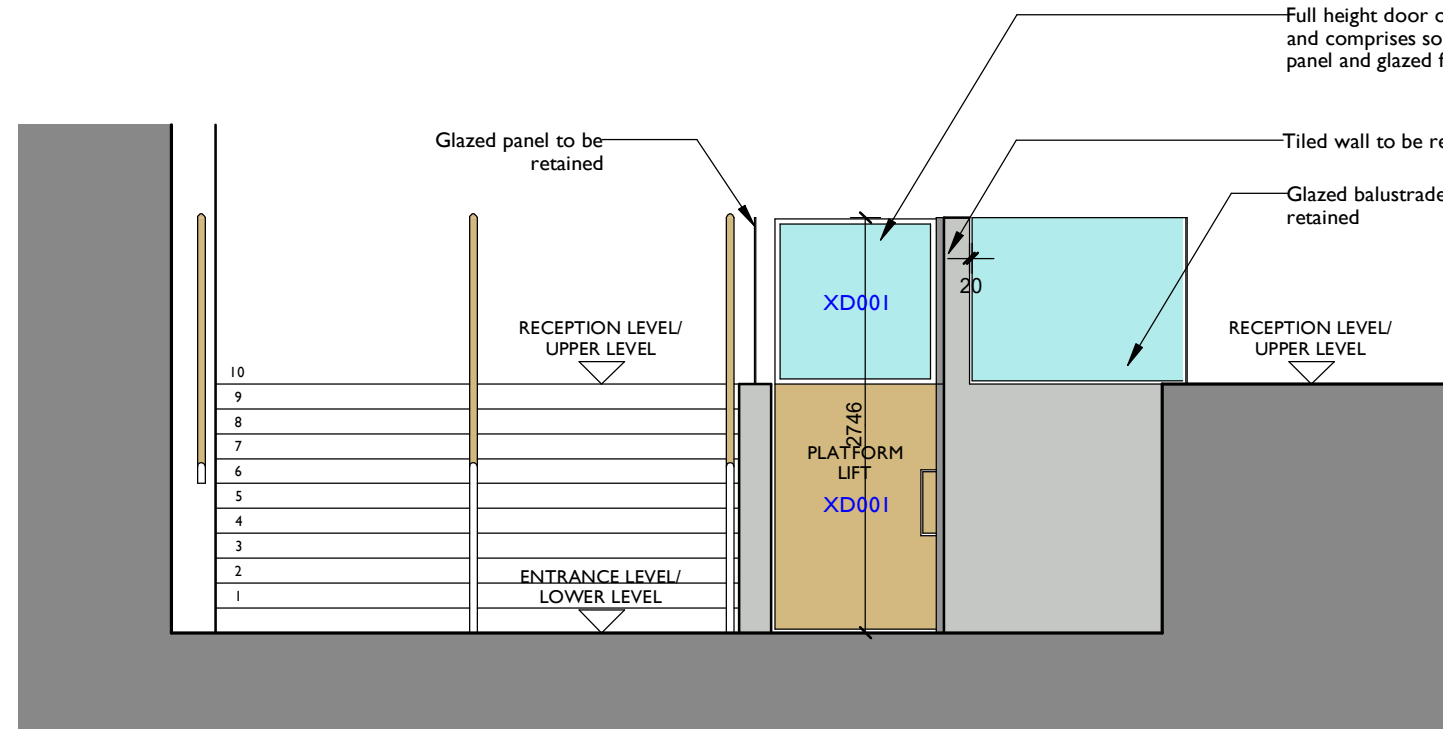

SECTION AA AS EXISTING

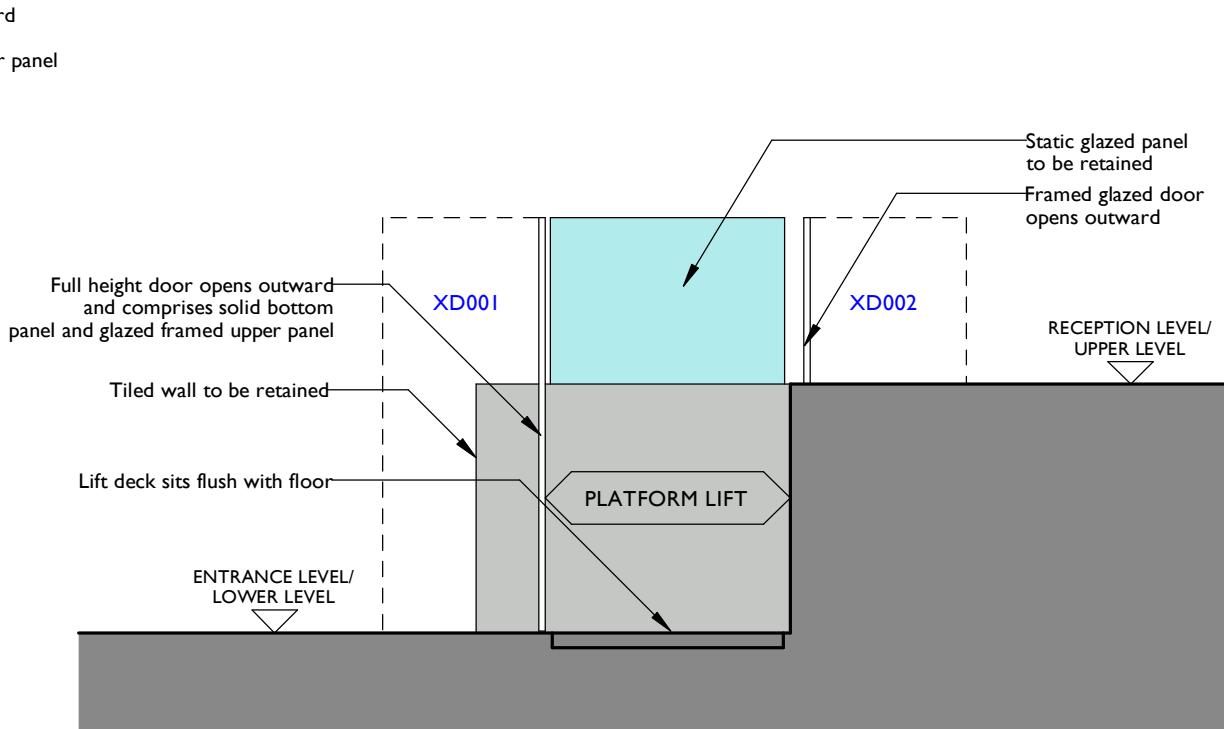

SECTION BB AS EXISTING

KEY:	
	Existing Doors Referenced Thus
	Proposed Doors Referenced Thus
	Glazed Panels

Client Vistra Trust Corporation (UK) Ltd JLL	
Project 31 BOOTH STREET, MANCHESTER PLATFORM LIFT REPLACEMENT	
Drawing Title PLAN, SECTION & ELEVATION AS EXISTING	
Drawing Number 564-010	Revision A
Status PLANNING	Author EMAK
Scale @ A2 1: 50	Date 18 12 2023