



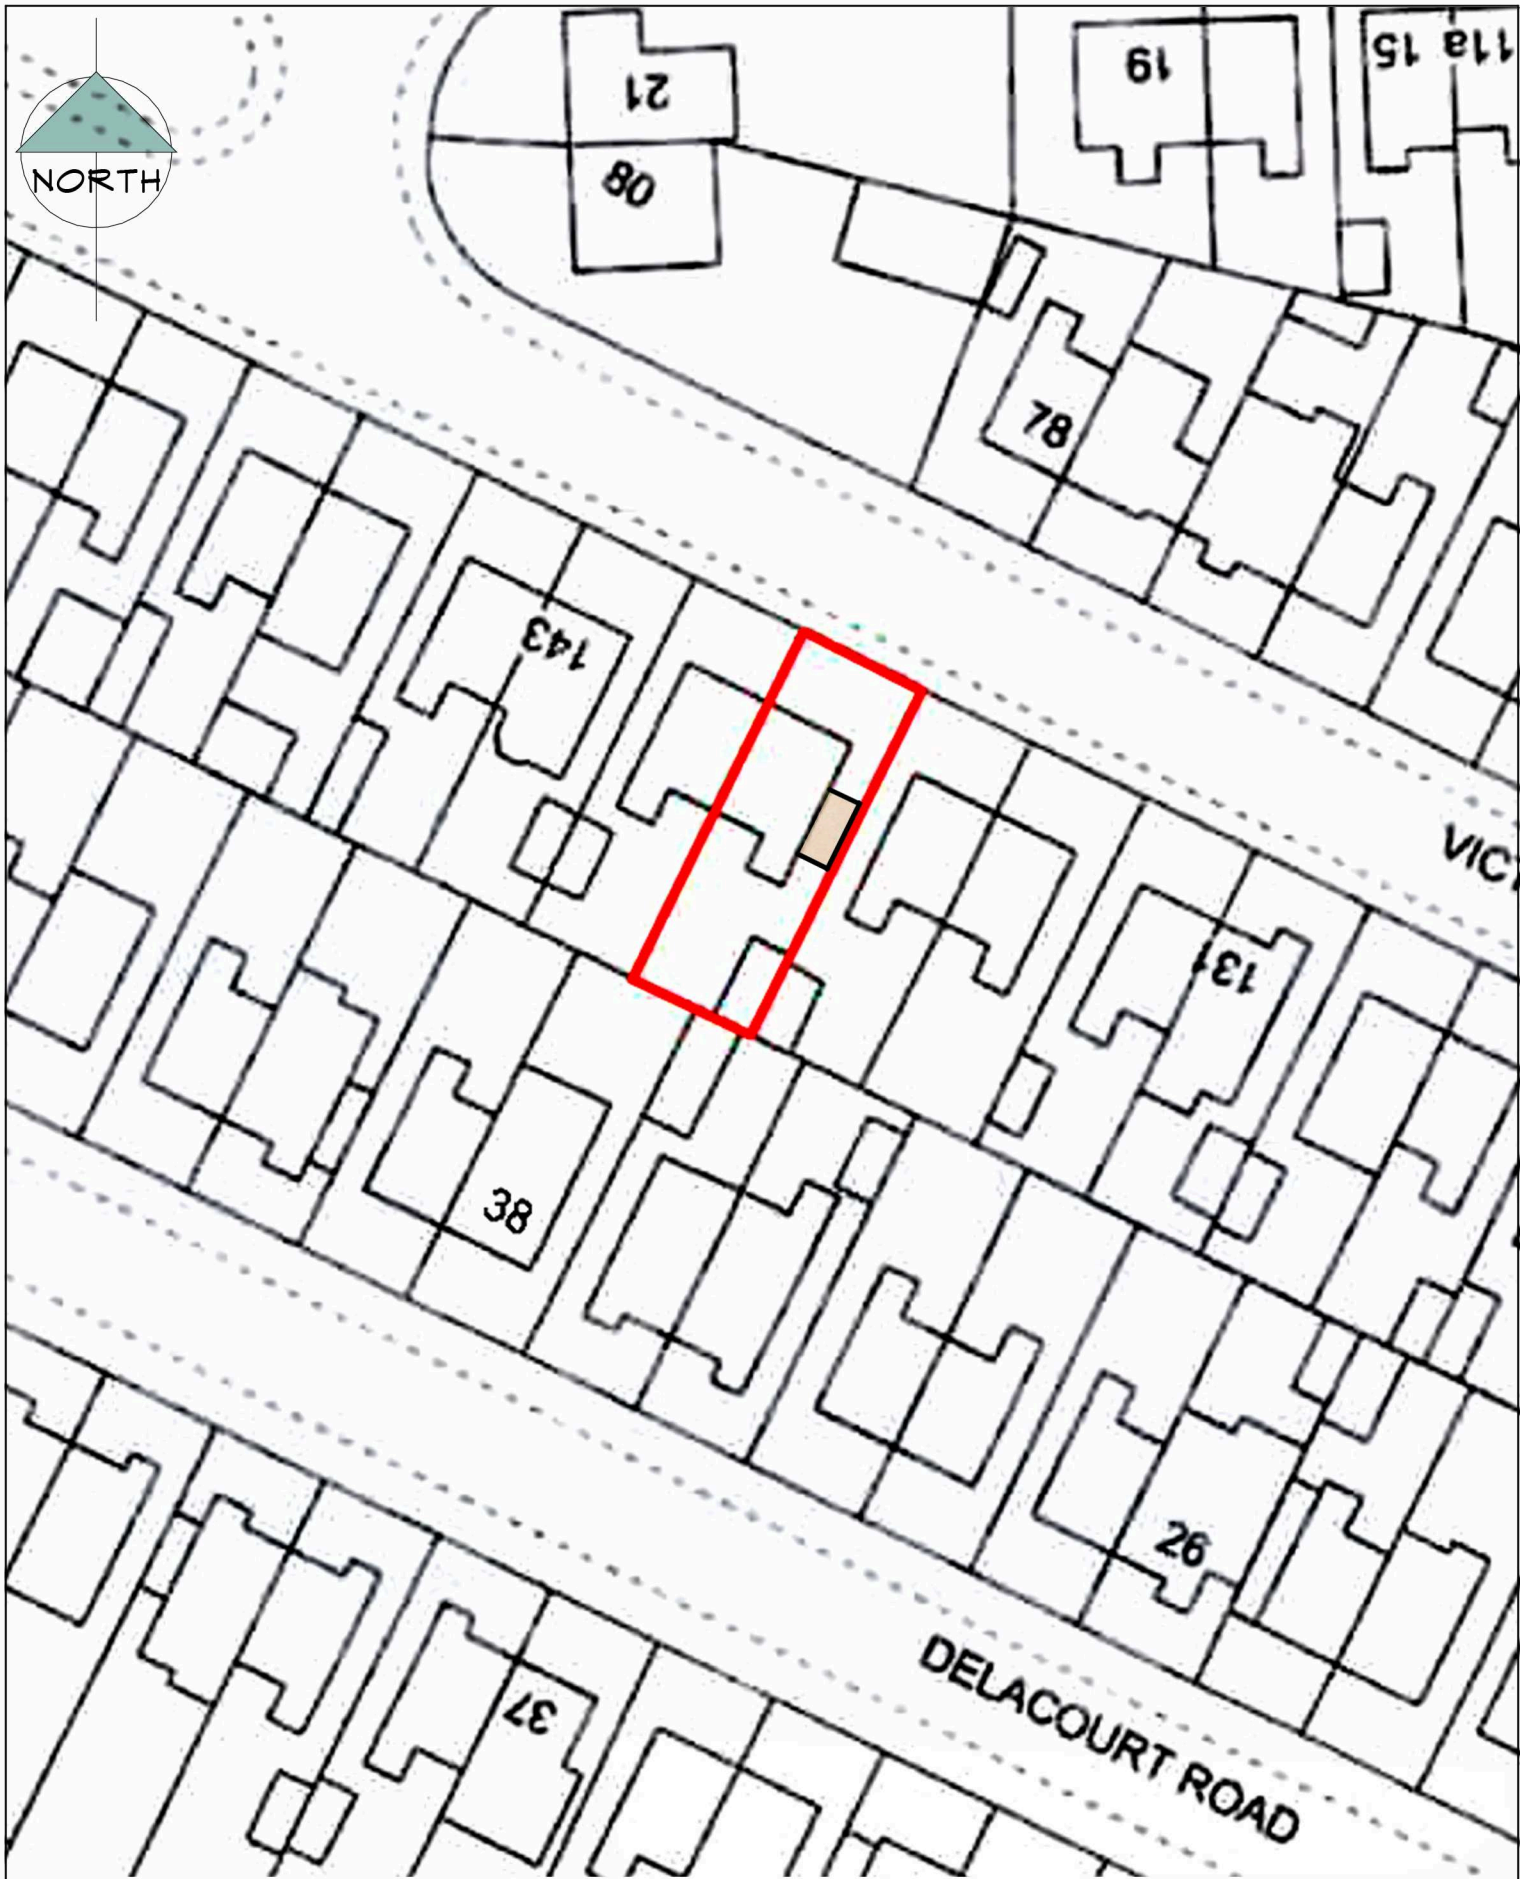

SCALE 1:500 @ A4

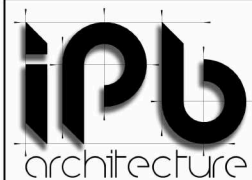

MR & MRS WALKER

139 VICTORIA ROAD
FALLOWFIELD
M14 6DA

LOCATION PLAN

EXTENSION

PROJECT NoIPB 136 1

DATE: 03.07.2023

A4-01