
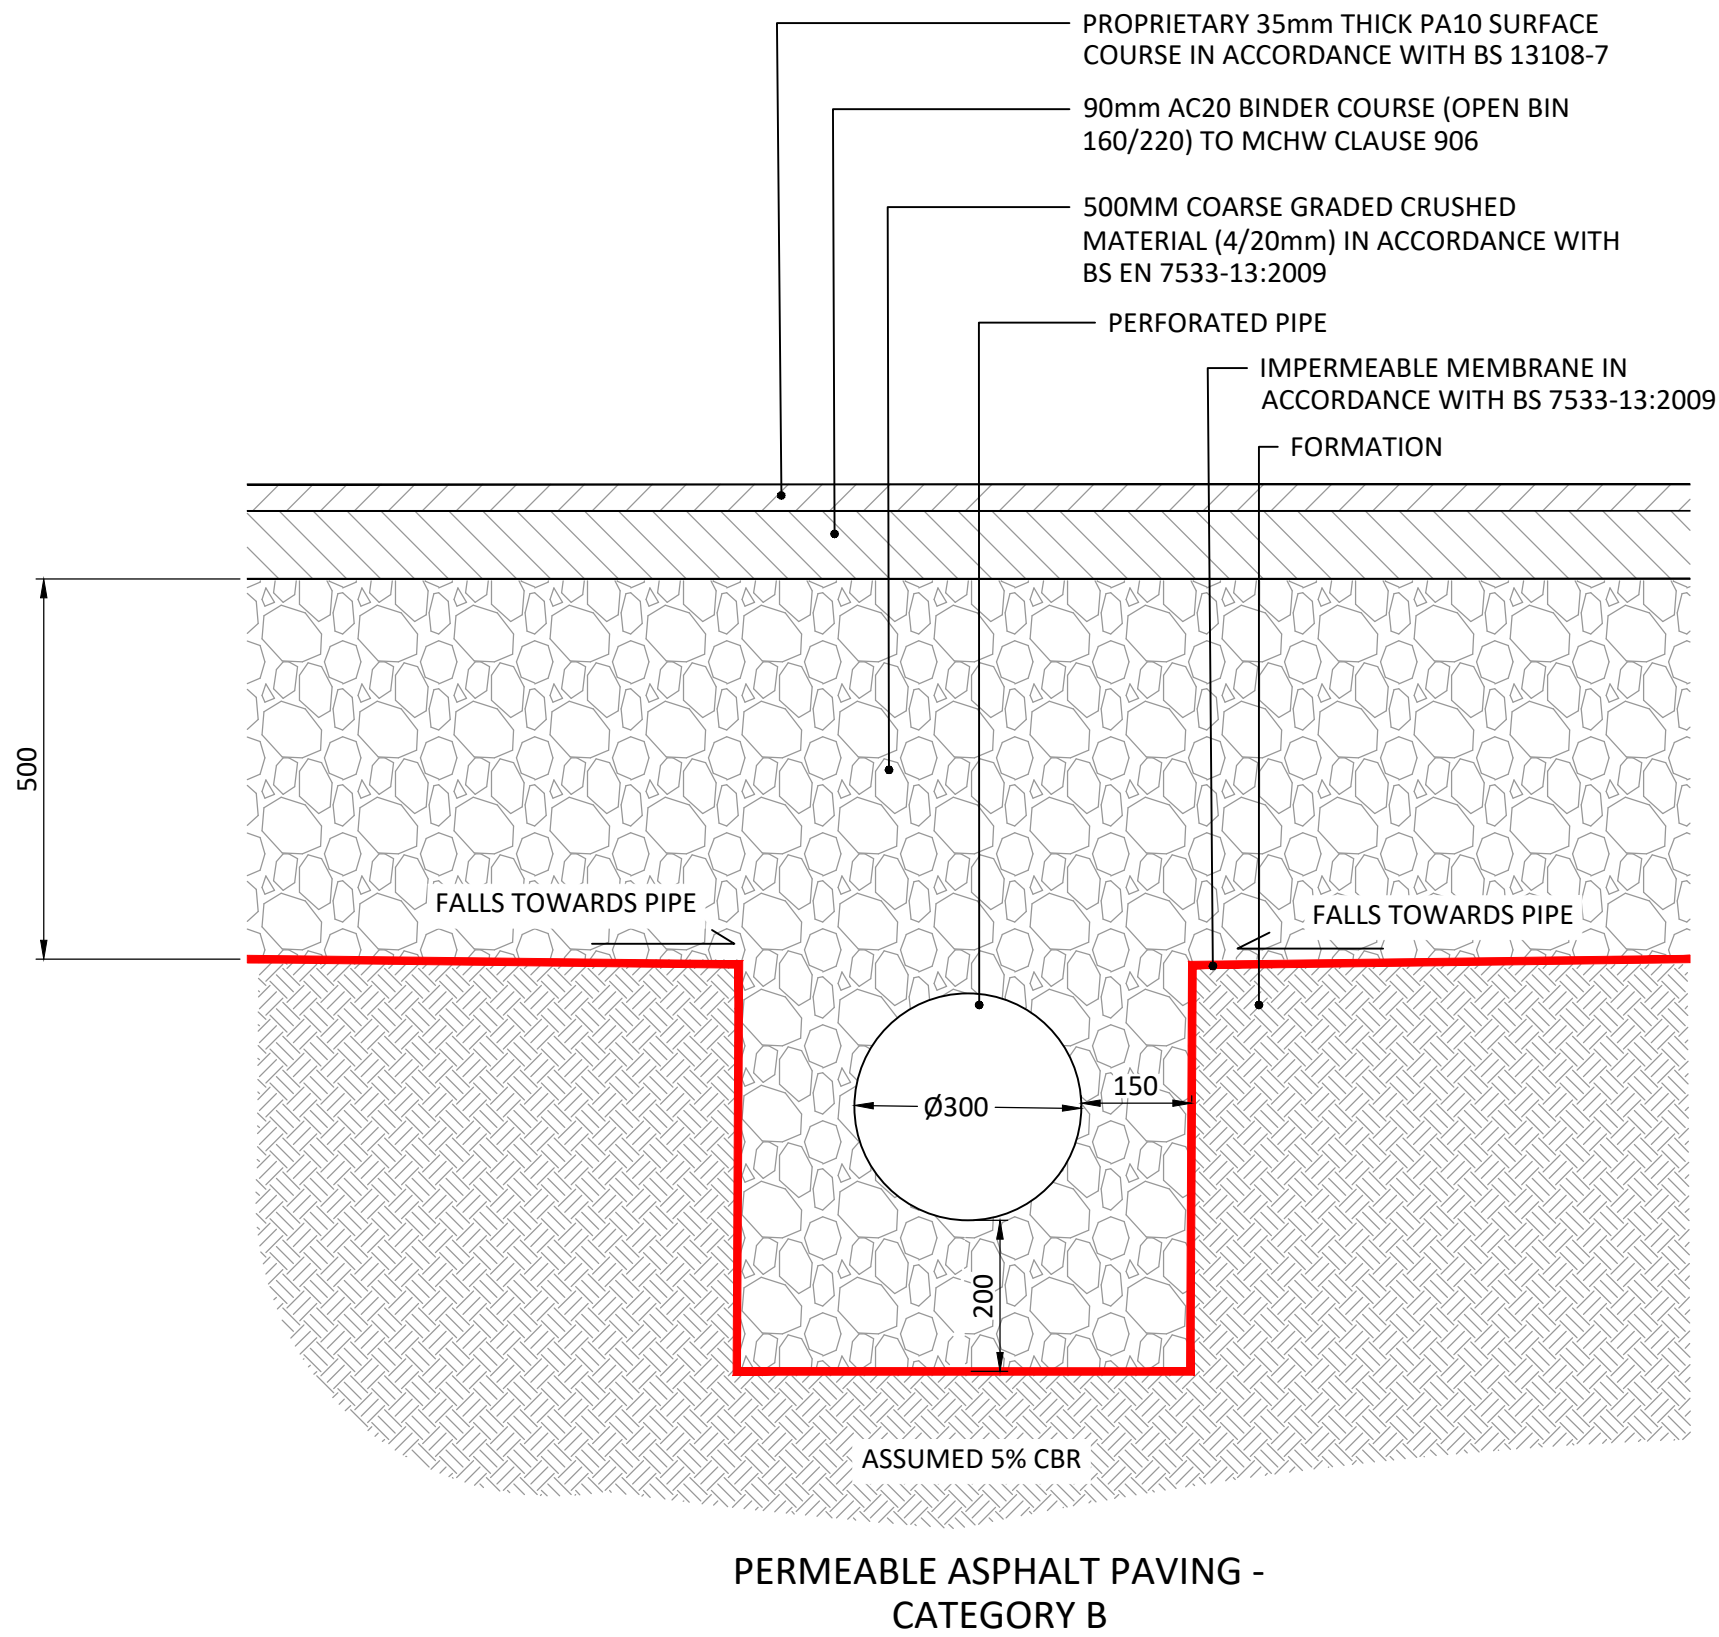


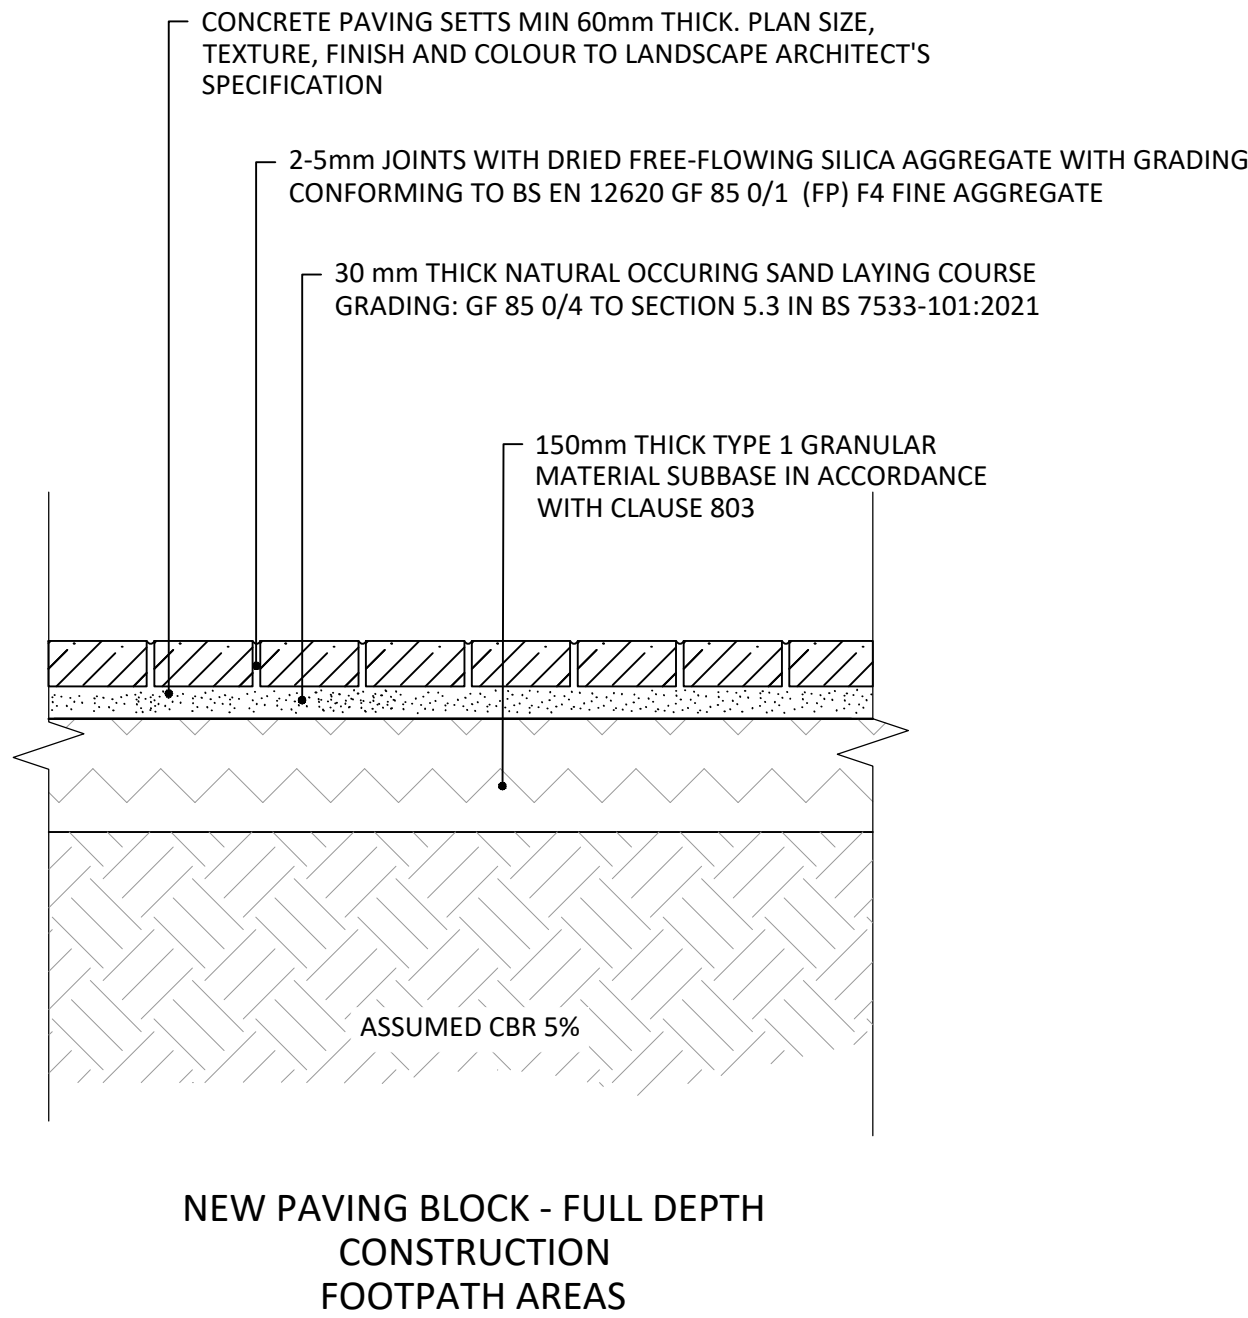

- STANDARD NOTES
1. THIS DRAWING IS TO BE READ IN CONJUNCTION WITH ALL RELEVANT ARCHITECT'S AND ENGINEER'S DRAWINGS AND THE SPECIFICATIONS.
 2. THIS DRAWING SHOULD NOT BE SCALED.
 3. ALL DIMENSIONS ARE TO BE VERIFIED BY THE CONTRACTOR ON SITE.
 4. ALL DISCREPANCIES SHOULD BE REPORTED TO C.A./E.A. PRIOR TO THE COMMENCEMENT OF WORKS.

© CIVIC ENGINEERS LIMITED

DETAILS ARE SUBJECT TO CONFIRMATION OF THE PROPOSED FINISHED SURFACES

19.04.24	T01	FIRST ISSUE	NL	CER
DATE	REV	DESCRIPTION	DRAWN	CHKD



MANCHESTER Carver's Warehouse, 77 Dale Street, Manchester, M1 2HG. Tel: 0161 228 6757
LONDON Reeds Wharf, 33 Mill Street, London SE1 2AX. Tel: 020 7253 2977
LEEDS Tower Works, Unit 02-01, Globe Road, Leeds, LS11 5QG. Tel: 0113 2025 180
GLASGOW Gresham Chambers, 45 West Nile St, Glasgow, G2 2PT. Tel: 0141 370 1829

www.civicengineers.com

PROJECT

ARDWICK GREEN

TITLE

TYPICAL PAVEMENT DETAILS

DRAWING STATUS					STATUS CODE	
TENDER					-	
CE PROJECT No.	SCALE @ A1	DATE CREATED	DRAWN	CHECKED		
2075	1:10	APR'24	NL	CER		
DRAWING No.					REV	
2075-CIV-XX-XX-D-C-20002					T01	