


Proposed Roof Plan 1:100

Scale Bar 1:100

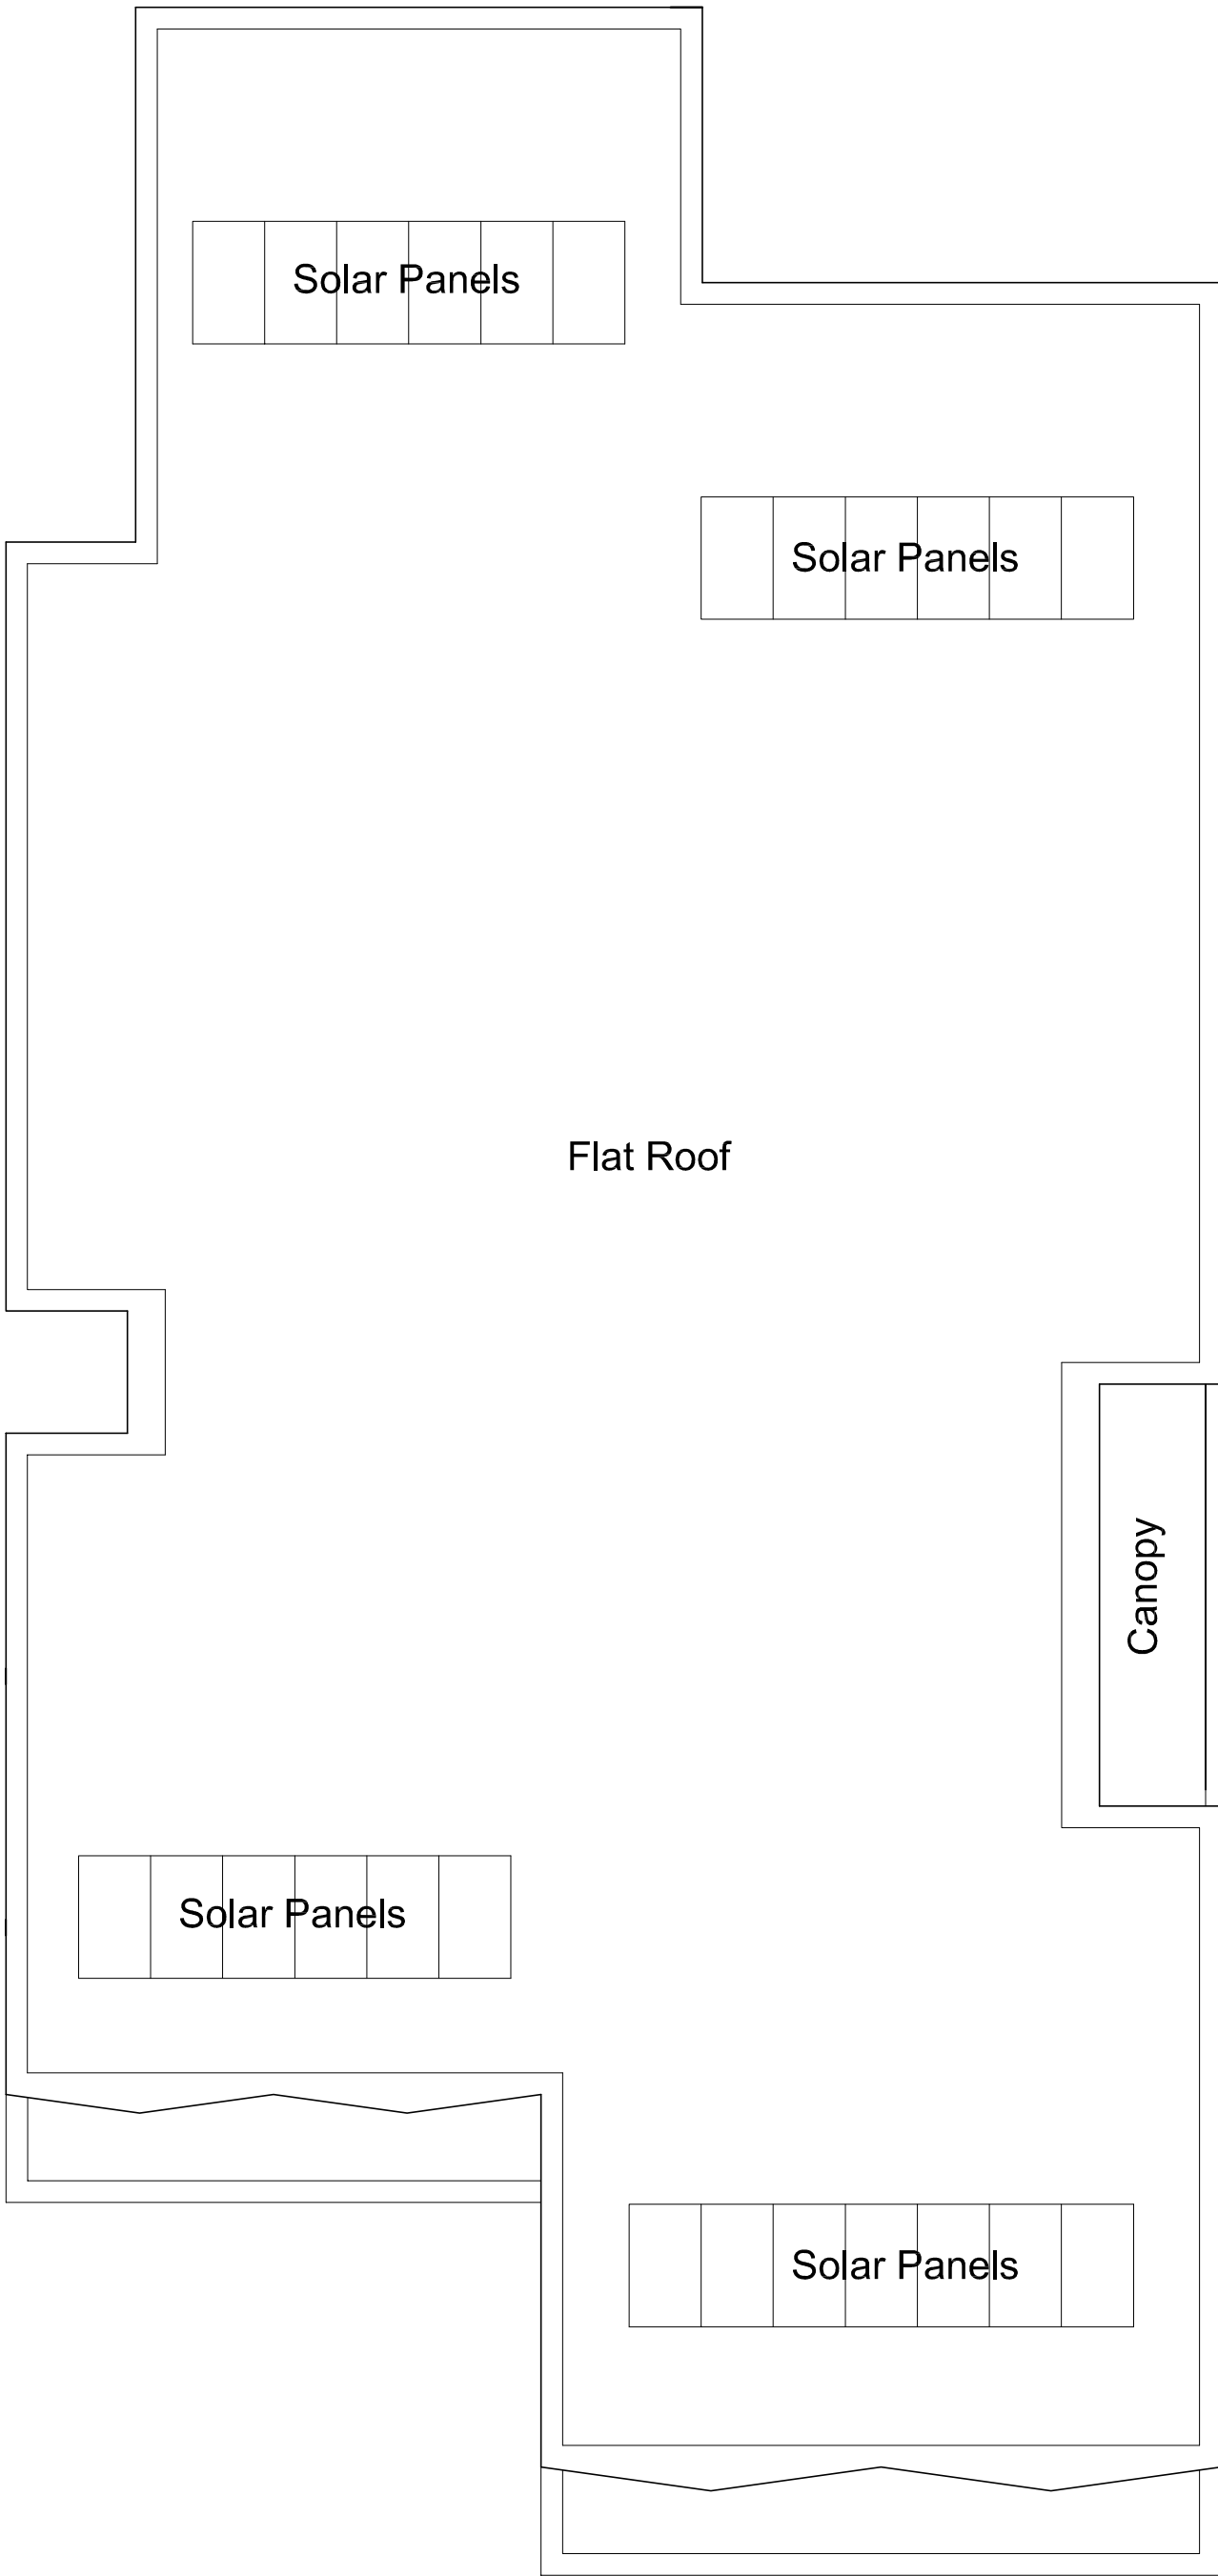