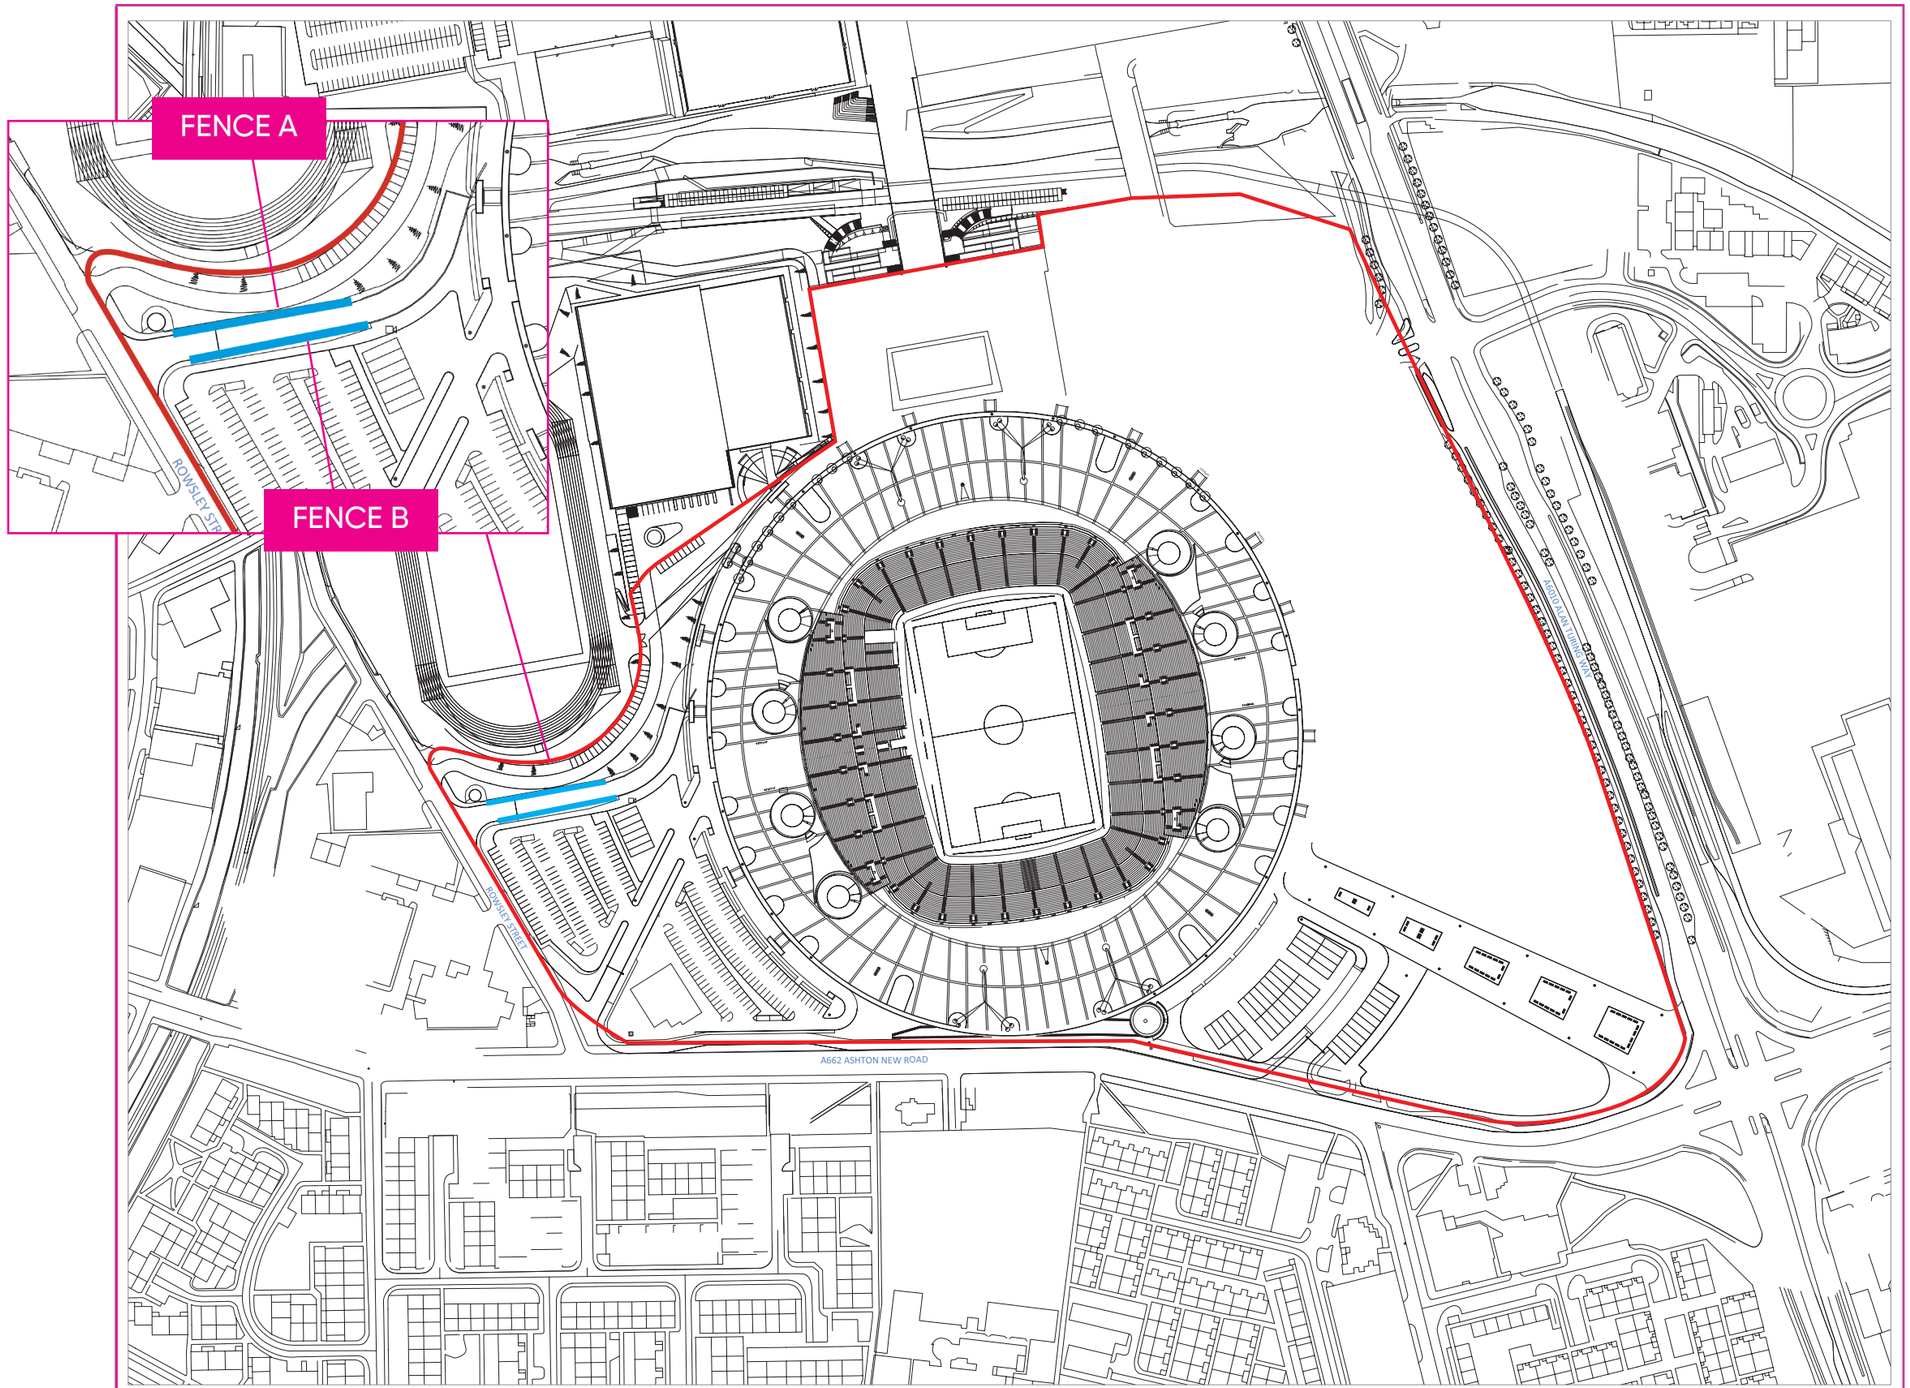

Etihad Stadium - Location Plan

LOCATION PLAN

Etihad Stadium forecourt 1:1000 @ A1

TBG

Manchester City Football Club - new galvanised V - Mesh Fencing and locking gates on stadium forecourt area.

LOCATION PLAN

Client: MCFC
Drawn: NC
Checked: RJ
Date: 20.09.23
Ref: 280866/A4