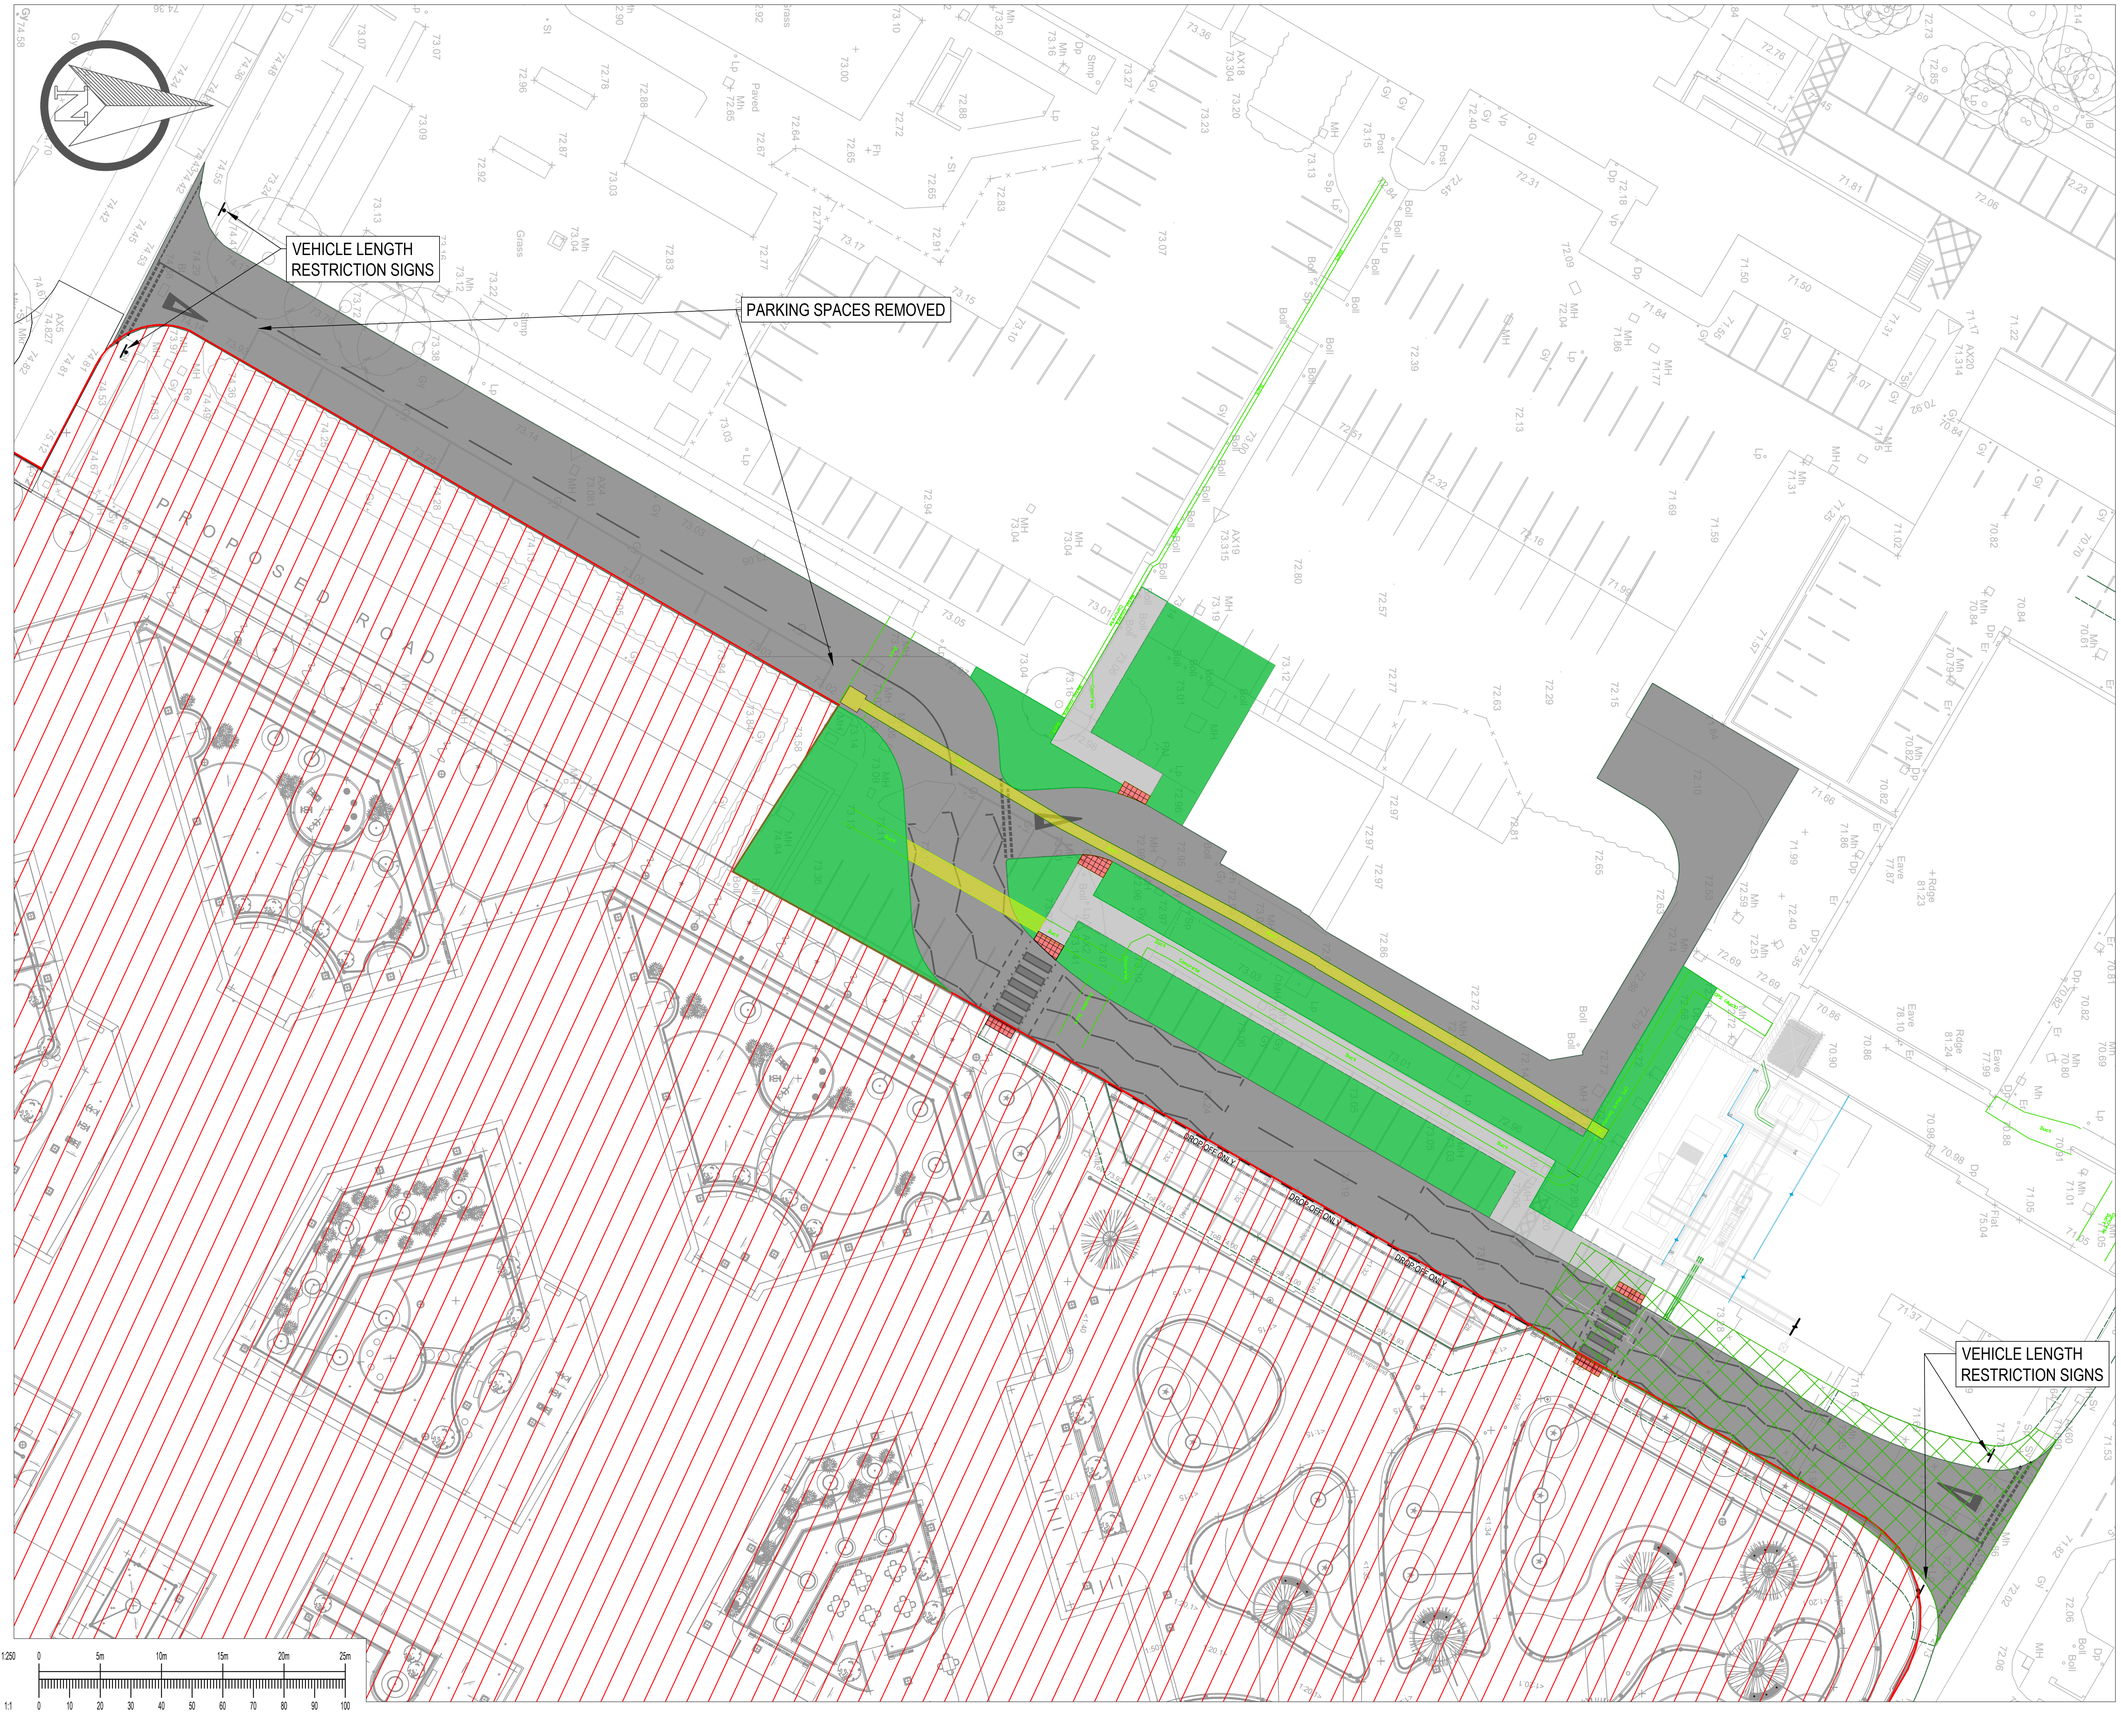


GENERAL NOTES:

1. THIS DRAWING IS TO BE READ IN CONJUNCTION WITH ALL RELEVANT ARCHITECTS AND ENGINEERS DRAWINGS AND SPECIFICATIONS.
2. DO NOT SCALE THIS DRAWING. ANY AMBIGUITIES, OMISSIONS AND ERRORS ON DRAWINGS SHALL BE BROUGHT TO THE ENGINEERS ATTENTION IMMEDIATELY. ALL DIMENSIONS MUST BE CHECKED / VERIFIED ON SITE.
3. ALL DIMENSIONS ARE IN METRES UNLESS NOTED OTHERWISE.
4. FOR GENERAL NOTES REFER TO DRAWING.

KEY:

- NORTH VIEW DEVELOPMENT SITE
- DUCT TRENCH AND COVERS TO BE CHECKED IF COMPLIANT WITH D400 LOADING
- REFER TO CCS DRAWING HIGHWAY DESIGN SPECIFICATION
- CARRIAGEWAY
- FOOTWAY
- LANDSCAPED AREA
- TACTILE PAVING - BUFF BLISTER
- TACTILE PAVING - RED BLISTER

Rev:	Description:	Date:	By:	Chkd:
P02	PEDESTRIAN CROSSING UPDATED	12/04/24	HS	HS
P01	FIRST ISSUE	21/03/24	JC	HS

Curtins
Merchant Exchange, 17-19 Whitworth Street West, Manchester, M1 5WG
0161 236 2394
manchester@curtins.com
www.curtins.com
Civils & Structures • Transport Planning • Environmental • Infrastructure • Geotechnical • Conservation & Heritage • Principal Designer
Birmingham • Bristol • Cambridge • Cardiff • Douglas • Dublin • Edinburgh • Glasgow • Kendal • Leeds • Liverpool • London • Manchester • Nottingham

Status: SUITABLE FOR INFORMATION — S2

Project: NMGH
NEW HOUSE WESTERN ROAD

Drg Title:

STAGE 2
GENERAL ARRANGEMENT

Drawn By	Designed By	Checked By
JC	HS	HS
	Date: 00/00/00	Scales @ A1: 1:250

Project No - Originator - Function - Spatial - Form - Discipline - Number: 077416 - CUR - XX - XX - DR - C - 95510

Revision: P02

\\ma-fs-1\Projects\077001 - 078000\077416 - North Manchester General Hospital\04-Production\4A-Models-Drawings\DICAD\New House Western Road\