




EXISTING REAR LAYOUT

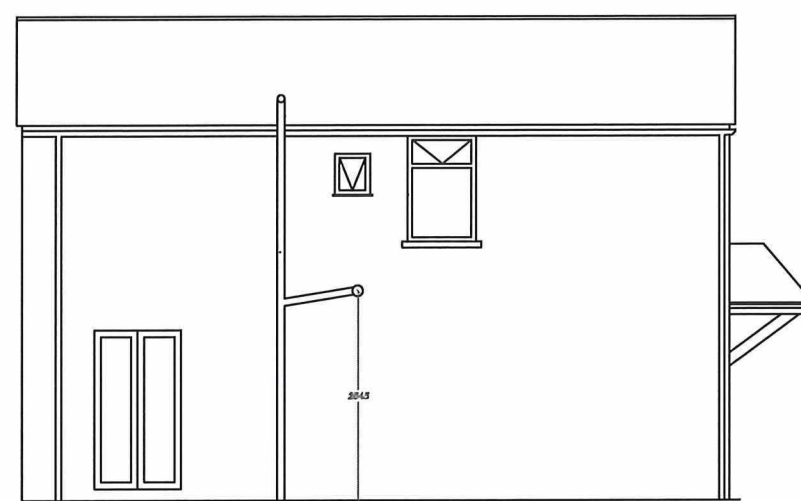

EXISTING SIDE LAYOUT



EXISTING FRONT LAYOUT

Manchester
Equipment and
Adaptation Service
Philips Park Rd
Manchester
M11 3FU

Project: Ground floor extension for
Kingkraft bath . Proposed

9 Middlegate
Manchester
M40 0JP

Drawn By:

CRL

Scale: 1:100@A3

Date:

30/10/2023

EXISTING
ELEVATIONS



Manchester
Equipment &
Adaptations
Partnership