

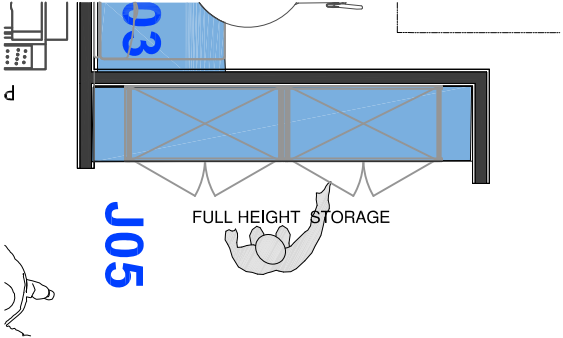


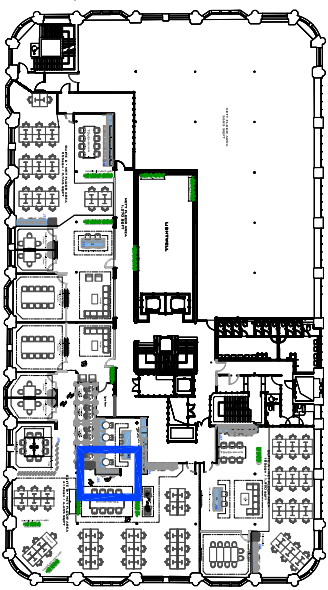

Plan View
Scale 1/50

Drawing to follow

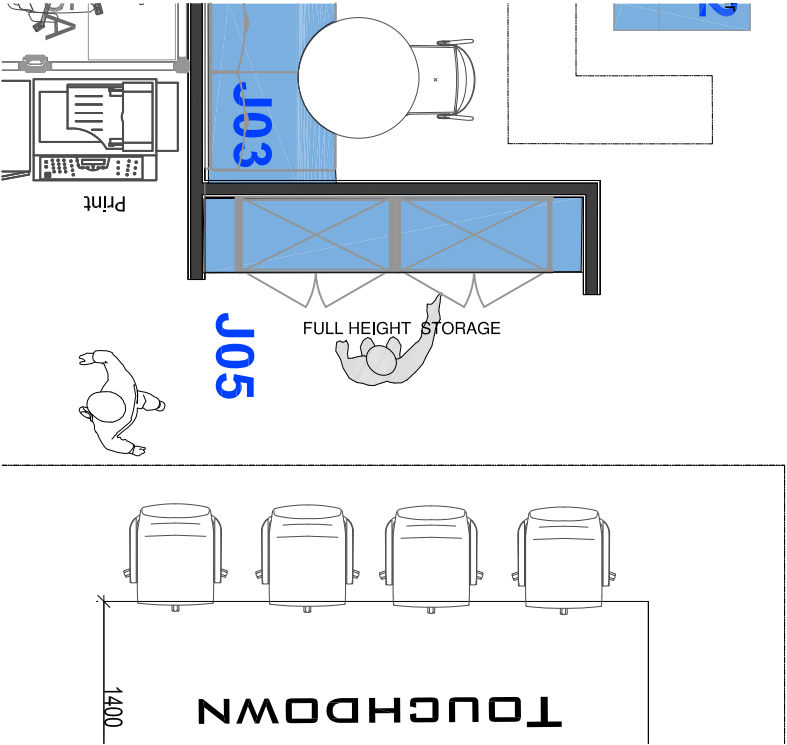

Plan View
Scale 1/50

OBI

www.obiproperty.co.uk

All dimensions are in millimetres unless stated otherwise. No dimensions to be taken from drawings. All dimensions to be checked on site prior to construction.

Any discrepancies between drawings and site conditions are to be reported to the architect immediately.

This drawing is to be used in conjunction with all relevant Structural and Mechanical & Electrical Engineering drawings and specifications.

© COPYRIGHT

The copyright in this drawing is vested in OBI Property Ltd and no licence or assignment of any kind has been, or is, granted to any third party without the prior written consent of OBI Property Ltd. The drawing is to be used for the purpose of construction only and is not to be used for any other purpose without the prior written consent of OBI Property Ltd.

Drawing Details	
Drawing No.	105
Drawing Date	14/10/23
Drawing Title	JO5 Full Height Storage Suite B
Drawing Scale	1:200
Drawing Author	RG
Drawing Checker	RG
Drawing Approver	RG
Drawing Status	Final

A	Tender	14/10/23	RG
-	First Issue	14/10/23	RG
REV	DESCRIPTION	DATE	BY CHK

CLIENT NAME

CLIENT NAME

Philip J Davies Holdings plc

PROJECT NAME

Sevendale House

DWG TITLE

JO5 Full Height Storage Suite B

DWG NO: 34_105

REVISION: -

SCALE 1:200 @A3

DRAWN: RG

DWG STATUS:

TENDER

© OBI Property Limited
6, Millers Road, Millers, MK3 3FX
T: 0161 237 1717 or info@obiproperty.co.uk

OBI