


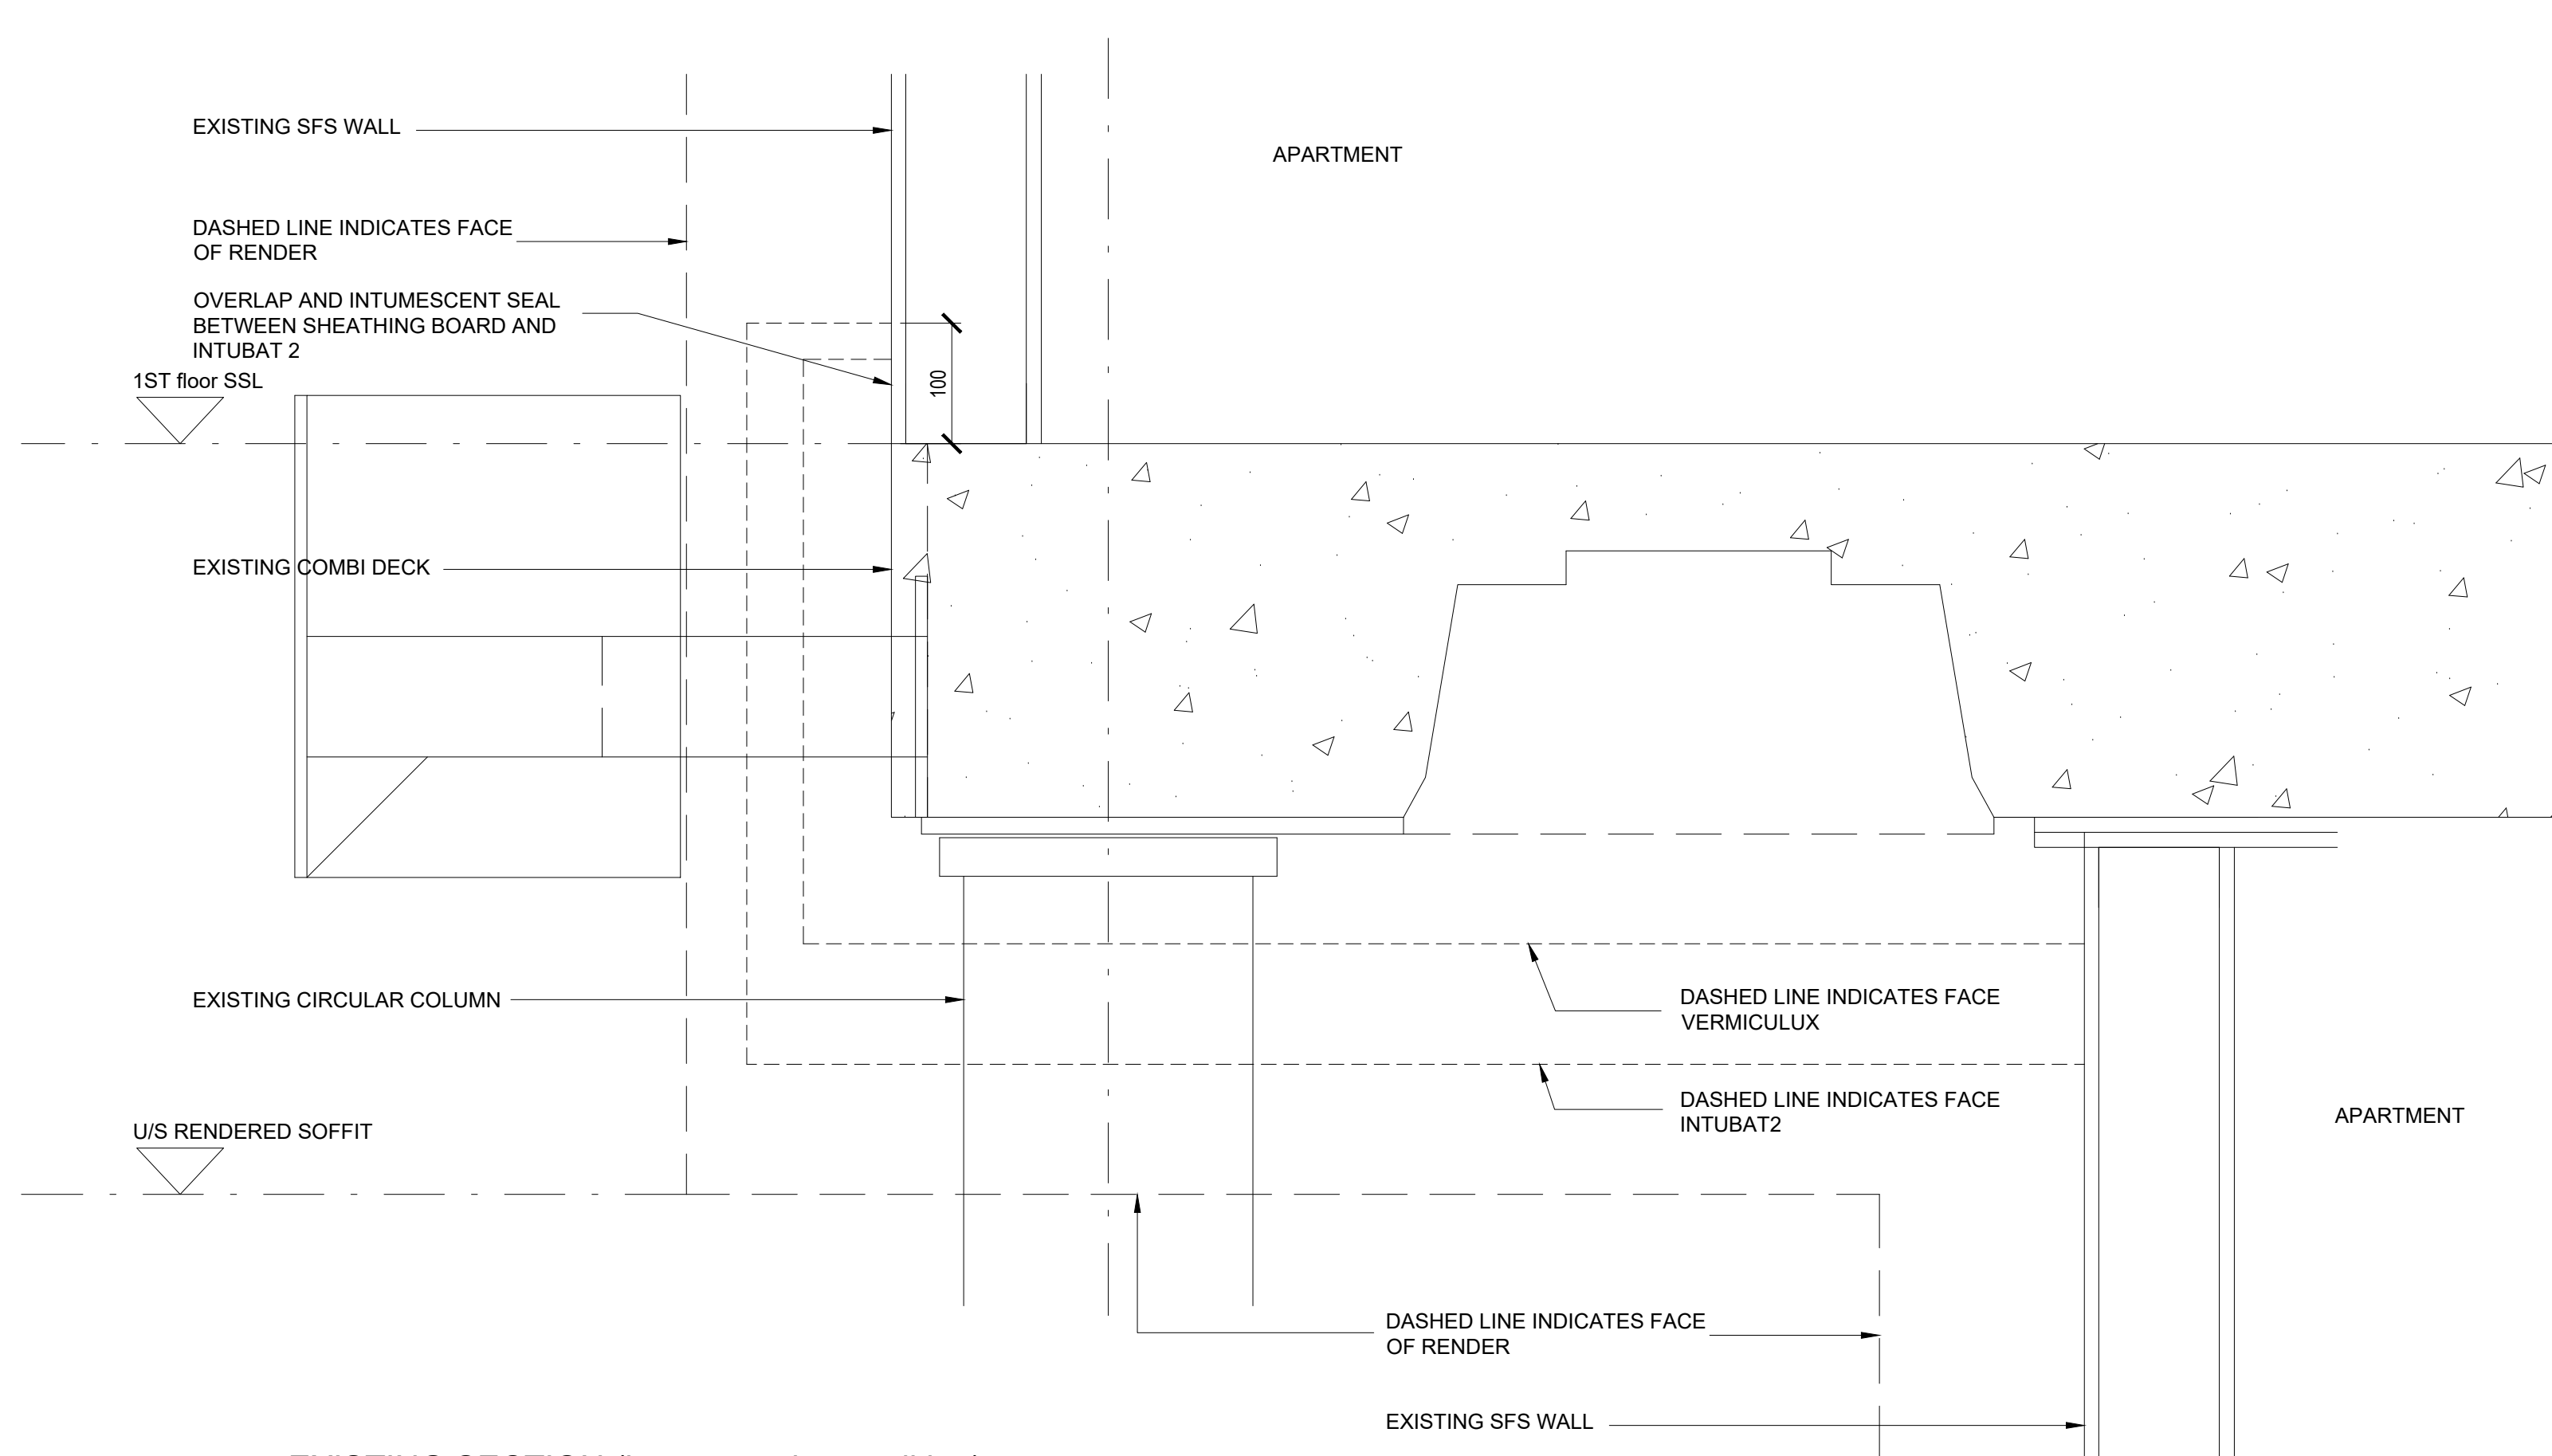
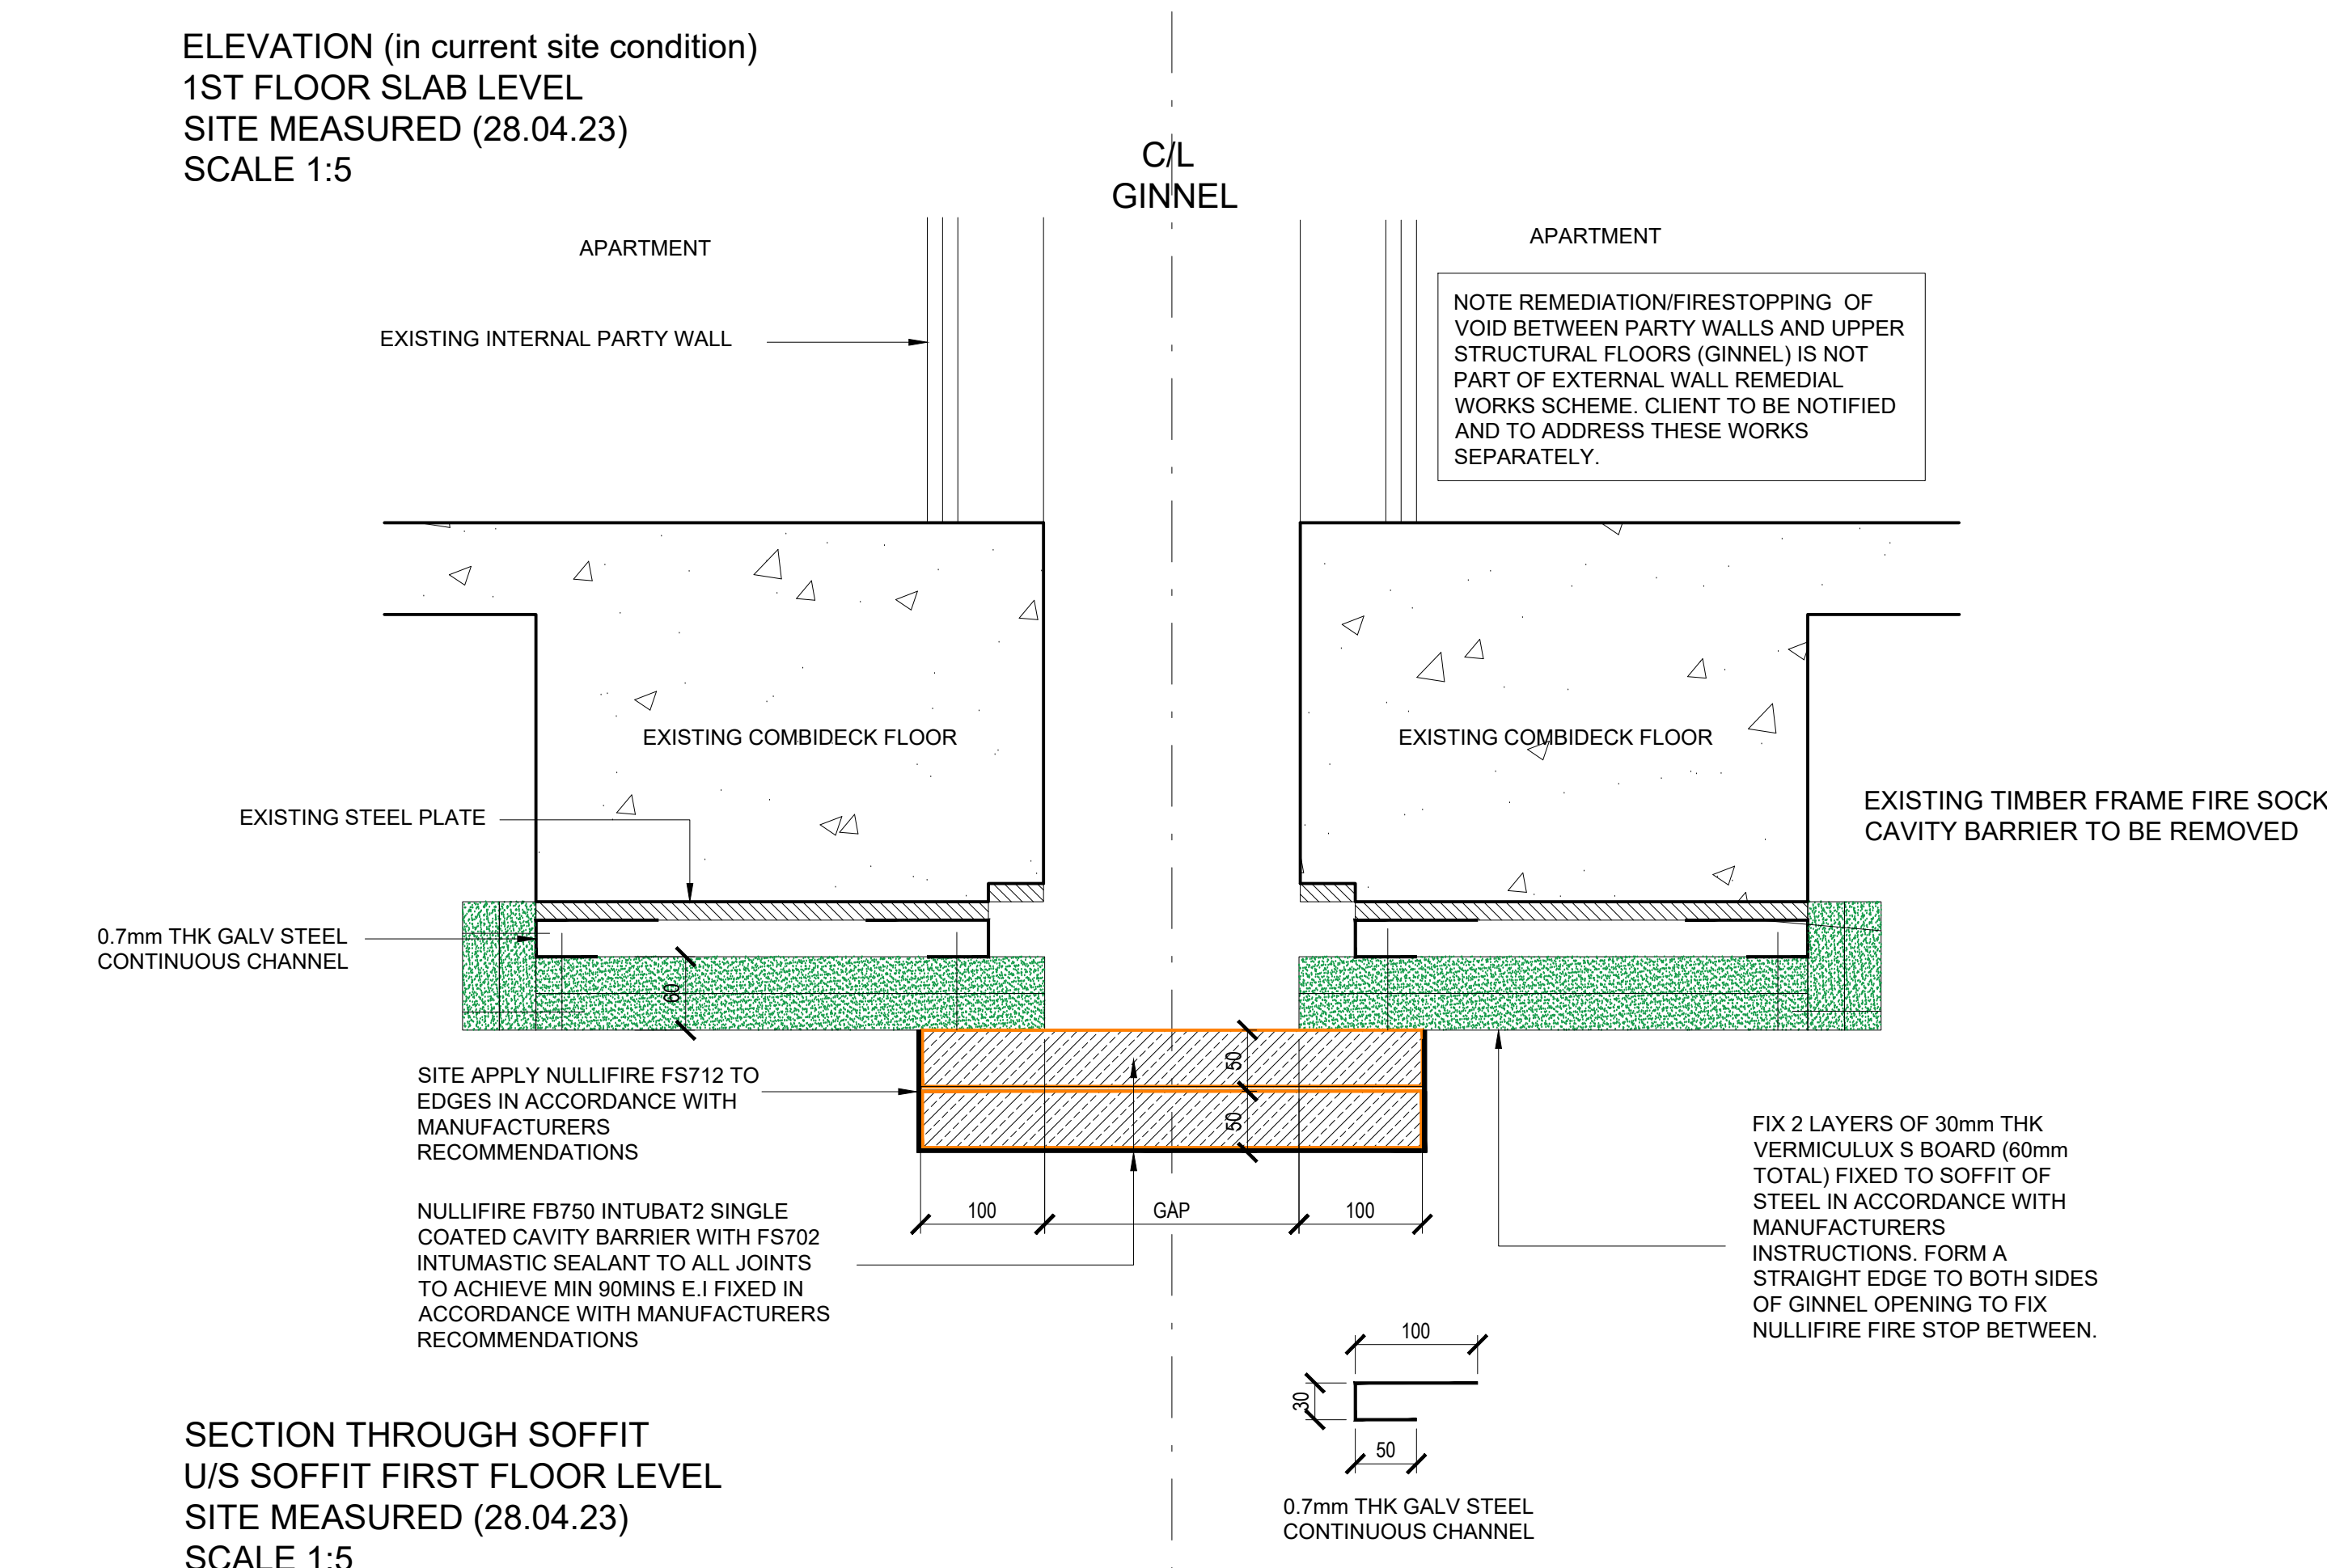


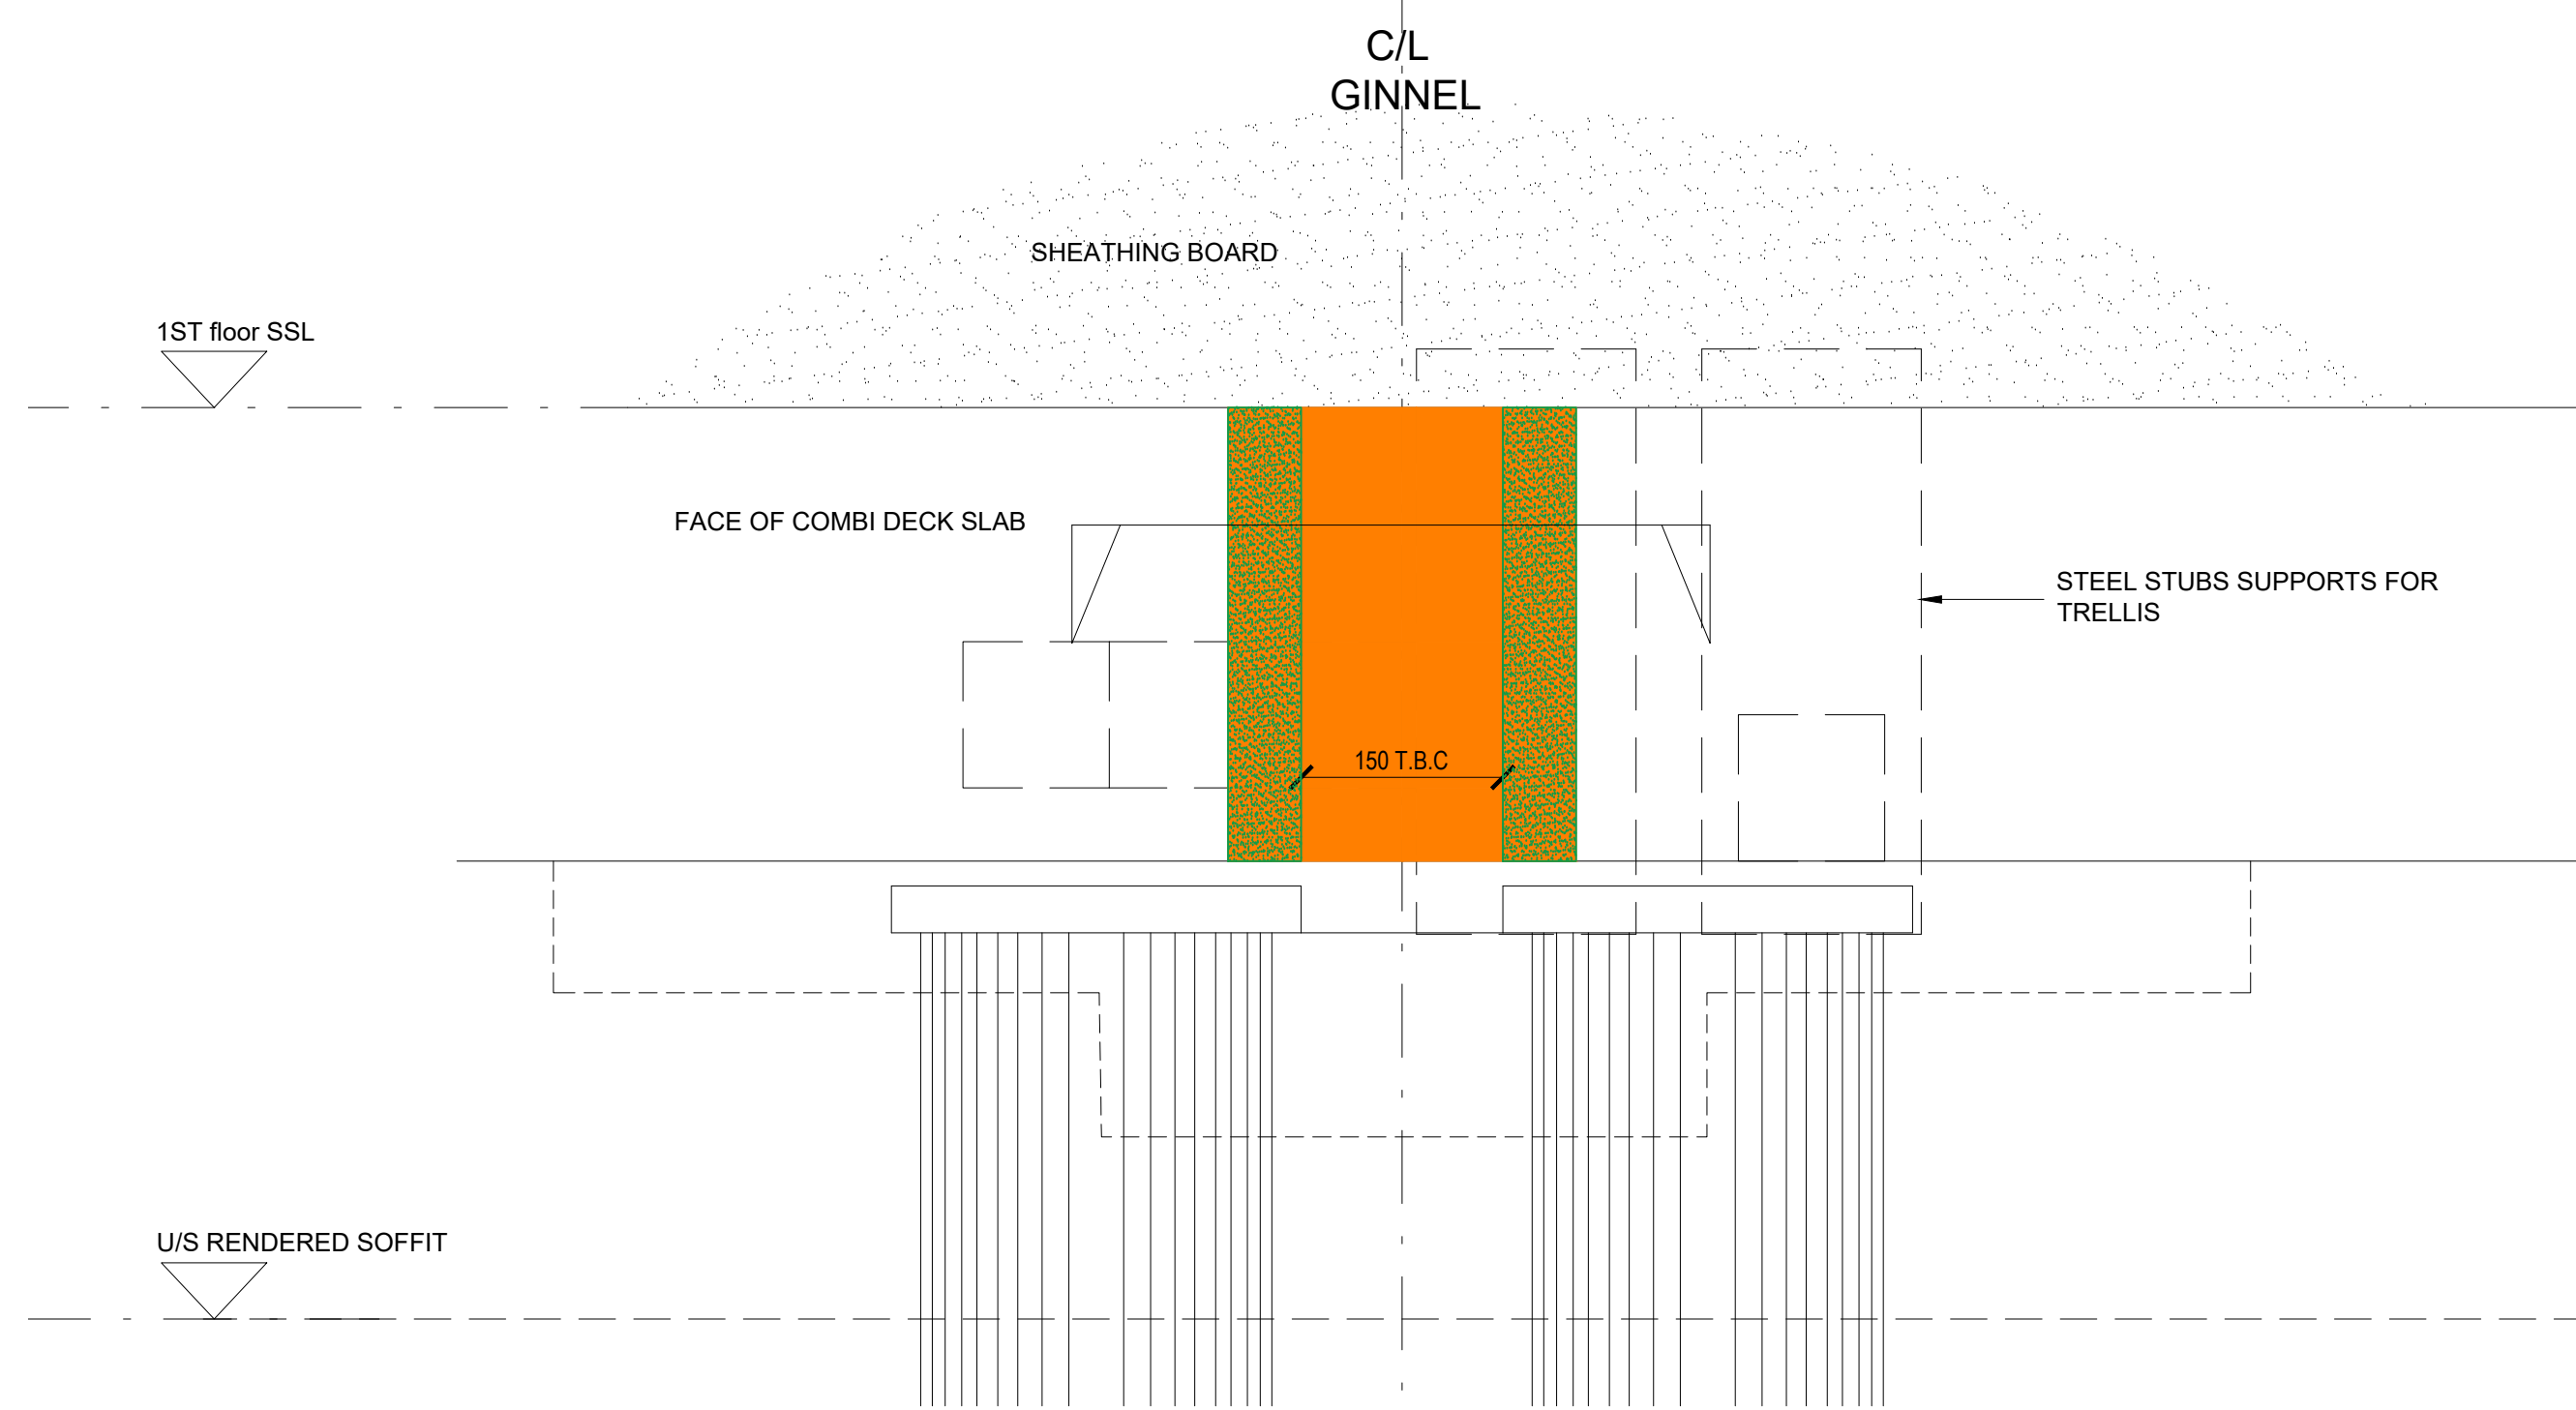


KEY

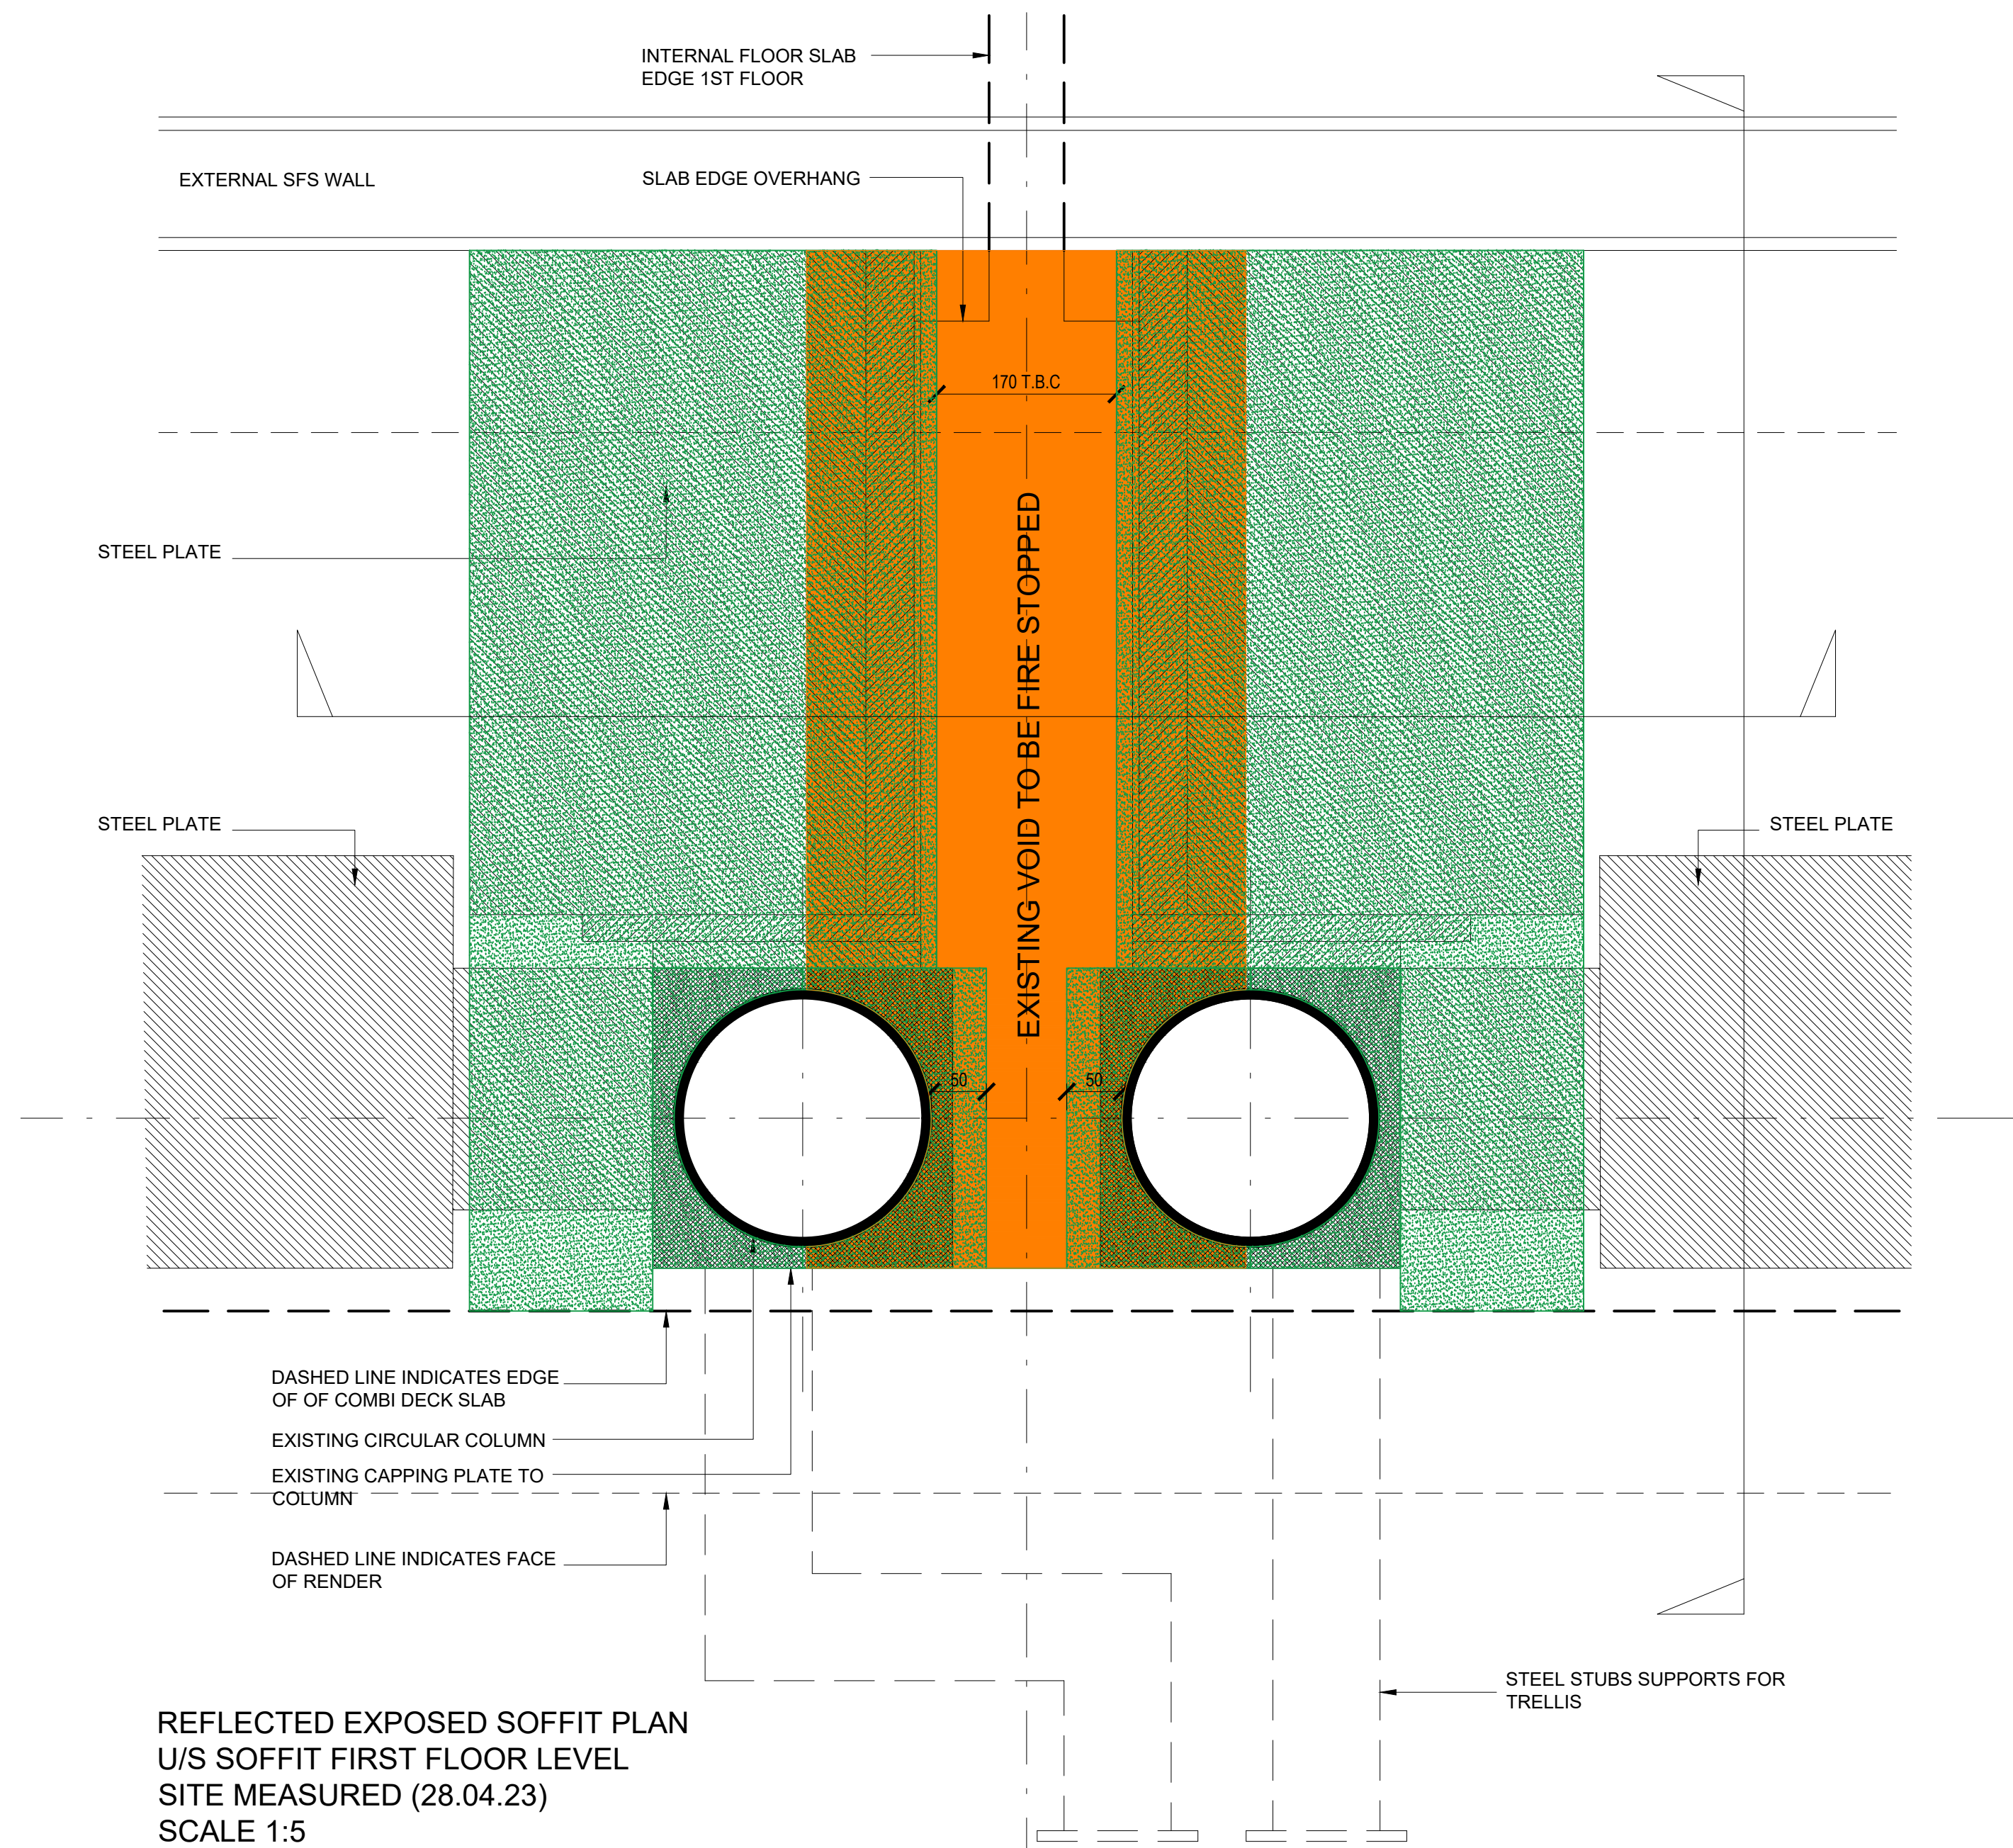

FIX 2 LAYERS OF 30mm THK VERMICULUX S BOARD (60mm TOTAL) FIXED TO STEEL IN ACCORDANCE WITH MANUFACTURERS INSTRUCTIONS. FORM A STRAIGHT EDGE TO BOTH SIDES OF GINNEL OPENING TO FIX NULLIFIRE FIRE STOP BETWEEN.

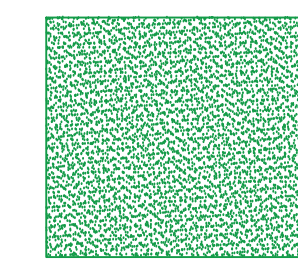

NULLIFIRE FB750 INTUBAT2 SINGLE COATED CAVITY BARRIER WITH FS702 INTUMASTIC SEALANT TO ALL JOINTS TO ACHIEVE MIN 90MINS E.I. FIXED IN ACCORDANCE WITH MANUFACTURERS RECOMMENDATIONS

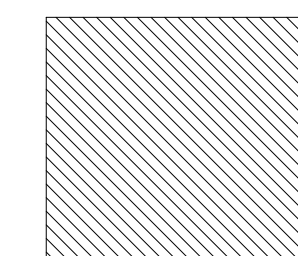

EXISTING STEEL SOFFIT

NOTES  
• All dimensions and levels are to be checked on site.  
• Any discrepancies are to be reported to the architect before any work commences.  
• This drawing shall not be scaled to ascertain any dimensions. Work to fixed dimensions only.  
• This drawing shall not be reproduced without express written permission from AEW.  
• This overlay drawings and ownership boundaries are produced using all reasonable endeavours. AEW cannot be responsible for the accuracy or scale discrepancy of base plans supplied to them.  
• All works are to be undertaken in accordance with Building Regulations and the latest British Standards.  
• All proprietary materials and products are to be used strictly in accordance with the manufacturers recommendations.

CDM 2015  
Client method of duties: CDM\_P0\_Duties\_A0  
Principal Designer: Name  
Unless noted below, all known hazards have been highlighted on the drawing.



PHOTOGRAPH SHOWING FACE OF WALL TO GINNEL 1ST FLOOR



PHOTOGRAPH SHOWING U/S OF TWO COLUMNS TO GINNEL



PHOTOGRAPH SHOWING U/S OF SOFFIT TWO COLUMNS TO GINNEL



PHOTOGRAPH SHOWING LOCATION OF DETAIL



PHOTOGRAPH SHOWING U/S OF COMBIDECK SLAB TO GINNEL

|                                                           |          |                                                         |              |
|-----------------------------------------------------------|----------|---------------------------------------------------------|--------------|
| CO2                                                       | 04/04/24 | MM                                                      | DJ           |
| Issued For Planning                                       |          |                                                         |              |
| C1                                                        | 19/10/23 | MM                                                      | DJ           |
| Upper slab edge detail removed.                           |          |                                                         |              |
| P5                                                        | 07/08/23 | MM                                                      | DJ           |
| 0.7mm thk fixings added for vermiculux board              |          |                                                         |              |
| P4                                                        | 02/08/23 | MM                                                      | DJ           |
| Issued to Casey                                           |          |                                                         |              |
| P3                                                        | 26/05/23 | MM                                                      | DJ           |
| Detail revised to Nullifire advice.                       |          |                                                         |              |
| P2                                                        | 15/05/23 | MM                                                      | DJ           |
| Promat board thickness confirmed. Reissued for discussion |          |                                                         |              |
| P1                                                        | 11/05/23 | MM                                                      | DJ           |
| Issued for discussion                                     |          |                                                         |              |
| REV                                                       | Date     | Drawn by:-                                              | Checked by:- |
| Status                                                    |          | Purpose of issue                                        |              |
| S2                                                        |          | For Construction                                        |              |
| drawing stage                                             |          | RIBA Stage 5                                            |              |
| client                                                    |          | Rider Levett Bucknall                                   |              |
| project                                                   |          | Vantage Quay<br>3-5 Brewer Street, Manchester<br>M1 2ED |              |
| drawing title                                             |          | The Ginnel                                              |              |
| date                                                      | 03/05/23 | drawn                                                   | MM           |
| scale                                                     | A0 1:5   | checked                                                 | DJ           |