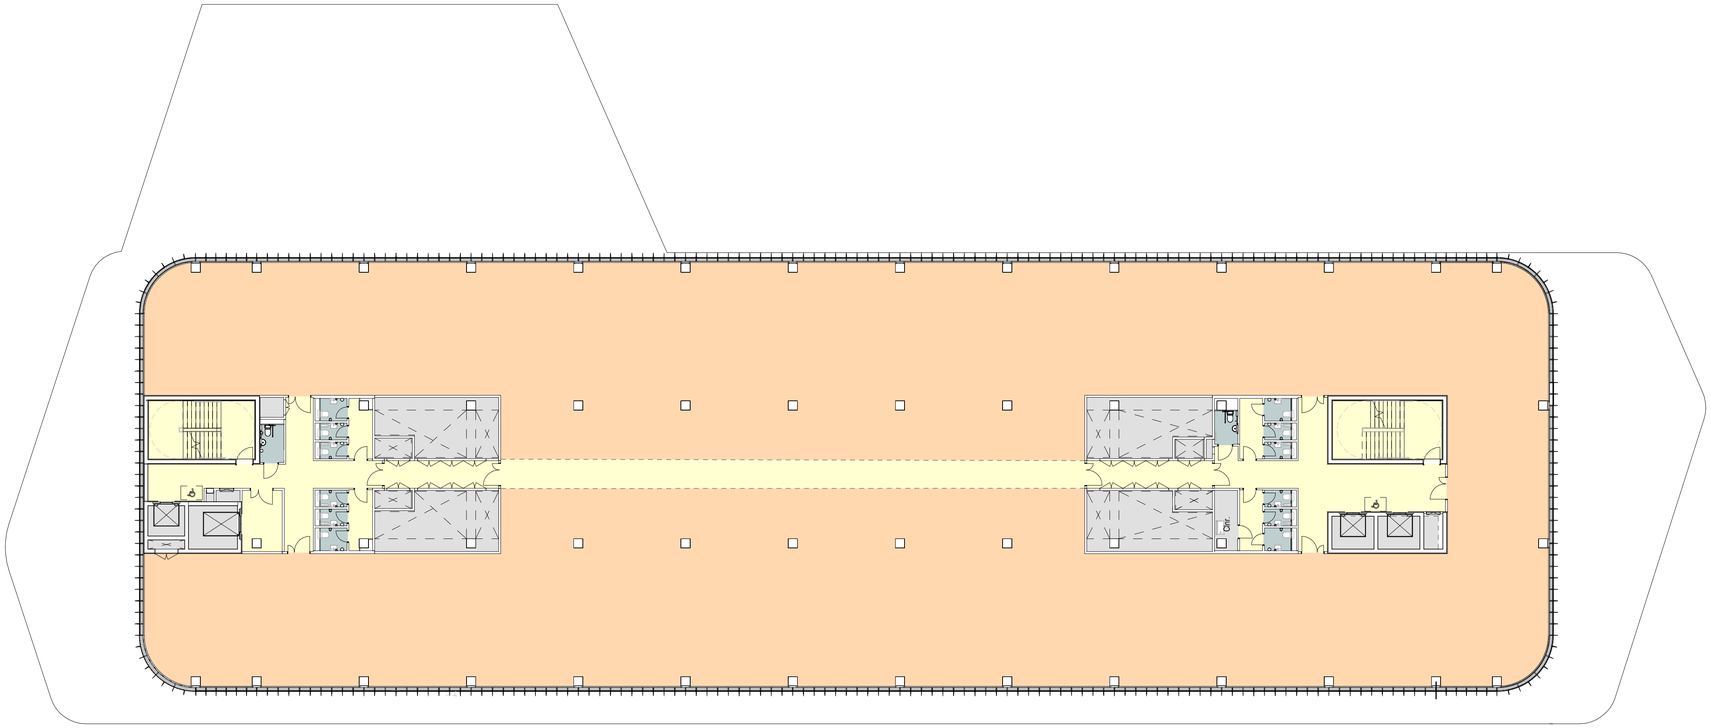

North

0m 4m 8m 12m 16m 20m

VISUAL SCALE 1:200 @ A1

BUILDING DESIGN PARTNERSHIP SHALL HAVE NO RESPONSIBILITY FOR ANY USE MADE OF THIS DOCUMENT OTHER THAN FOR THAT WHICH IT WAS PREPARED AND ISSUED.

ALL DIMENSIONS SHOULD BE CHECKED ON SITE.

DO NOT SCALE FROM THIS DRAWING

ANY DRAWING ERRORS OR DIVERGENCIES SHOULD BE BROUGHT TO THE ATTENTION OF BUILDING DESIGN PARTNERSHIP AT THE ADDRESS SHOWN BELOW.

DRAWINGS SHALL BE READ IN CONJUNCTION WITH THE FOLLOWING BEFORE WORK COMMENCES:
- THE CDM DESIGN ISSUES REGISTER
- THE BDP RISK SERIES OF DRAWINGS
- THE PROJECT CDM RISK REGISTER

NOTES

Subject to design development, survey, consultant input & statutory approval.

REVISION	DESCRIPTION	DRAWN	CHECKED	DATE
P02	Non material amendment issue	AA	PE	15.08.23
P01	First Issue	KK	GW	06.04.23

KEYPLAN

CLIENT

MSP MANCHESTER SCIENCE PARTNERSHIPS

11 Ducie Street
PO Box 85
Piccadilly Basin
Manchester
M60 3JA
United Kingdom

T +44 (0)161 828 2200
www.bdp.com

BDP.

PROJECT TITLE
MSP Greenheys (Private & Confidential)

REF (JOB NUMBER)
P3001624

DRAWING TITLE
General arrangement - Fifth floor Planning

SCALE @ A1
1 : 200

DATE FIRST ISSUED
Apr 23

DRAWING No.
GRE-BDP-ZZ-05-DR-A-20-900

REVISION
P02