


03/01/2024 160409

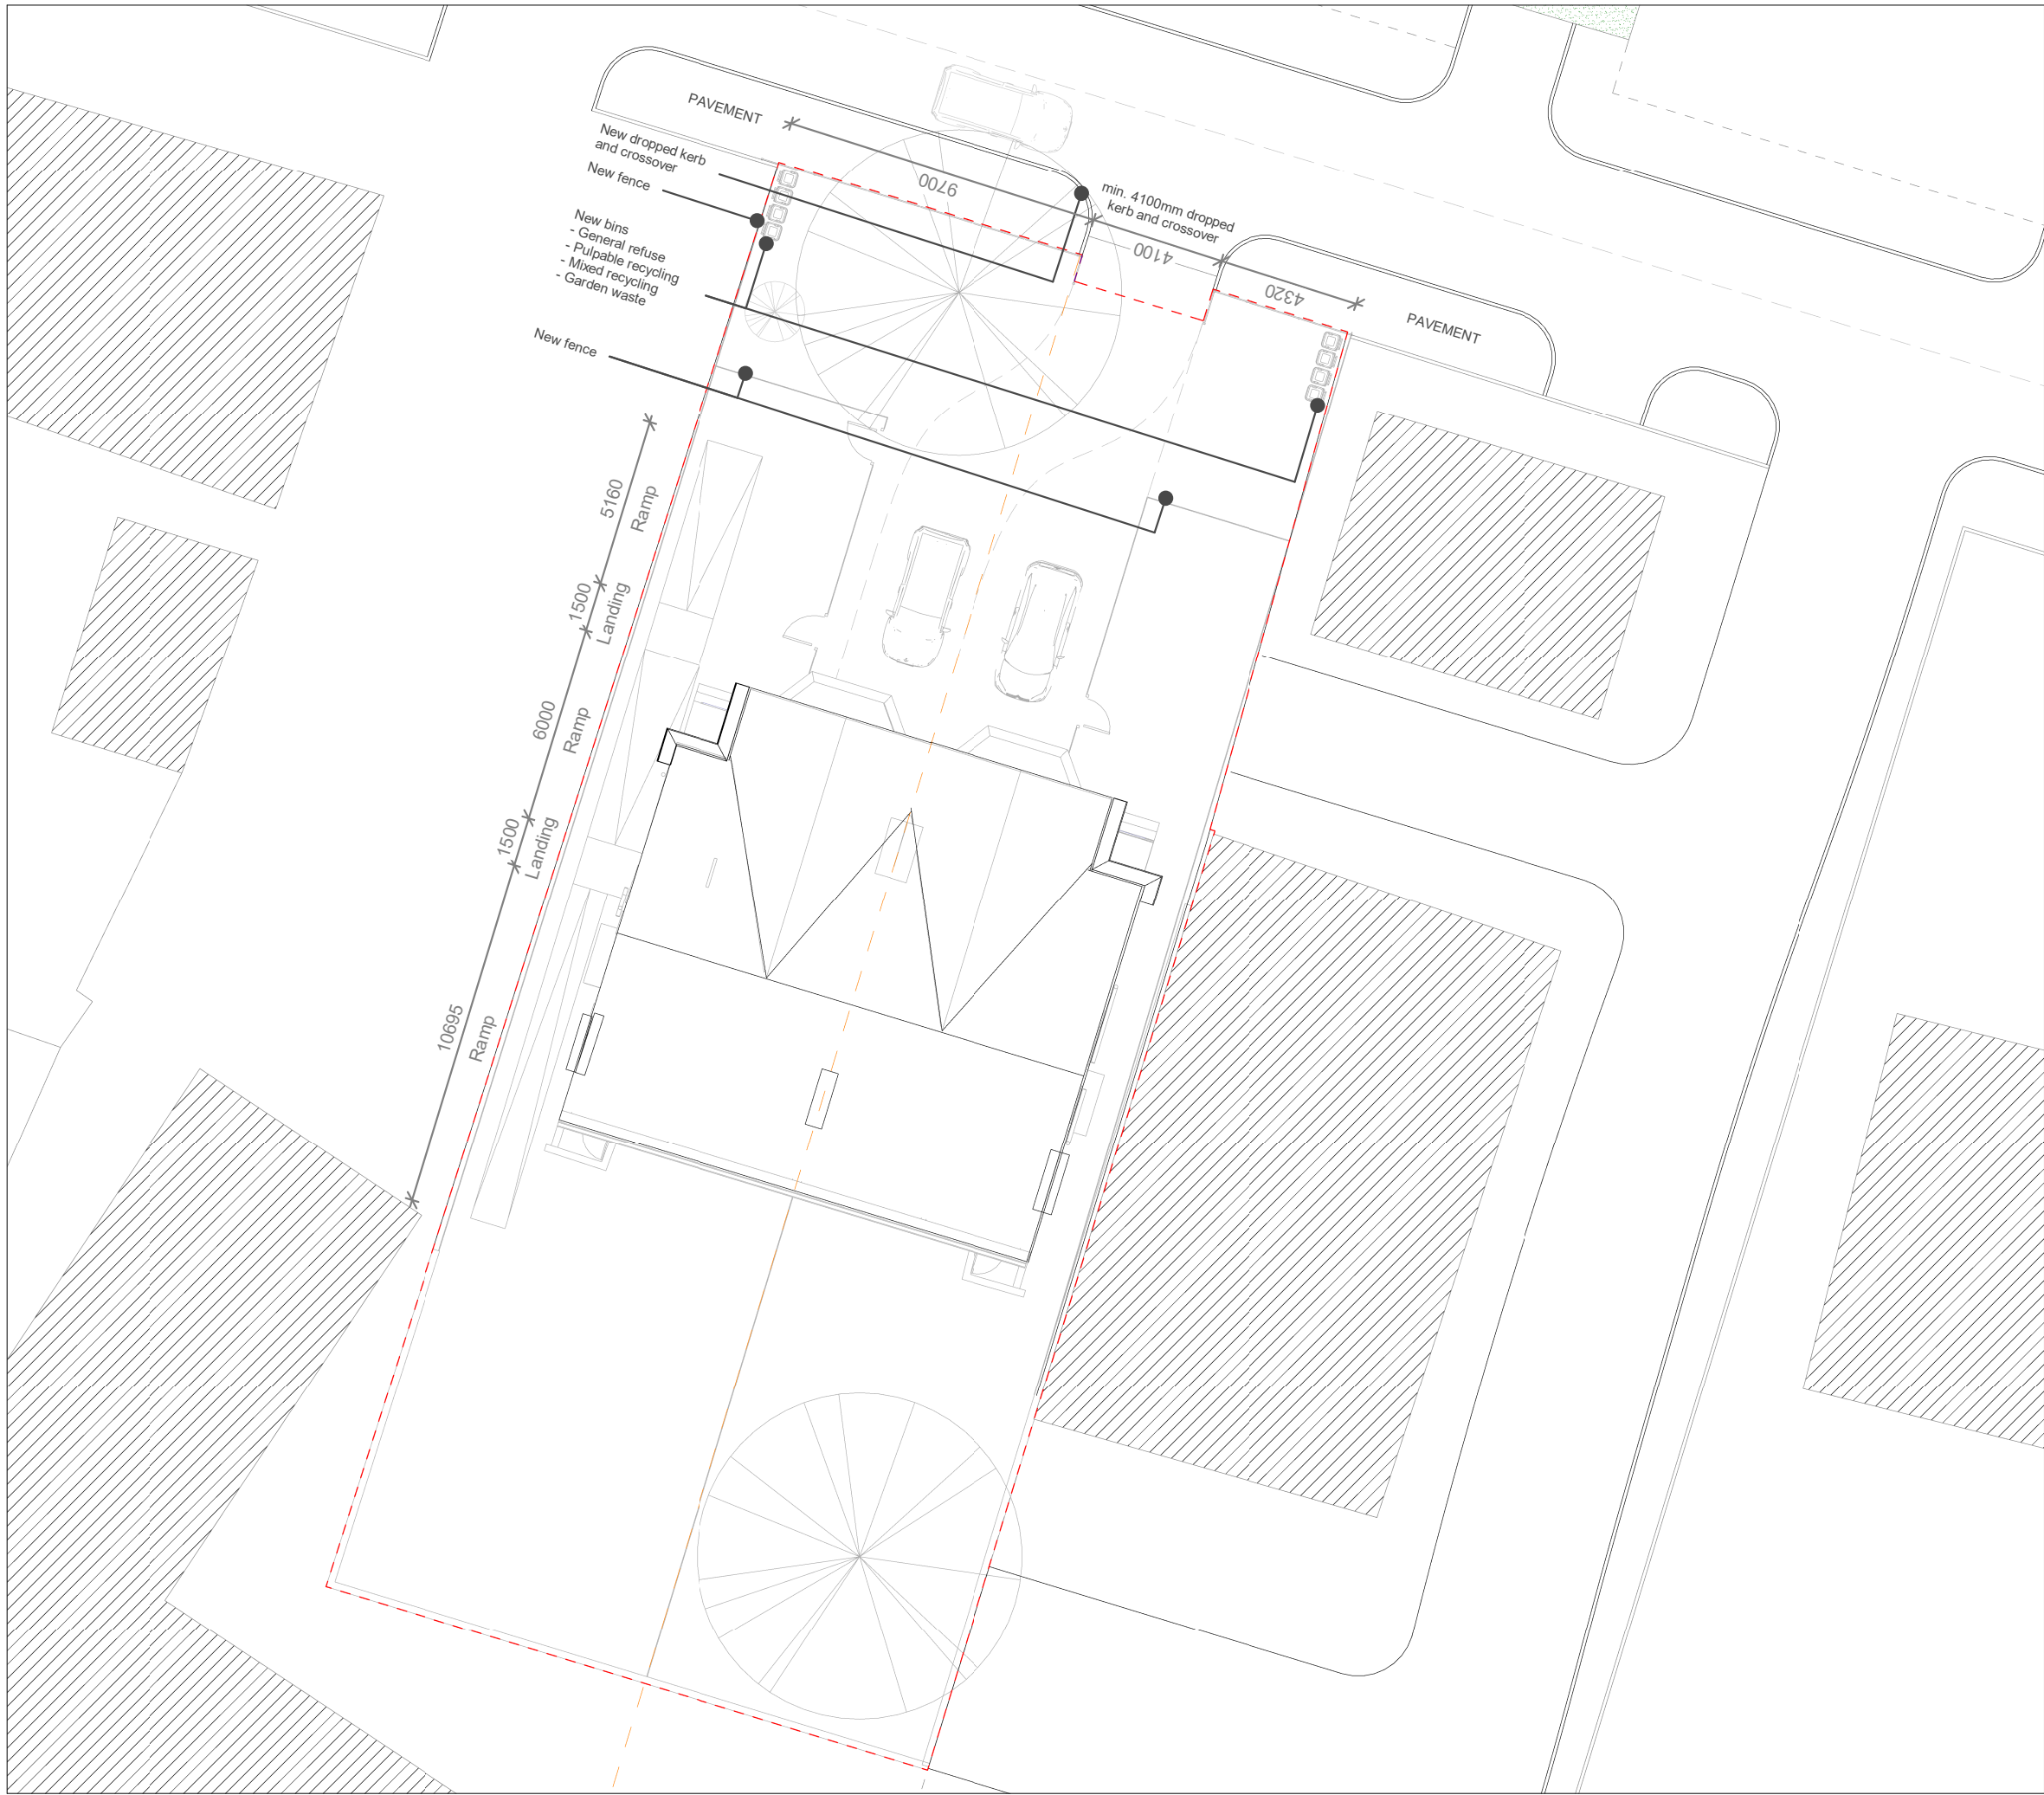

NOTE:
1. Changes to the external garden walls to be confirmed with the planning team.
2. Existing front short wall to be replaced with new wooden fence. TBC by client.

LEGEND
- - - Site Area
- - - Separation Line

Rev	Description	Revision Date	Issued by	Issued to
CO9	Design Change request	03/01/2024	KK, LM	AP
CO8	Updated Tender Pack	18/12/2023	KK, LM	WM
CO5	Updates for planning application	22/11/2023	KK, LM	WM
CO2	Tender Pack Updates	20/10/2023	KK, LM	WM
PO4	Front Garden Options	11/10/2023	KK	WM
CO1	Tender Pack	05/10/2023	KK, LM	WM
PO3	External works	03/10/2023	KK, LM	WM

Jacobs
5 First Street, Manchester, M15 4GU
Tel: +44 (0)161 235 6000 Fax: +44(0)161 235 6001
www.jacobs.com

Client
MANCHESTER CITY COUNCIL

Project
LAHF - Bennett Road

Drawing title
Proposed Block Plan

Drawing Status	Tender Issue	Suitability
Scale	1 : 200 @ A3	DO NOT SCALE
Jacobs No.	B2466600	Rev
Client No.		CO9

Drawing Number
B2466600-JAC-ZZZ-XX-DR-ID-0006
© Copyright 2020 Jacobs U.K. Limited. The concepts and information contained in this document are the property of Jacobs. Use or copying of this document in whole or in part without the written permission of Jacobs constitutes an infringement of copyright. Limitation: This drawing has been prepared on behalf of, and for the exclusive use of, Jacobs' Client, and is subject to, and issued in accordance with, the provisions of the contract between Jacobs and the Client. Jacobs accepts no liability or responsibility whatsoever for, or in respect of, any use of, or reliance upon, this drawing by any third party.