



FRONT ELEVATION (SOUTH FACING)




SIDE ELEVATION (EAST FACING)

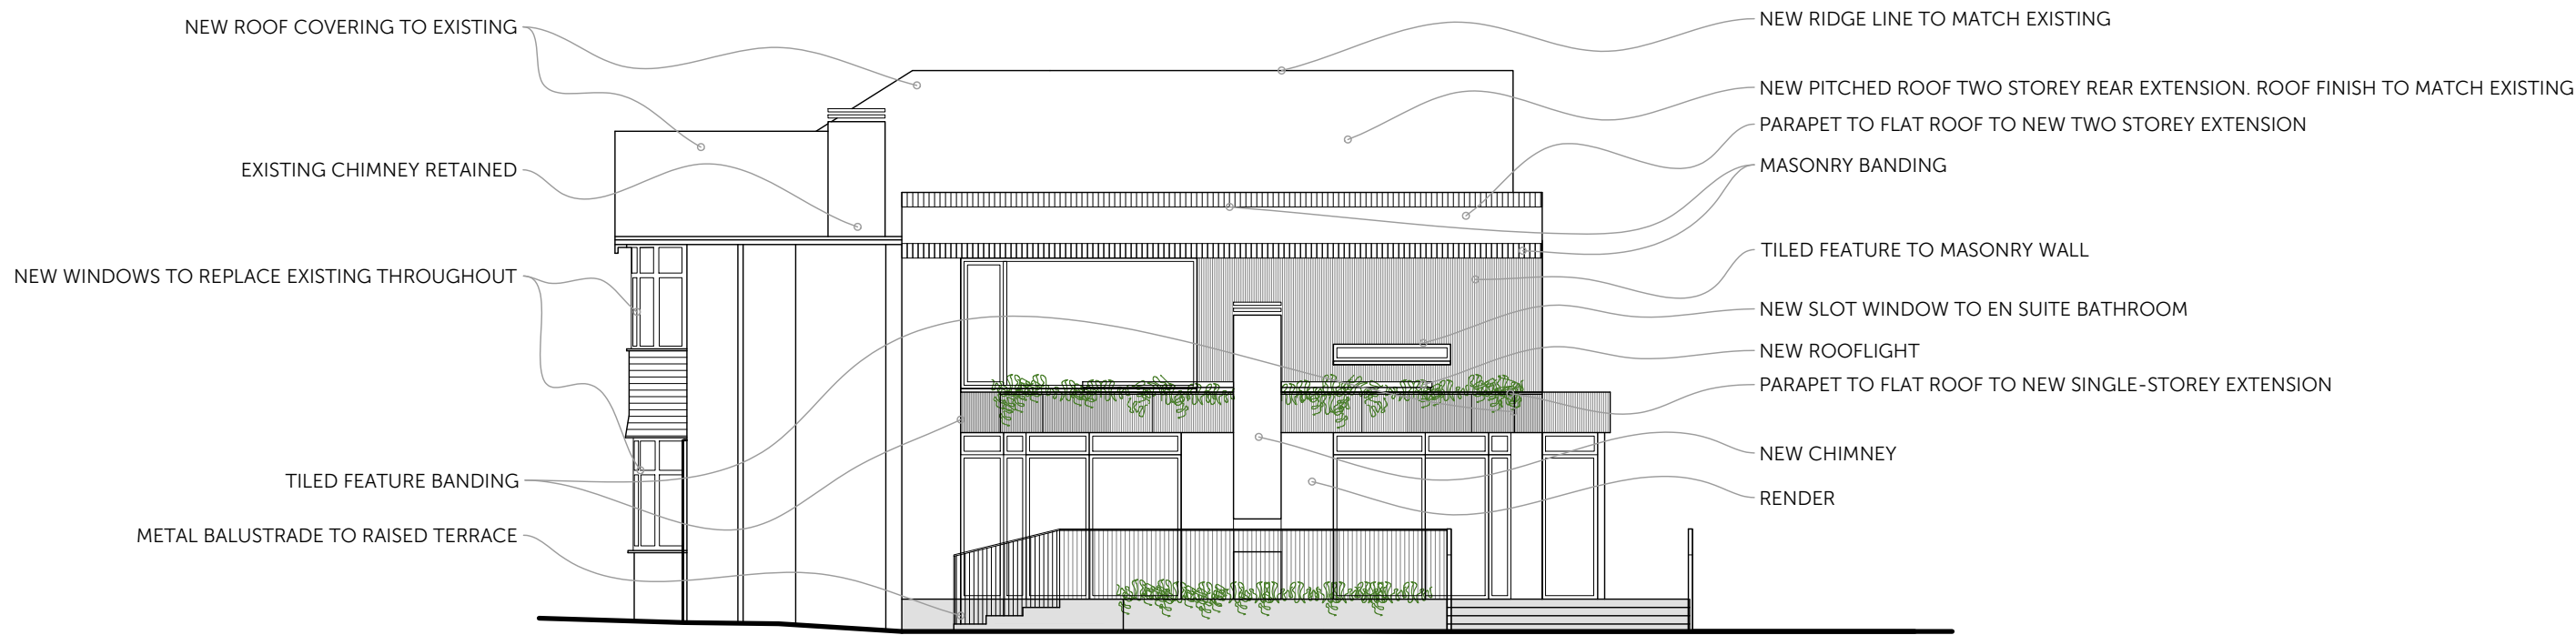


REAR ELEVATION (NORTH FACING)

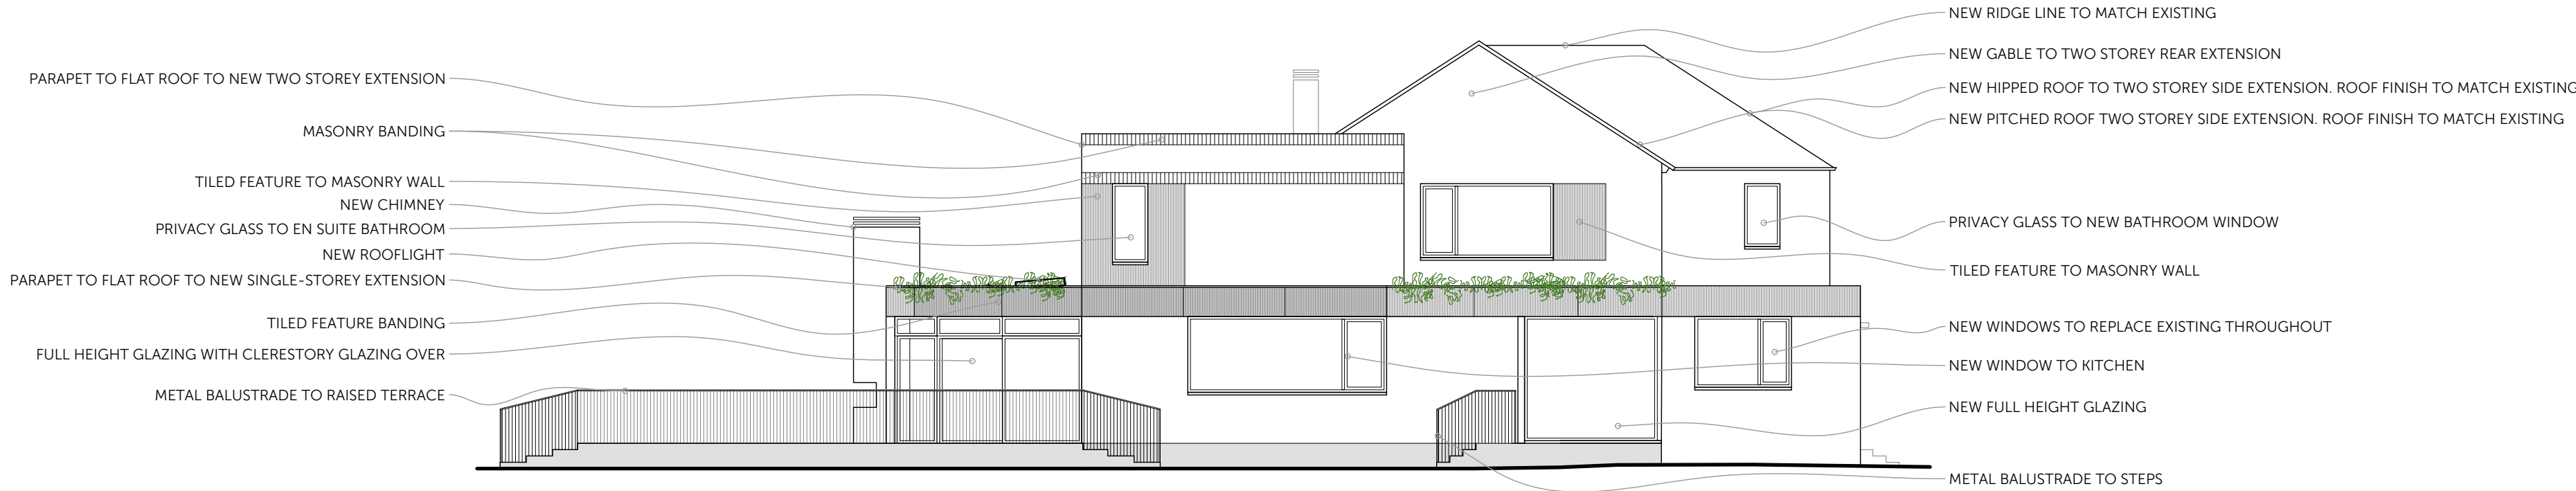

SIDE ELEVATION (WEST FACING)

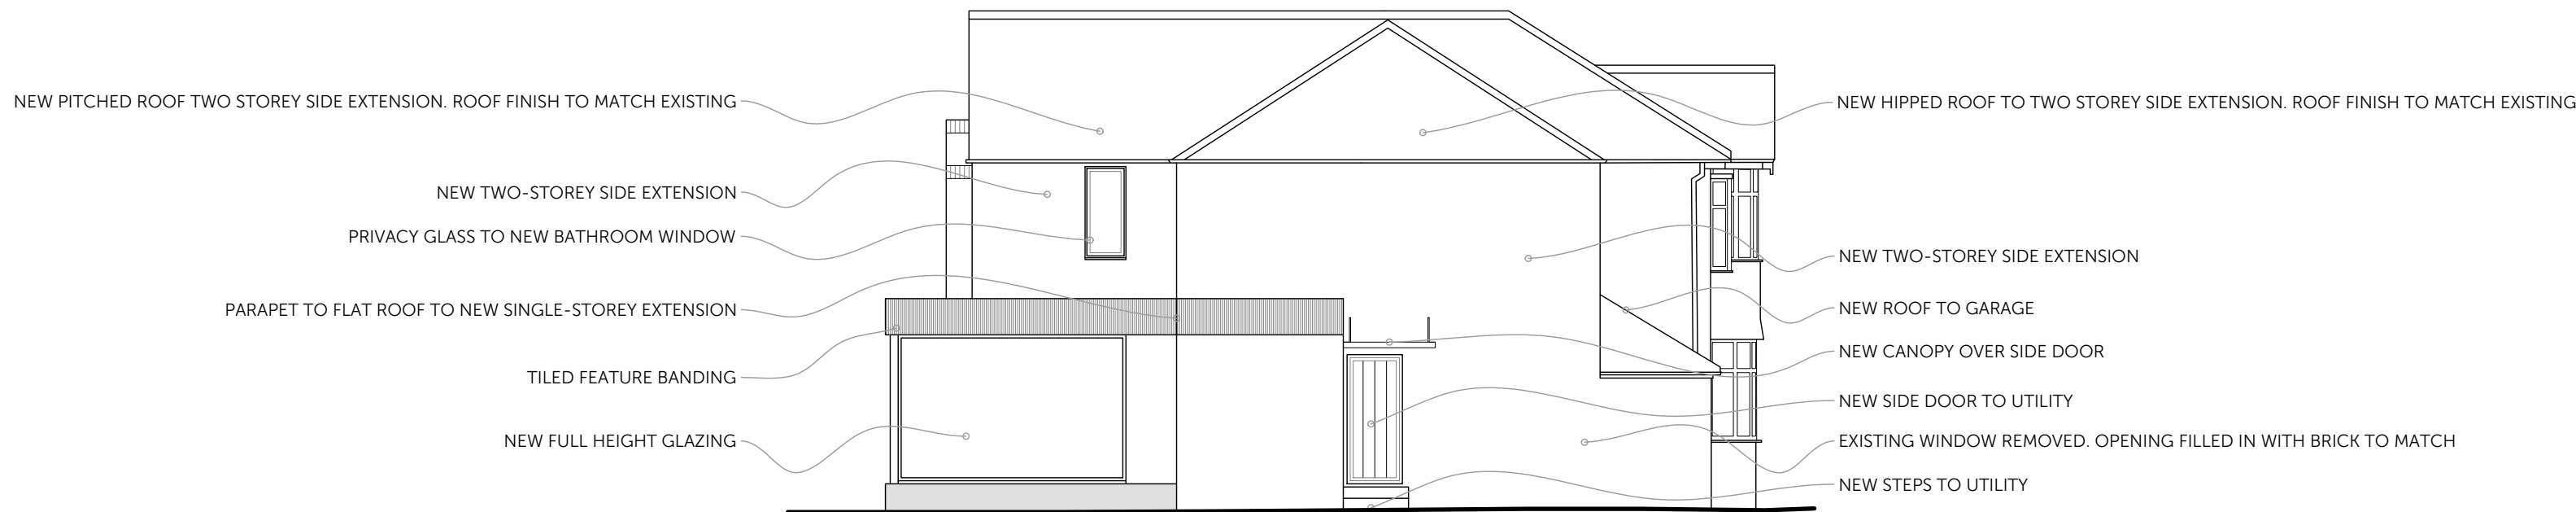

REAR ELEVATION (NORTH FACING)

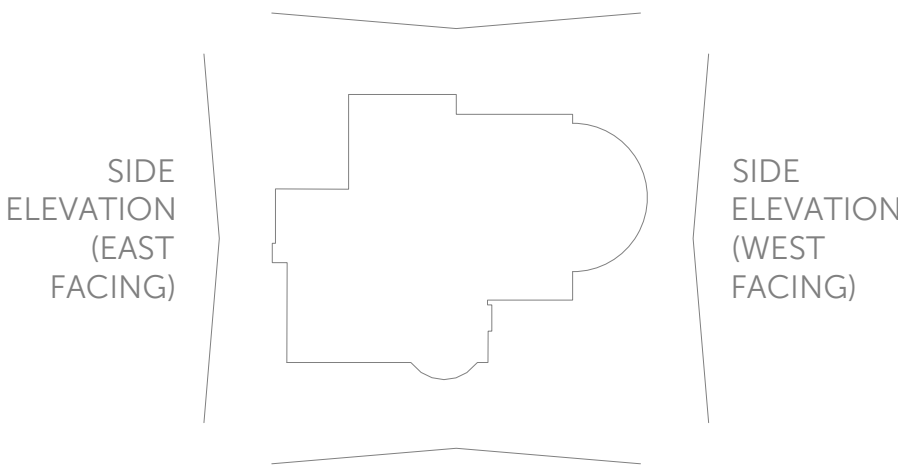

FRONT ELEVATION (SOUTH FACING)

ELEVATION KEY

