

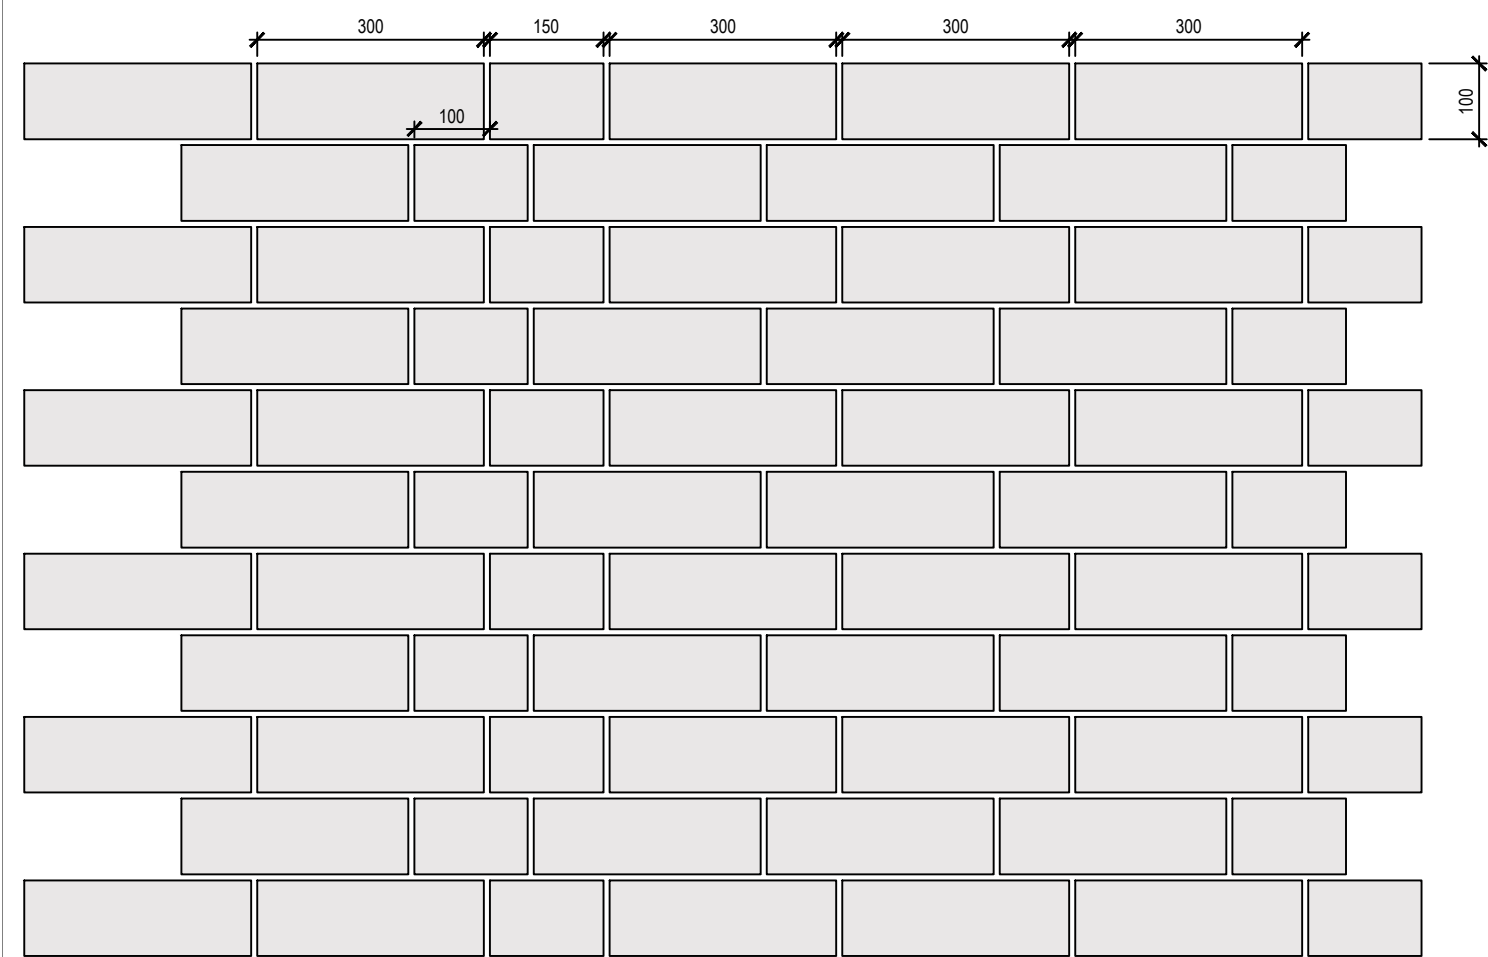
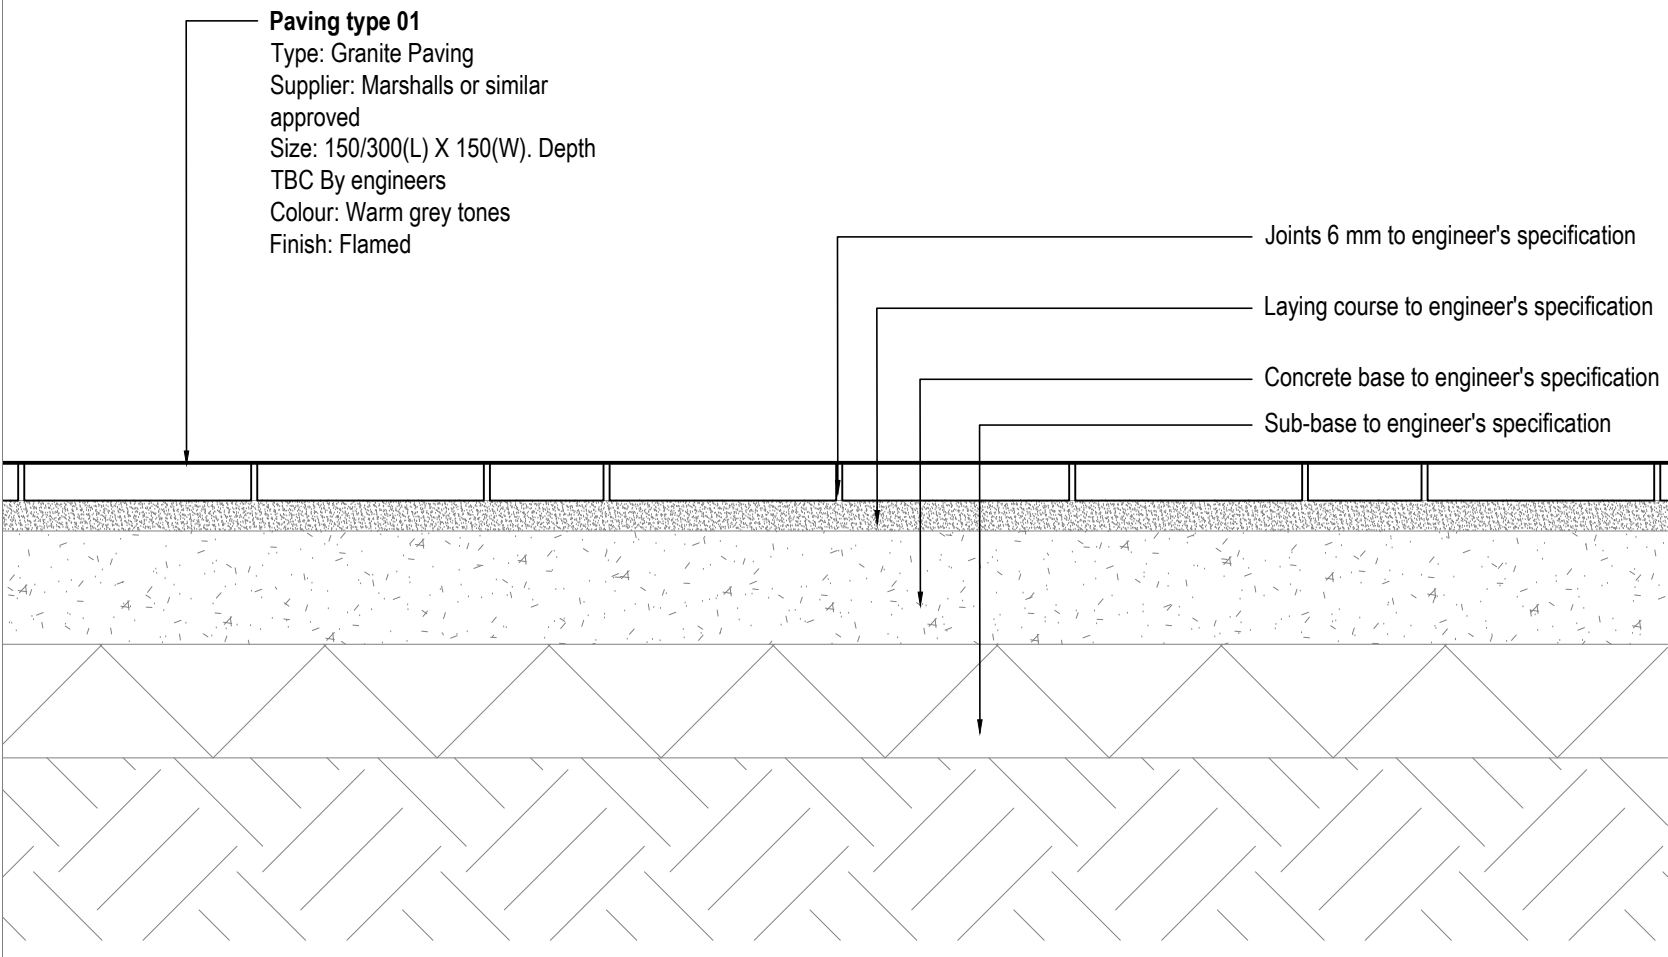


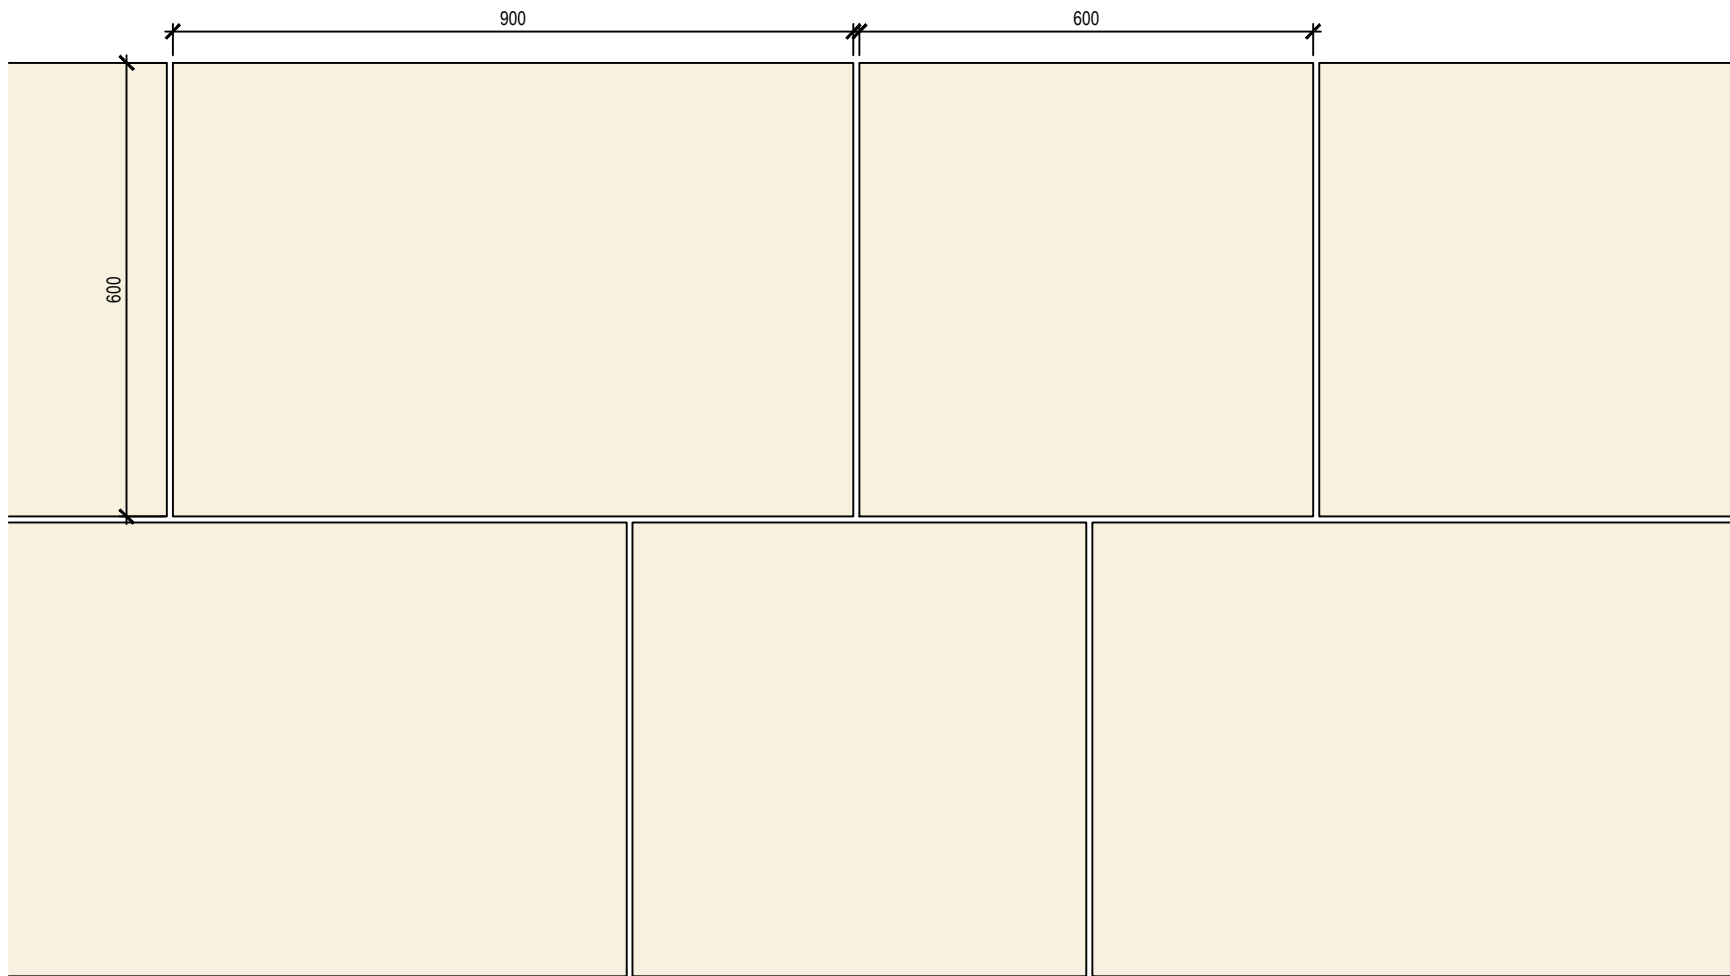


01
900301

P1 - Granite Mix 1
Scale 1: 10 @A1

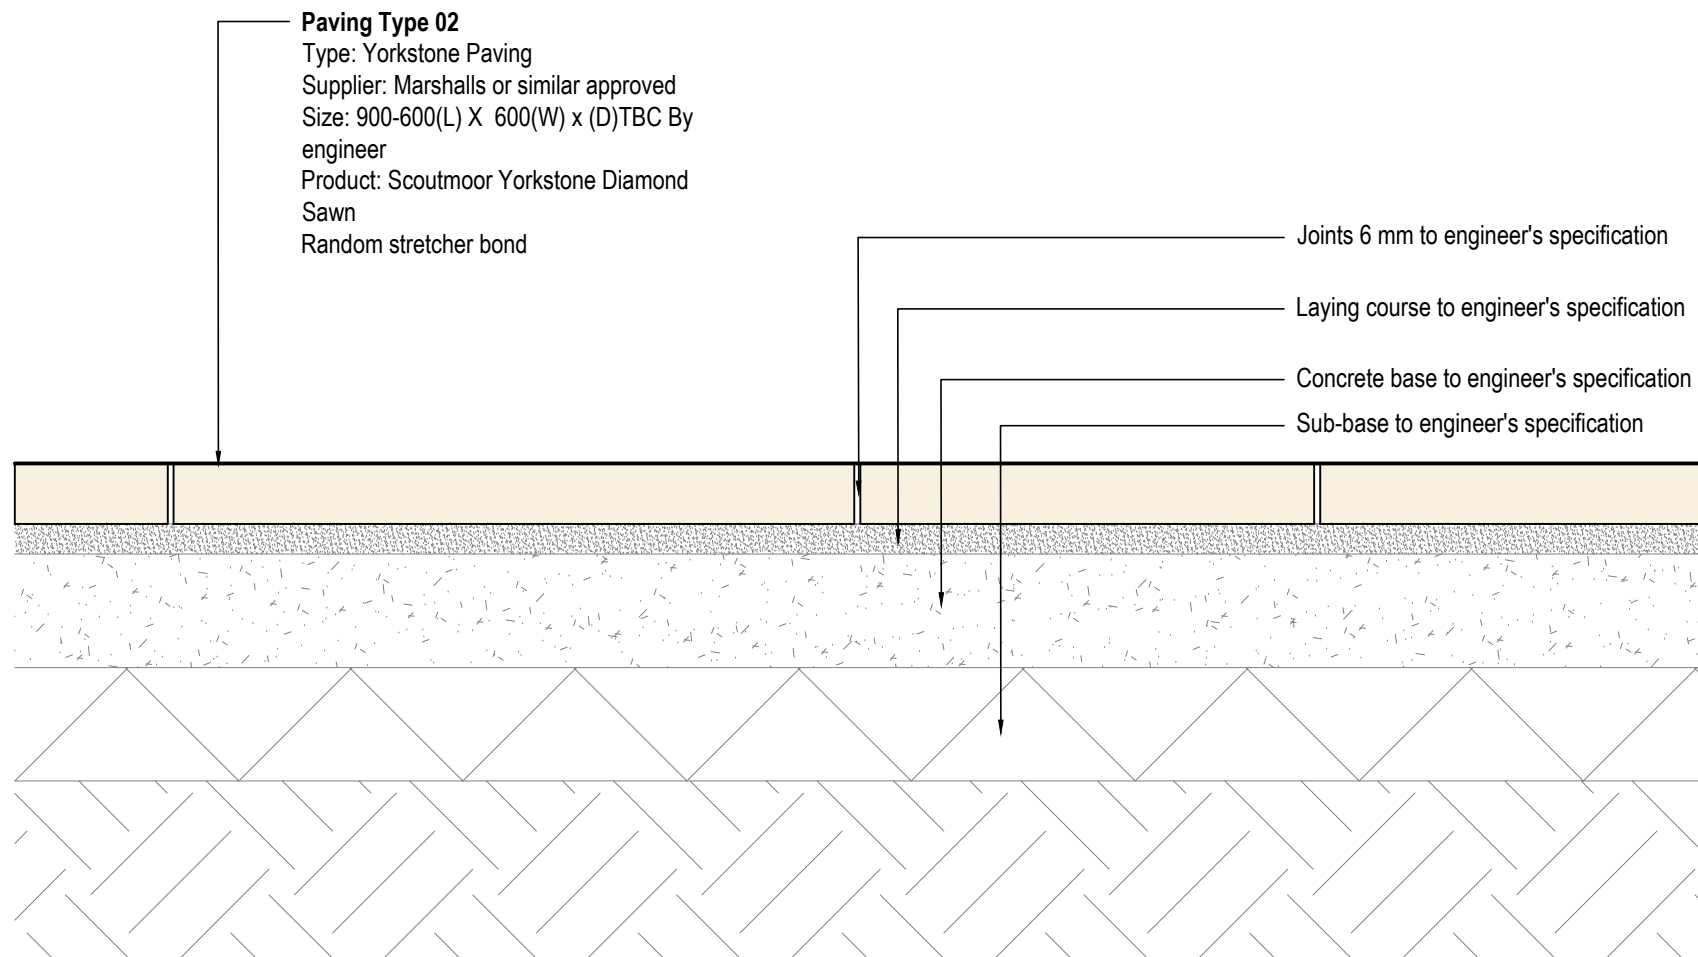


02
900301

P2 - Yorkstone Paving
Scale 1: 10 @A1

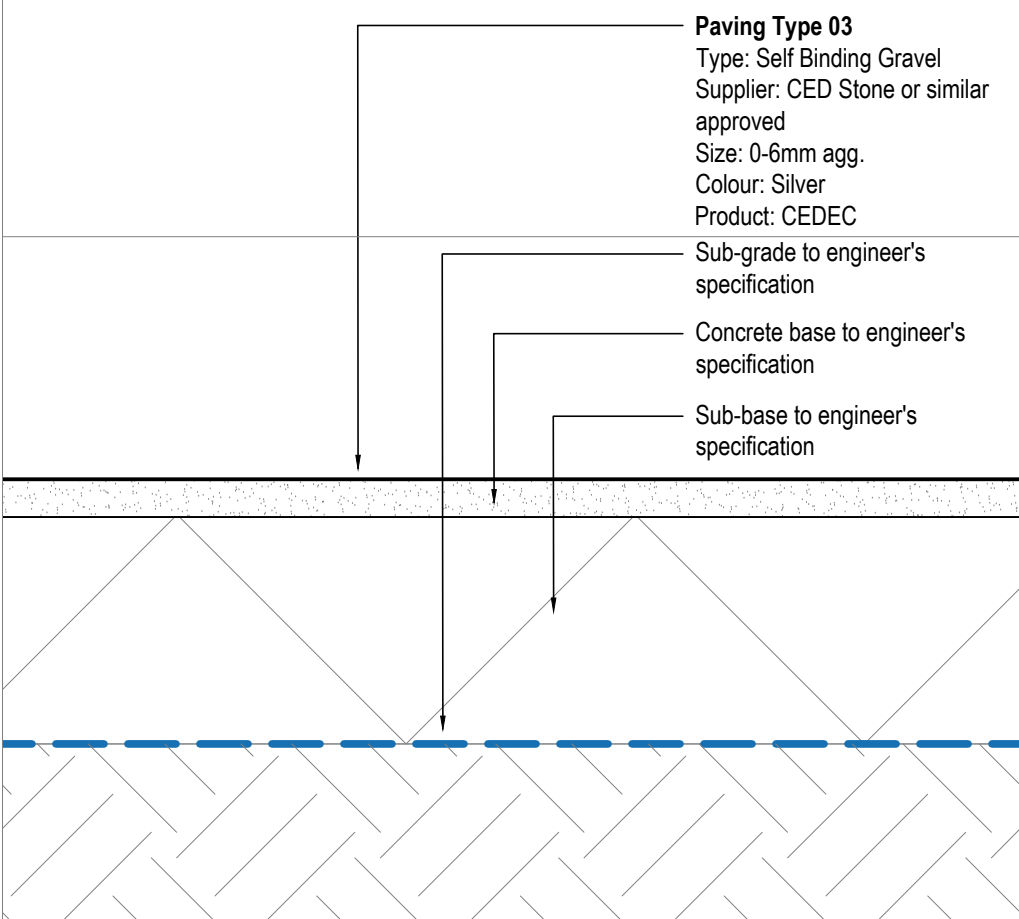


04
900301

P3 - Self Binding Gravel
Scale 1: 10 @A1

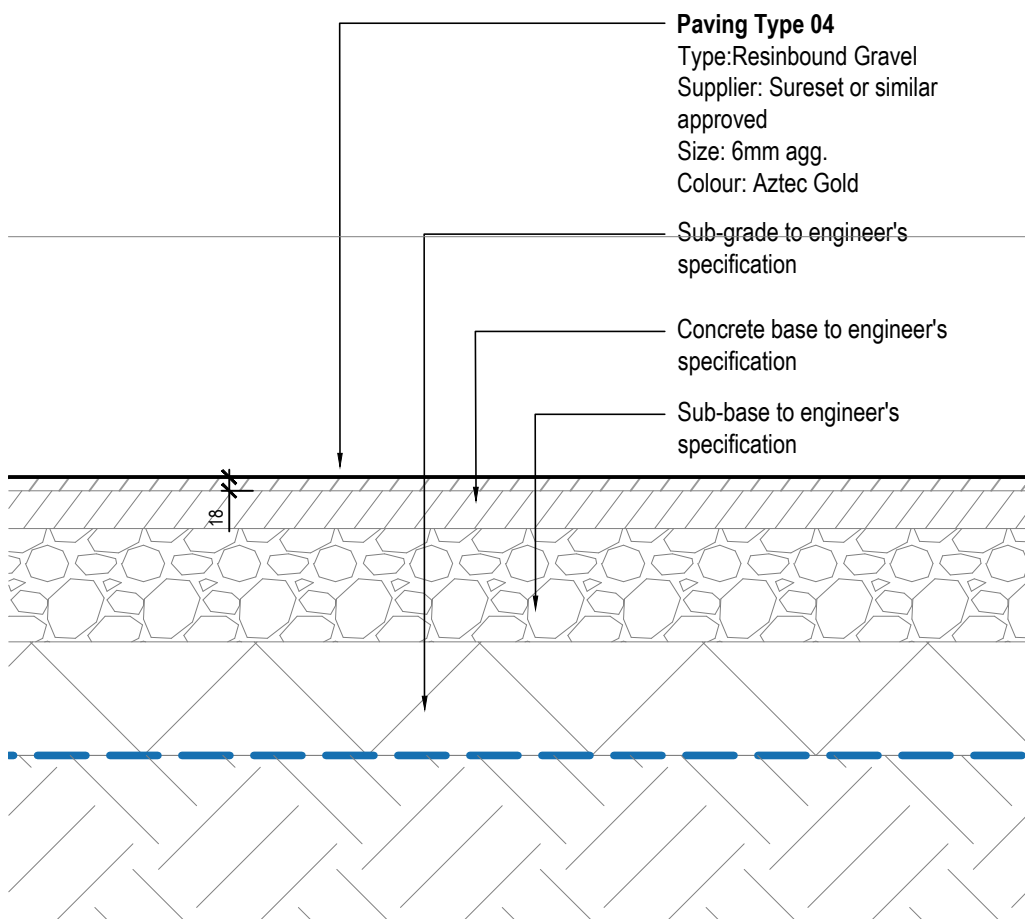



05
900301

P4 - Permeable Resin Bound Gravel
Scale 1: 10 @A1

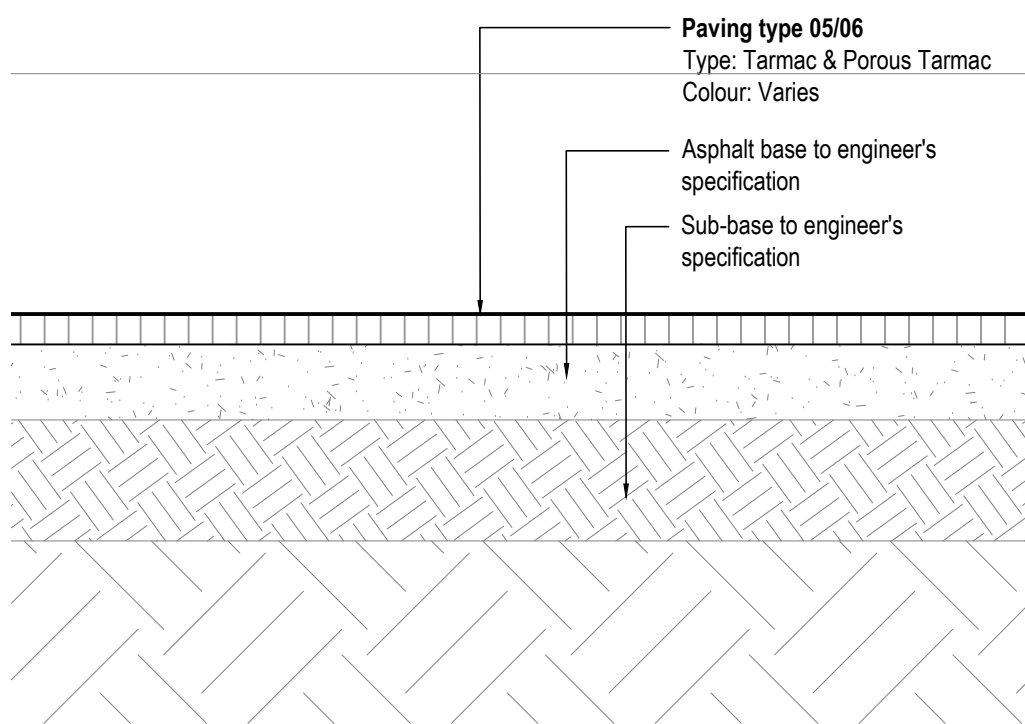



06
900301

P5/6 - Tarmacadam
Scale 1: 10 @A1

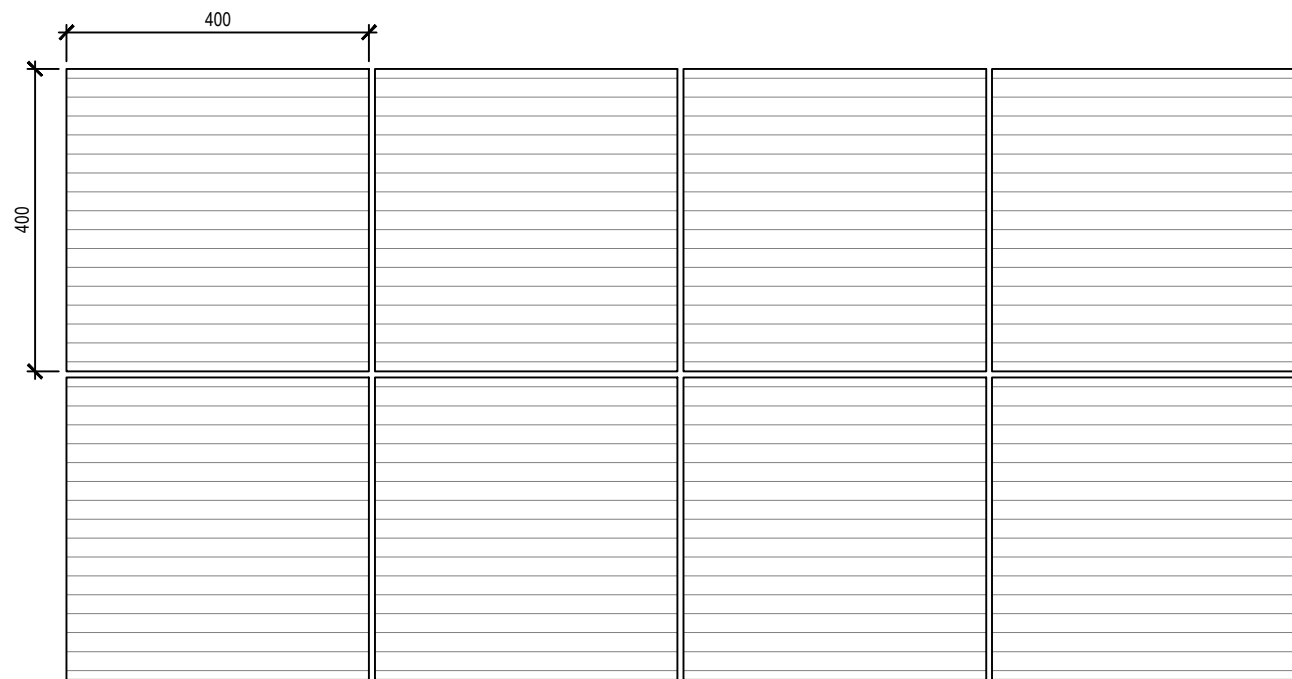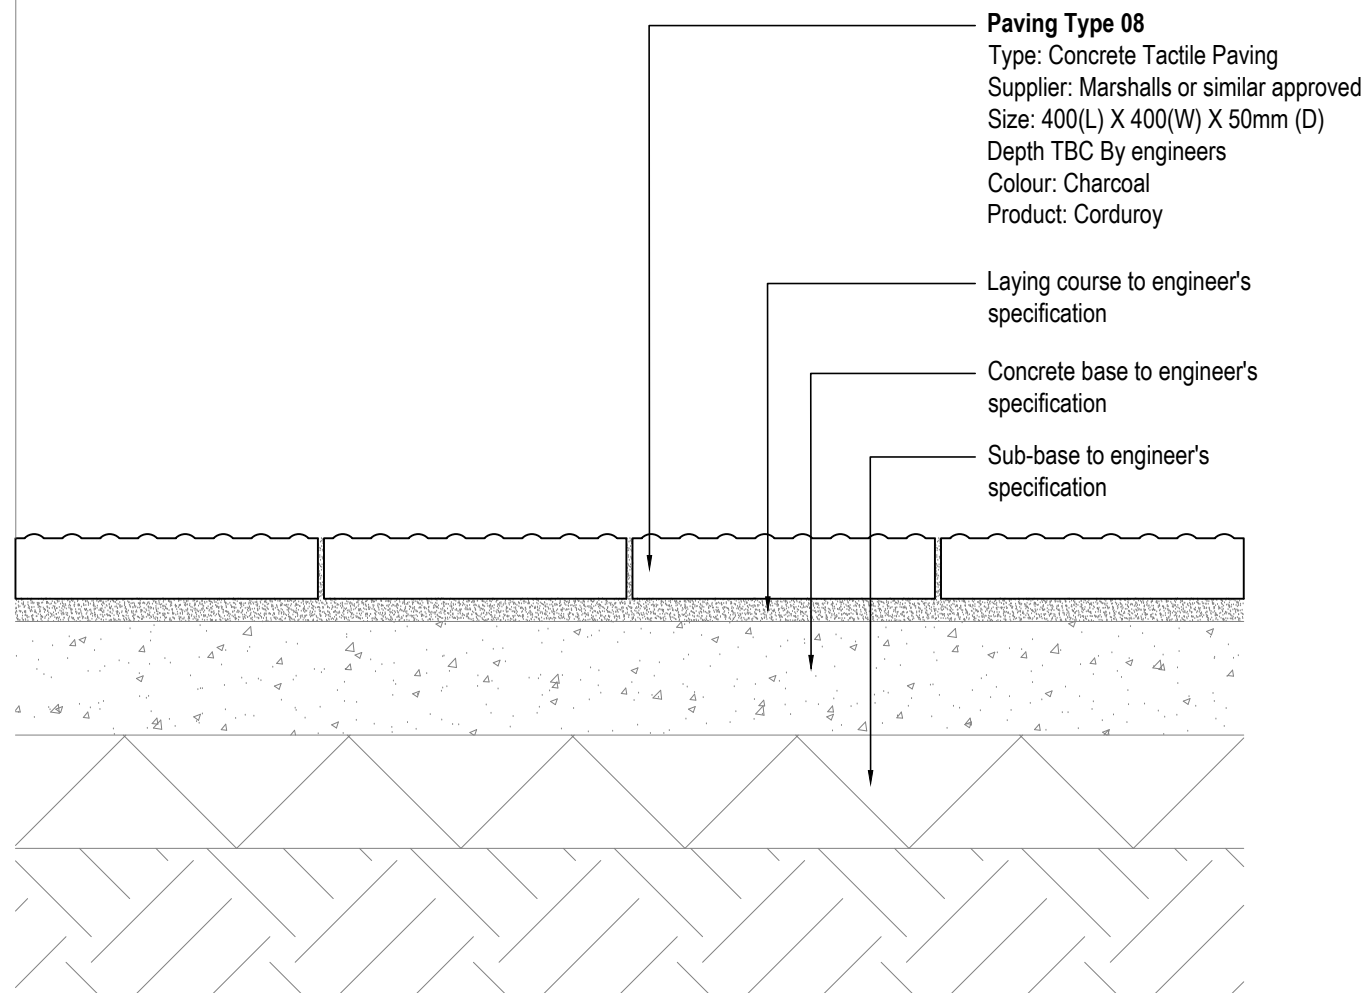

03
900301

P8 - Concrete Tactile Paving Corduroy
Scale 1: 10 @A1

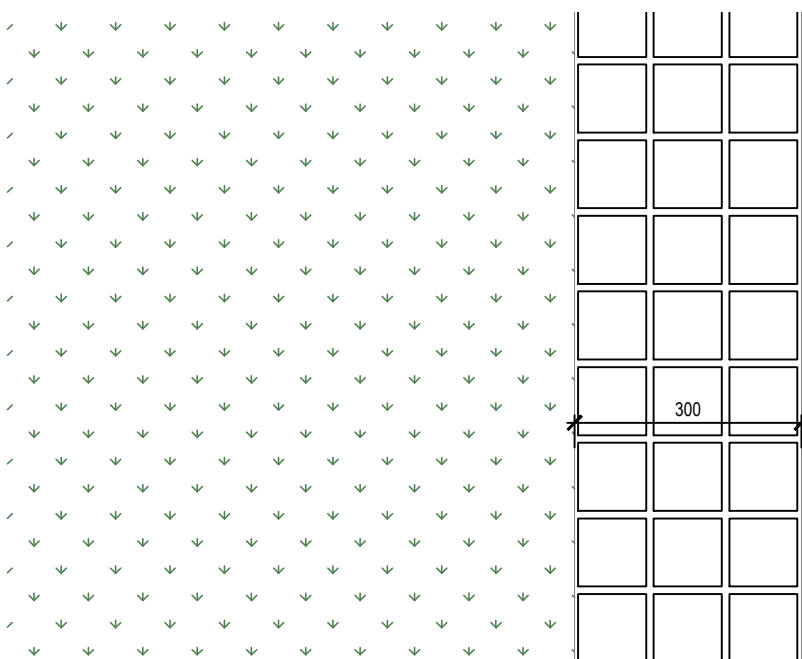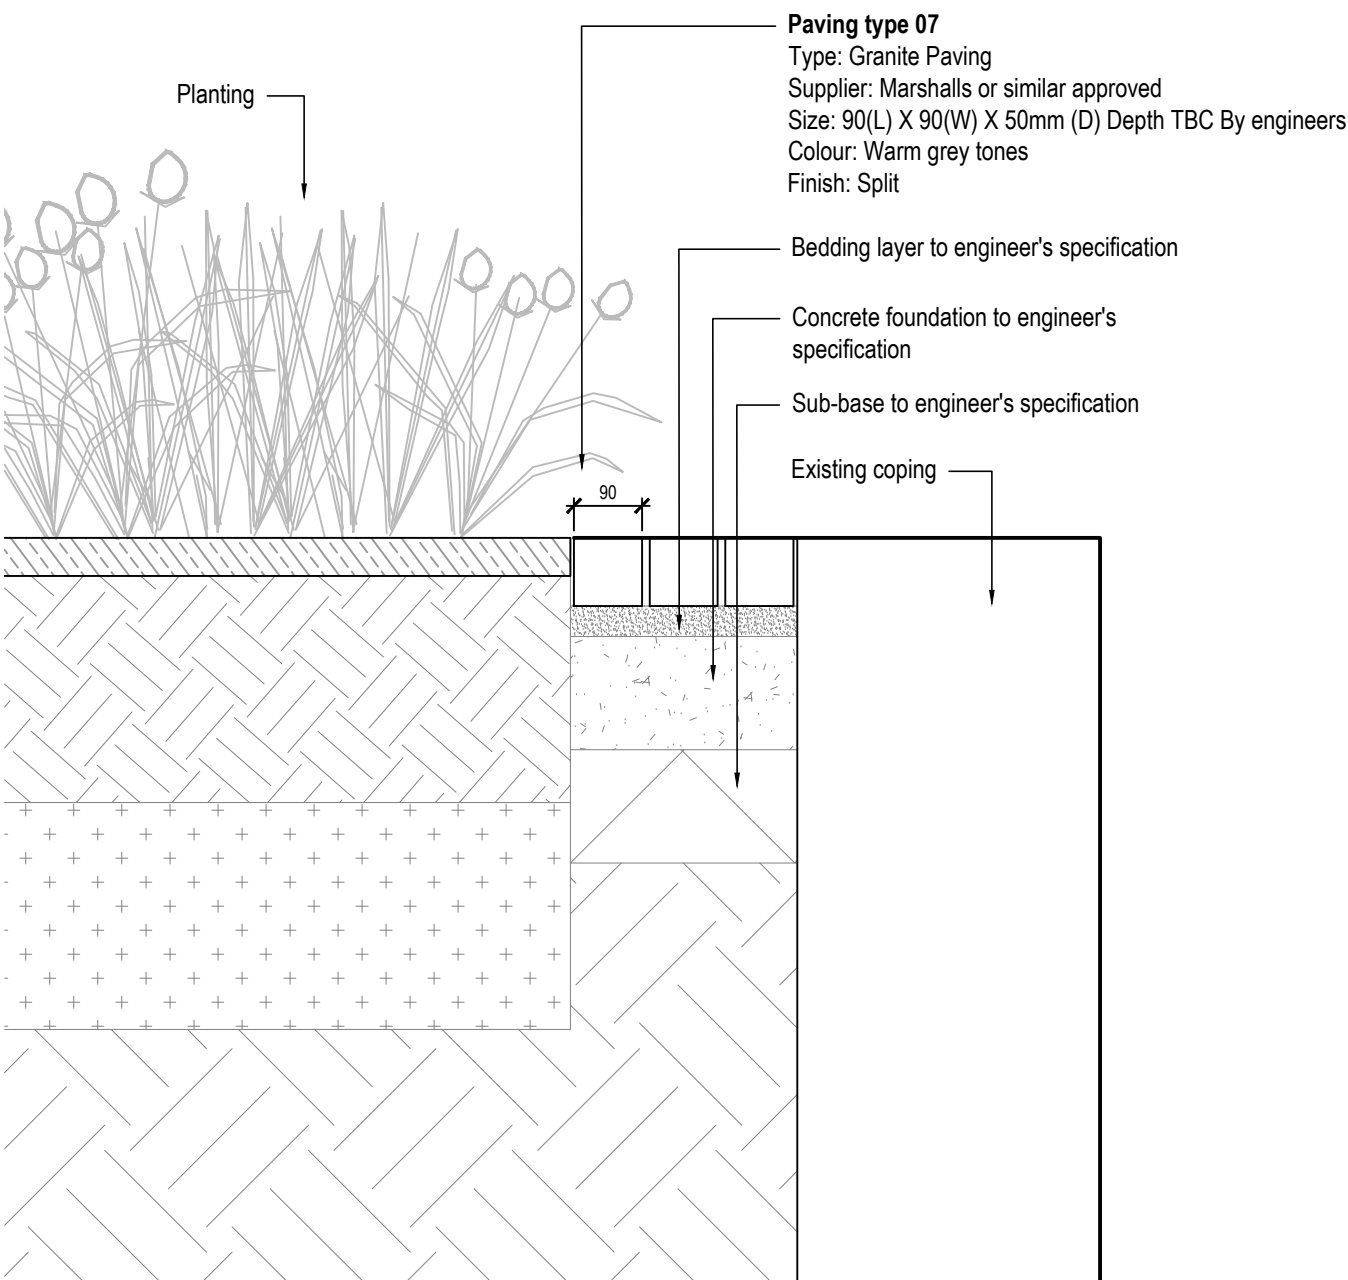

07
900301

P7 - Granite Paving
Scale 1: 10 @A1

rev	details	by	date
P00	First issue for Planning	CB	26.01.2024

Notes

- 1.0 Do not scale from drawing, use figured dimensions only
- 1.1 All dimensions to be checked onsite
- 1.2 This drawing to be read in conjunction with all other Gillespies drawings and specifications

Ordinance Information shown is reproduced from Ordnance Survey material with the permission of Ordnance Survey on behalf of the Controller of Her Majesty's Stationary Office @ Crown Copyright. Unauthorised reproduction infringes Crown Copyright and may lead to prosecution or civil proceedings. License No. 1000 17262

JERSEY WHARF, ANCOATS

PAVING DETAILS 01

Drawing status	As shown @ A1	Scale	Drawn
PLANNING	26.01.2024	Date	CB
Drawing number	EYJW-GIL-EX-00-DR-L-900301	Revision	Checked SB



Client
John Sisk & Son Limited

Gillespies

5th Floor, Phoenix House, 3 South Parade, Leeds, LS1 5DZ
P: 0113 247 0550 F: 0113 247 0550 E: design.team@gillespies.co.uk