


Richmond St

MATERIALS KEY

- (A) IBSTOCK STAFFORDSHIRE BLUE BRINDLE
DRAGFACE FACING BRICK
- (B) VMZINC STANDING SEAM PANEL -
GRAPHITE GREY
- (C) ALUMINIUM WINDOW PODS
- (D) PROJECTED BRICKWORK DETAILING
- (E) ALUTEK ALUMINIUM PARAPET COPING
- * OBSCURE GLAZED WINDOW

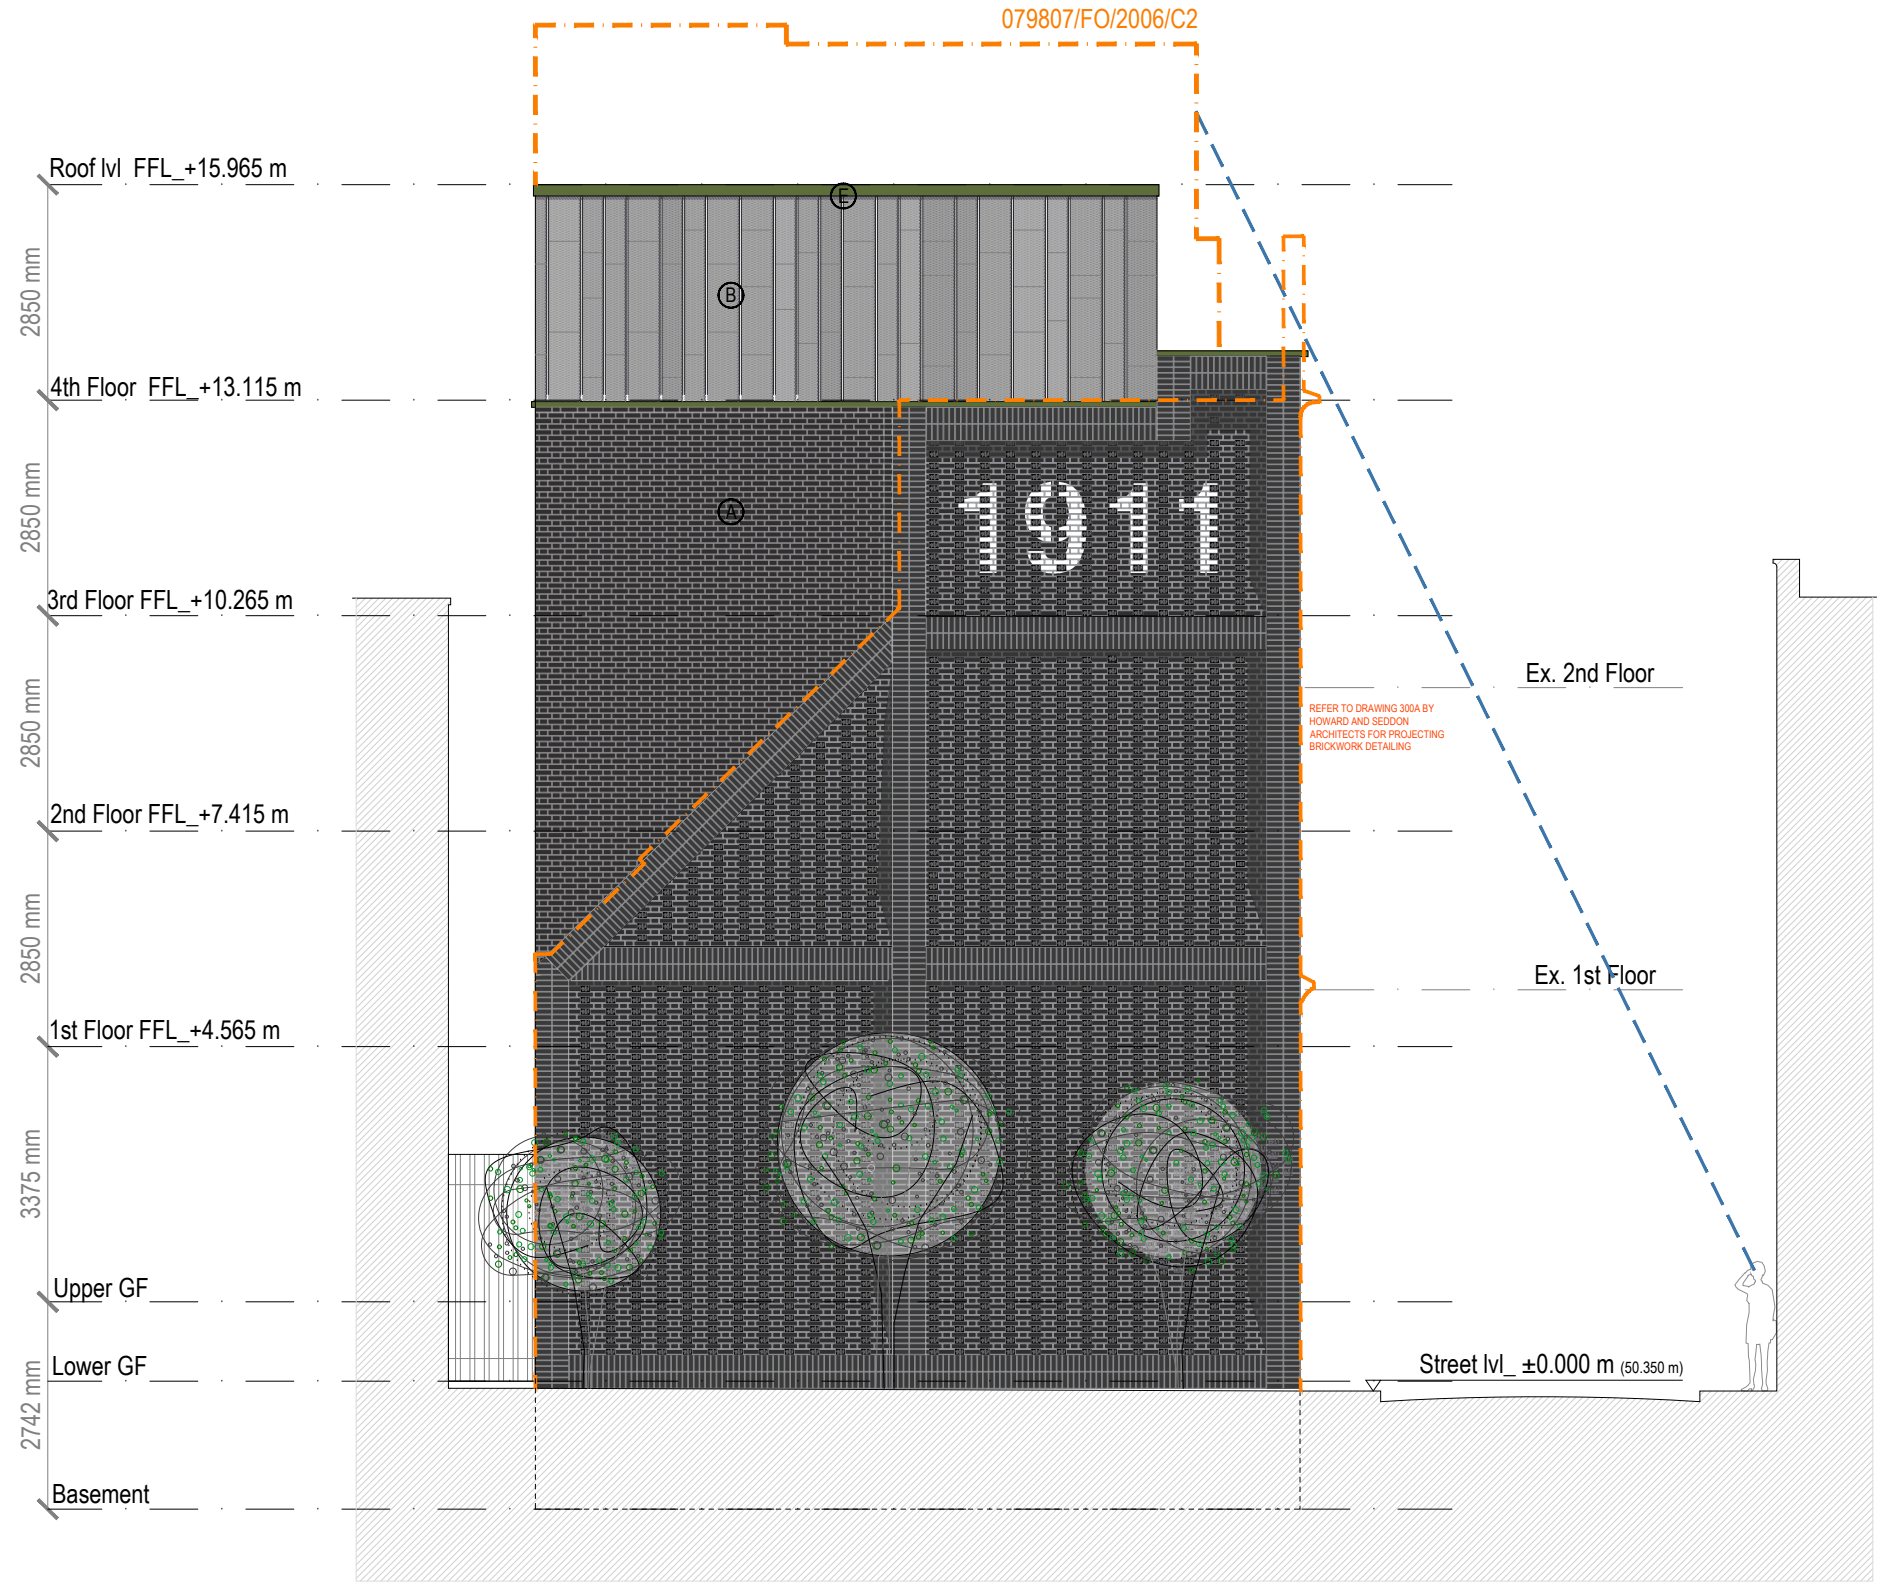

SOUTH SIDE ELEVATION SS-SS'

				HOWARD & SEDDON A.R.I.B.A. CHARTERED ARCHITECTS, 64 WASHWAY ROAD, SALE, CHESHIRE. M33 7RE. TEL No 0161-973 8296 FAX No 0161-962 3485 e-mail : admin@howardandseddon.co.uk	PROJECT PROPOSED RESIDENTIAL DEVELOPMENT 58 RICHMOND ST MANCHESTER	TITLE (PRELIMINARY BUILDING REGULATION) PROPOSED SOUTH SIDE ELEVATION	DRAWN TZ	DRG No. 12,764 107	
C	BRICK DETAILING	TZ	23.02.24				DATE 22.11.23		
B	SECOND ISSUE	TZ	21.11.23		CLIENT TAHIR AHMED, TAHIR MEHMOOD		SCALE 1:100 (A3)	AMENDMENT C	
A	FIRST ISSUE	DR	03.06.20						
REV	DESCRIPTION	BY	DATE						