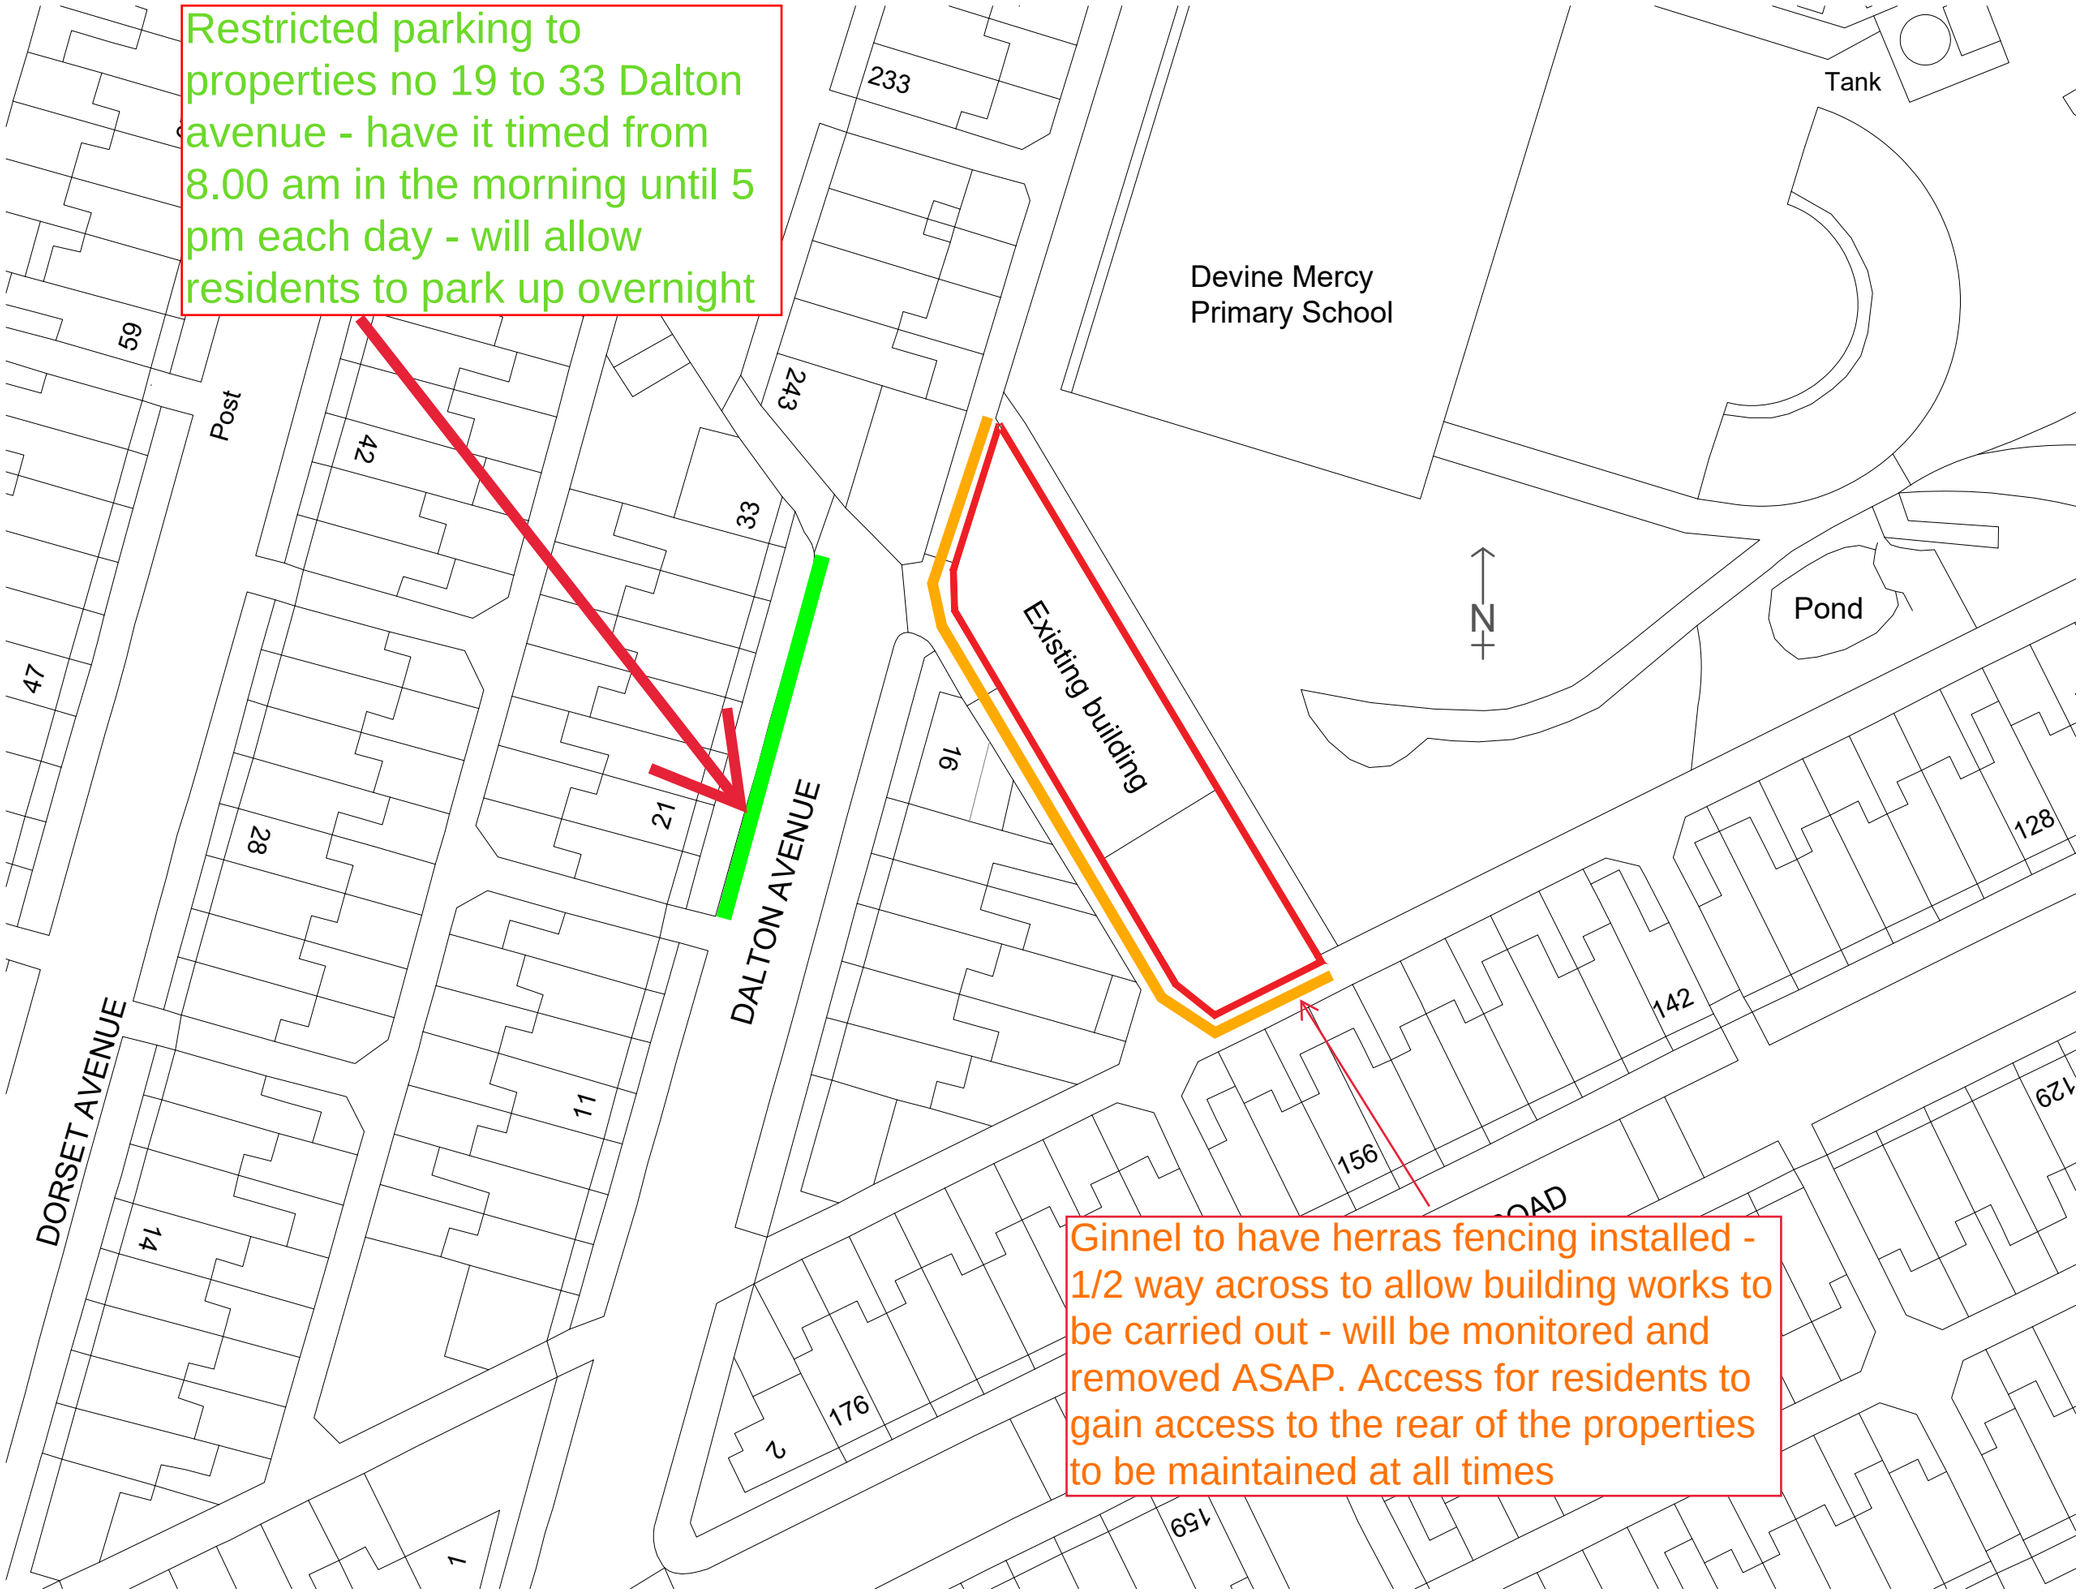

01 01 **Site Location Plan**
Scale 1:500 @ A3

General Notes
01: Dimensions must not be scaled from this drawing. If in doubt, please ask.
02: All dimensions are in millimetres unless noted otherwise.
03: All dimensions should be verified on site before proceeding with the work.
04: TADW Architects shall be notified in writing of any discrepancies.
05: © TADW Limited (UK) 2015

Legend

SITE BOUNDARY SHOWN EDGED RED

P1	Issued for comments	18.11.22	KM	MH
Issue	Description	Date	Drawn	Checked

Drawing Status
P - Planning | **T** - Tender | **C** - Construction | **R** - As Record

For Approval

tadw architects
Six St. Petersgate Stockport Cheshire SK1 1HD
Ph 0161 477 6158 Fx 0161 480 8342 mail@tadw.co.uk www.tadw.co.uk

Client	MSV Housing Group
Job	Dalton Avenue, Fallowfield, Manchester
Title	Site Location Plan
Scale	1:500 @ A3

Note - Prints from PDF files may not be to scale, check accuracy against scale
5 10 15 25m 1:500

Job Number	Drawing Number	Issue
221319	01	P1