


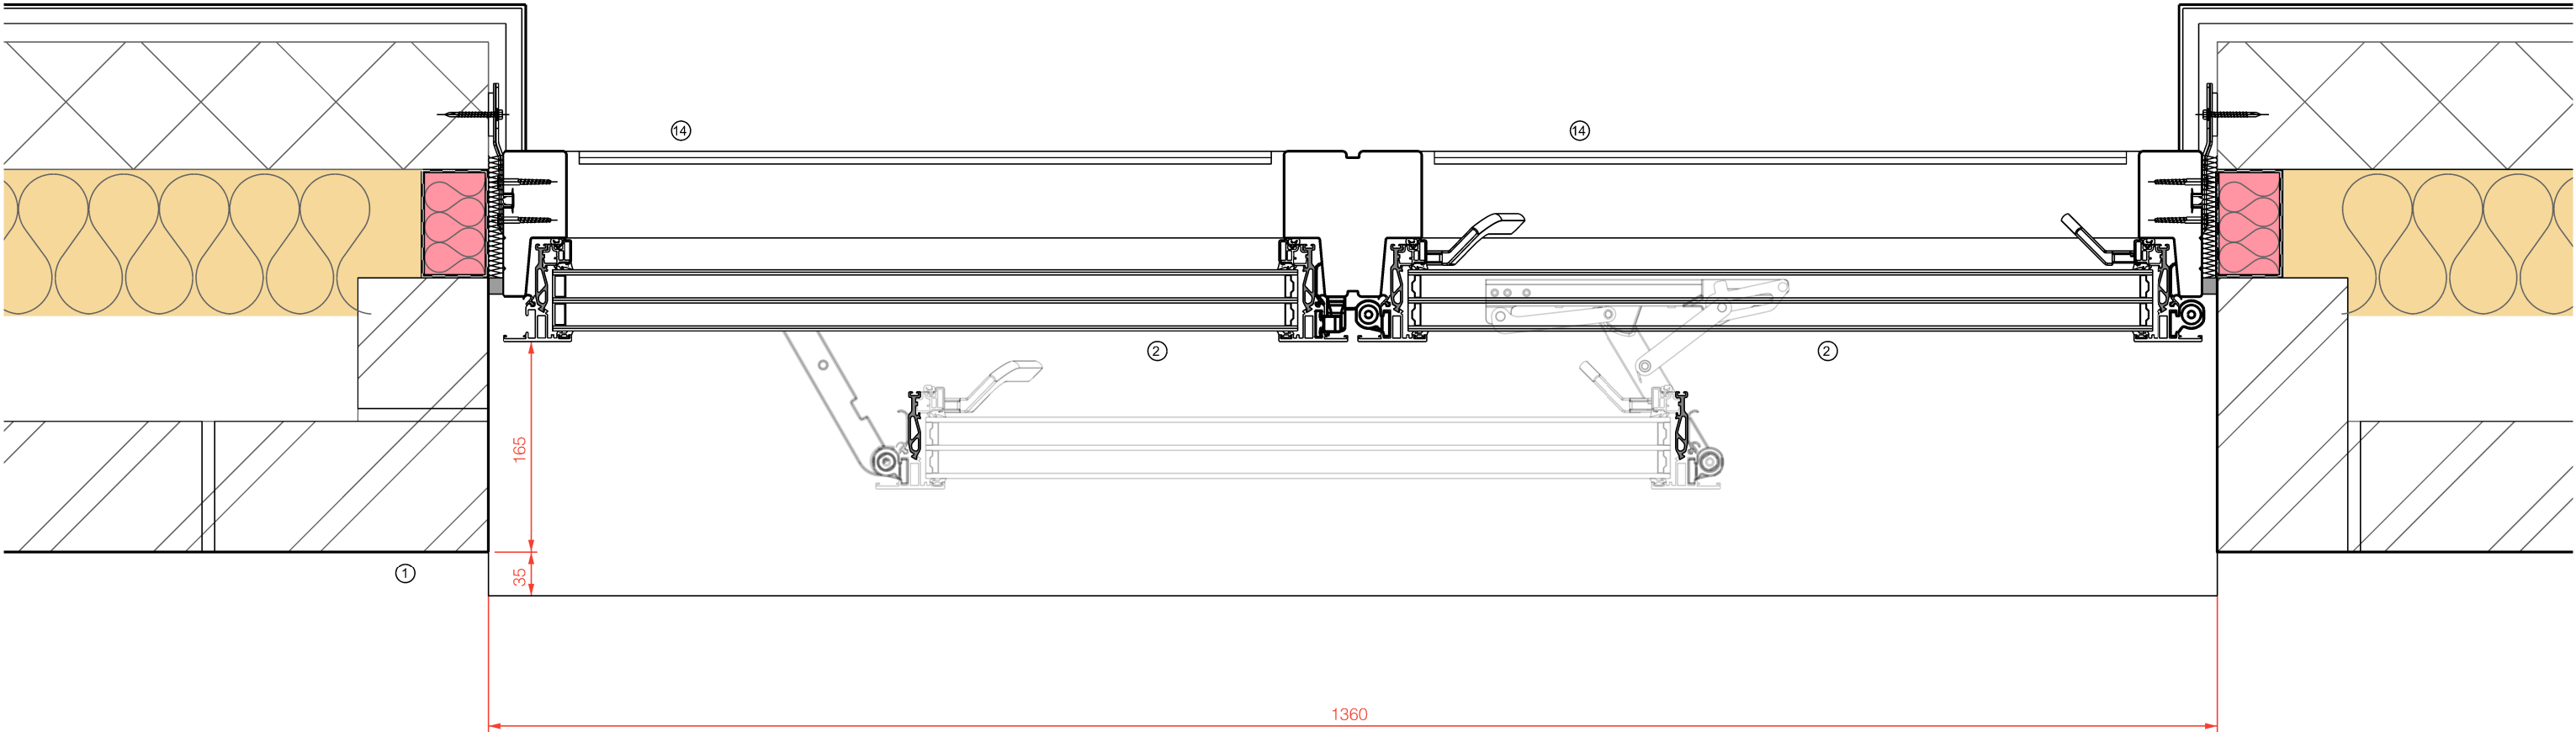

nick moss architects

29 Bow Lane
Manchester
M2 4FW

www.nickmossarchitects.com

DO NOT SCALE OFF THIS DRAWING

This design and drawing is the copyright of nick moss architects and may not be reproduced in any form whatsoever without prior written consent. Issue of the drawing does not impart any real or implied copyright licence.

revisions + notes:

Rev P1 28.03.2023
Rev P2 07.06.2023
Rev P3 14.03.2024

Planning application issue
Scale added
Undated in accordance with new planning application



- | | | |
|---------------------------------------|---------------------------------|----------------------------------|
| ① Red textured brick | ⑥ Powder coated planter | ⑪ Powder coated steel balustrade |
| ② Powder coated aluminium window | ⑦ Timber lattice bin store roof | ⑫ Recessed brick courses |
| ③ Powder coated aluminium door | ⑧ Timber fencing | ⑬ Air source heat pump |
| ④ Powder coated aluminium garage door | ⑨ Dog tooth brickwork spandrel | ⑭ Internal glass balustrade |
| ⑤ Powder coated cladding | ⑩ Louvers | |

project:
VIRGIL STREET
job number:
0213

title:
EXTERNAL WALL: HORIZONTAL SECTION

scale:
1:5 @ A3

issued for:
INFORMATION

drawing number:
aa(05)302 P3

issue: