
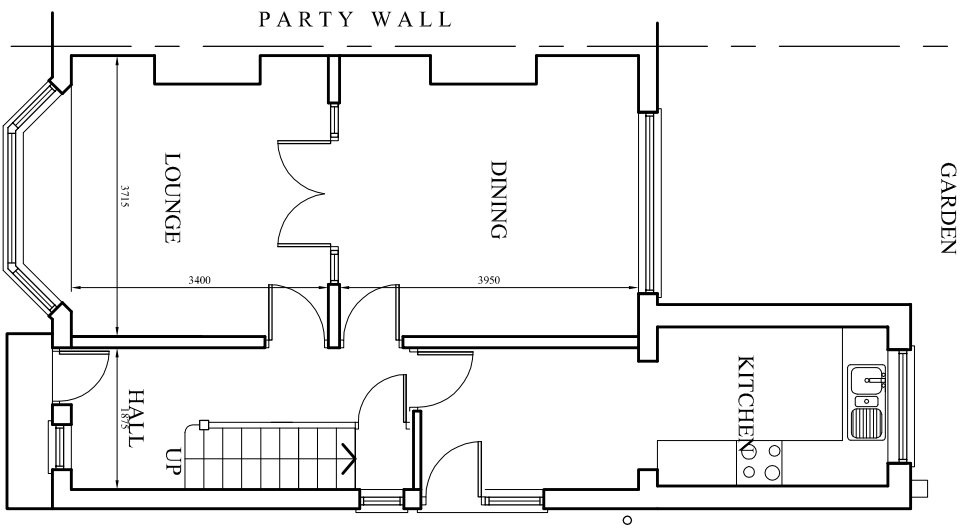


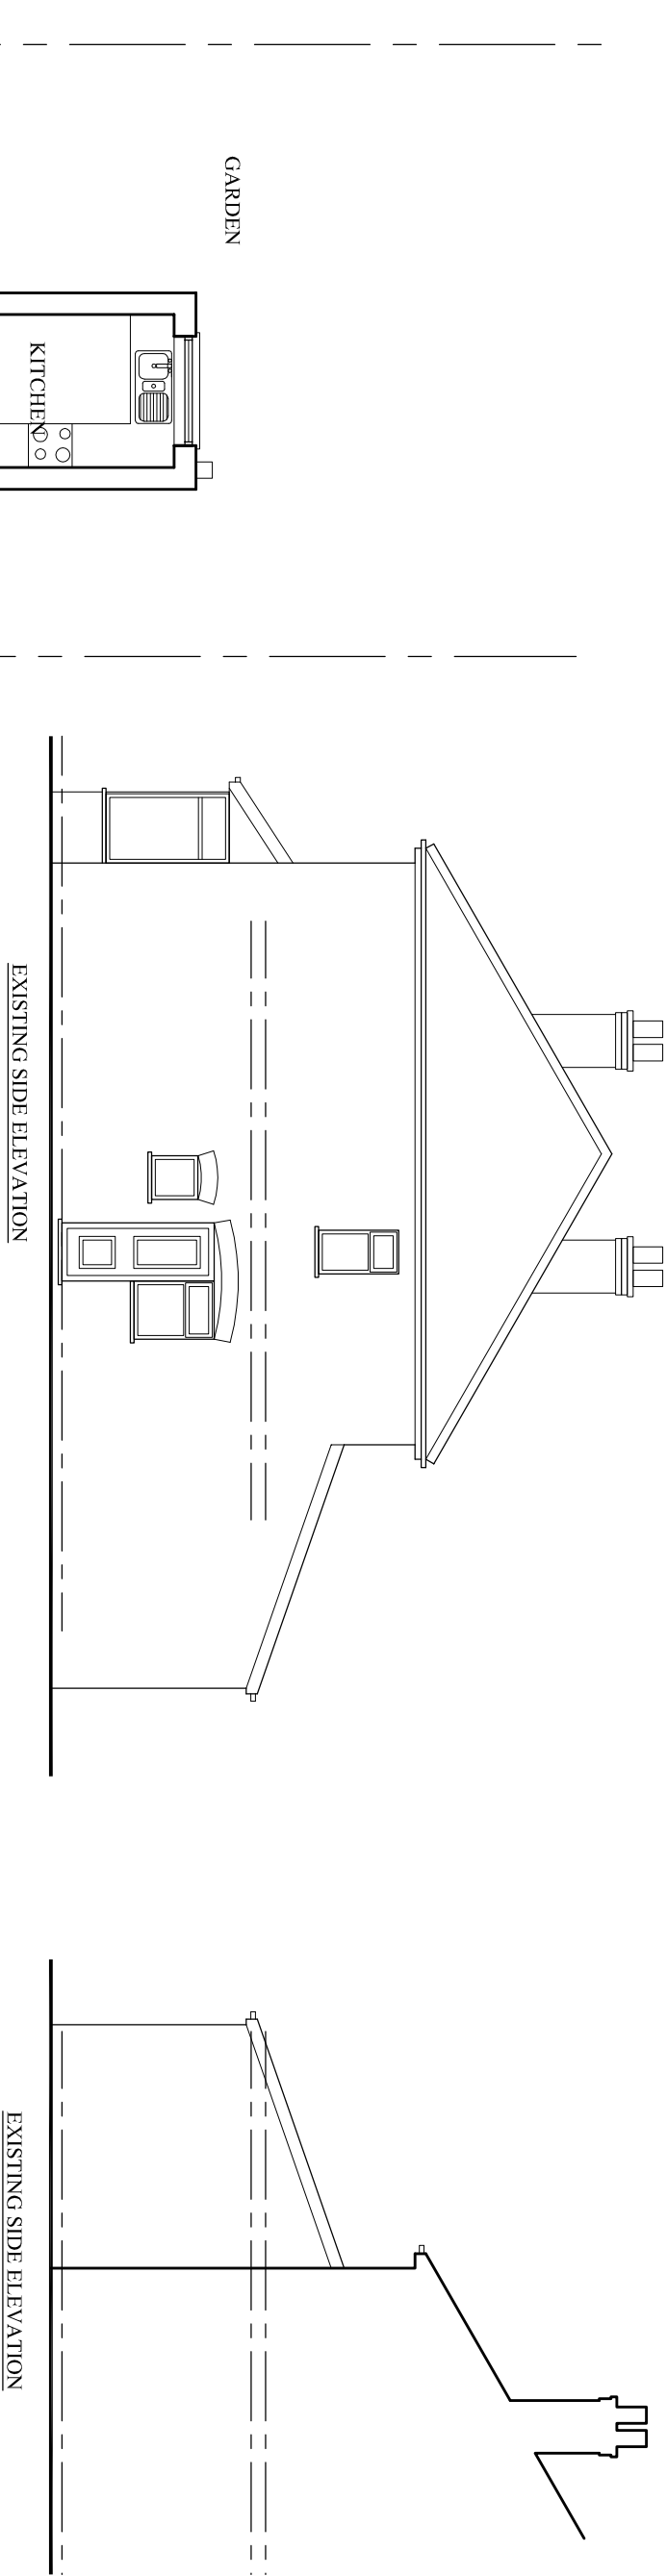

PROJECT
26 Wyverne Road,
Chorlton

CLIENT
Mr. M. Arif

DRAWING TITLE
Existing Plan

JOB No
DRAWING No
NA-B03

SCALE
1:100@A3
DATE
Jan. 2024
DRAWN
CHECKED BY
-

t: 0782 895 3405
e: nadesignandbuilds@gmail.com

nadesign