


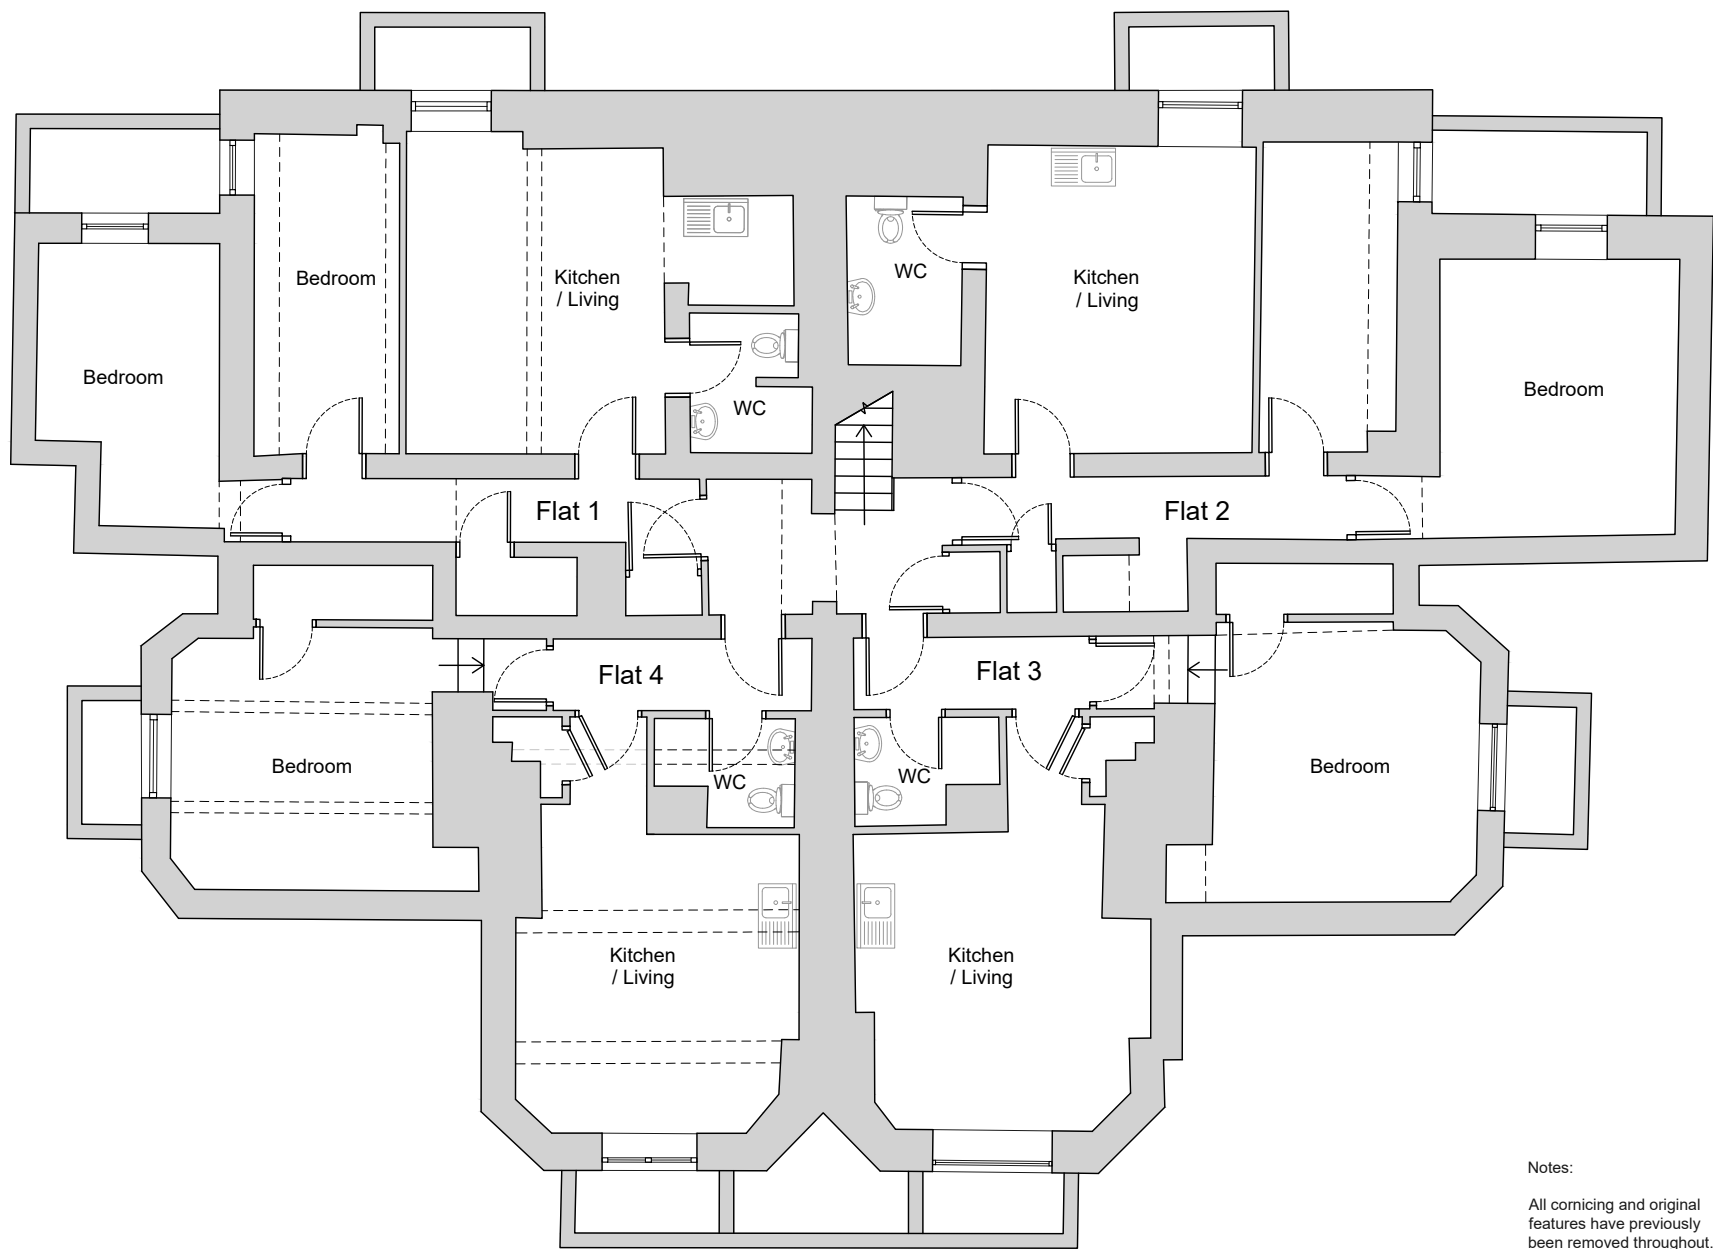

Notes:  
All corning and original features have previously been removed throughout.

DO NOT SCALE FROM THIS DRAWING.


THIS DRAWING IS BASED ON DIMENSIONAL SURVEY INFORMATION PROVIDED BY OTHERS. THE ARCHITECT CANNOT ACCEPT RESPONSIBILITY FOR THE ACCURACY OF THIS SURVEY INFORMATION.

ALL DIMENSIONS ARE SHOWN IN METRIC.

THIS DRAWING REMAINS THE COPYRIGHT OF

**STALLAN-BRAND ARCHITECTURE + DESIGN LTD**

CLIENT  
ALUMNO GROUP

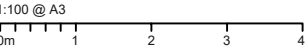

NOTES

THIS DRAWING IS BASED ON PROJECT'S PREVIOUS ARCHITECT'S INFORMATION, ON PROJECT'S APPROVED PLANNING DRAWINGS, AND ON THE PREVIOUS MEASURED BUILDING SURVEY INFORMATION (FOR THE LISTED BUILDING).

|     |                    |          |
|-----|--------------------|----------|
| P01 | #73 PLANNING ISSUE | 25.03.24 |
| REV | REASON FOR ISSUE   | DATE     |

**Stallan-Brand**

80 Nicholson Street  
Glasgow  
G5 9ER

Phone: 0141 258 5015  
Email: [info@stallanbrand.com](mailto:info@stallanbrand.com)  
Website: [www.stallanbrand.com](http://www.stallanbrand.com)

PROJECT  
MOSS LANE EAST, MANCHESTER

TITLE  
EXISTING BASEMENT PLAN

|                           |          |
|---------------------------|----------|
| DRAWING NUMBER            | REVISION |
| 2027-SBA-01-01B-D-A-00009 | P01      |

|                    |                           |                     |
|--------------------|---------------------------|---------------------|
| STATUS<br>PLANNING |                           |                     |
| DATE<br>27.02.24   | DRAWN BY<br>PM            | SCALE @ A3<br>1:100 |
| CHECKED BY<br>PM   | PROJECT NUMBER<br>2027.00 |                     |